


Appendix K

Pre- and Post-Development Exceedance Plans

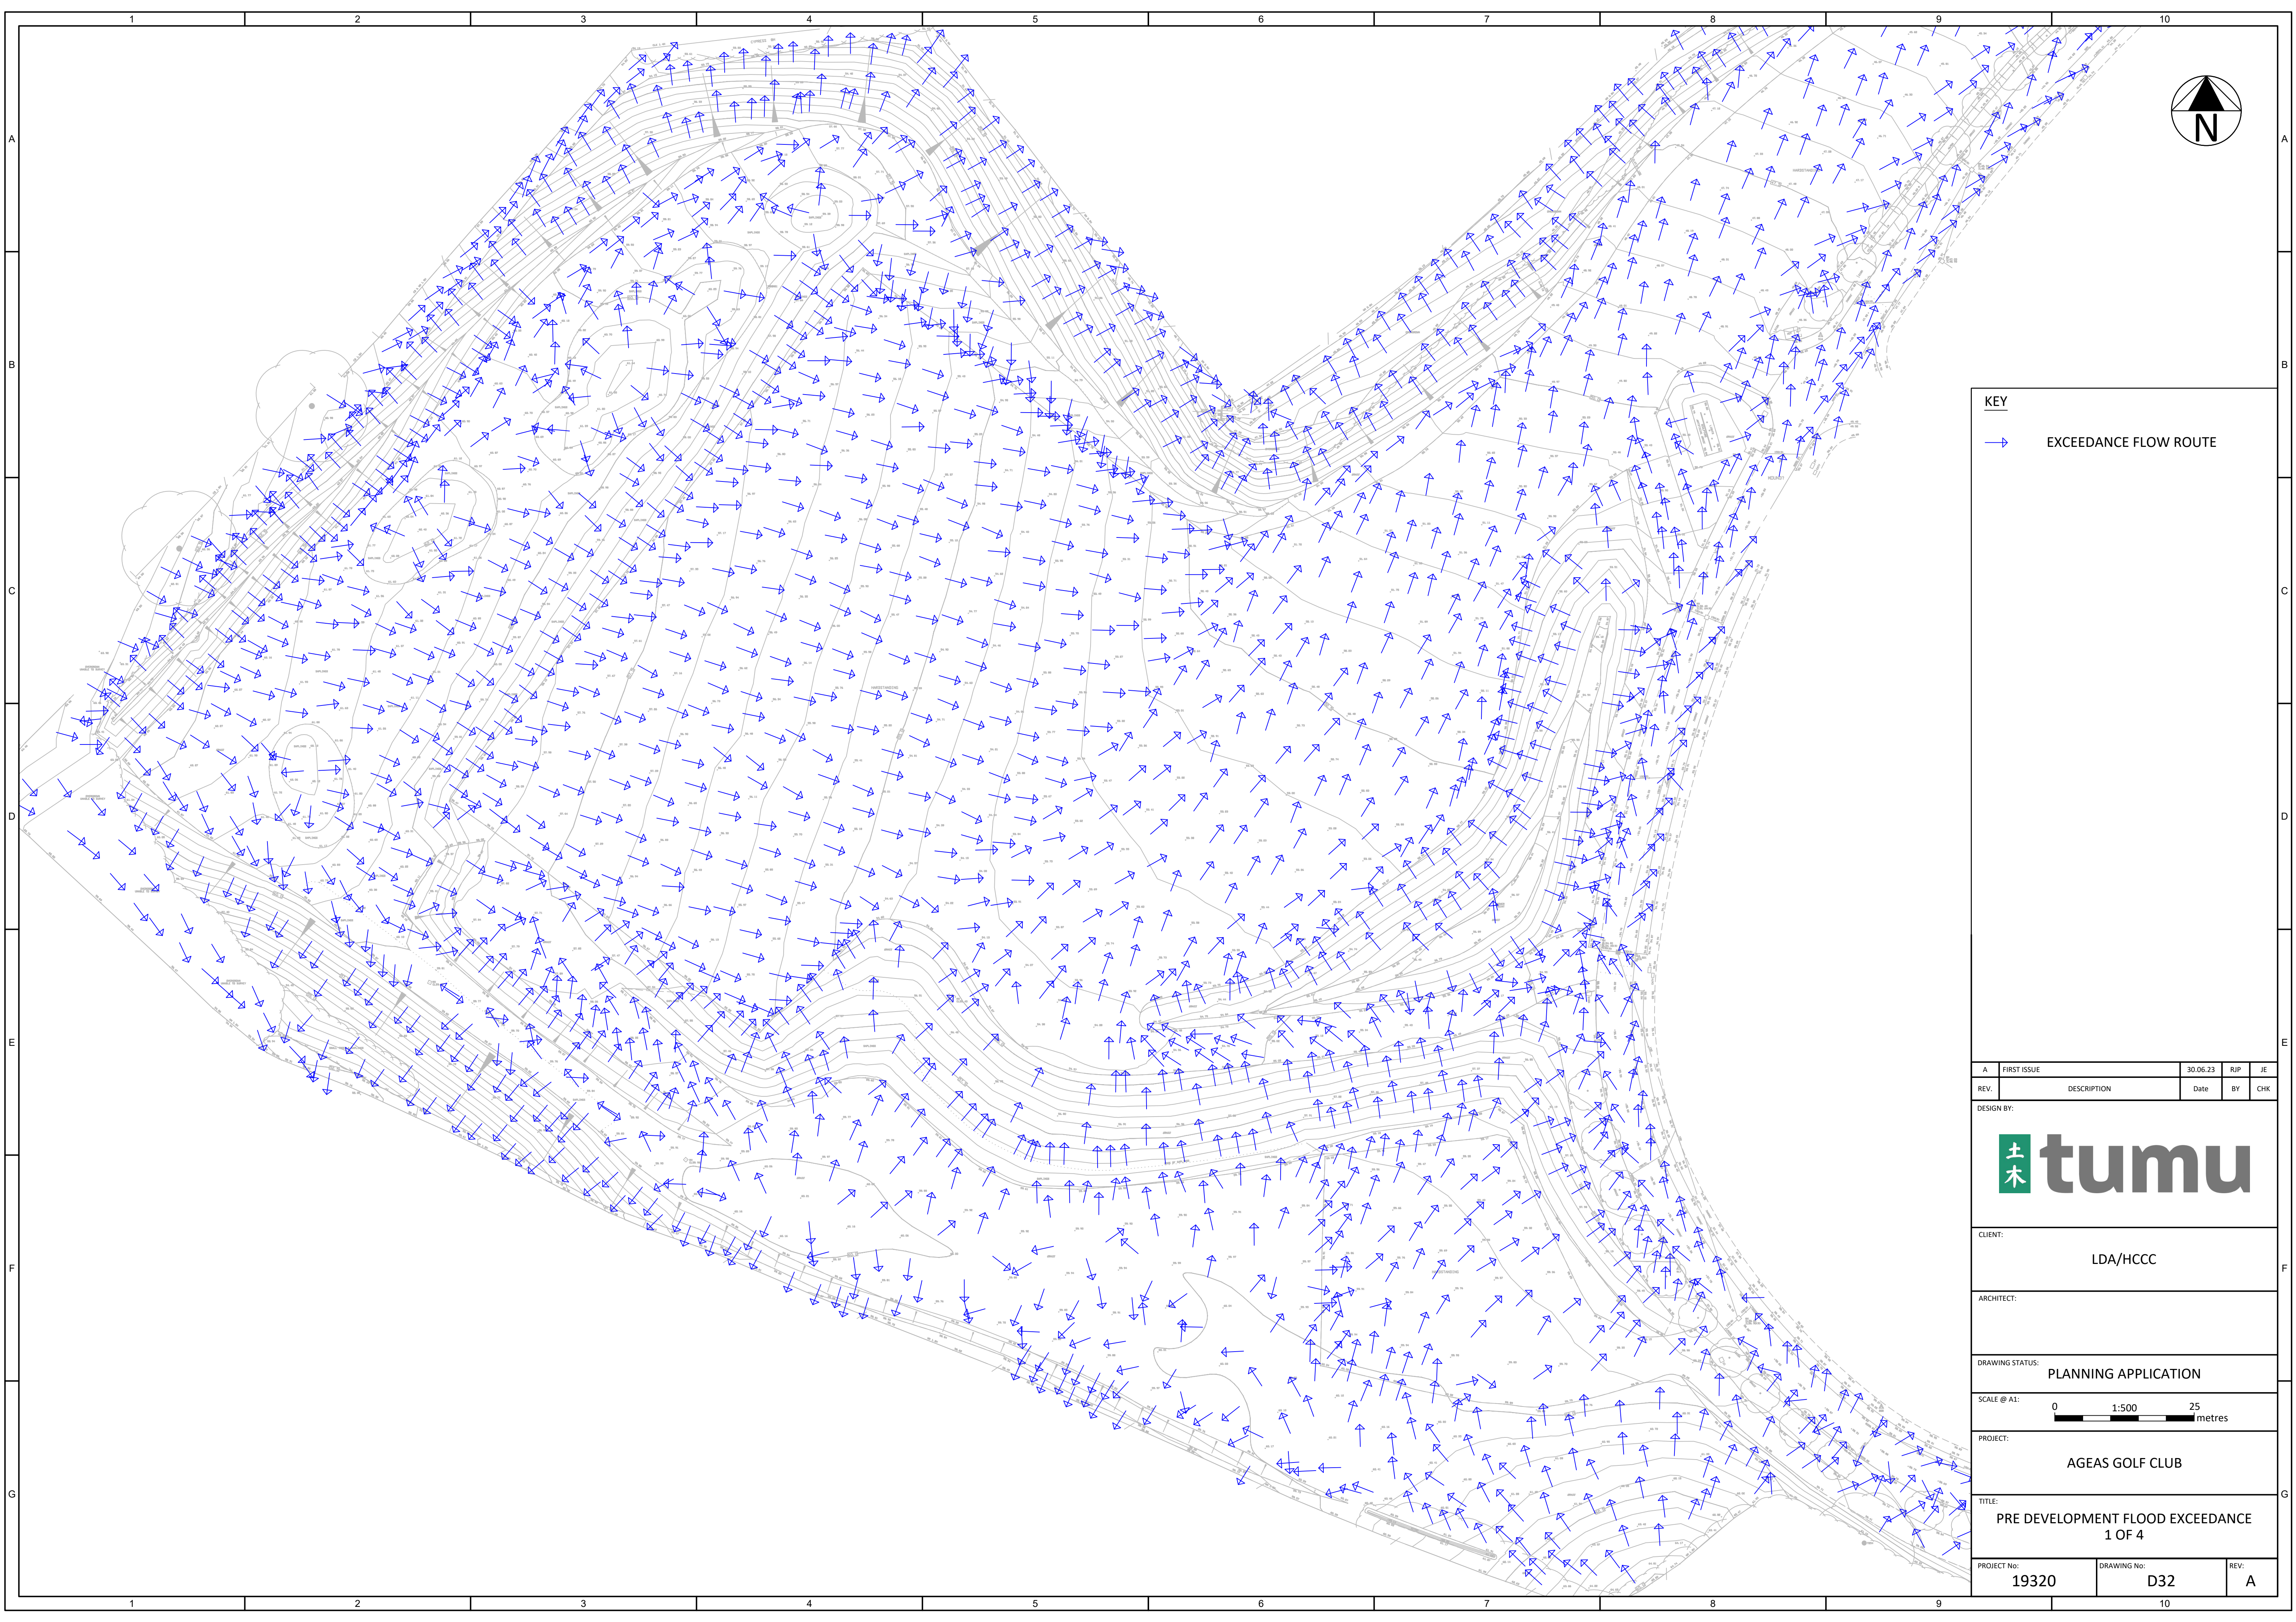


KEY

→

EXCEEDANCE FLOW ROUTE


A	FIRST ISSUE	30.06.23	RJP	JE
REV.	DESCRIPTION	Date	BY	CHK
DESIGN BY:				
土木 tumu				
CLIENT: LDA/HCCC				
ARCHITECT:				
DRAWING STATUS: PLANNING APPLICATION				
SCALE @ A1: 0150025 metres				
PROJECT: AGEAS GOLF CLUB				
TITLE: PRE DEVELOPMENT FLOOD EXCEEDANCE 1 OF 4				
PROJECT No: 19320		DRAWING No: D32		REV: A

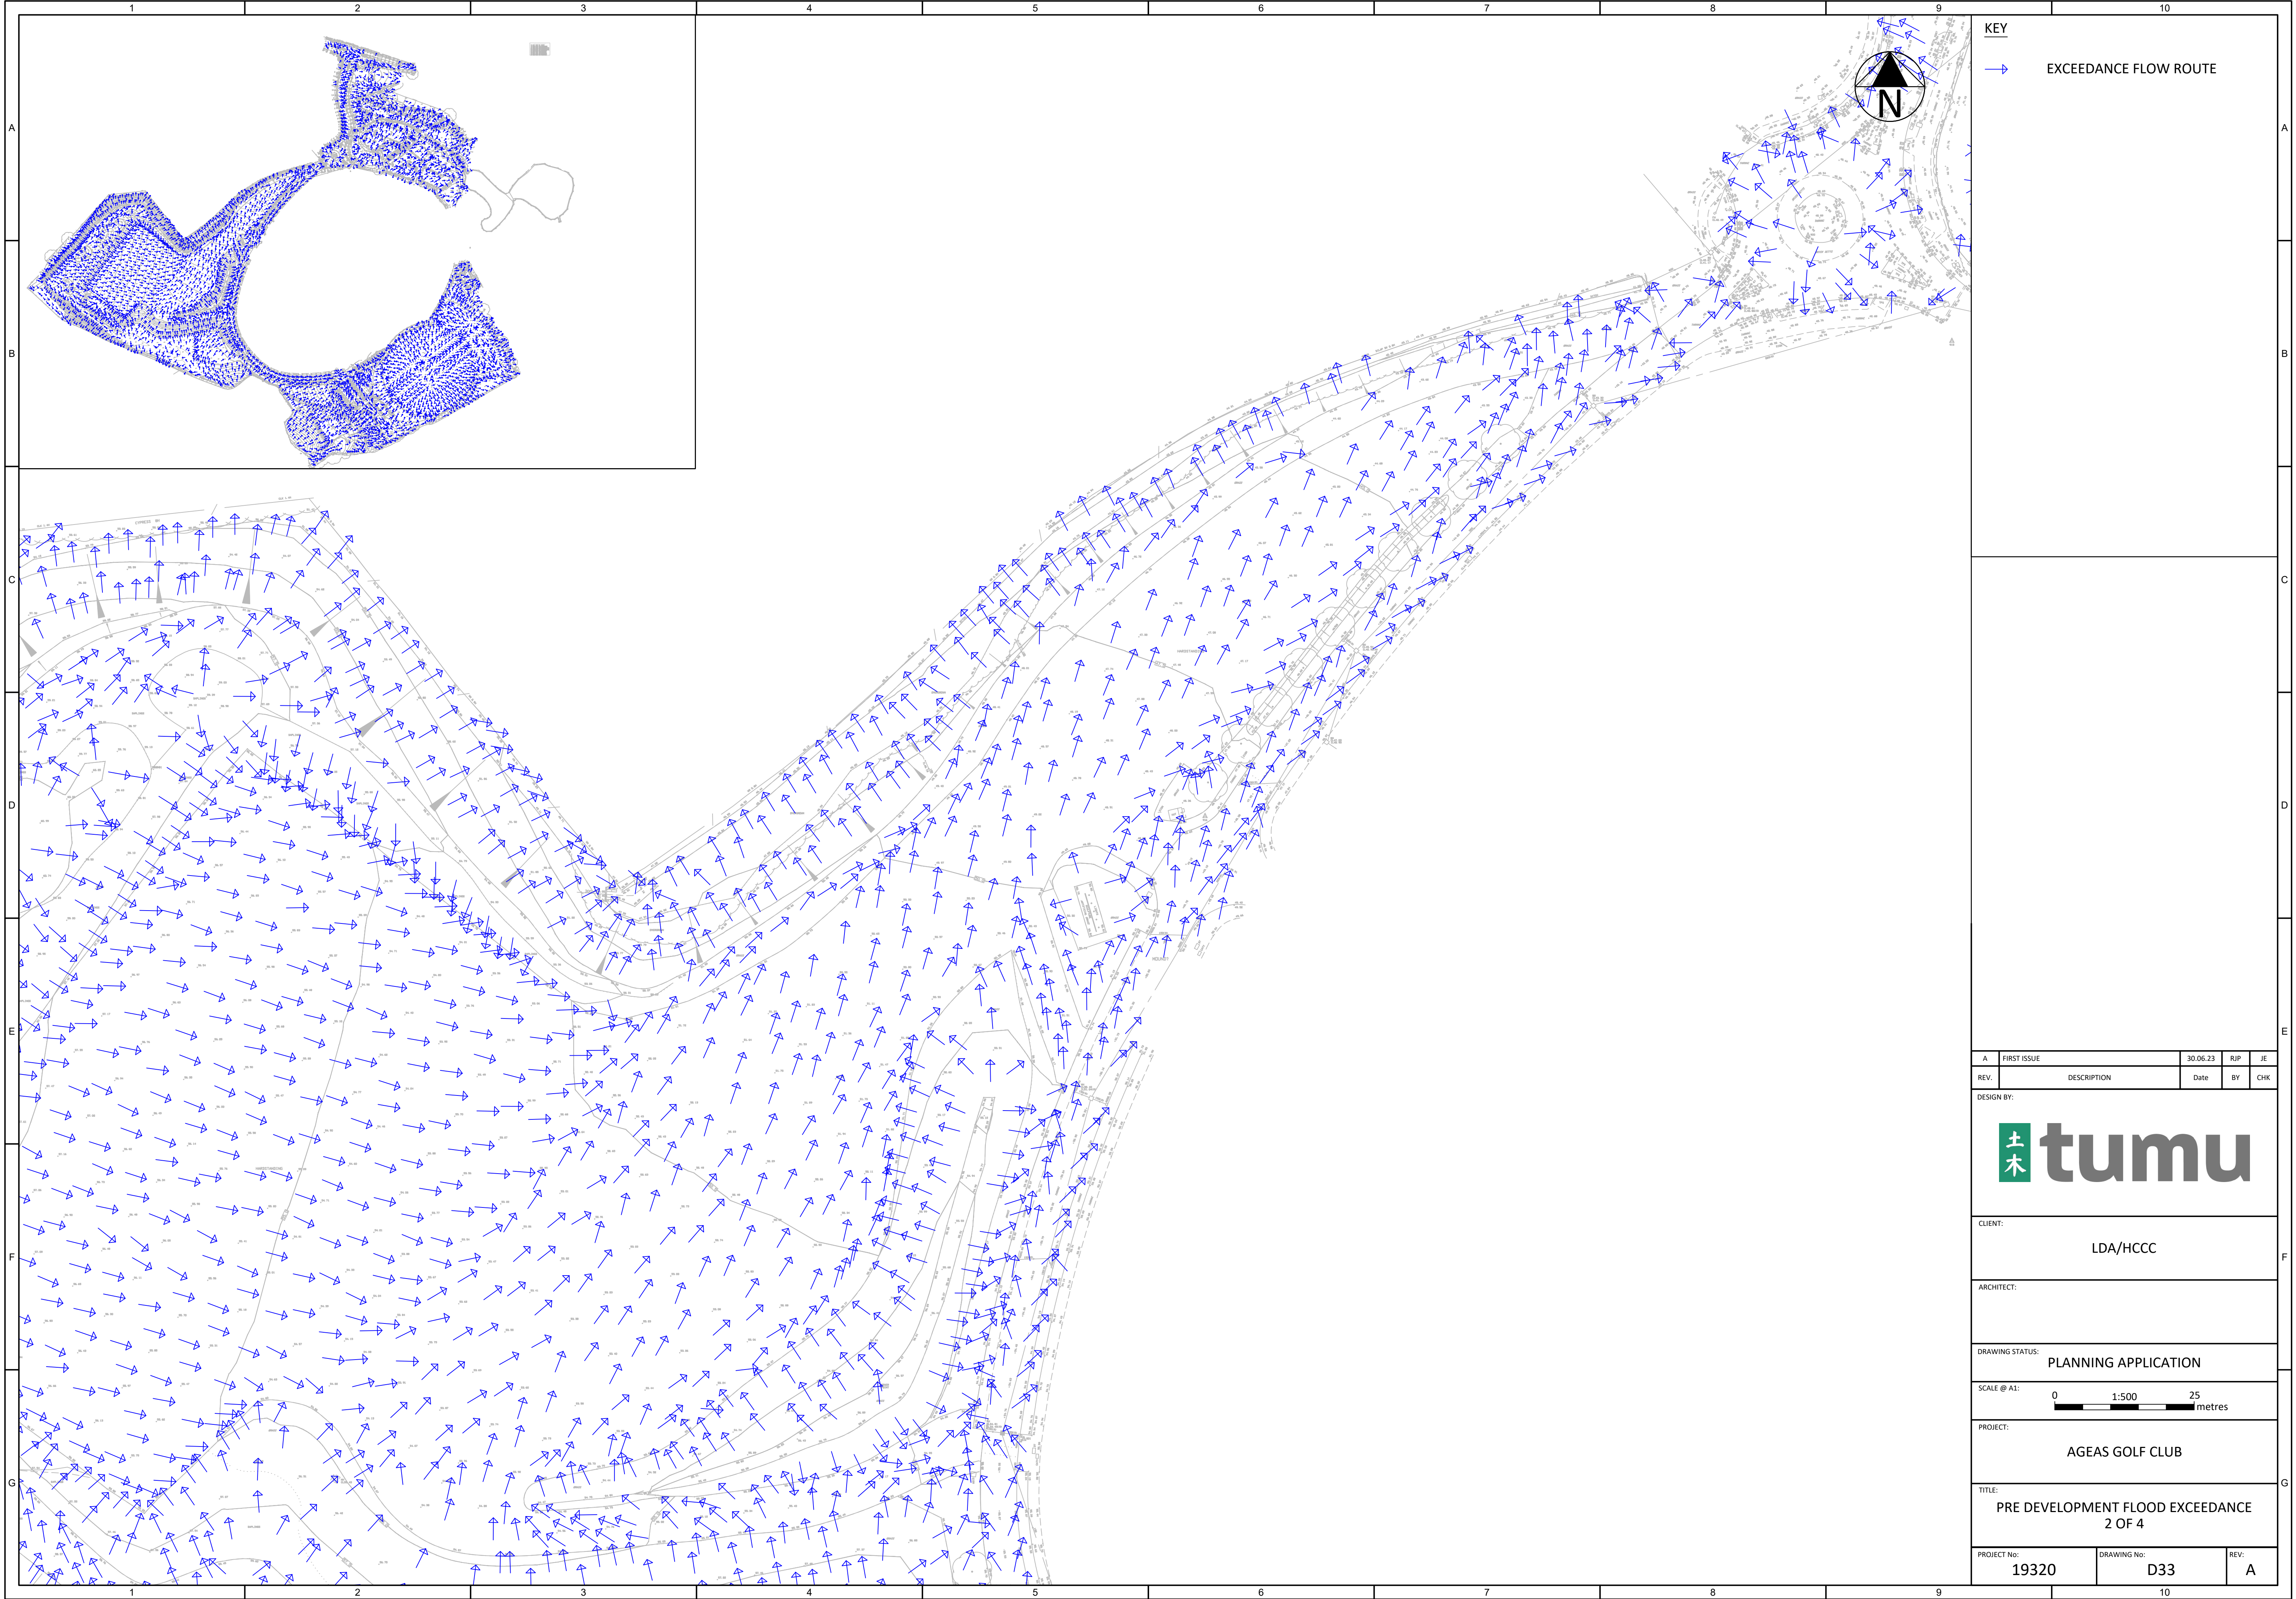

KEY

→ EXCEEDANCE FLOW ROUTE

A	FIRST ISSUE	30.06.23	RJP	JE
REV.	DESCRIPTION	Date	BY	CHK
DESIGN BY:				
				
CLIENT:				
LDA/HCCC				
ARCHITECT:				
DRAWING STATUS: PLANNING APPLICATION				
SCALE @ A1: 0 1:500 25 metres				
PROJECT:				
AGEAS GOLF CLUB				
TITLE:				
PRE DEVELOPMENT FLOOD EXCEEDANCE 2 OF 4				
PROJECT No:		DRAWING No:		REV:
19320		D33		A

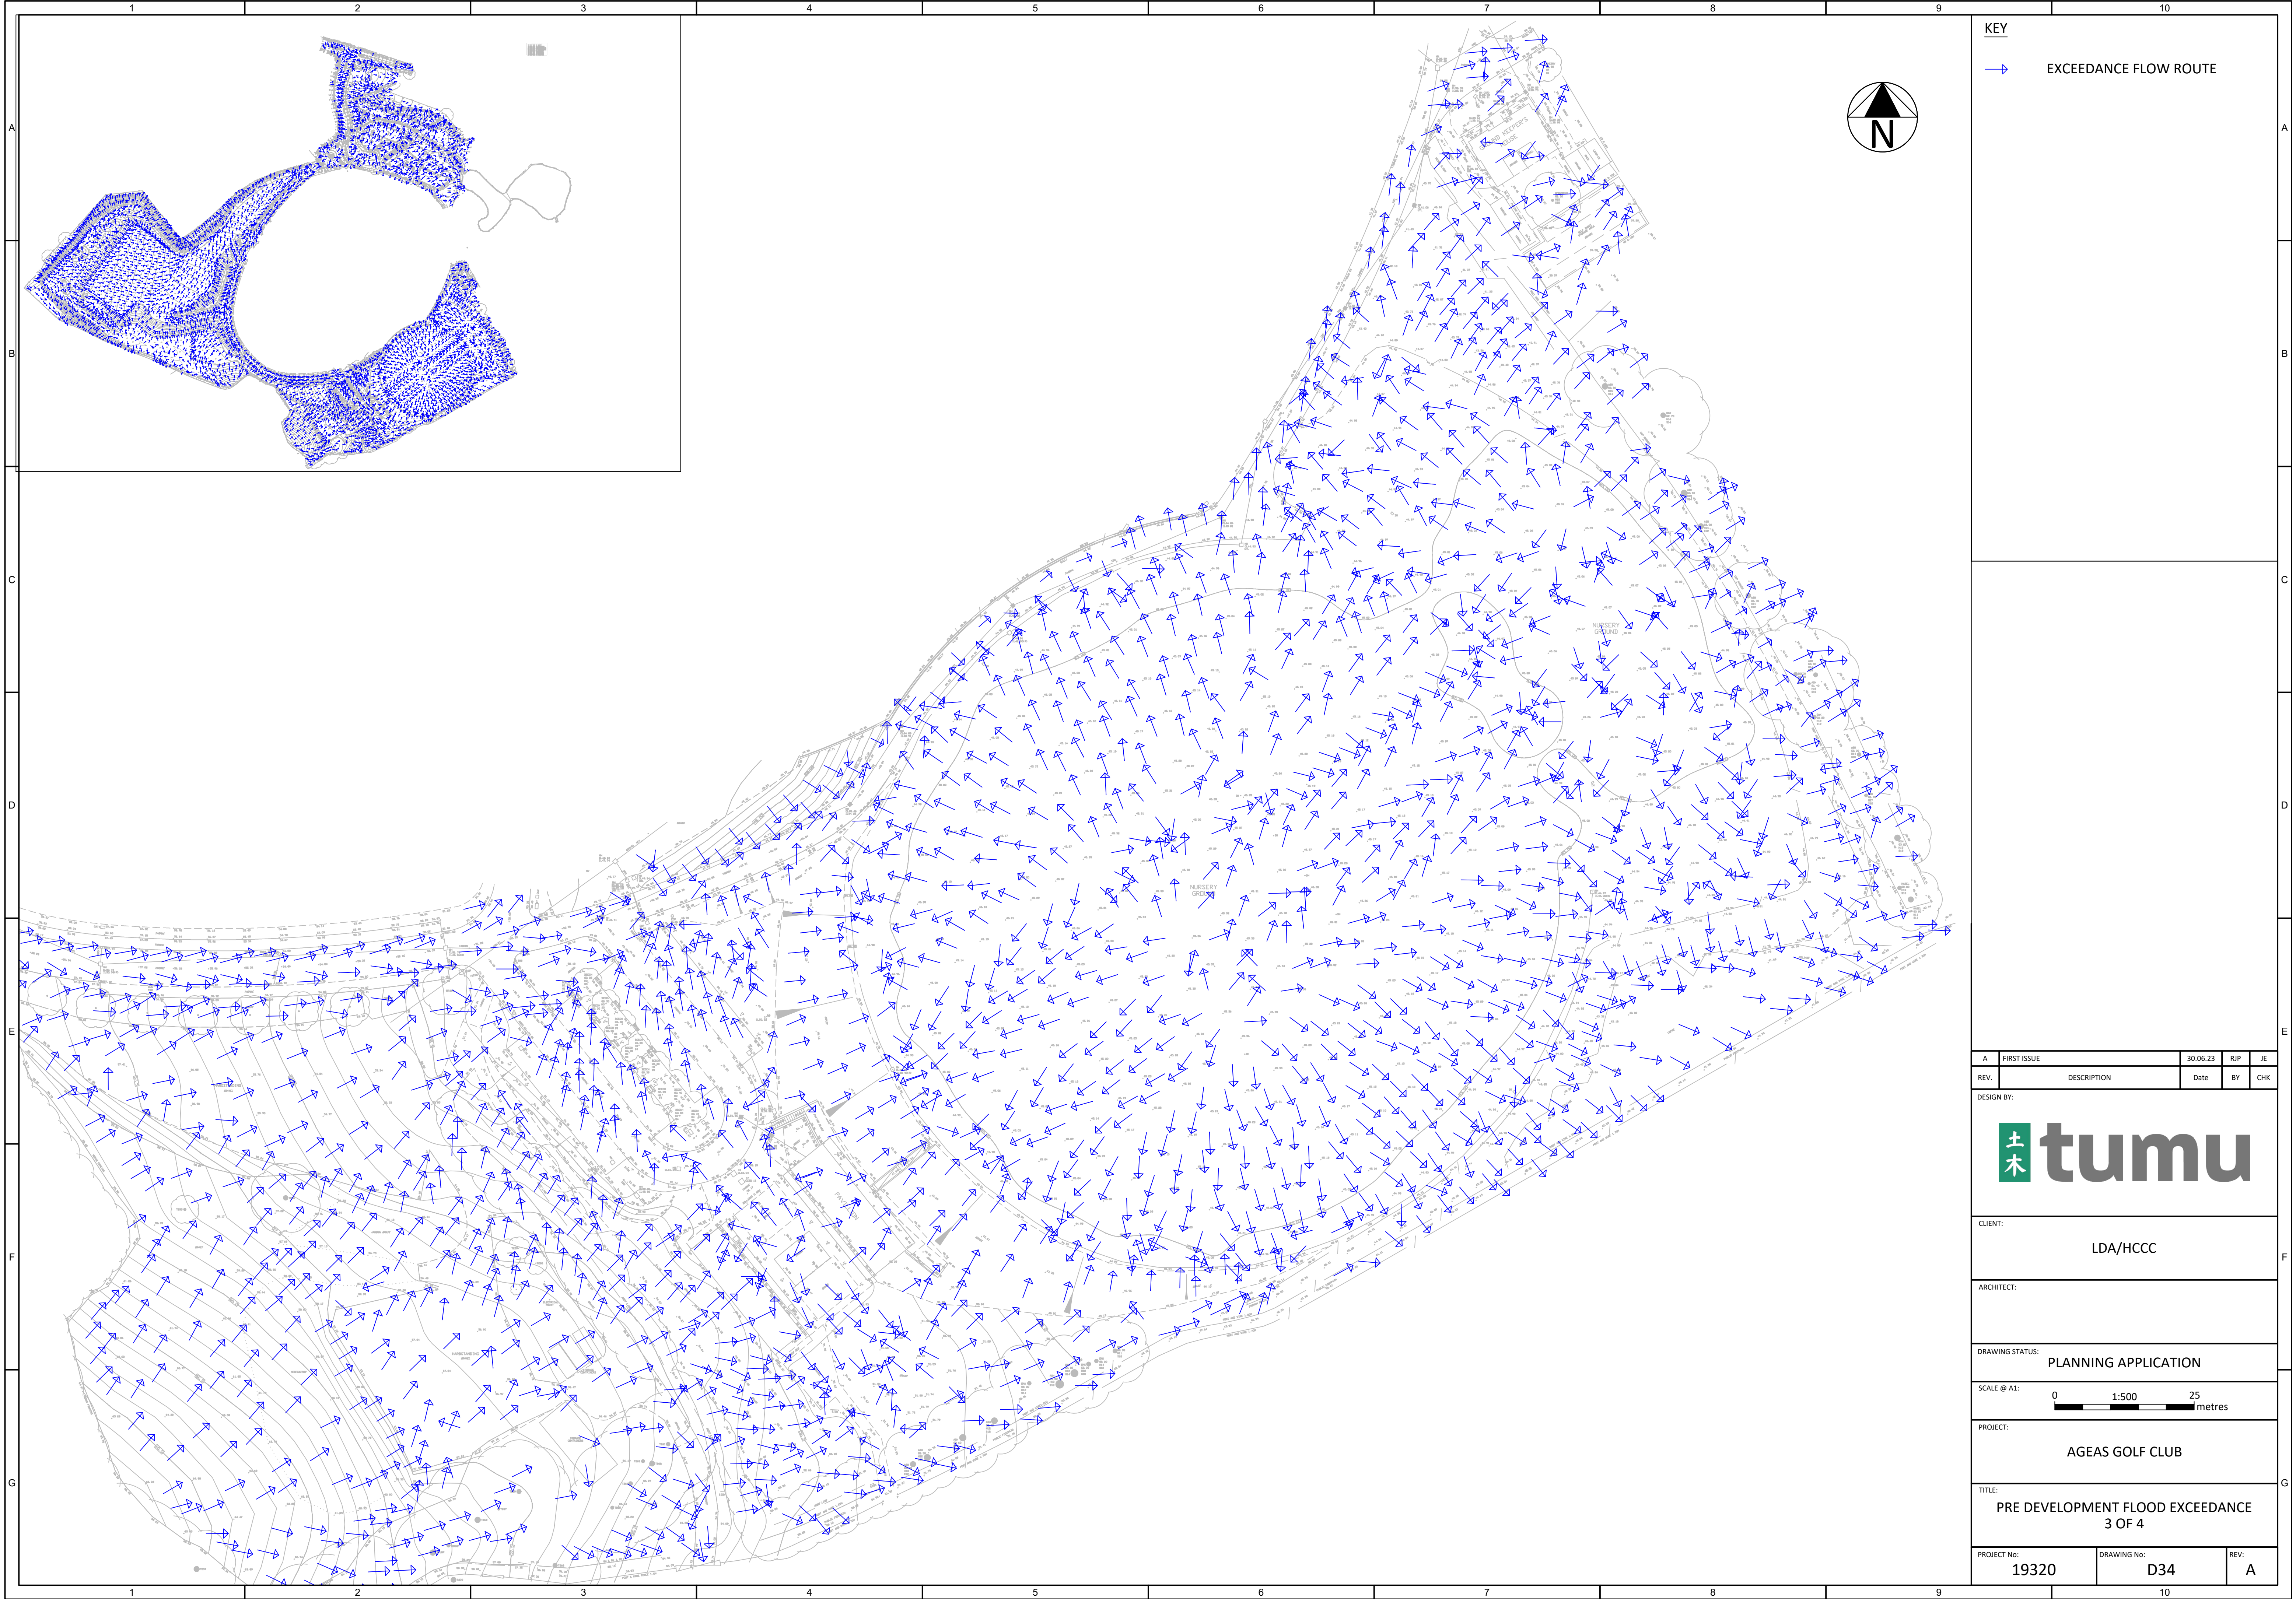

KEY

EXCEEDANCE FLOW ROUTE

A	FIRST ISSUE	30.06.23	RJP	JE
REV.	DESCRIPTION	Date	BY	CHK

DESIGN BY:

土木

tumu

CLIENT:

LDA/HCCC

ARCHITECT:

DRAWING STATUS:

PLANNING APPLICATION

SCALE @ A1:

0

1:500

25

metres

PROJECT:

AGEAS GOLF CLUB

TITLE:

PRE DEVELOPMENT FLOOD EXCEEDANCE
3 OF 4

PROJECT No:


19320

DRAWING No:

D34

REV:

A

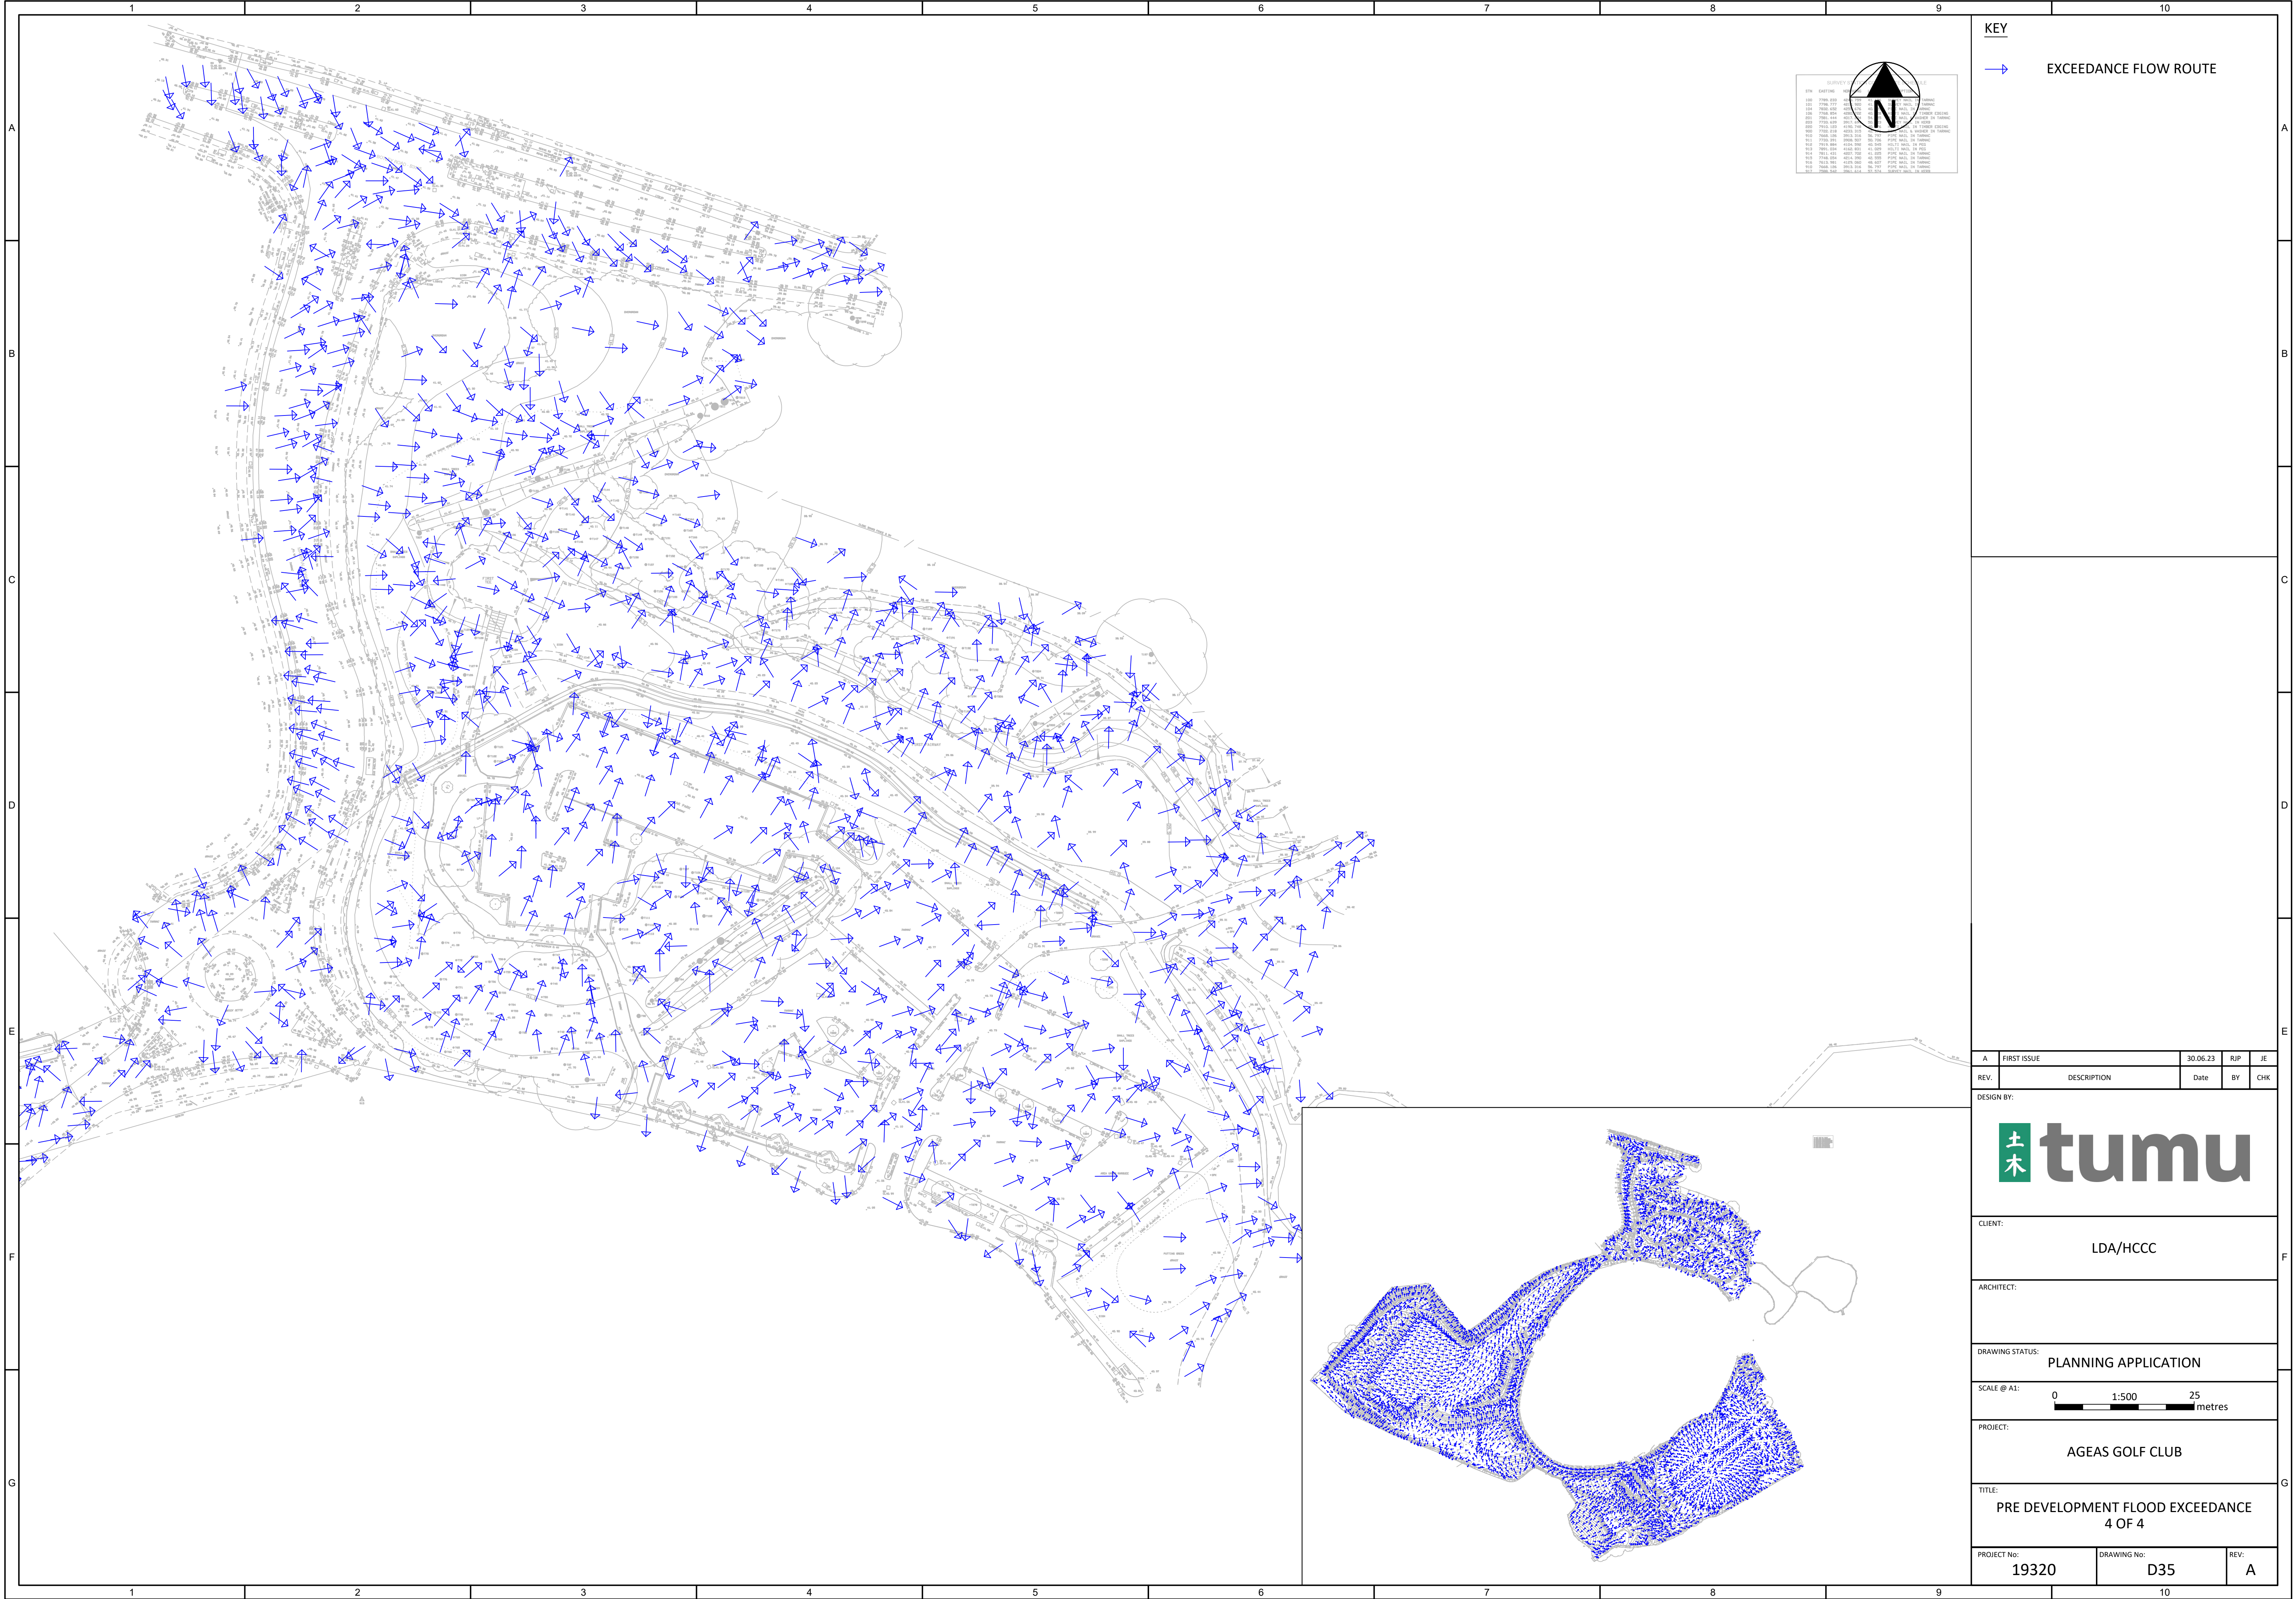


KEY

→ EXCEEDANCE FLOW ROUTE

A	FIRST ISSUE	30.06.23	RJP	JE
REV.	DESCRIPTION	Date	BY	CHK

DESIGN BY:



CLIENT:
LDA/HCCC

ARCHITECT:


DRAWING STATUS:
PLANNING APPLICATION

SCALE @ A1:
0 1:500 25 metres

PROJECT:
AGEAS GOLF CLUB

TITLE:
PRE DEVELOPMENT FLOOD EXCEEDANCE
4 OF 4

PROJECT No:	DRAWING No:	REV:
19320	D35	A

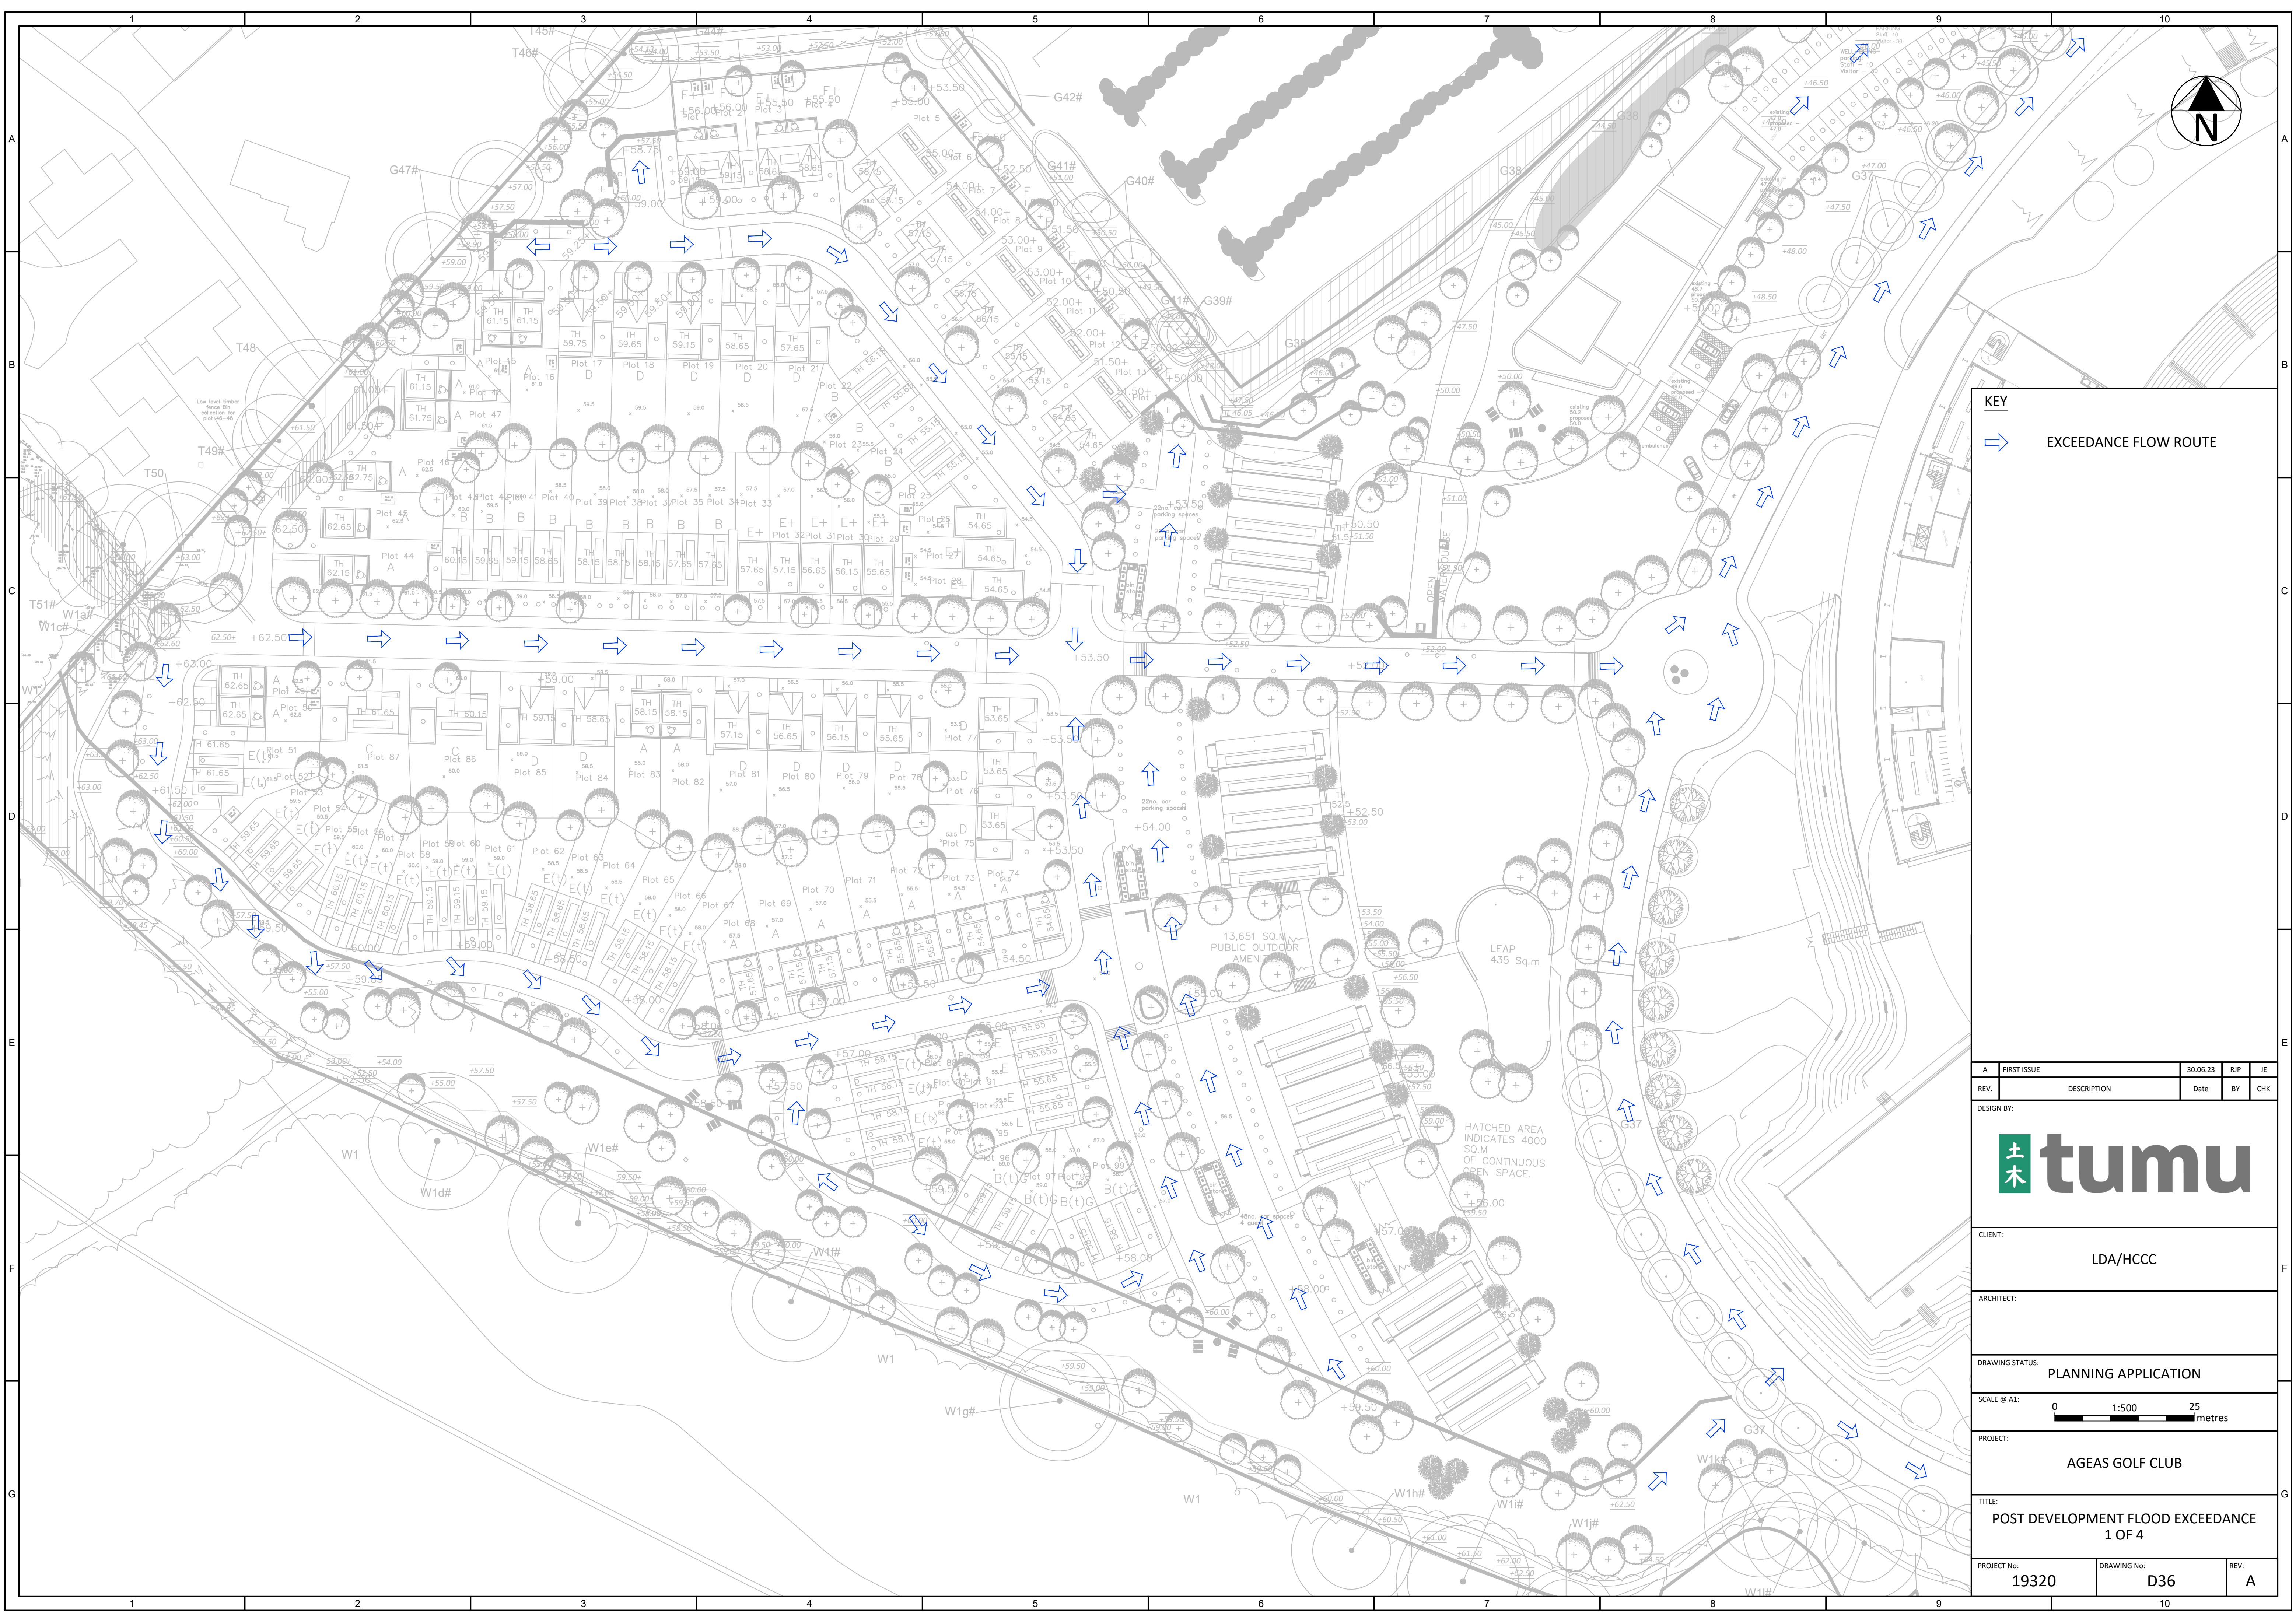

KEY

EXCEEDANCE FLOW ROUTE

A	FIRST ISSUE	30.06.23	RJP	JE
REV.	DESCRIPTION	Date	BY	CHK
DESIGN BY:				
CLIENT: LDA/HCCC				
ARCHITECT:				
DRAWING STATUS: PLANNING APPLICATION				
SCALE @ A1: 0150025metres				
PROJECT: AGEAS GOLF CLUB				
TITLE: POST DEVELOPMENT FLOOD EXCEEDANCE 1 OF 4				
PROJECT No:	19320	DRAWING No:	D36	REV: A



CLIENT:
LDA/HCCC

ARCHITECT:


DRAWING STATUS:
PLANNING APPLICATION

SCALE @ A1:
0150025metres

PROJECT:
AGEAS GOLF CLUB

TITLE:
POST DEVELOPMENT FLOOD EXCEEDANCE
1 OF 4


PROJECT No: 19320
DRAWING No: D36
REV: A

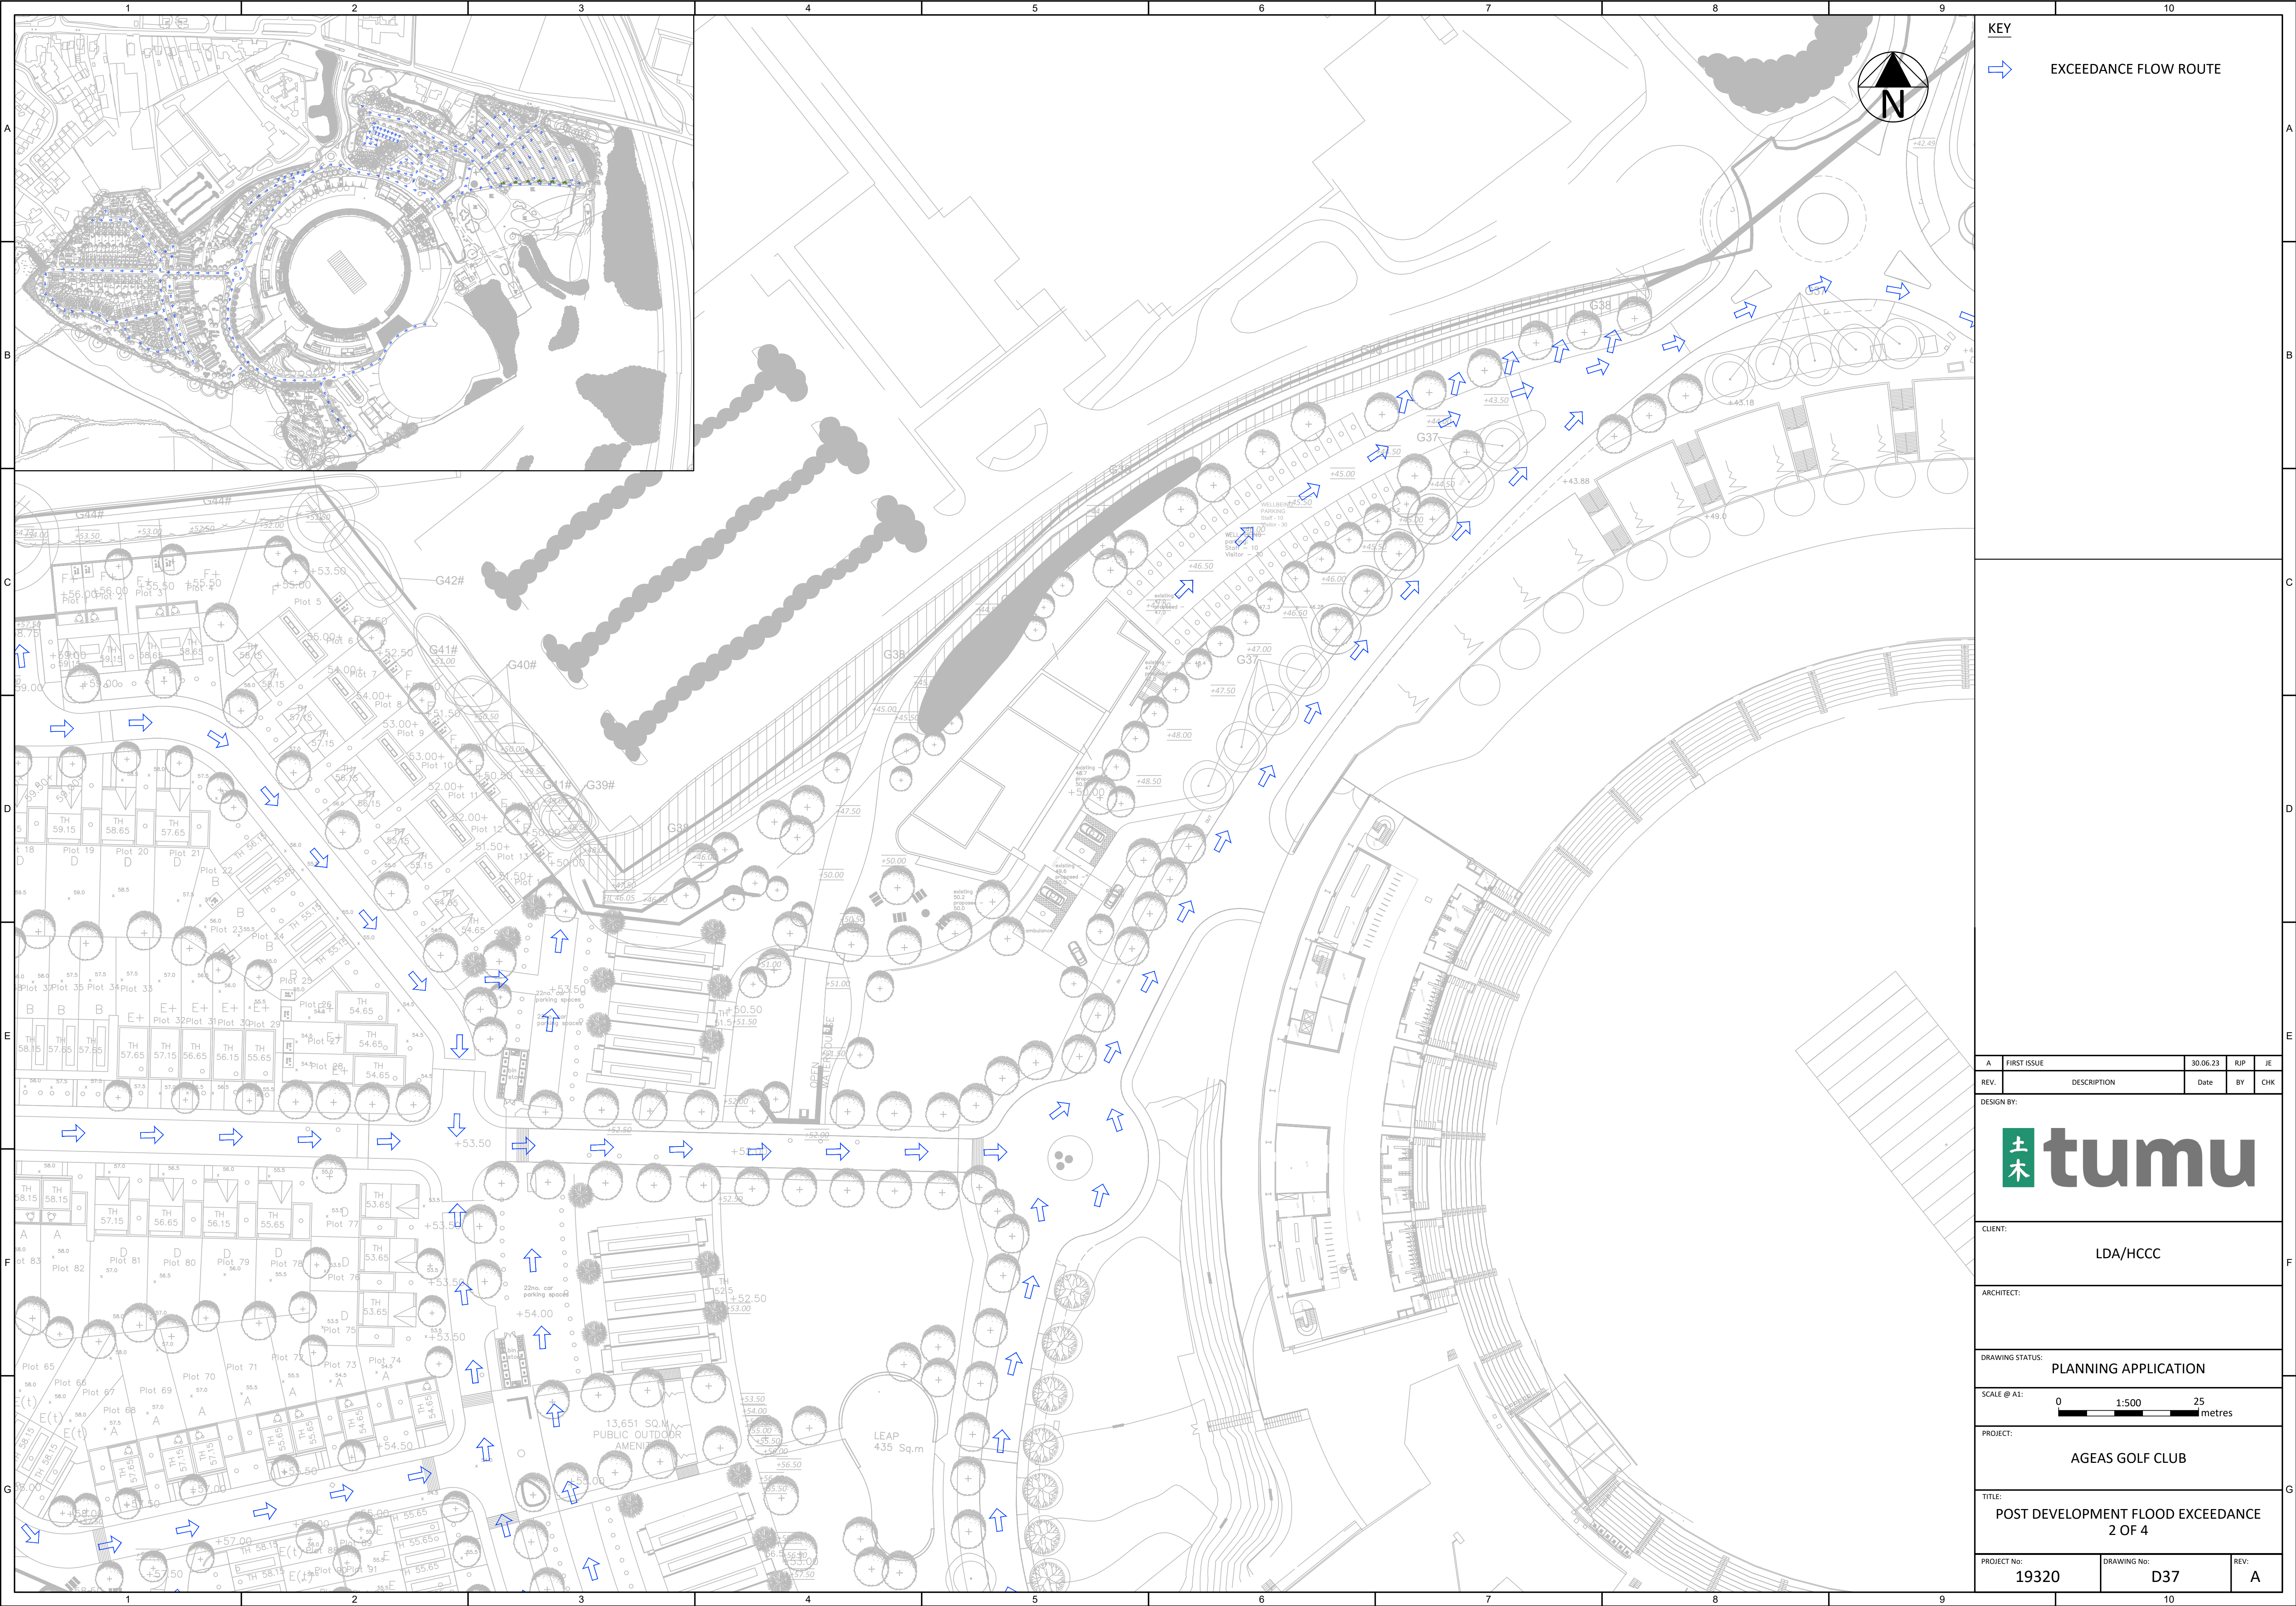

KEY

➡ EXCEEDANCE FLOW ROUTE

A	FIRST ISSUE	30.06.23	RUP	JE
REV.	DESCRIPTION	Date	BY	CHK
DESIGN BY:				
				
CLIENT:				
LDA/HCCC				
ARCHITECT:				
DRAWING STATUS: PLANNING APPLICATION				
SCALE @ A1: 0 1:500 25 metres				
PROJECT:				
AGEAS GOLF CLUB				
TITLE:				
POST DEVELOPMENT FLOOD EXCEEDANCE 2 OF 4				
PROJECT No: 19320		DRAWING No: D37		REV: A

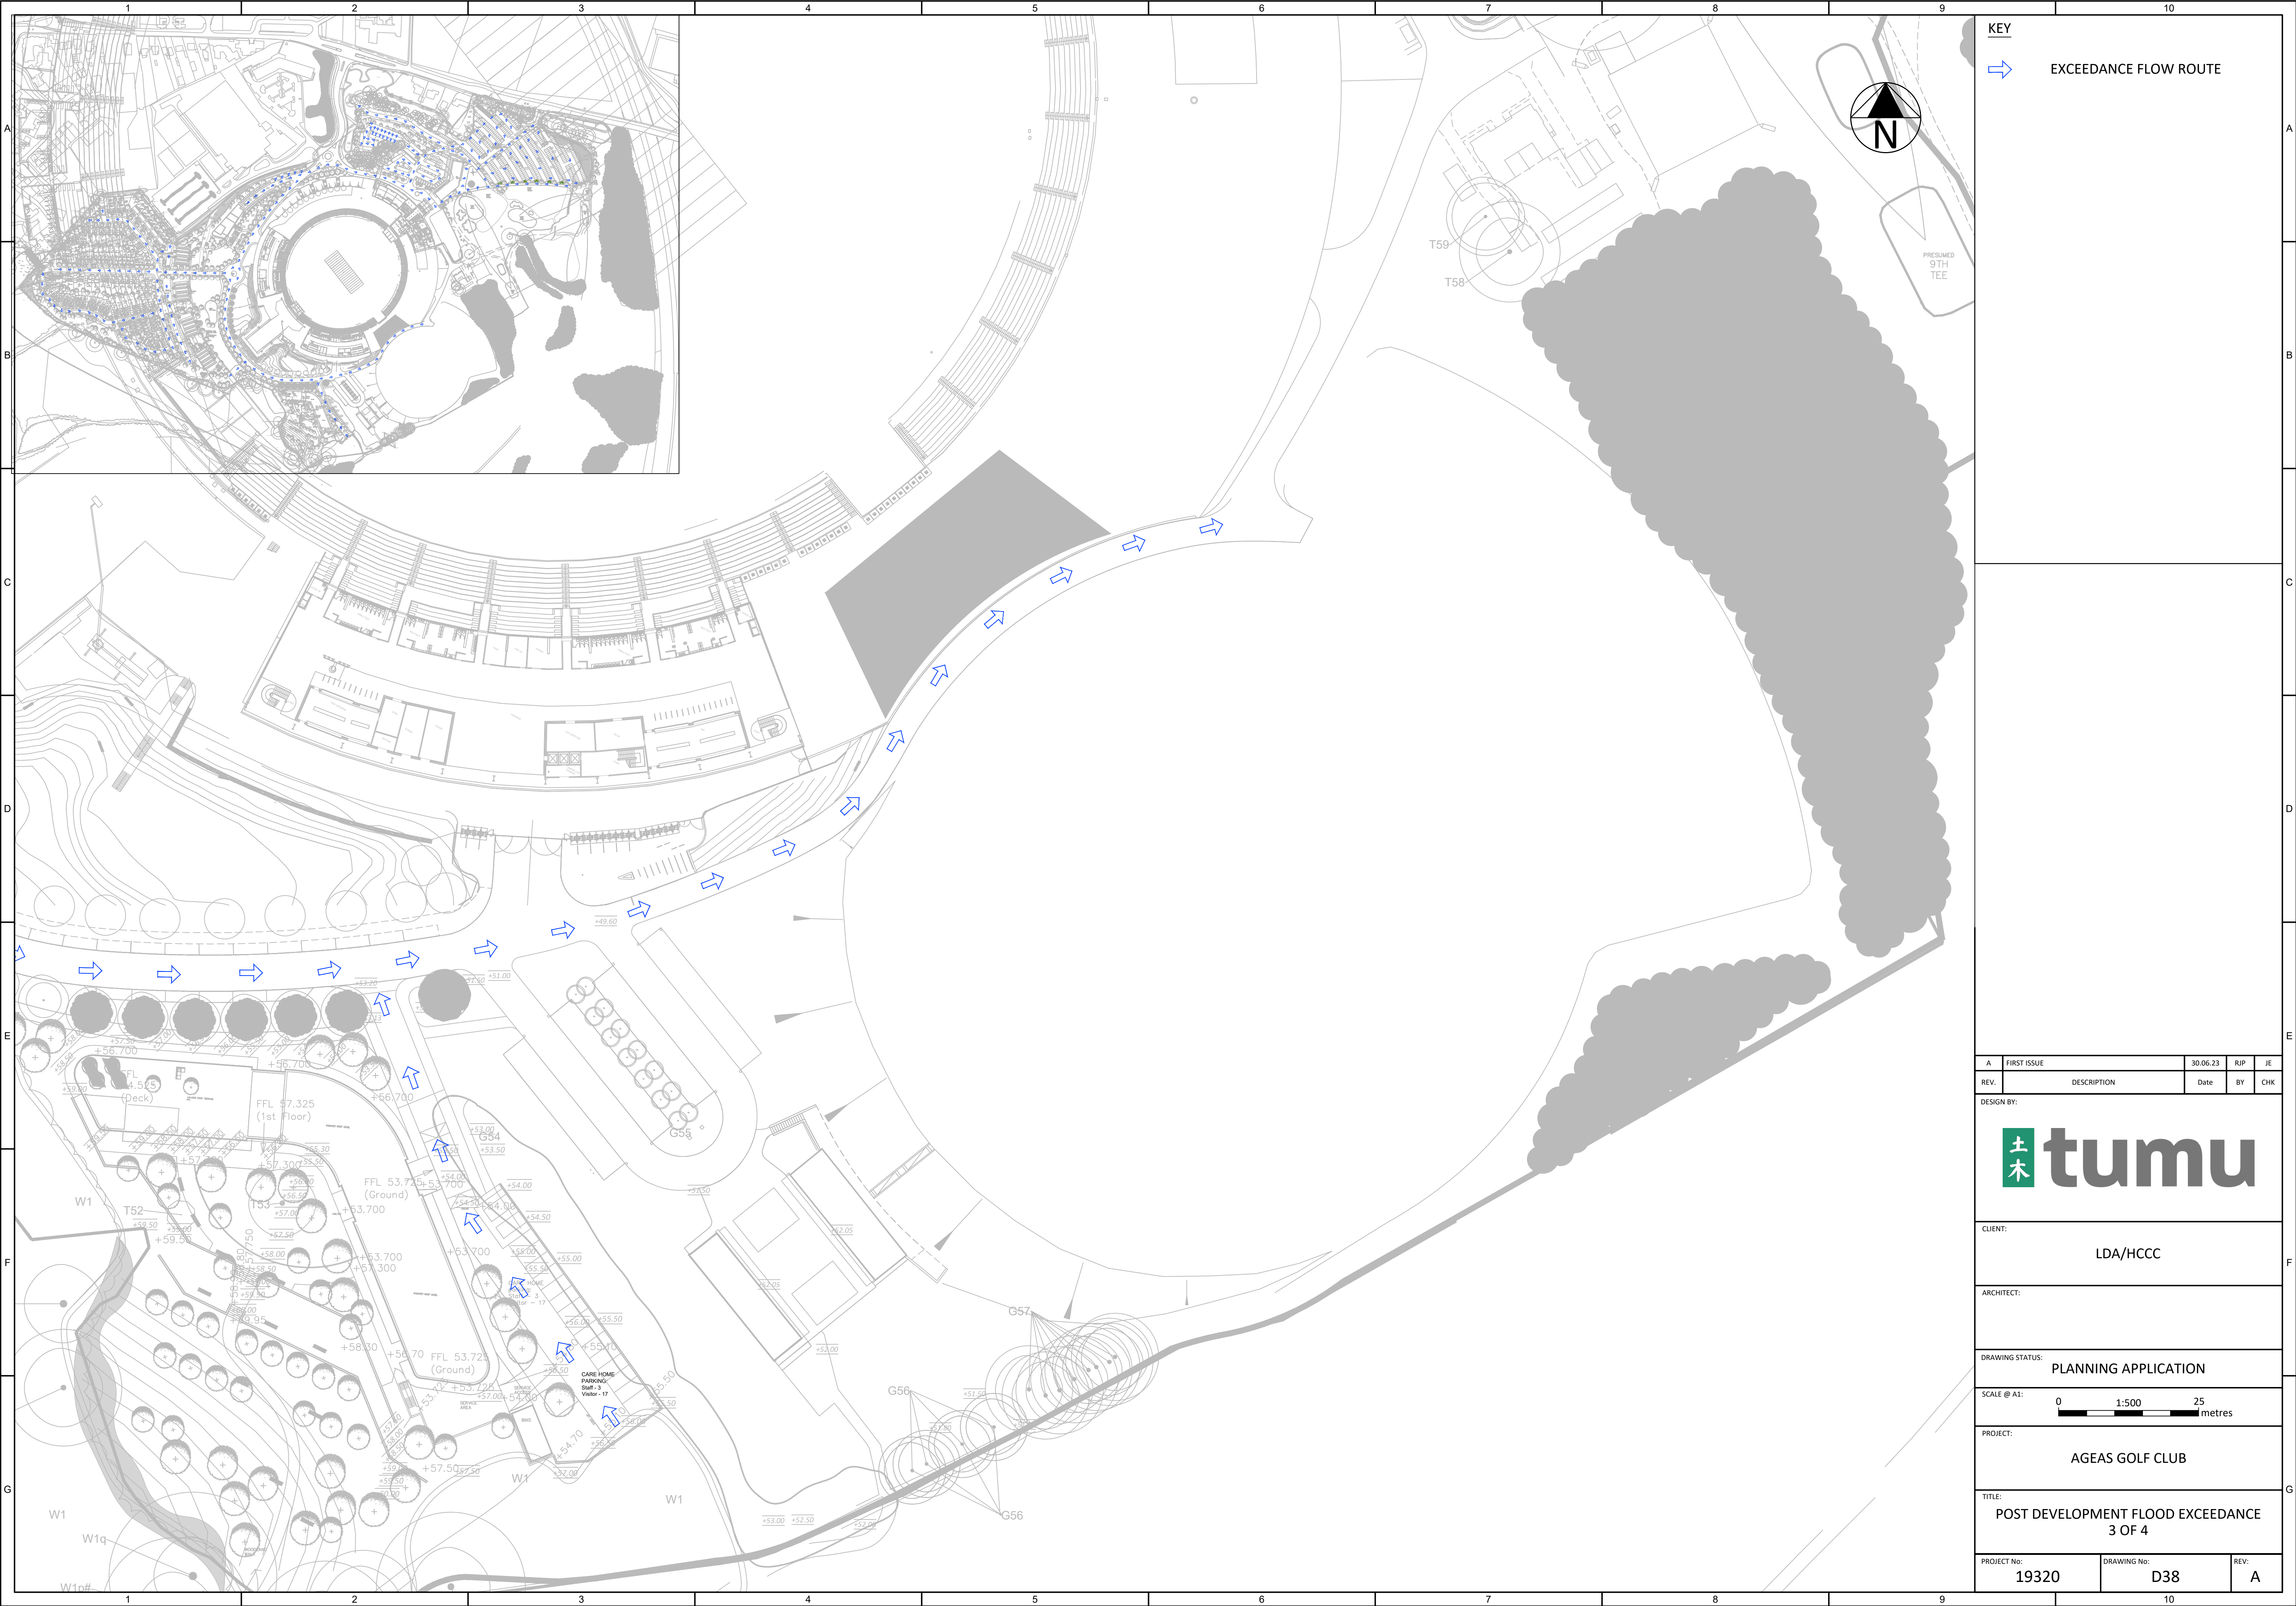

KEY

EXCEEDANCE FLOW ROUTE

A

FIRST ISSUE

30.06.23

RJP

JE

REV.

DESCRIPTION

Date

BY

CHR

DESIGN BY:

CLIENT:

LDA/HCCC

ARCHITECT:

DRAWING STATUS:

PLANNING APPLICATION

SCALE @ A1:

0

1:500

25

metres

PROJECT:

AGEAS GOLF CLUB

TITLE:

POST DEVELOPMENT FLOOD EXCEEDANCE

3 OF 4

PROJECT No:


19320

DRAWING No:

D38

REV:

A

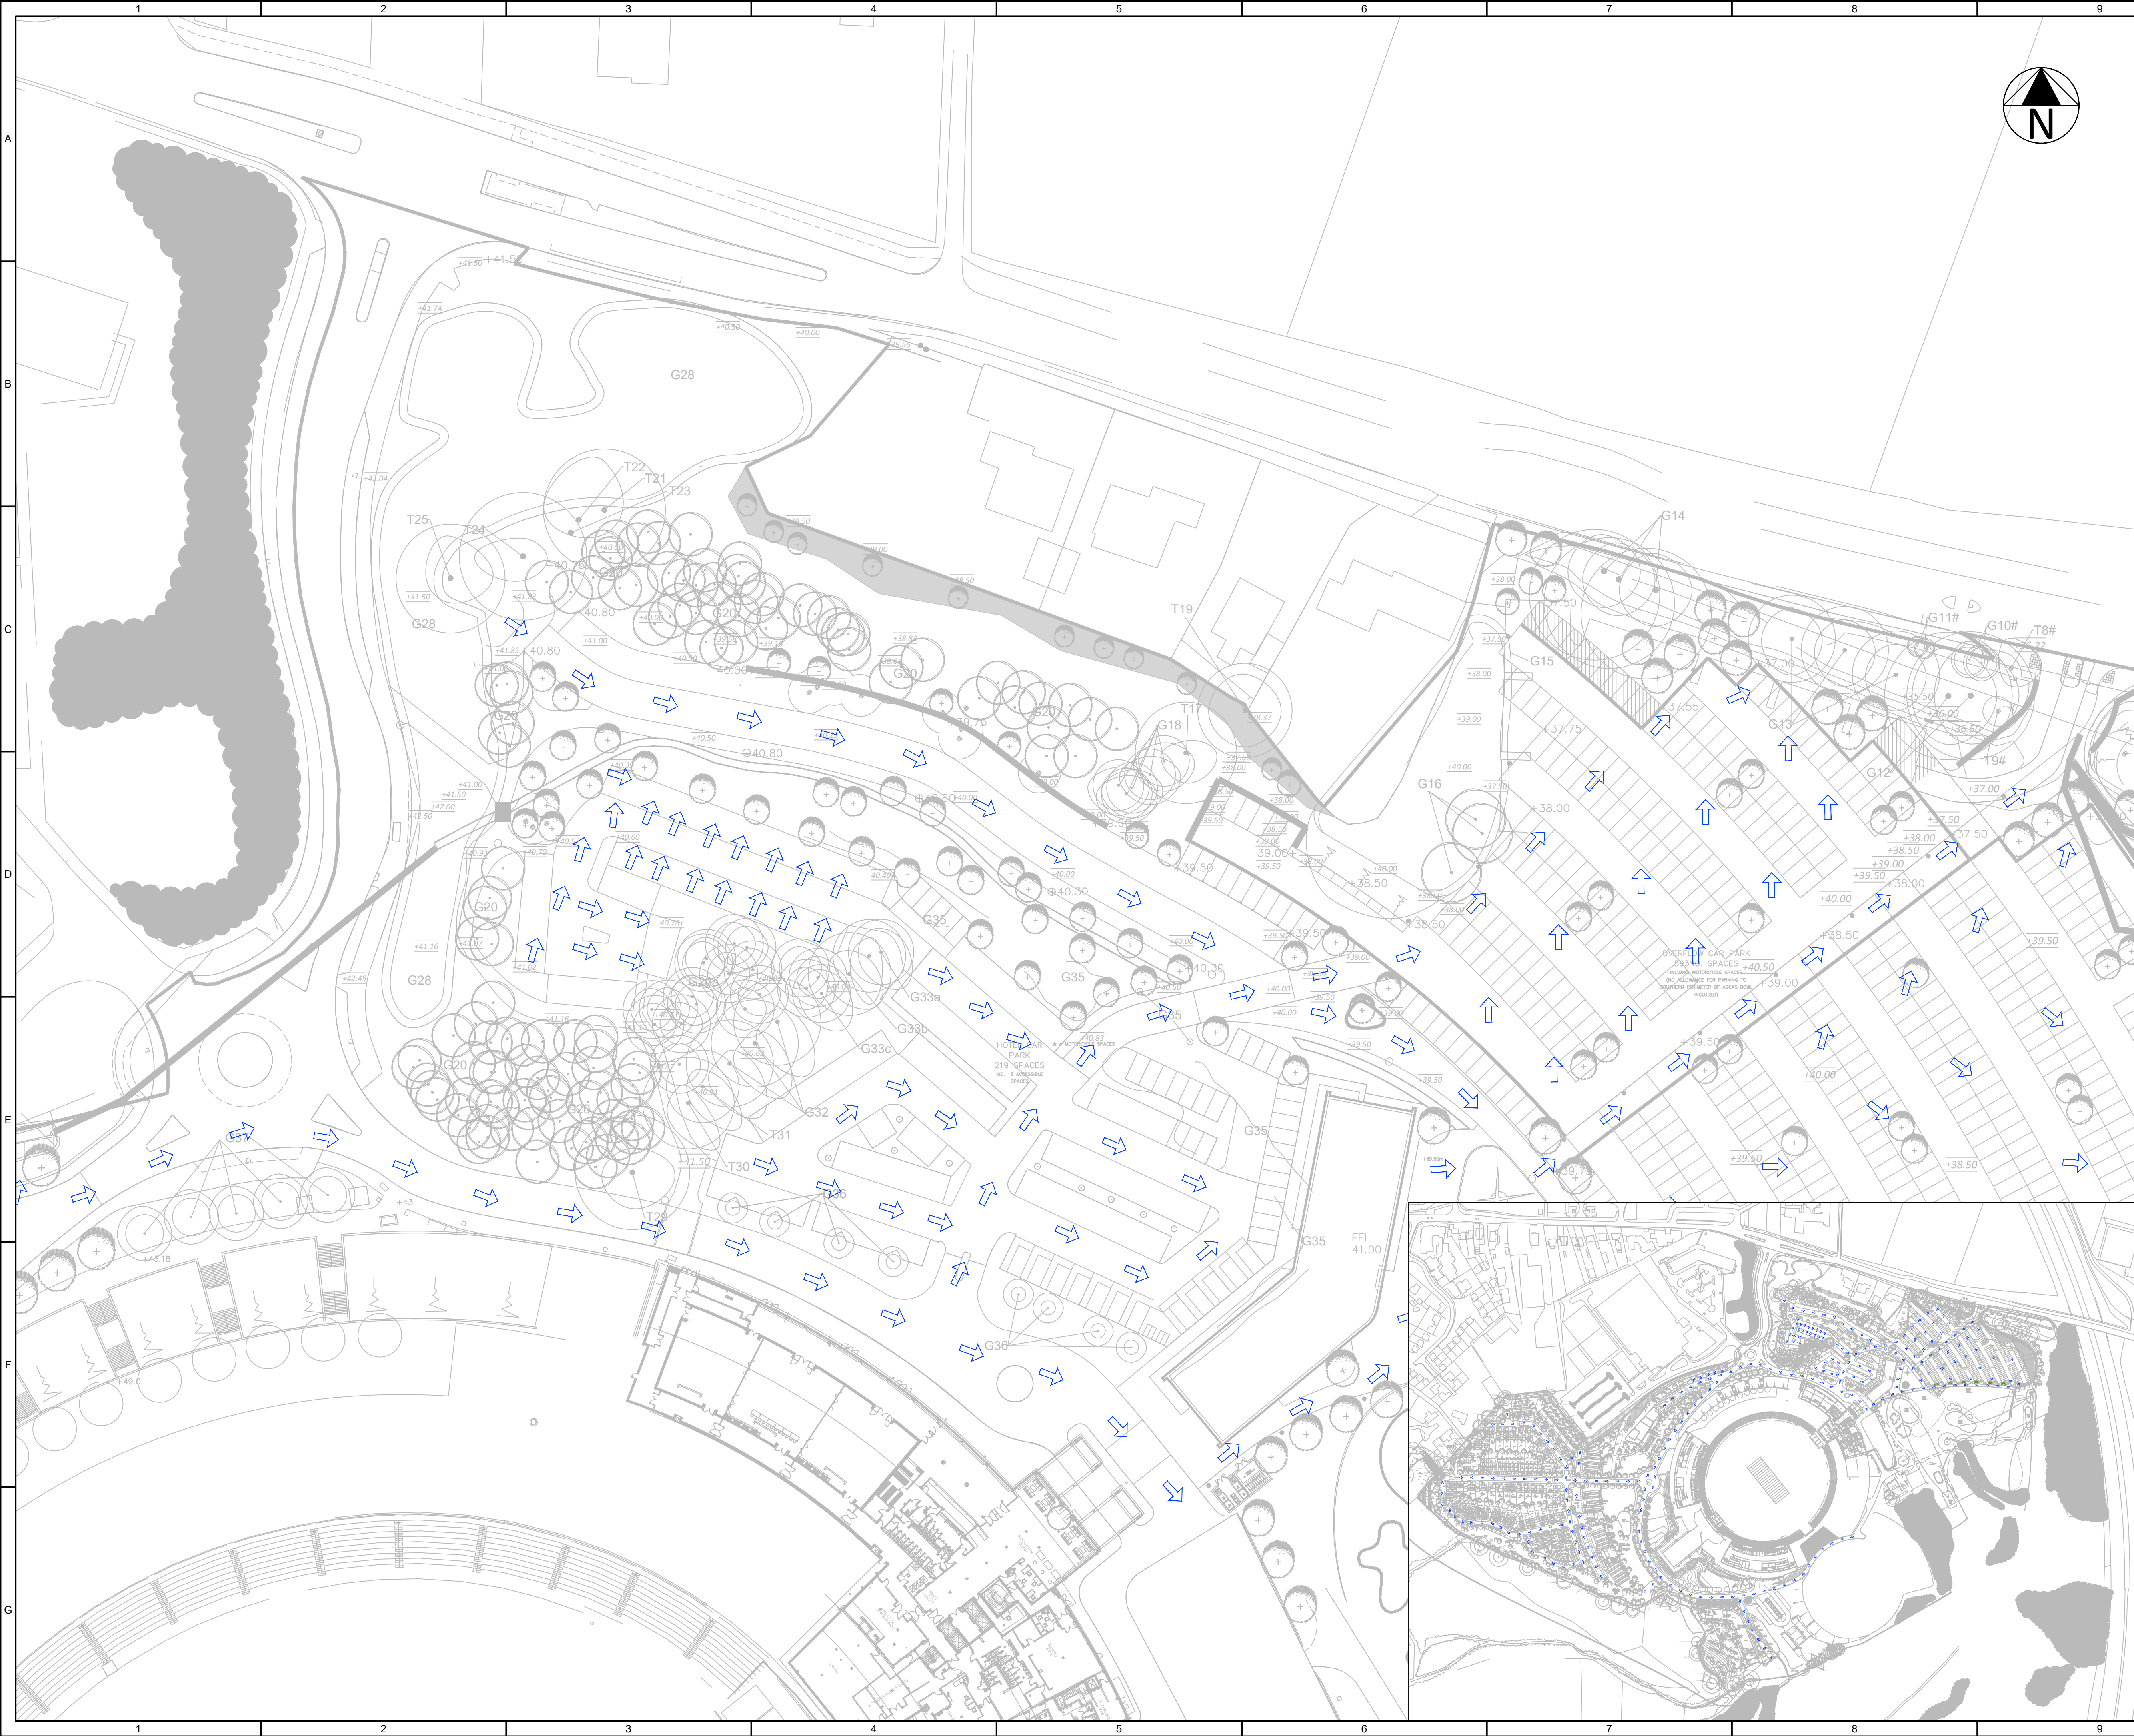

KEY

EXCEEDANCE FLOW ROUTE

A	FIRST ISSUE	30.06.23	RJP	JE
REV.	DESCRIPTION	Date	BY	CHK

DESIGN BY:

tumu

CLIENT:

LDA/HCCC

ARCHITECT:

DRAWING STATUS:

PLANNING APPLICATION

SCALE @ A1:

0150025

metres

PROJECT:

AGEAS GOLF CLUB

TITLE:

POST DEVELOPMENT FLOOD EXCEEDANCE
4 OF 4

PROJECT No:

19320

DRAWING No:

D39

REV:

A