


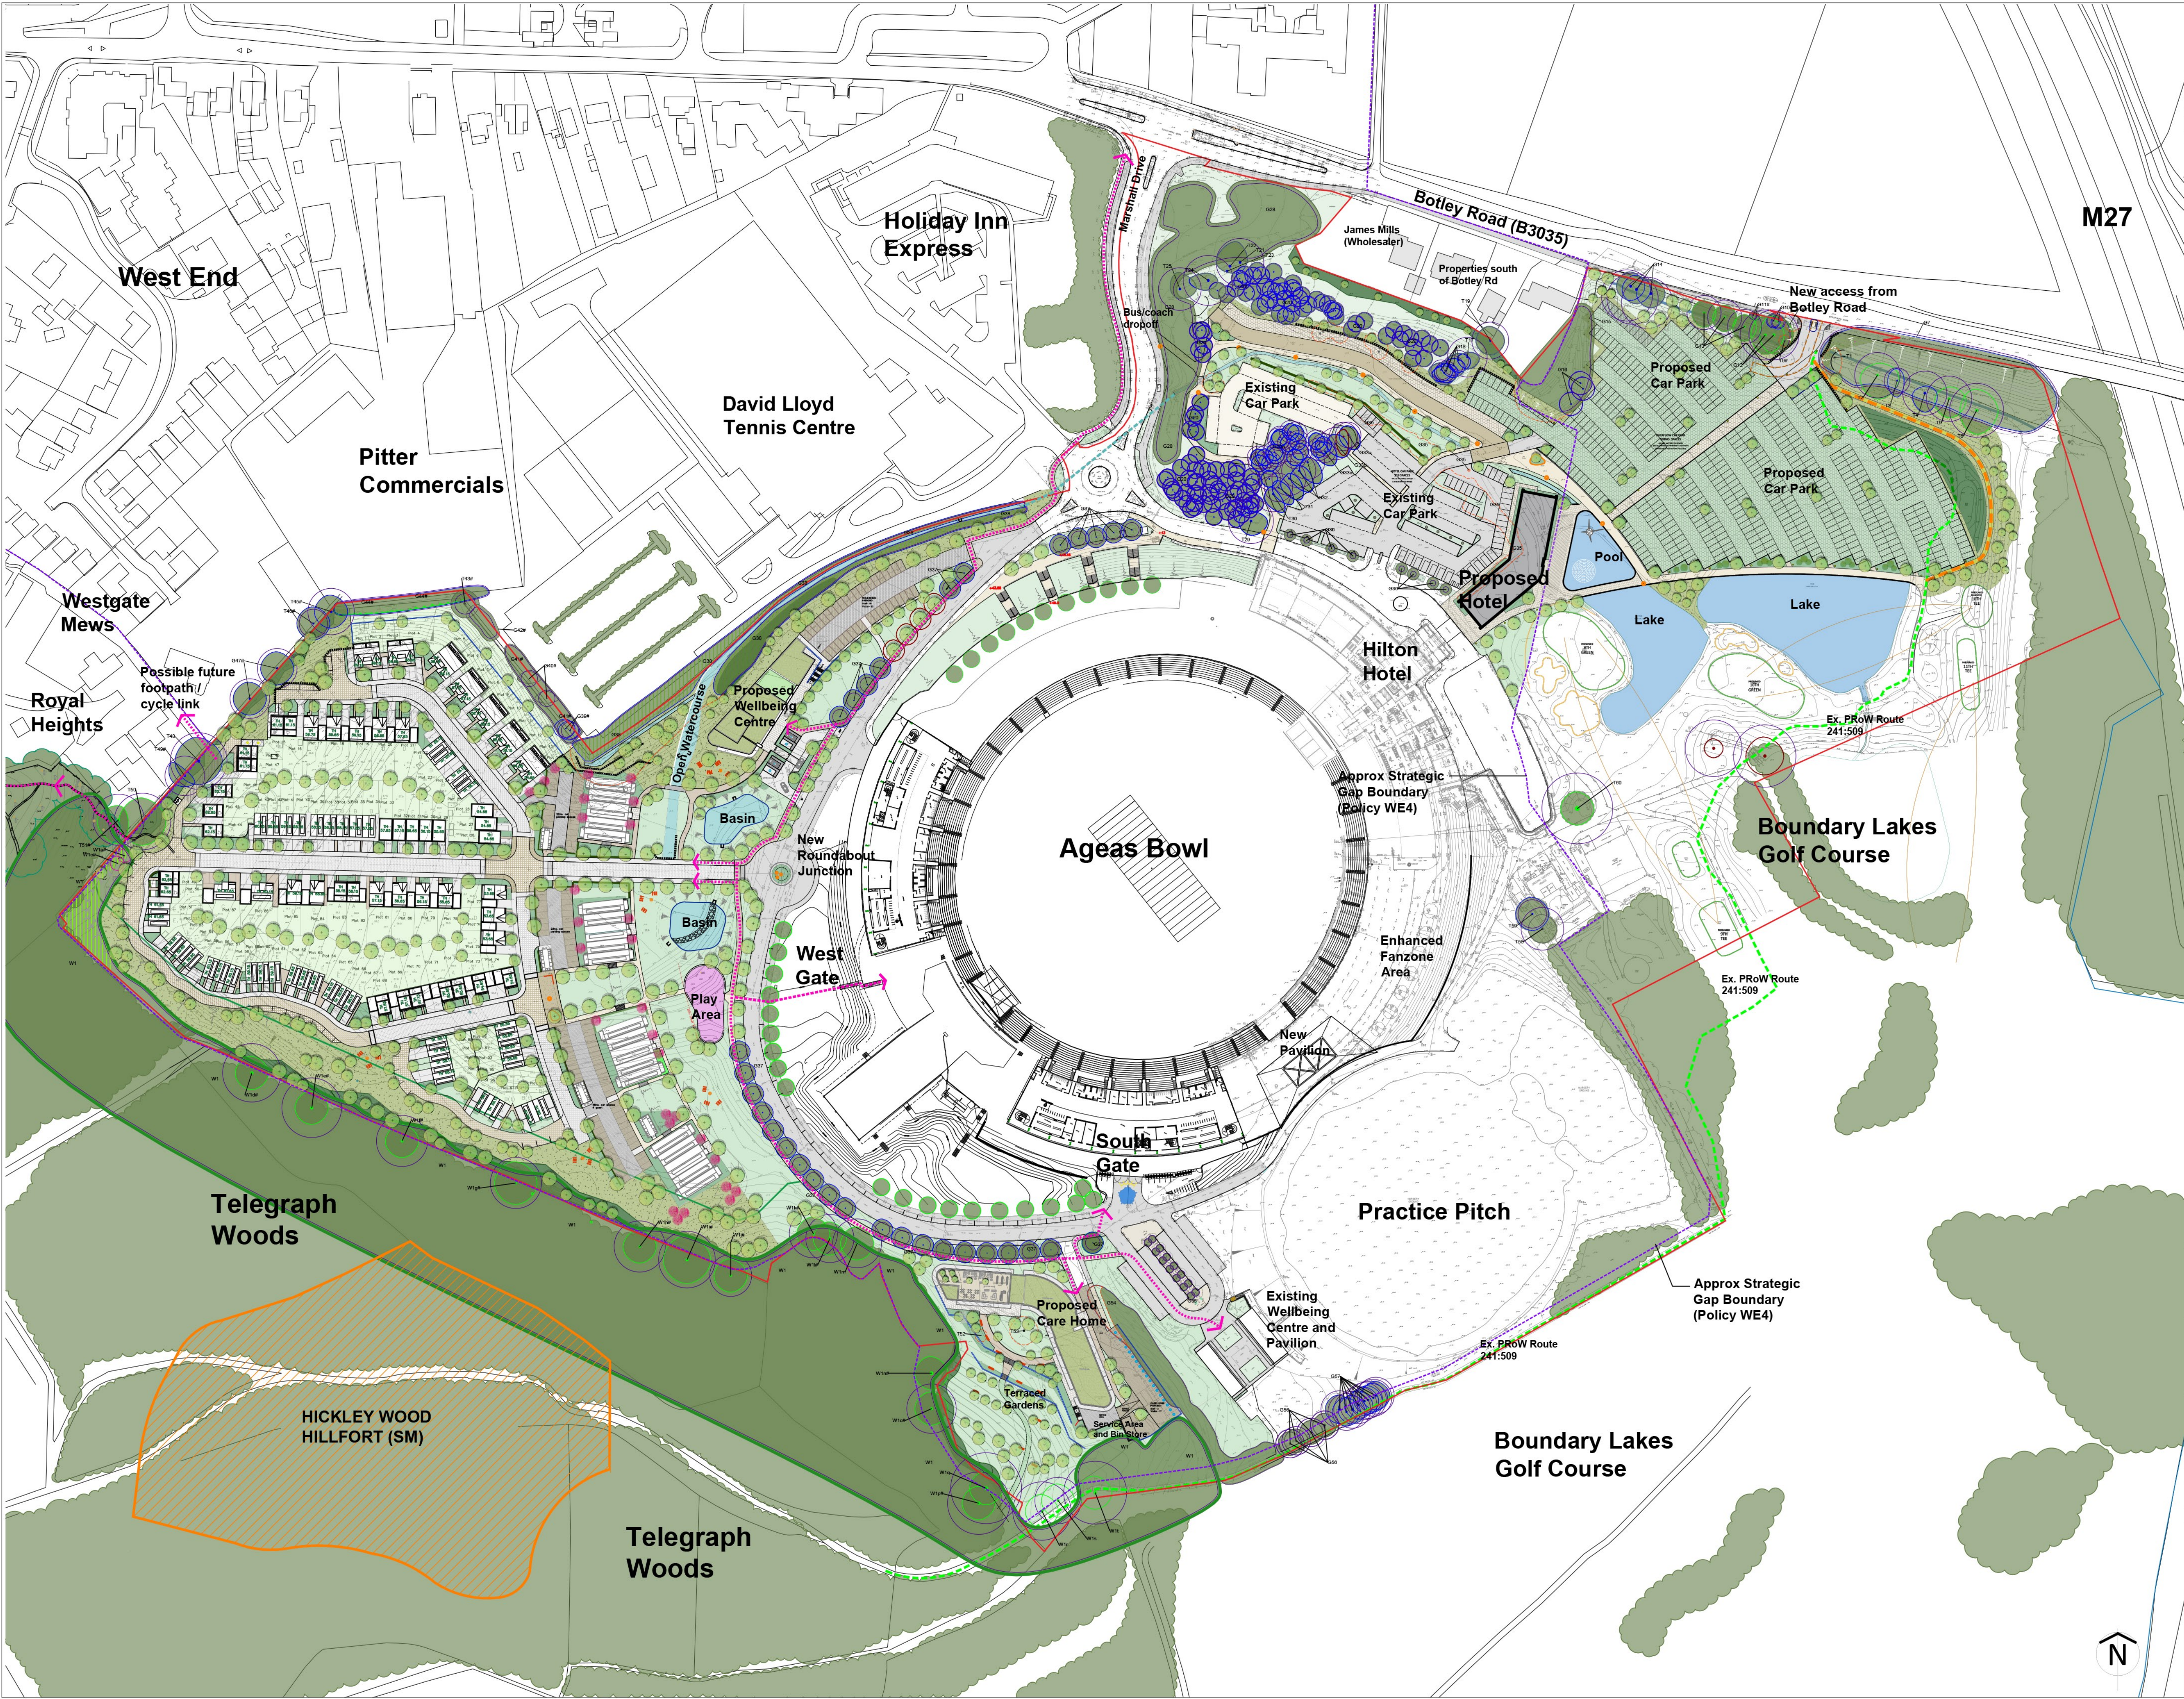

Notes

This information, whether drawn or as a data file, is copyright and issued strictly for use on the project for which it is provided.
The Contractor is to check all dimensions and conditions on site before commencing. Do not scale from this drawing.

Scale Bars TO BE USED ONLY AS GUIDANCE

1:100	mm	0	100	200	300	400
1:200	mm	0	100	200	300	400
1:500	m	0	10	20	30	40
1:1250	m	0	10	20	30	40

09	Adjustments to Calderpeel layout 21016 (PL1 1001)	JH	23.06.23
08	Adjustments to layout to LPA consultee comments and latest Calderpeel layout 21016 (PL1 104 D)	JH	23.05.26
07	Adjustments to layout to LPA consultee comments and latest Calderpeel layout 2023.02.24	JH	26.02.23
06	Minor adjustments to layout to accommodate Tree RPAs in line with Mulberry Tree Consultants comments 2022-06-05	JH	18.07.22
05	Rear gardens to Care Home adjusted to accommodate Monkey Puzzle RPA. Service yard levels amended and retaining wall and steps added. Tree planting strategy to main car park zones revised to client comments 2022.04.19. Residential layout updated to include current drainage strategy recommendations to residential area	JH	28.04.22
04	Updated to revised layout (Budget Hotel) and Mulberry Tree Survey information added	JH	09.03.22
03	Draft Planning issue for approval	CP	09.02.22
02	Draft Planning issue for approval	CP	01.02.22

Issue	Description	By	Date
01	Client		

Client

LAND AND DEVELOPMENT ADVISORY LIMITED

Project

AGEAS BOWL MASTERPLAN

Drawing Title

LANDSCAPE MASTERPLAN CHARACTER AREAS 1-5

Date	01.2022	By	CP	Chk	JH
Job No.	J00828	MP-007			09
Scale	1:1250@A1	PLANNING			

Johns Associates Limited
Bradford-on-Avon

Green Tree House,
11 St Margaret's Street,
Bradford-on-Avon
BA15 1DA

+44 (0)1225 723652

www.johnsassociates.co.uk



JOHNS ASSOCIATES

This drawing is subject to copyright and is not to be reproduced, retained nor disclosed to any unauthorized person either wholly or in part without the consent of Johns Associates Limited.