


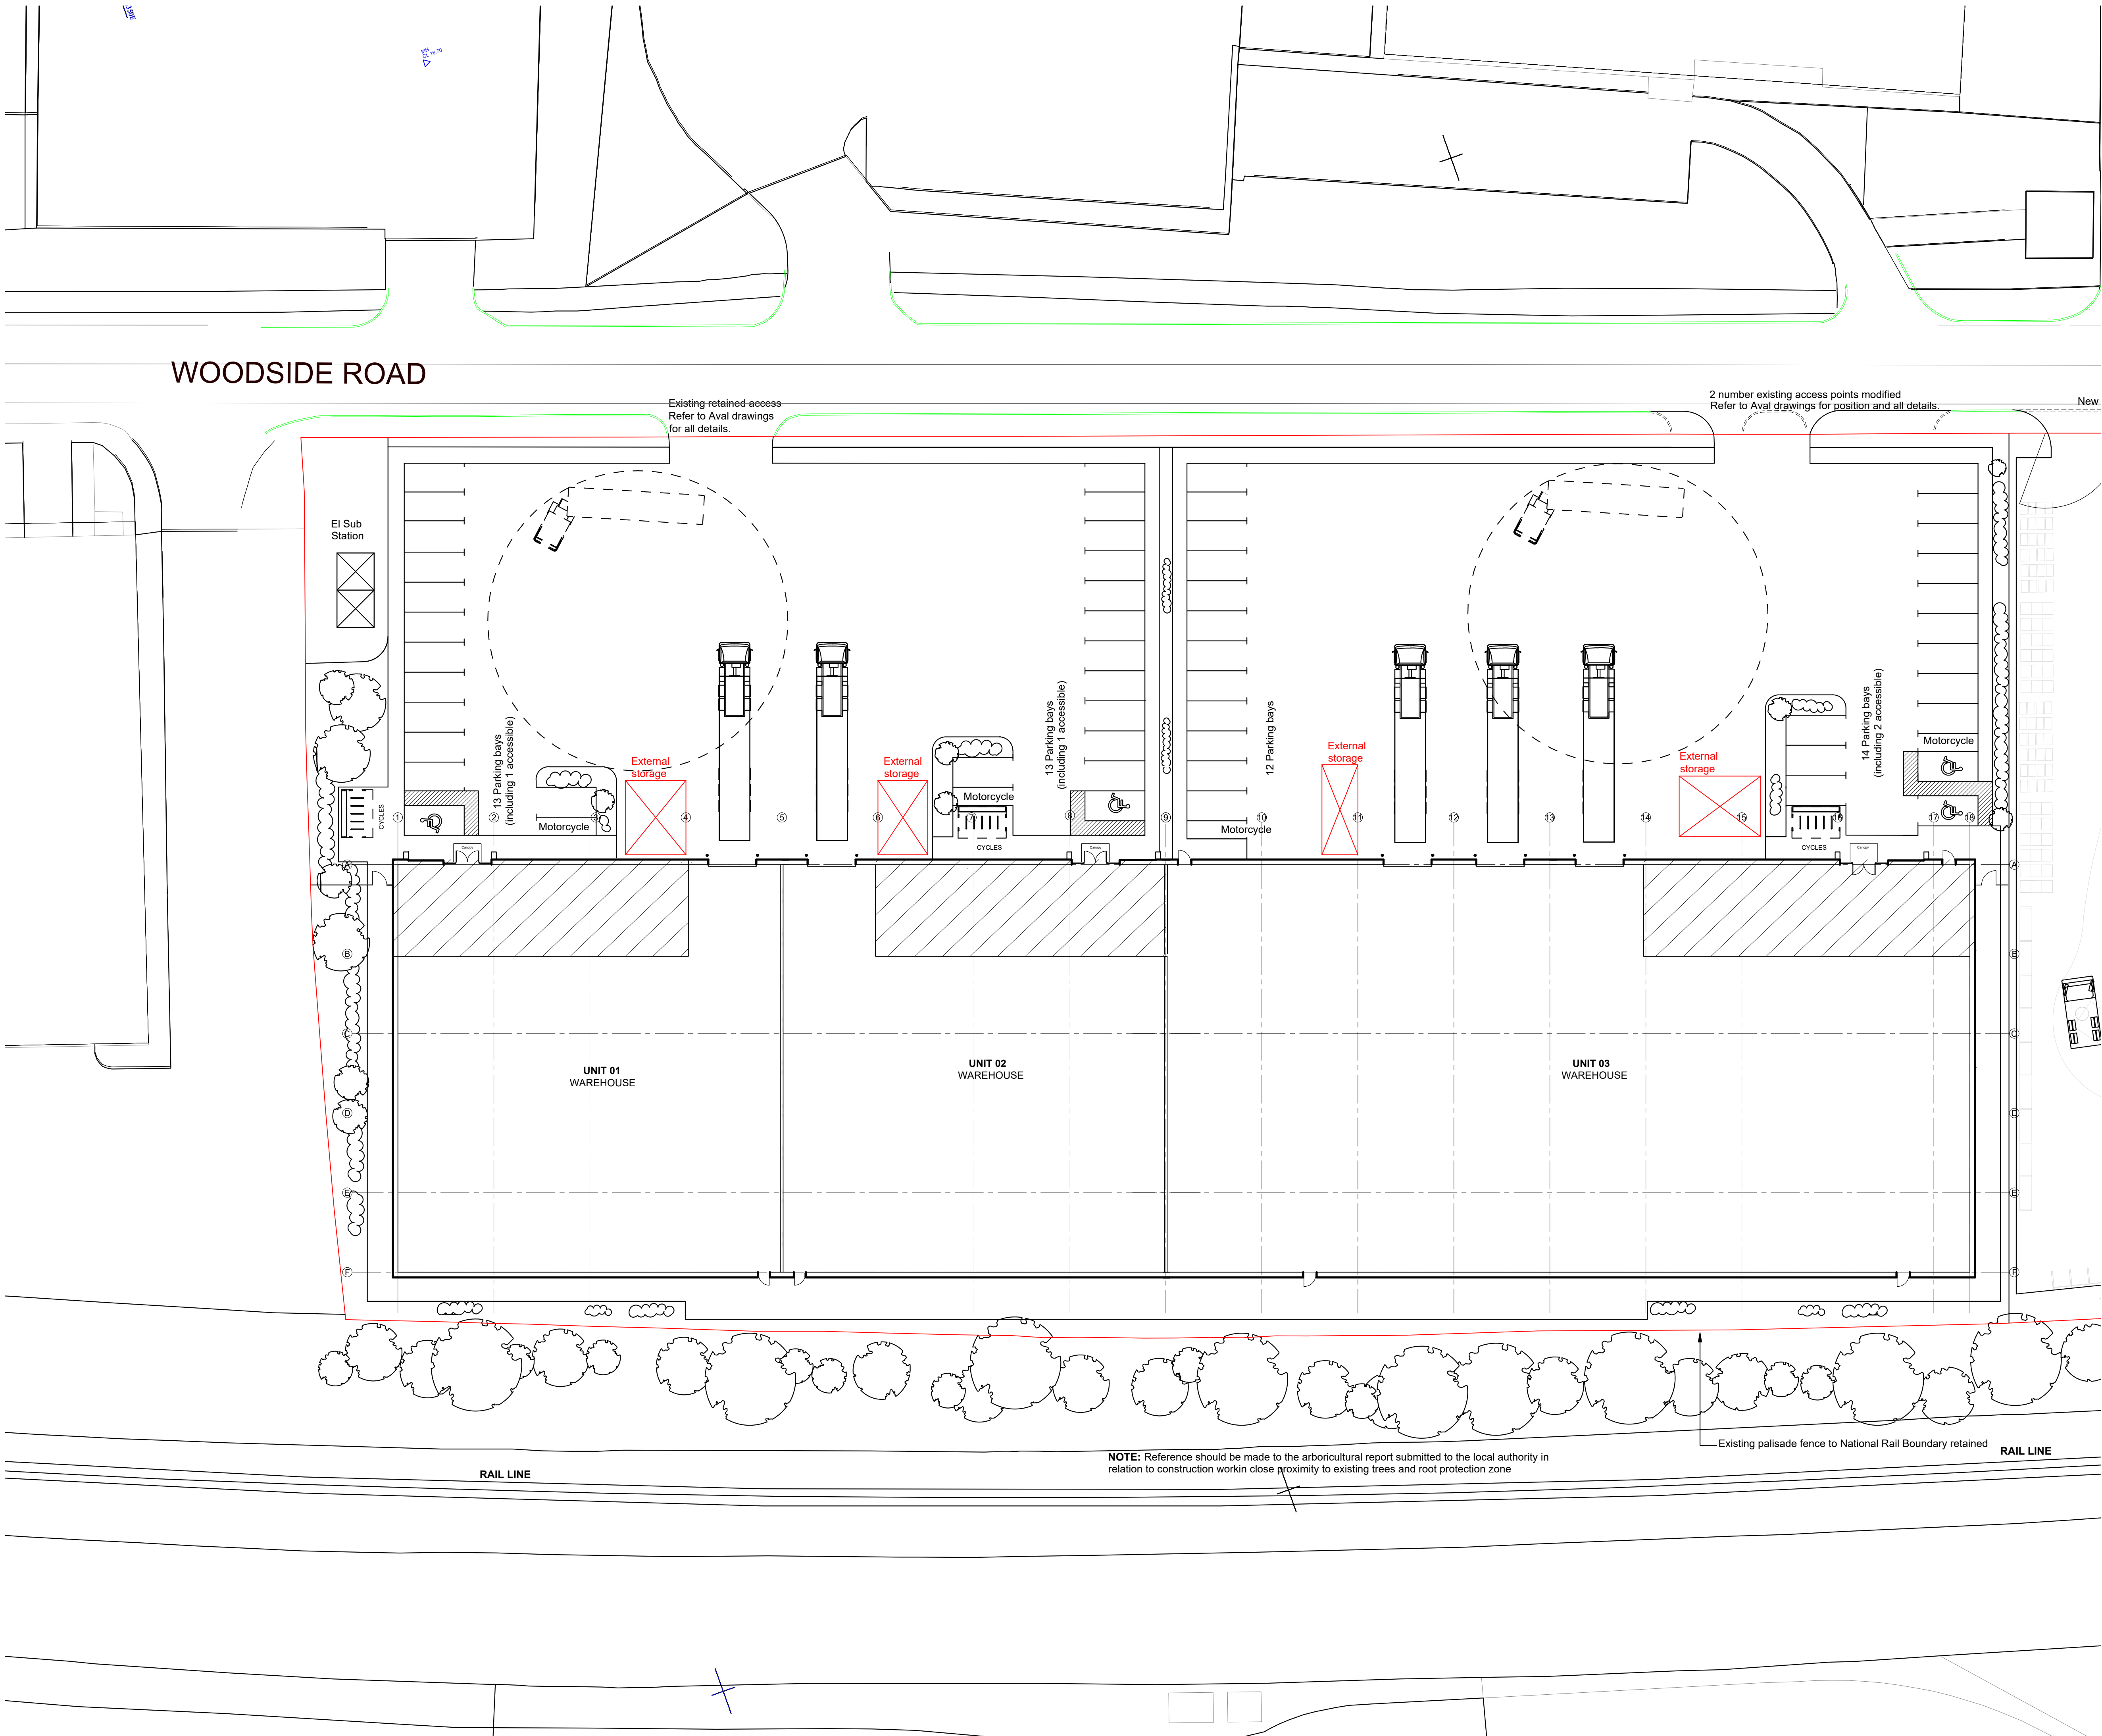

Notes
1. Base drawing is 194.02.05 revision D.



REV.
PROJECT
Oxenwood Real Estate
Woodside Road
Eastleigh South

DRAWING
Proposed Overall Site Layout Plan
Units 1 to 3

SCALE PAPER SIZE DATE DRAWN BY
1:250 A1 20.12.22

DRAWING N° REVISION
194.02.P05 -

CAD REF. 194.02.P05 proposed site layout plan units 1-3.dwg

www.ke-architecture.com
studio@ke-architecture.com
Unit 18D, Chiltern Court
Asheridge Road
Chesham, HP5 2PX
t 01494 776042

