
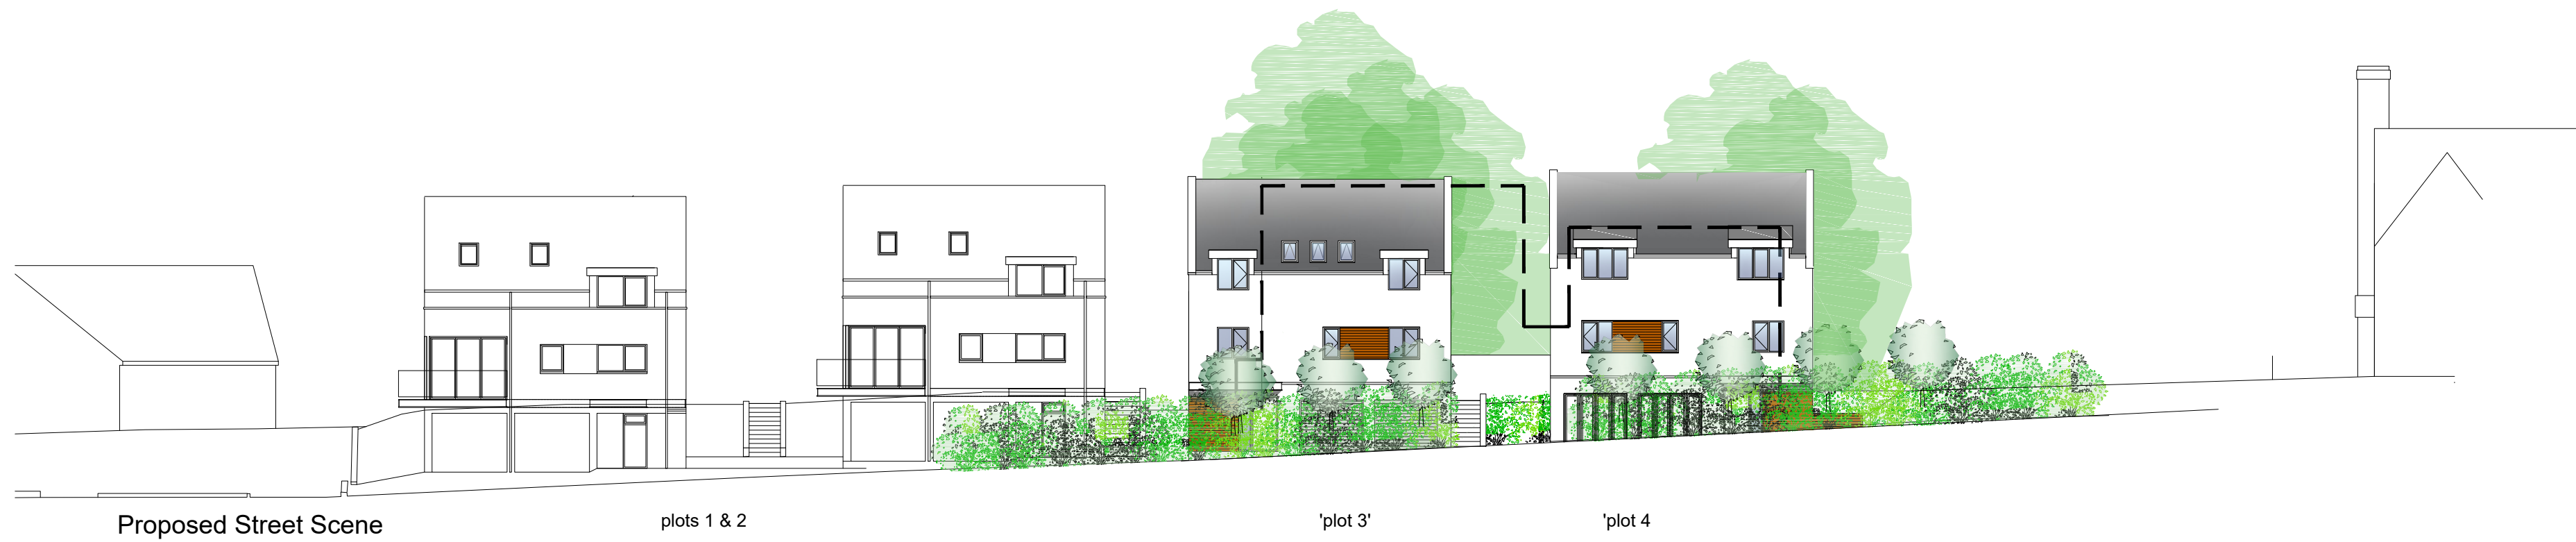


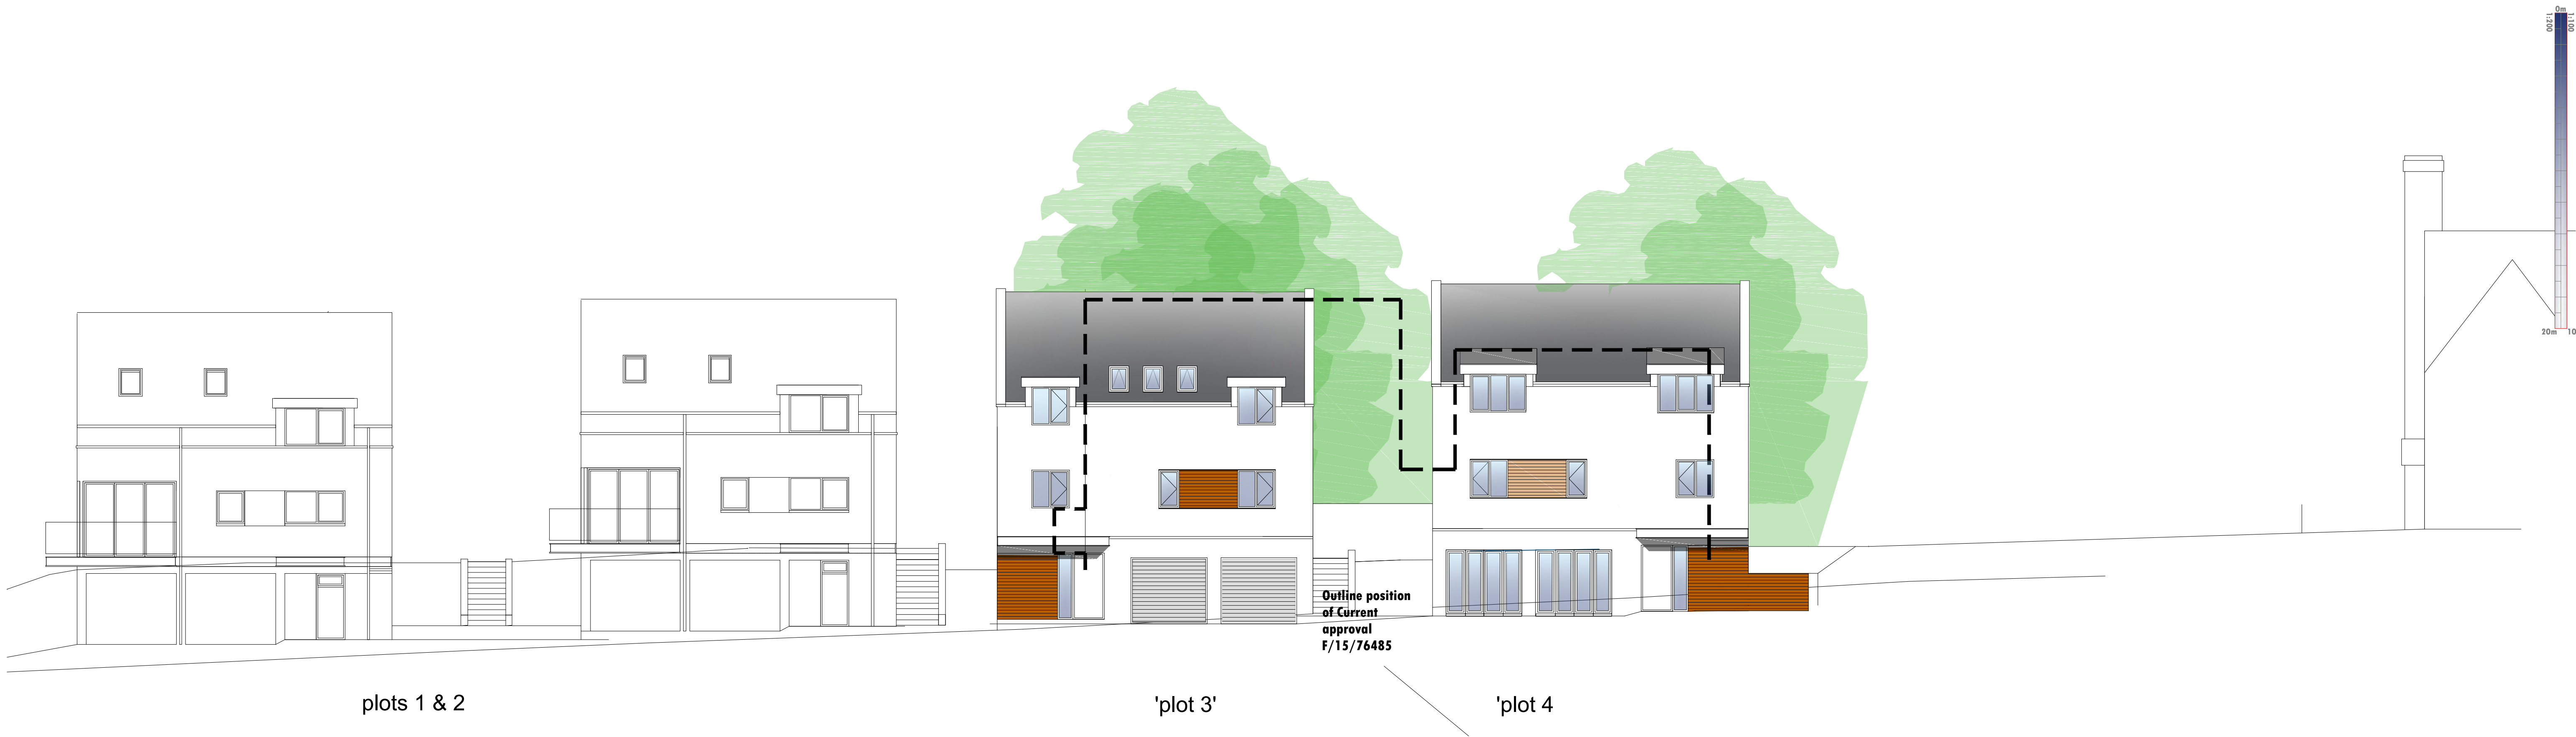

Solent Design Ltd
5 The old Railway
Spring Garden Lane
Gosport
PO12 1FQ
tel: 02392 580745 mob: 07771 355742 e-mail: info@solentplans.com

**SOLENT
DESIGN.**

PROJECT DESCRIPTION:
2 New Units

DRAWING TITLE:
Proposed Plans & Elevations
Street Scene

ADDRESS:
Land adjacent
Timberley
Fair Oak Road
Winchester

CLIENT:
Mr D Davies

FIRST DRAWN:
Oct 2021

DRAWING No:
SD-2341-03

A

SCALE:
1:100
1:200

drawing status: Issued for Comment

**NORTH**