



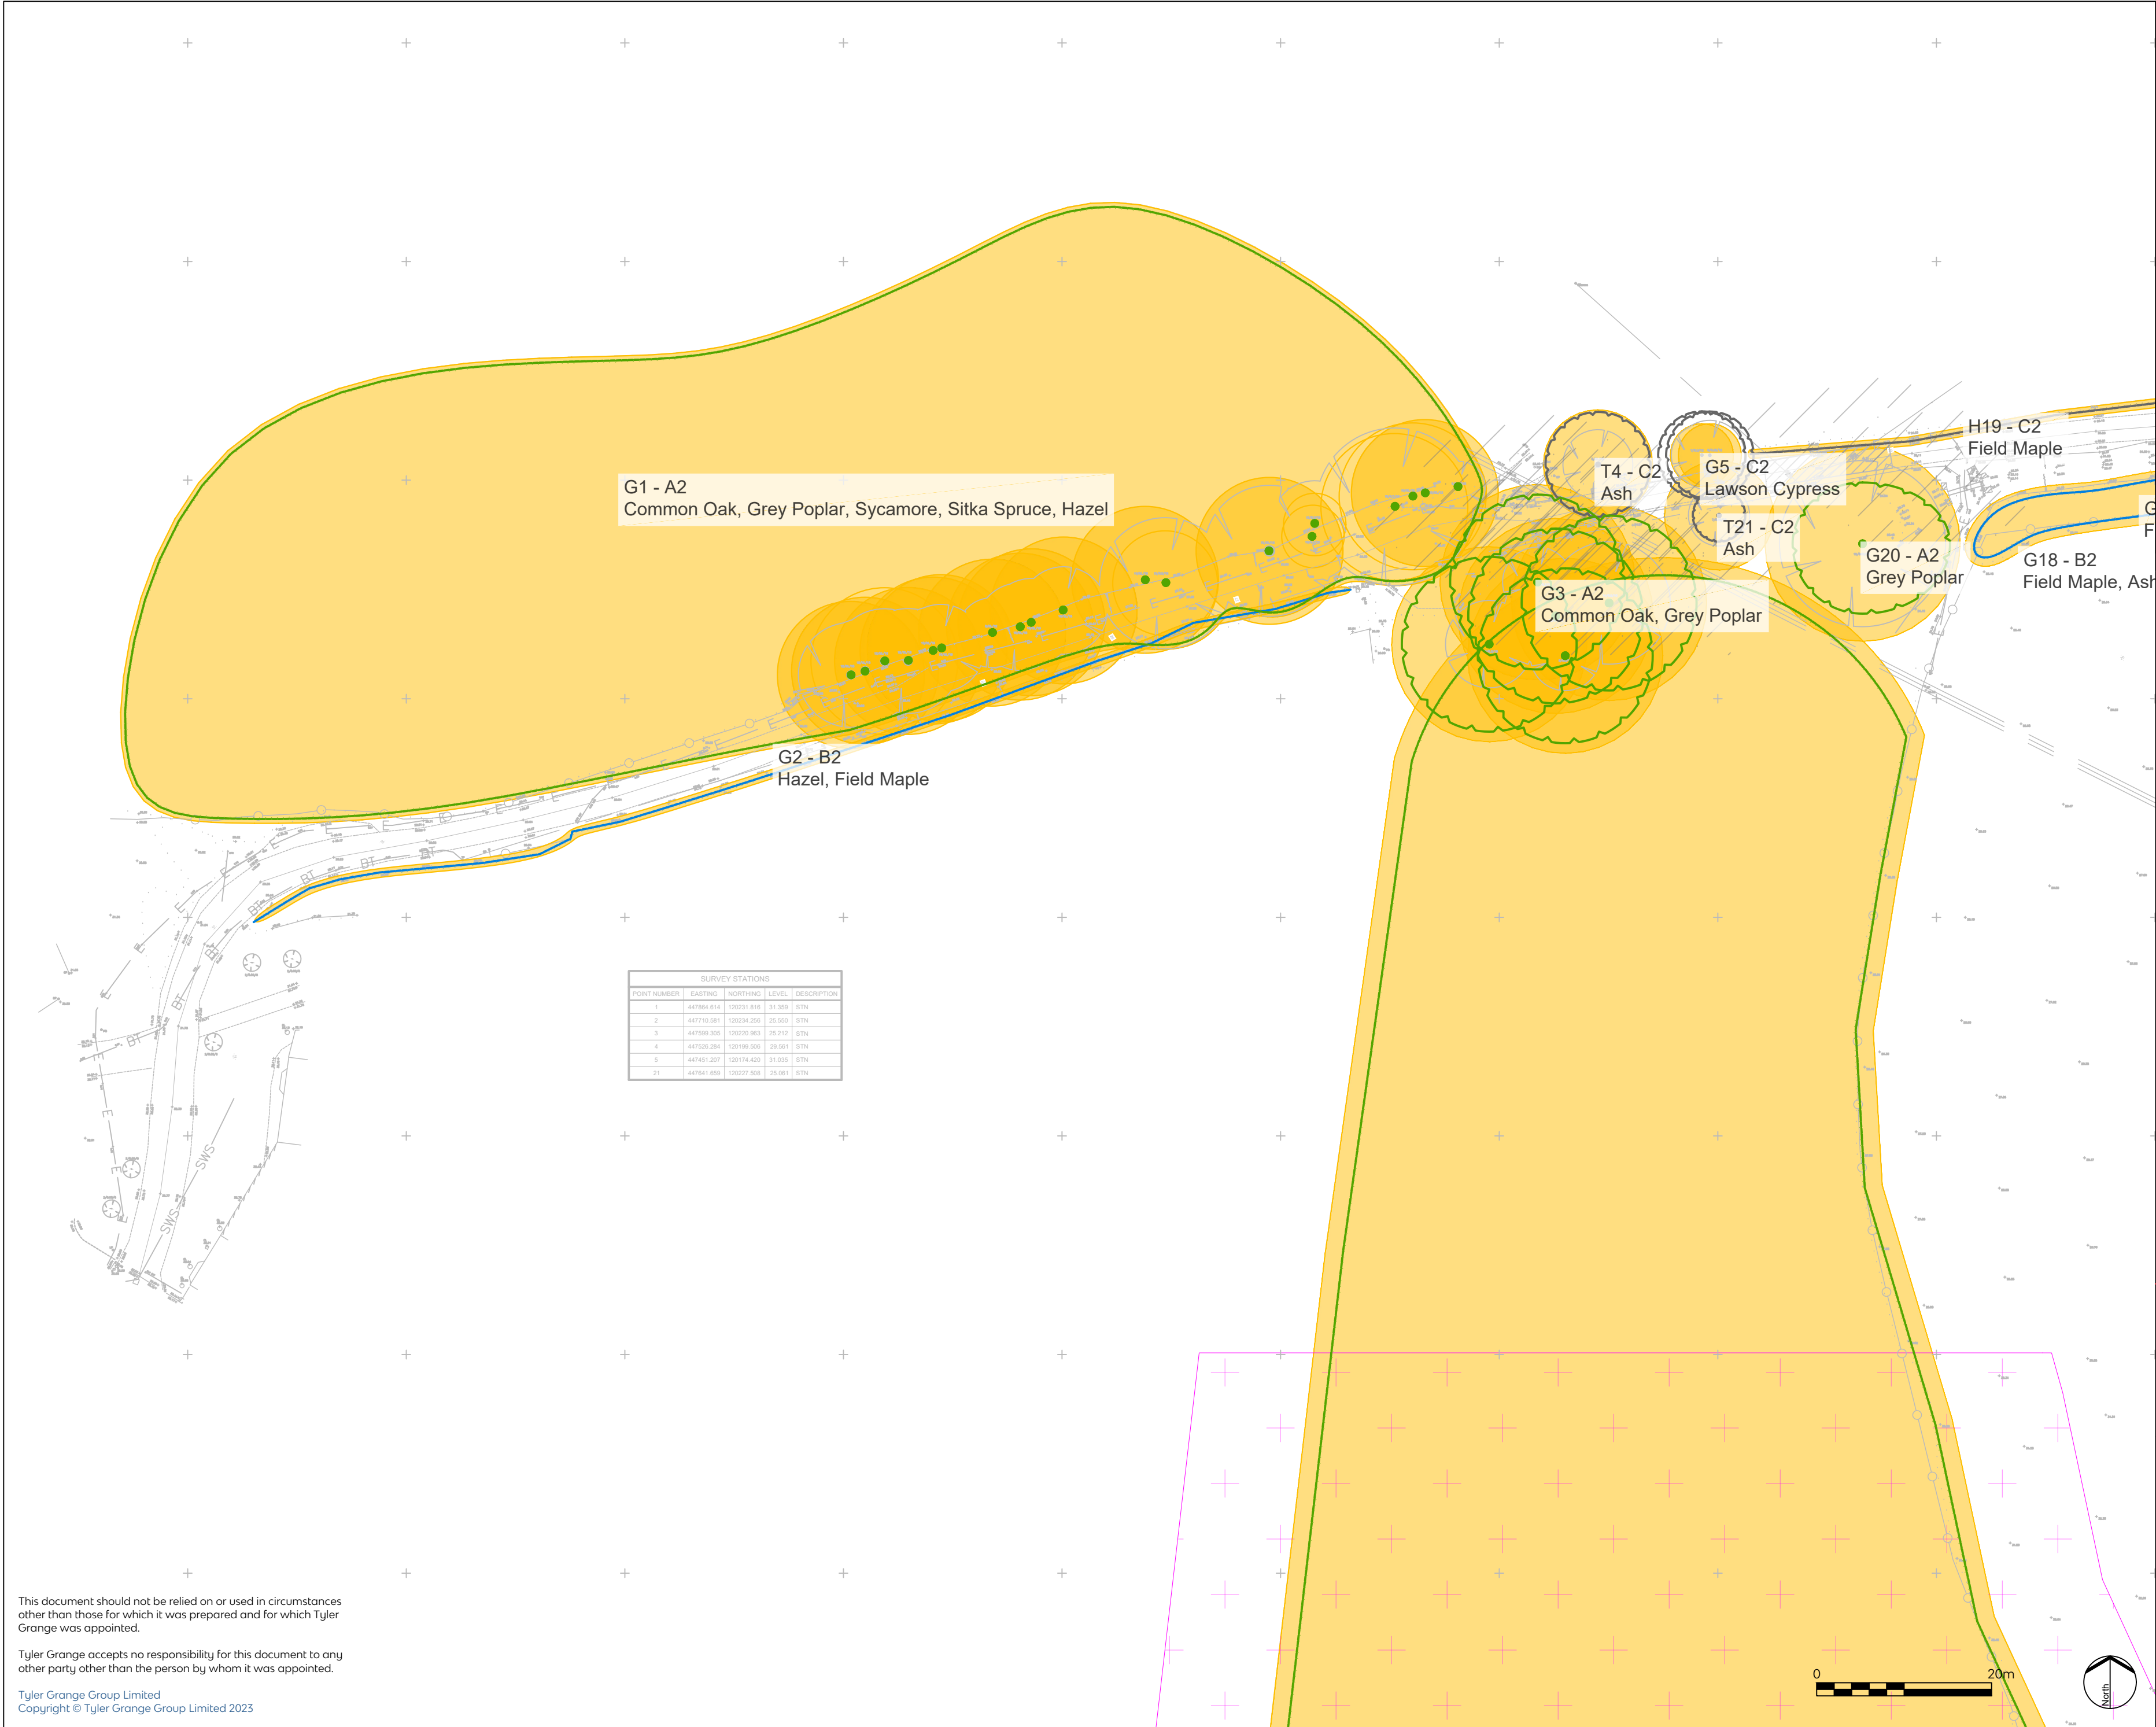

SURVEY STATIONS				
POINT NUMBER	EASTING	NORTHING	LEVEL	DESCRIPTION
1	447864.614	126231.816	31.359	STN
2	447710.581	126234.256	25.550	STN
3	447599.305	126220.963	25.212	STN
4	447526.284	126199.506	29.561	STN
5	447481.207	126174.420	31.035	STN
21	447641.659	126227.526	25.981	STN

- Category A - Trees of High Quality and Value
- Category B - Trees of Moderate Quality and Value
- Category C - Trees of Low Quality and Value
- Category U - Trees Recommended for Removal
- Root Protection Areas
- Tree Shading Constraints

*Denotes trees and groups not identified on topographical survey. Locations approximated using measurements taken on site.

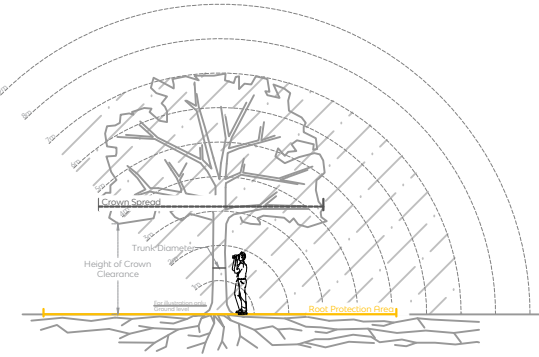

Rev	Description	Date
-----	-------------	------



Head Office: Marsden Estate, Rendcomb,
Cirencester, Gloucestershire GL7 7EX
E: info@tylergrange.co.uk
W: www.tylergrange.co.uk

Project title
Stoke Park Farm, Eastleigh

Drawing title
Tree Constraints Plan

Sheet 1 of 9


Scale	1:500 @ A2	Drawn	WS
Date	19.06.2023	Checked	BV

Drawing number	Revision
15845_P01	-

This document should not be relied on or used in circumstances other than those for which it was prepared and for which Tyler Grange was appointed.

Tyler Grange accepts no responsibility for this document to any other party other than the person by whom it was appointed.

Tyler Grange Group Limited
Copyright © Tyler Grange Group Limited 2023

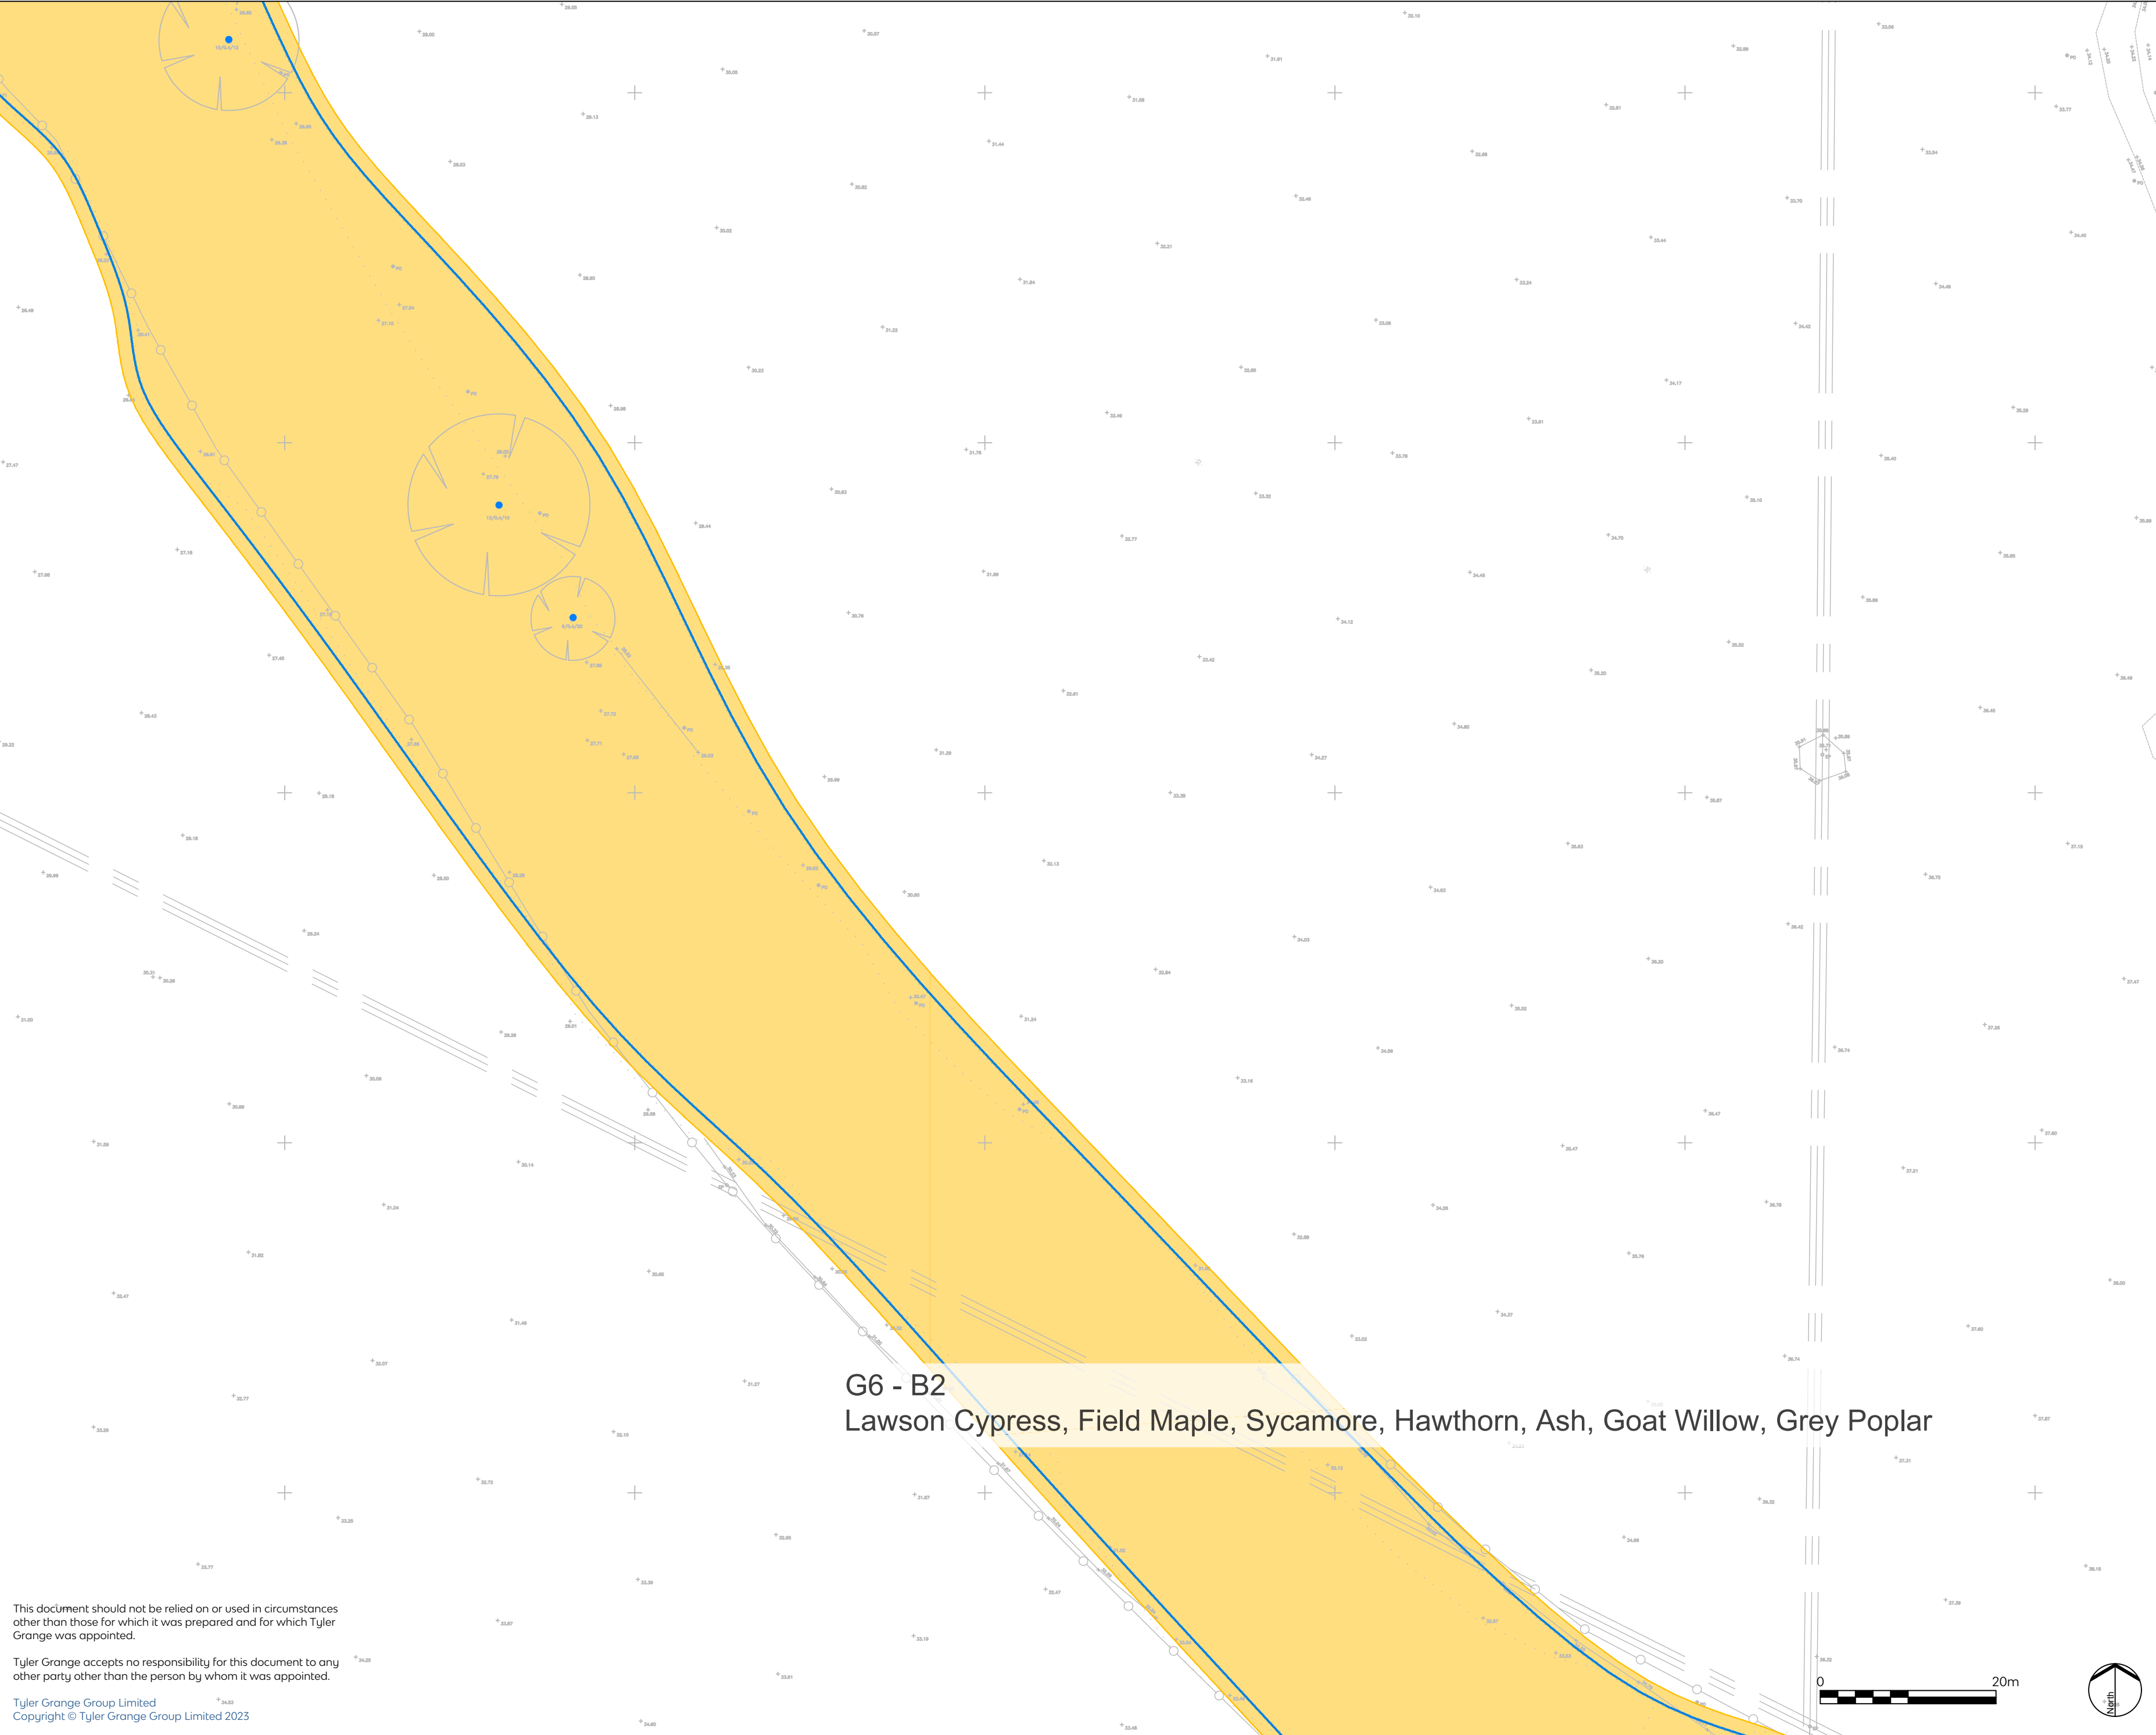

Category A - Trees of High Quality and Value

Category B - Trees of Moderate Quality and Value


Category C - Trees of Low Quality and Value

Category U - Trees Recommended for Removal

Root Protection Areas

Tree Shading Constraints

**Denotes trees and groups not identified on topographical survey. Locations approximated using measurements taken on site.*

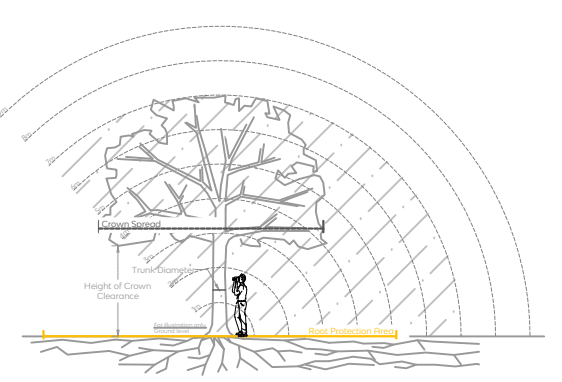


Rev	Description	Date
Tyler Grange Head Office: Marsden Estate, Rendcomb, Cirencester, Gloucestershire GL7 7EX E:info@tylergrange.co.uk W: www.tylergrange.co.uk		
Project title Stoke Park Farm, Eastleigh		
Drawing title Tree Constraints Plan		
Sheet 2 of 9		
Scale Date	1:500 @ A2 19.06.2023	Drawn Checked WS BV
Drawing number 15845_P01		Revision -

This document should not be relied on or used in circumstances other than those for which it was prepared and for which Tyler Grange was appointed.


Tyler Grange accepts no responsibility for this document to any other party other than the person by whom it was appointed.

Tyler Grange Group Limited
Copyright © Tyler Grange Group Limited 2023

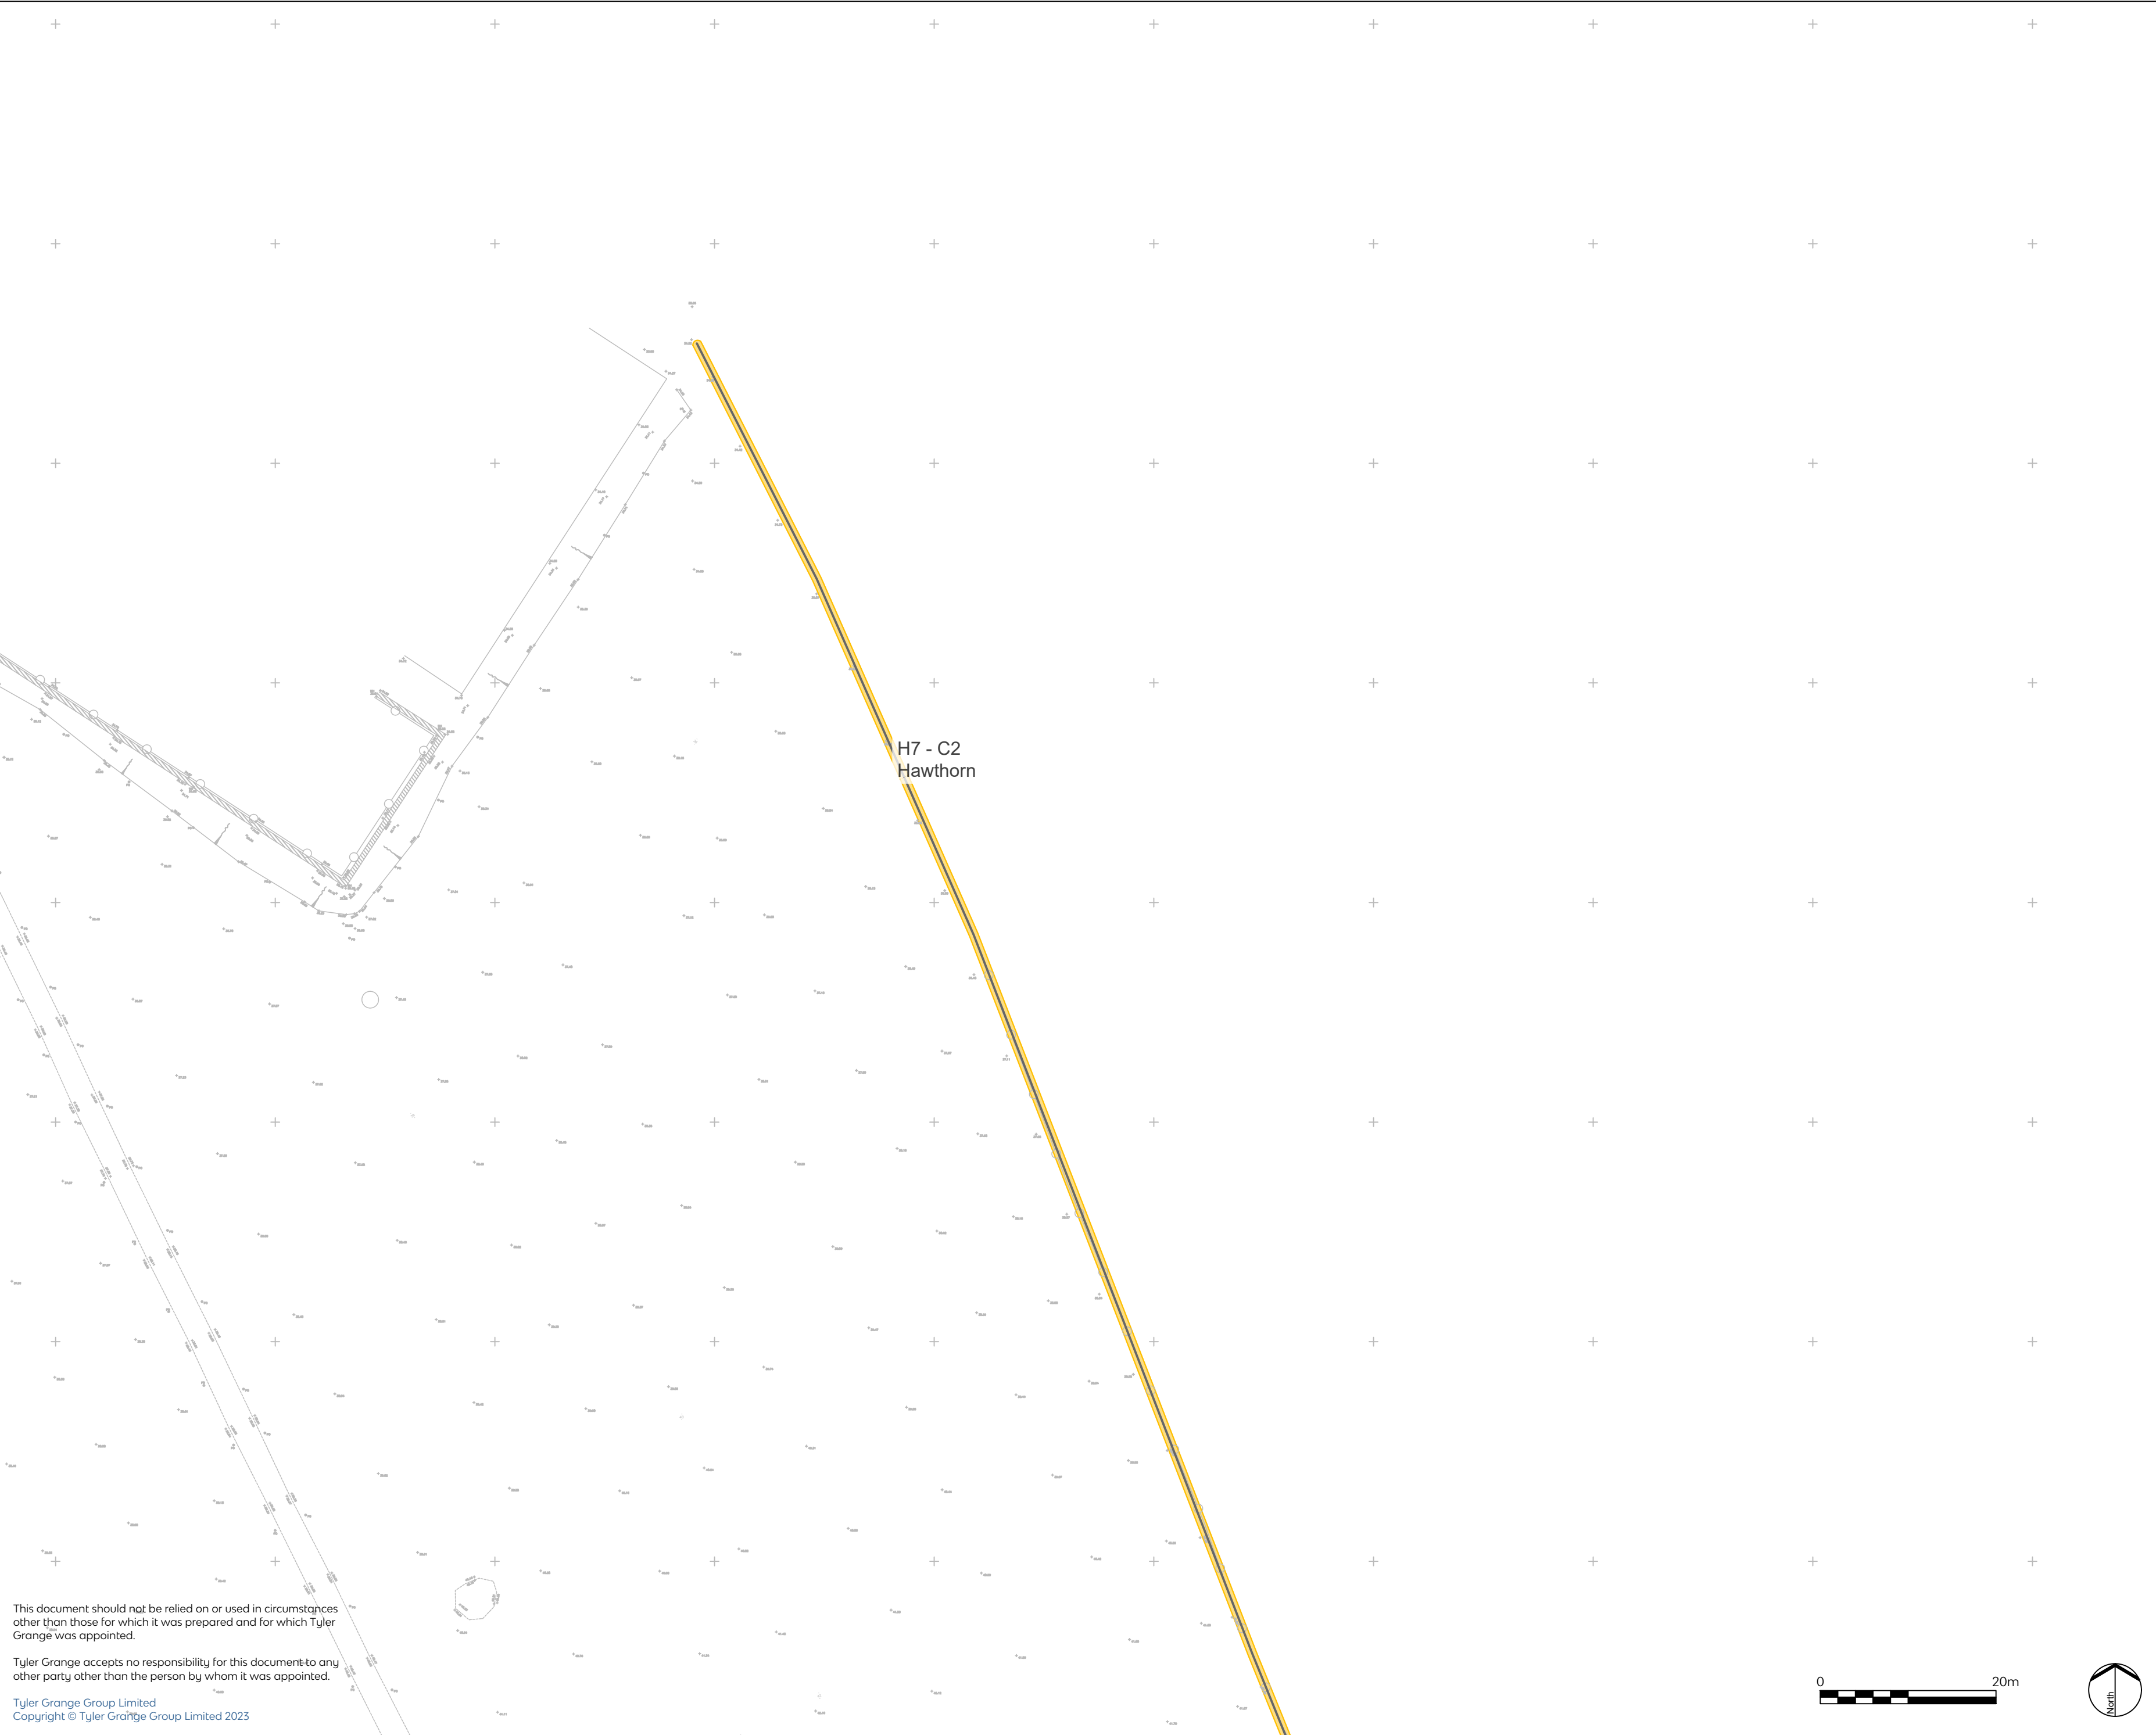

- Category A - Trees of High Quality and Value
- Category B - Trees of Moderate Quality and Value
- Category C - Trees of Low Quality and Value
- Category U - Trees Recommended for Removal
- Root Protection Areas
- Tree Shading Constraints

**Denotes trees and groups not identified on topographical survey. Locations approximated using measurements taken on site.*

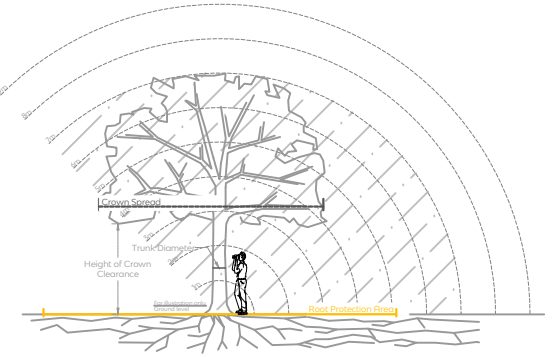

Rev	Description	Date
-----	-------------	------



Head Office: Marsden Estate, Rendcomb,
Cirencester, Gloucestershire GL7 7EX
E:info@tylergrange.co.uk
W: www.tylergrange.co.uk

Project title
Stoke Park Farm, Eastleigh

Drawing title
Tree Constraints Plan

Sheet 3 of 9

Scale Date 1:500 @ A2 19.06.2023 Drawn Checked WS BV


Drawing number 15845_P01 Revision -

This document should not be relied on or used in circumstances other than those for which it was prepared and for which Tyler Grange was appointed.

Tyler Grange accepts no responsibility for this document to any other party other than the person by whom it was appointed.


Tyler Grange Group Limited
Copyright © Tyler Grange Group Limited 2023



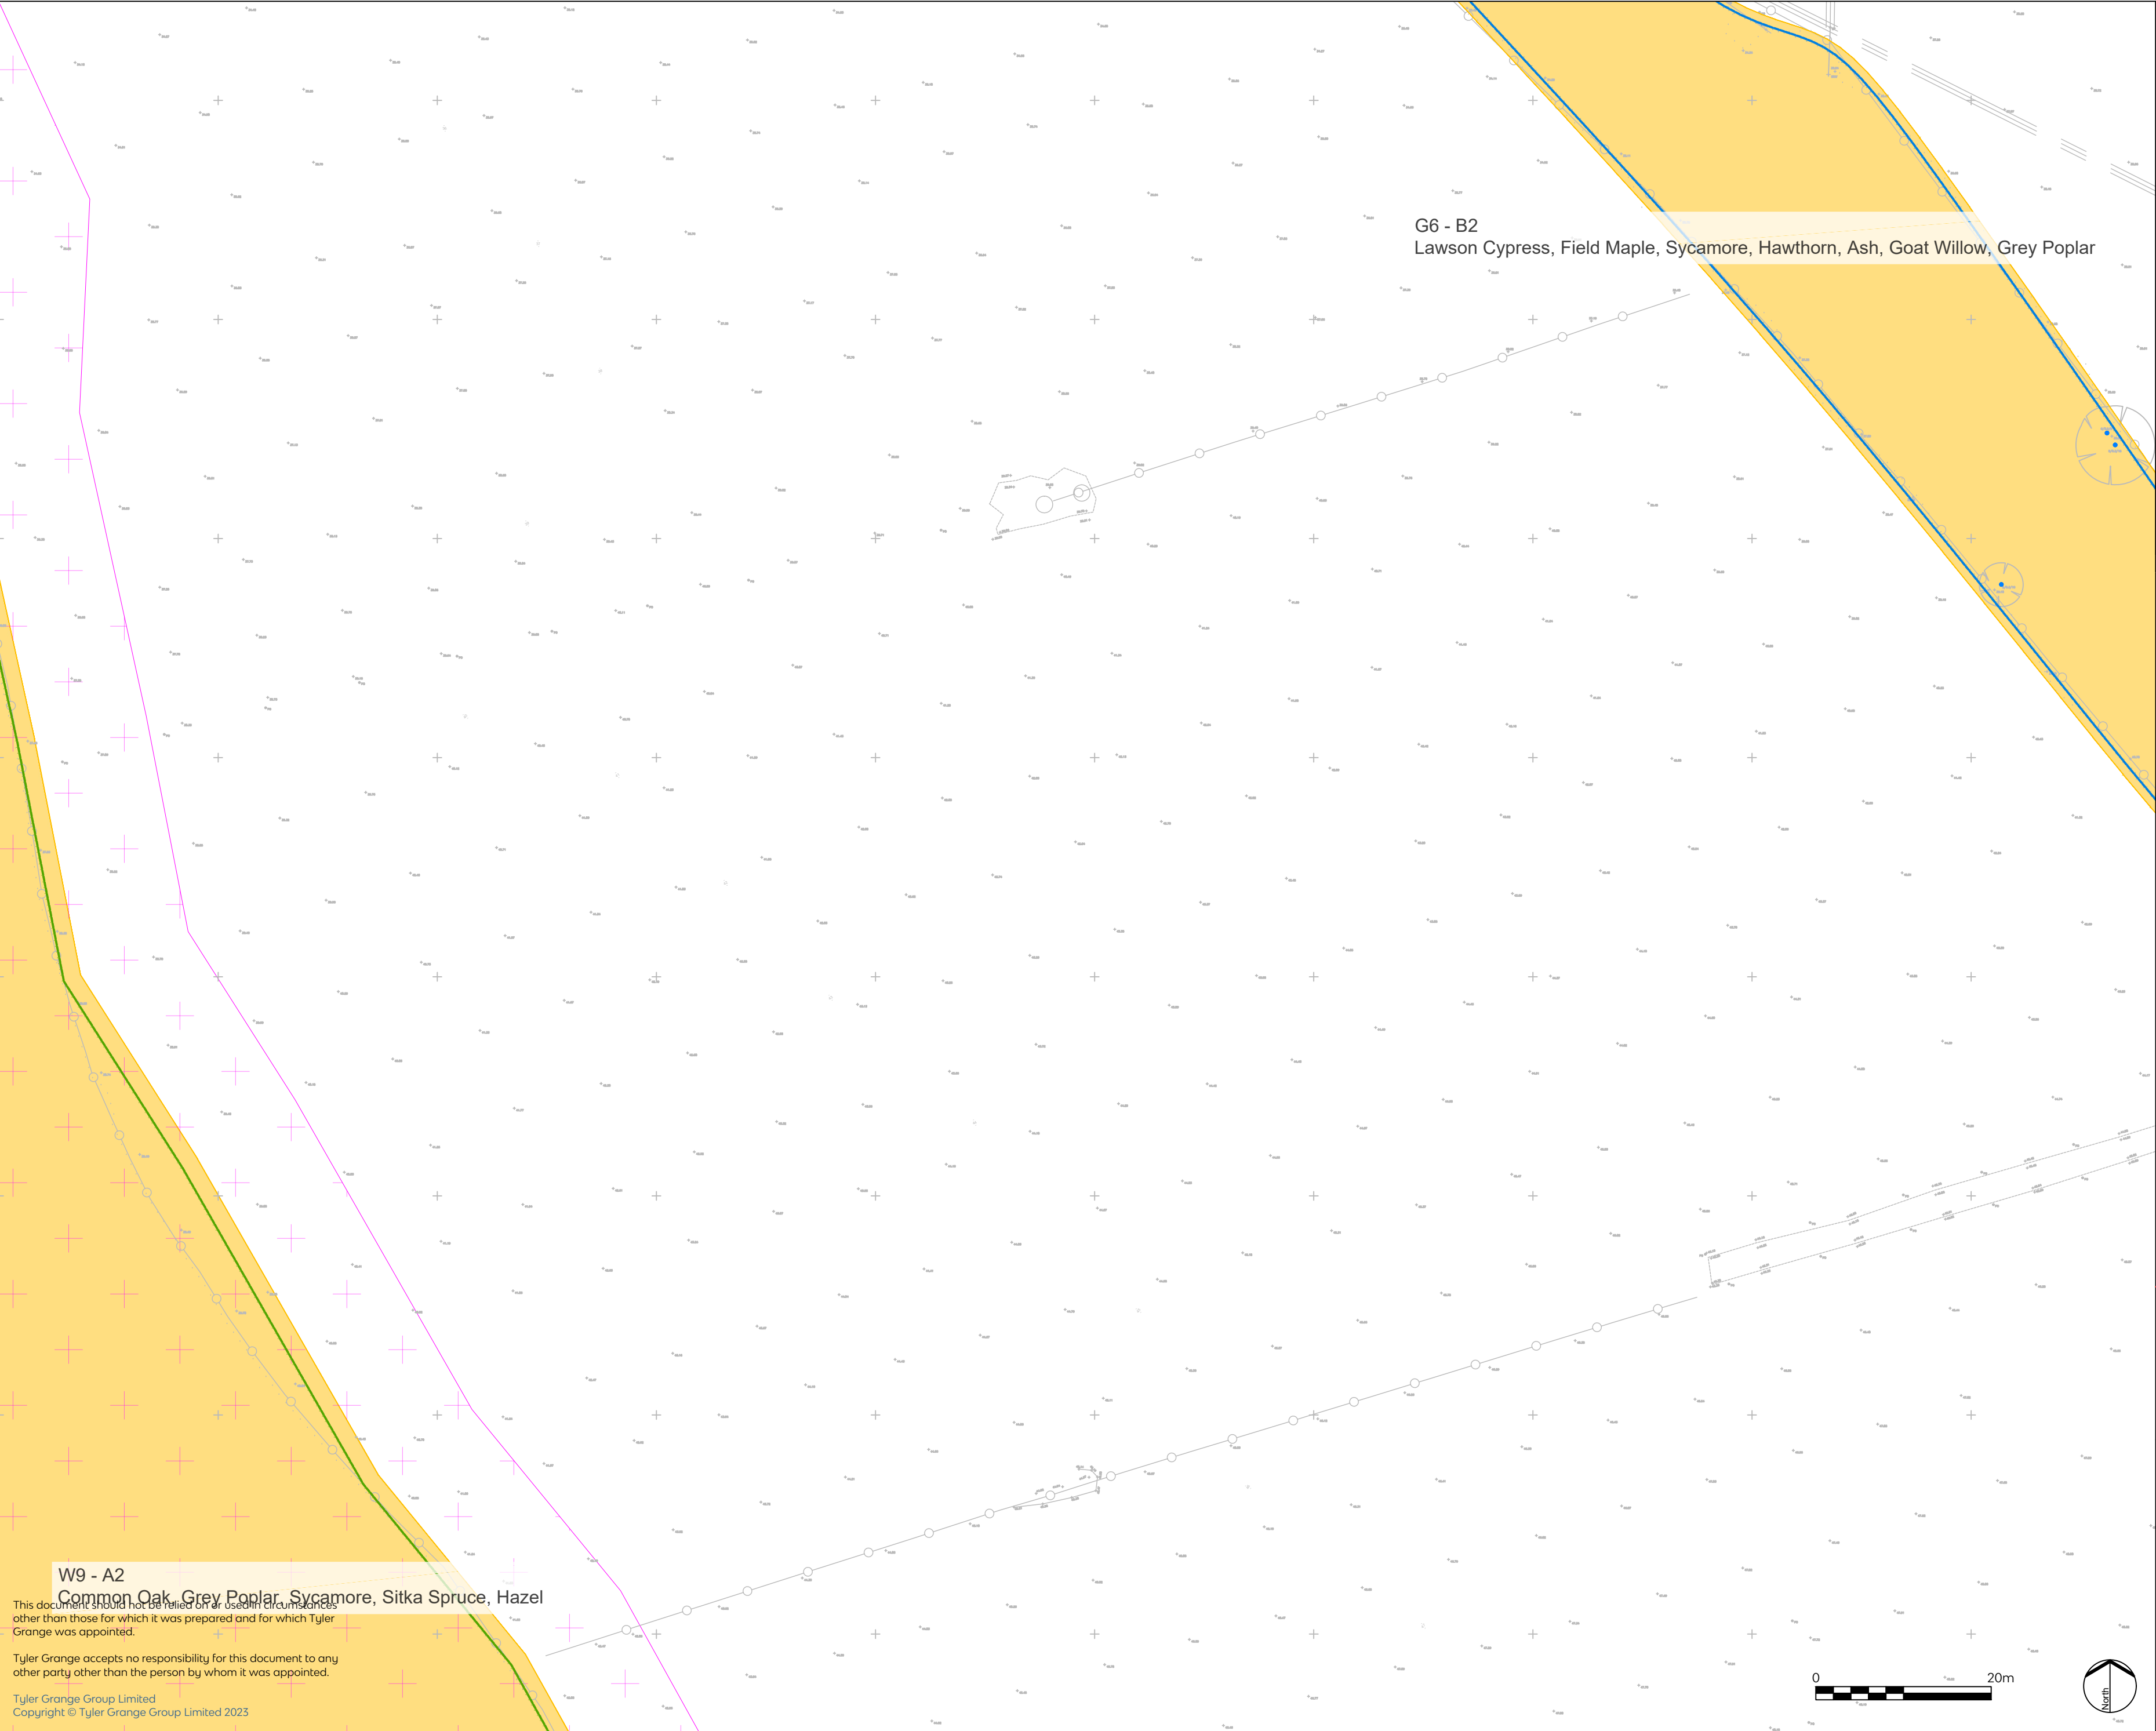


-  Category A - Trees of High Quality and Value
-  Category B - Trees of Moderate Quality and Value
-  Category C - Trees of Low Quality and Value
-  Category U - Trees Recommended for Removal
-  Root Protection Areas
-  Tree Shading Constraints

**Denotes trees and groups not identified on topographical survey. Locations approximated using measurements taken on site.*

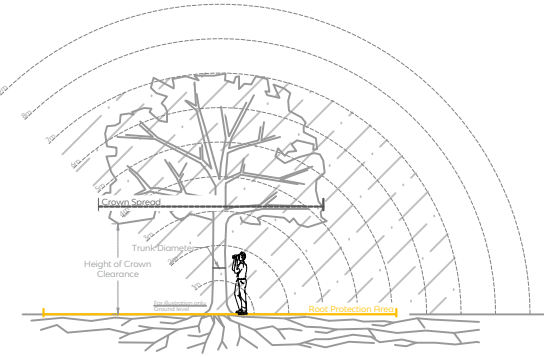

Rev	Description	Date
-----	-------------	------

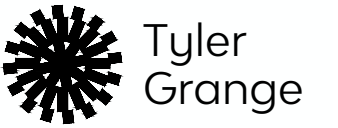

Head Office: Marsden Estate, Rendcomb,
Cirencester, Gloucestershire GL7 7EX
E:info@tylergrange.co.uk
W: www.tylergrange.co.uk

Project title
Stoke Park Farm, Eastleigh

Drawing title
Tree Constraints Plan

Sheet 4 of 9

Scale Date 1:500 @ A2 19.06.2023

Drawn Checked WS BV

Drawing number 15845_P01

Revision -


W9 - A2
Common Oak, Grey Poplar, Sycamore, Sitka Spruce, Hazel

This document should not be relied on or used in circumstances other than those for which it was prepared and for which Tyler Grange was appointed.

Tyler Grange accepts no responsibility for this document to any other party other than the person by whom it was appointed.


Tyler Grange Group Limited
Copyright © Tyler Grange Group Limited 2023



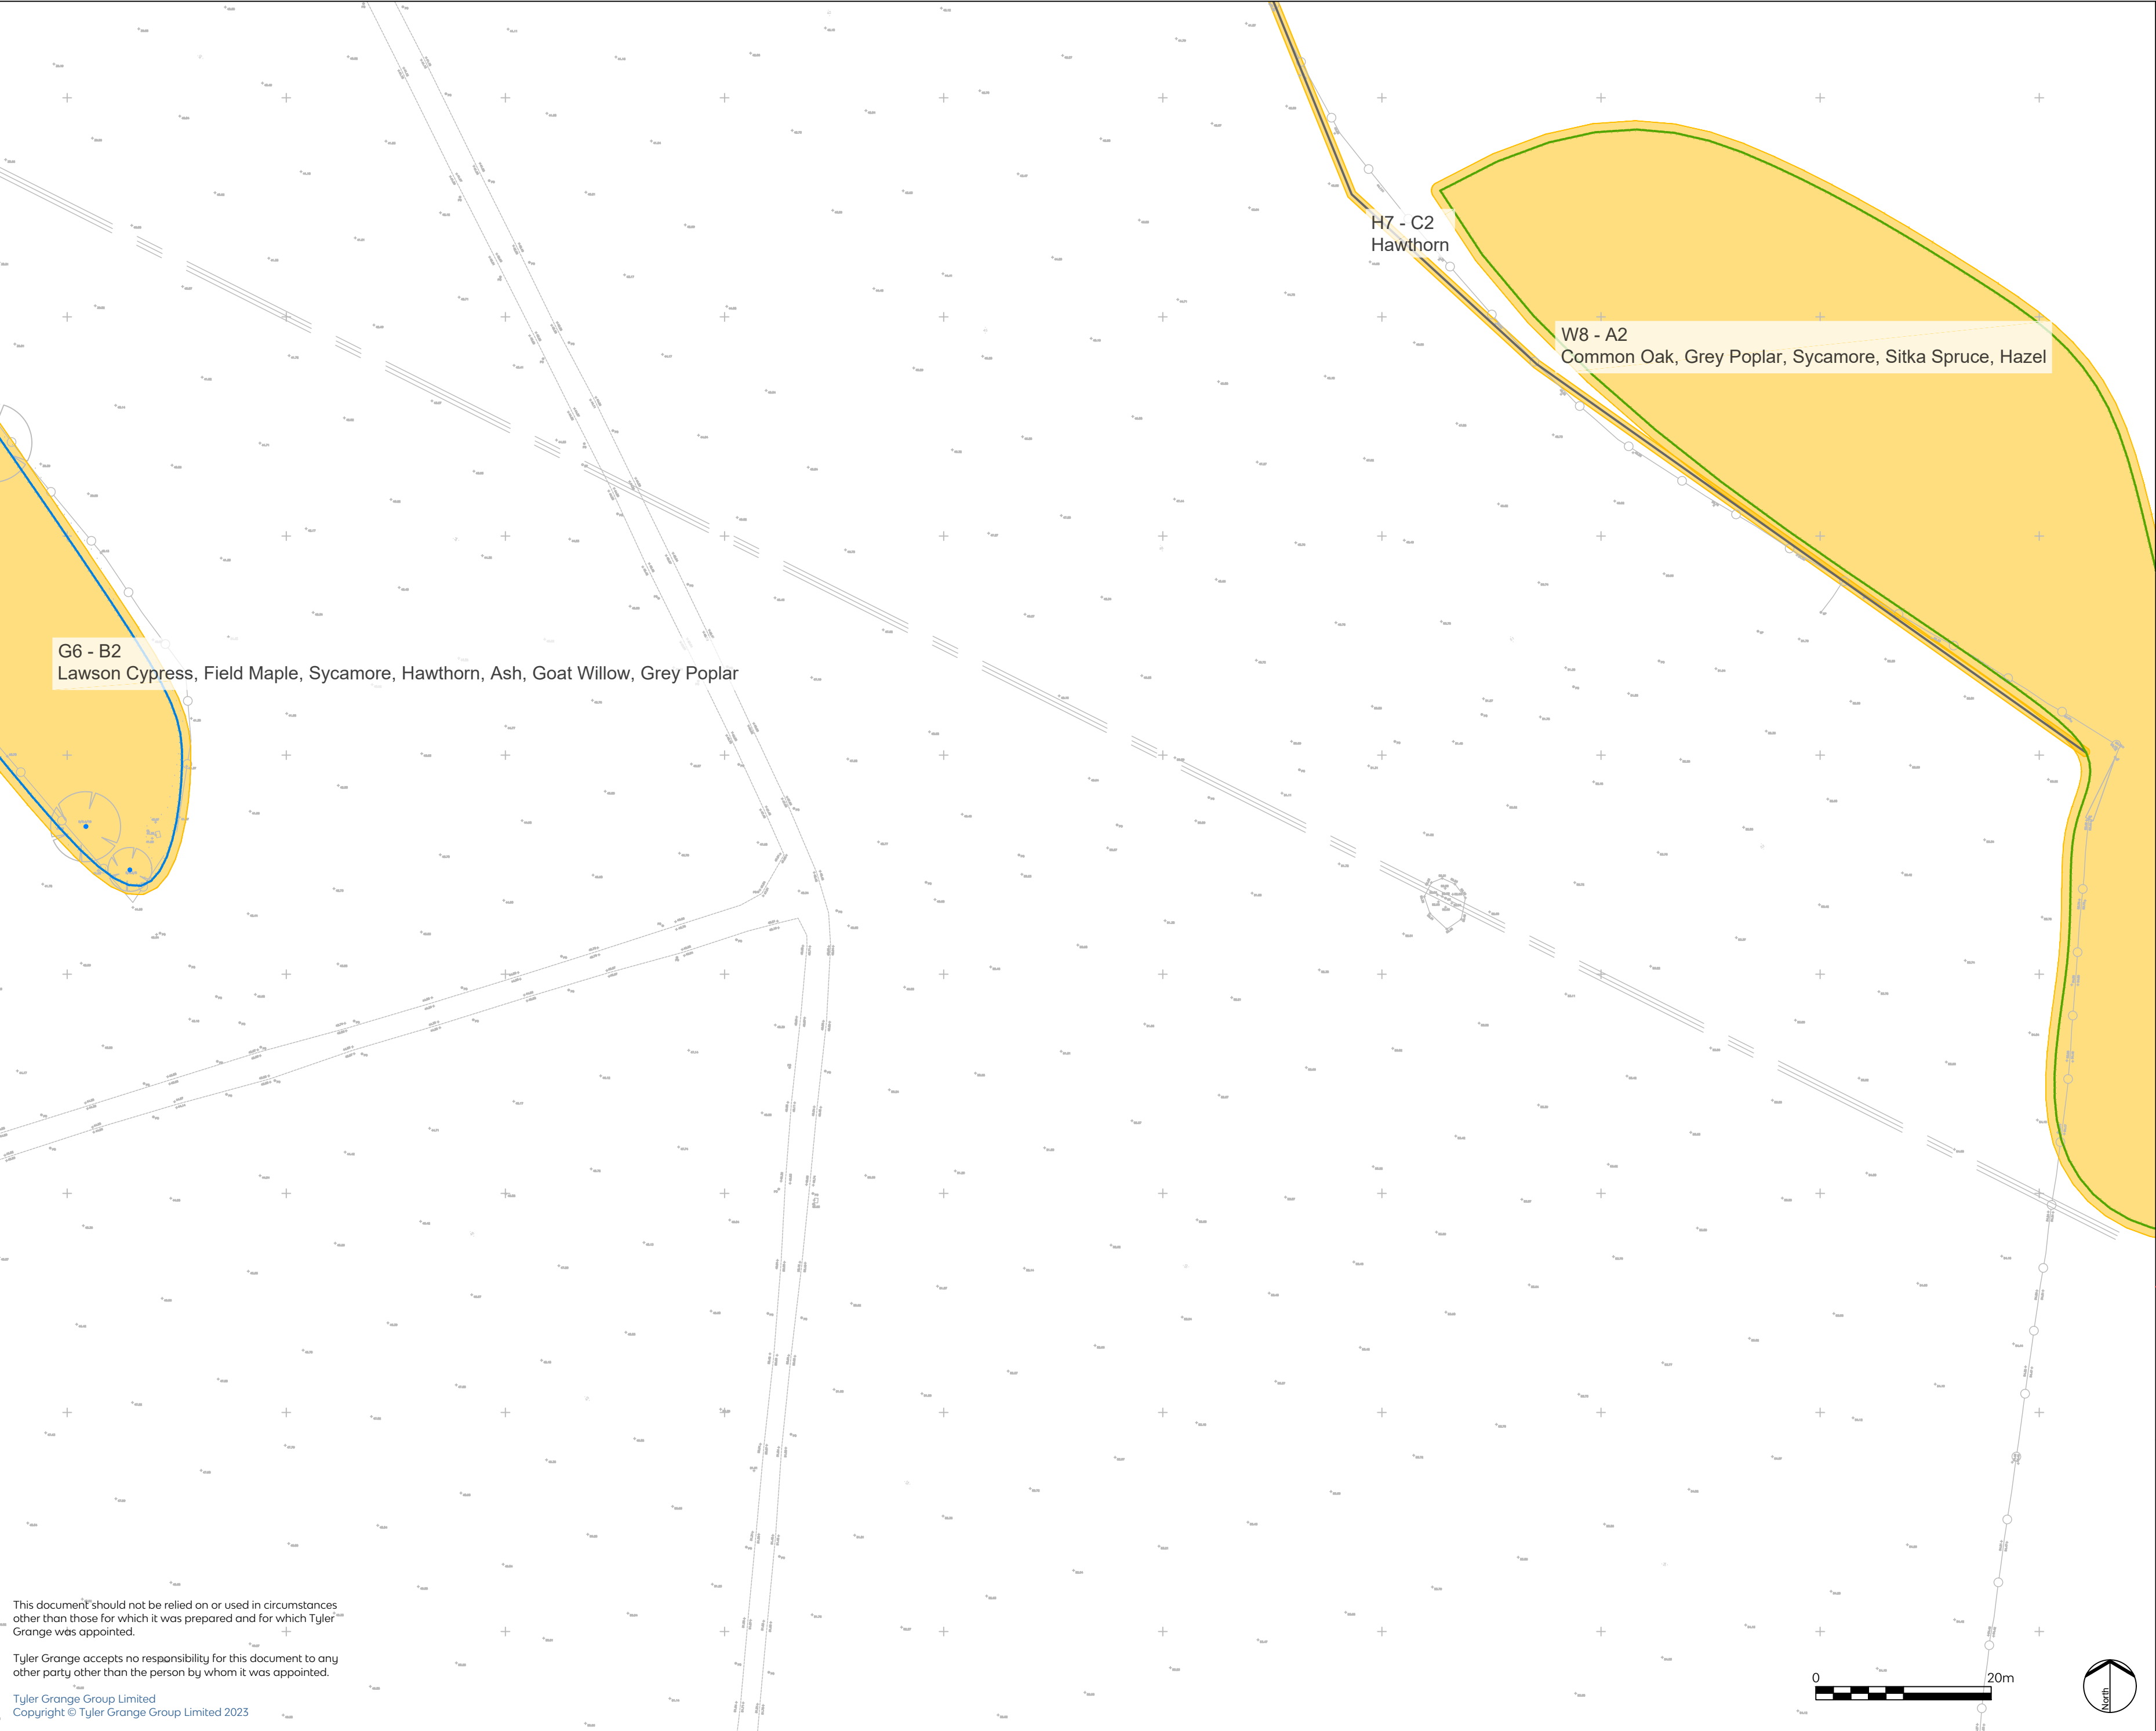


- Category A - Trees of High Quality and Value
- Category B - Trees of Moderate Quality and Value
- Category C - Trees of Low Quality and Value
- Category U - Trees Recommended for Removal
- Root Protection Areas
- Tree Shading Constraints

**Denotes trees and groups not identified on topographical survey. Locations approximated using measurements taken on site.*

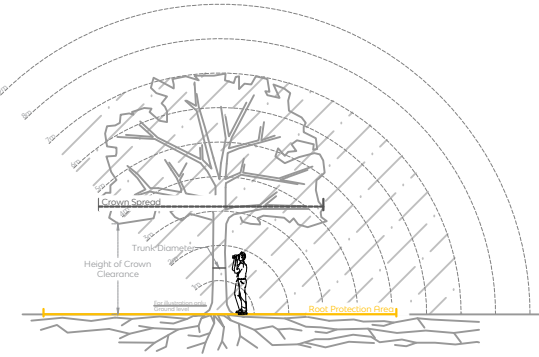

Rev	Description	Date
-----	-------------	------

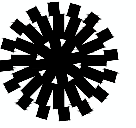

Tyler
Grange

Head Office: Marsden Estate, Rendcomb,
Cirencester, Gloucestershire GL7 7EX
E:info@tylergrange.co.uk
W: www.tylergrange.co.uk


Project title
Stoke Park Farm, Eastleigh


Drawing title
Tree Constraints Plan

Sheet 5 of 9

Scale	1:500 @ A2	Drawn	WS
Date	19.06.2023	Checked	BV

Drawing number	Revision
15845_P01	-

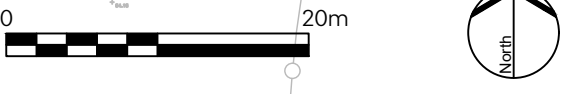


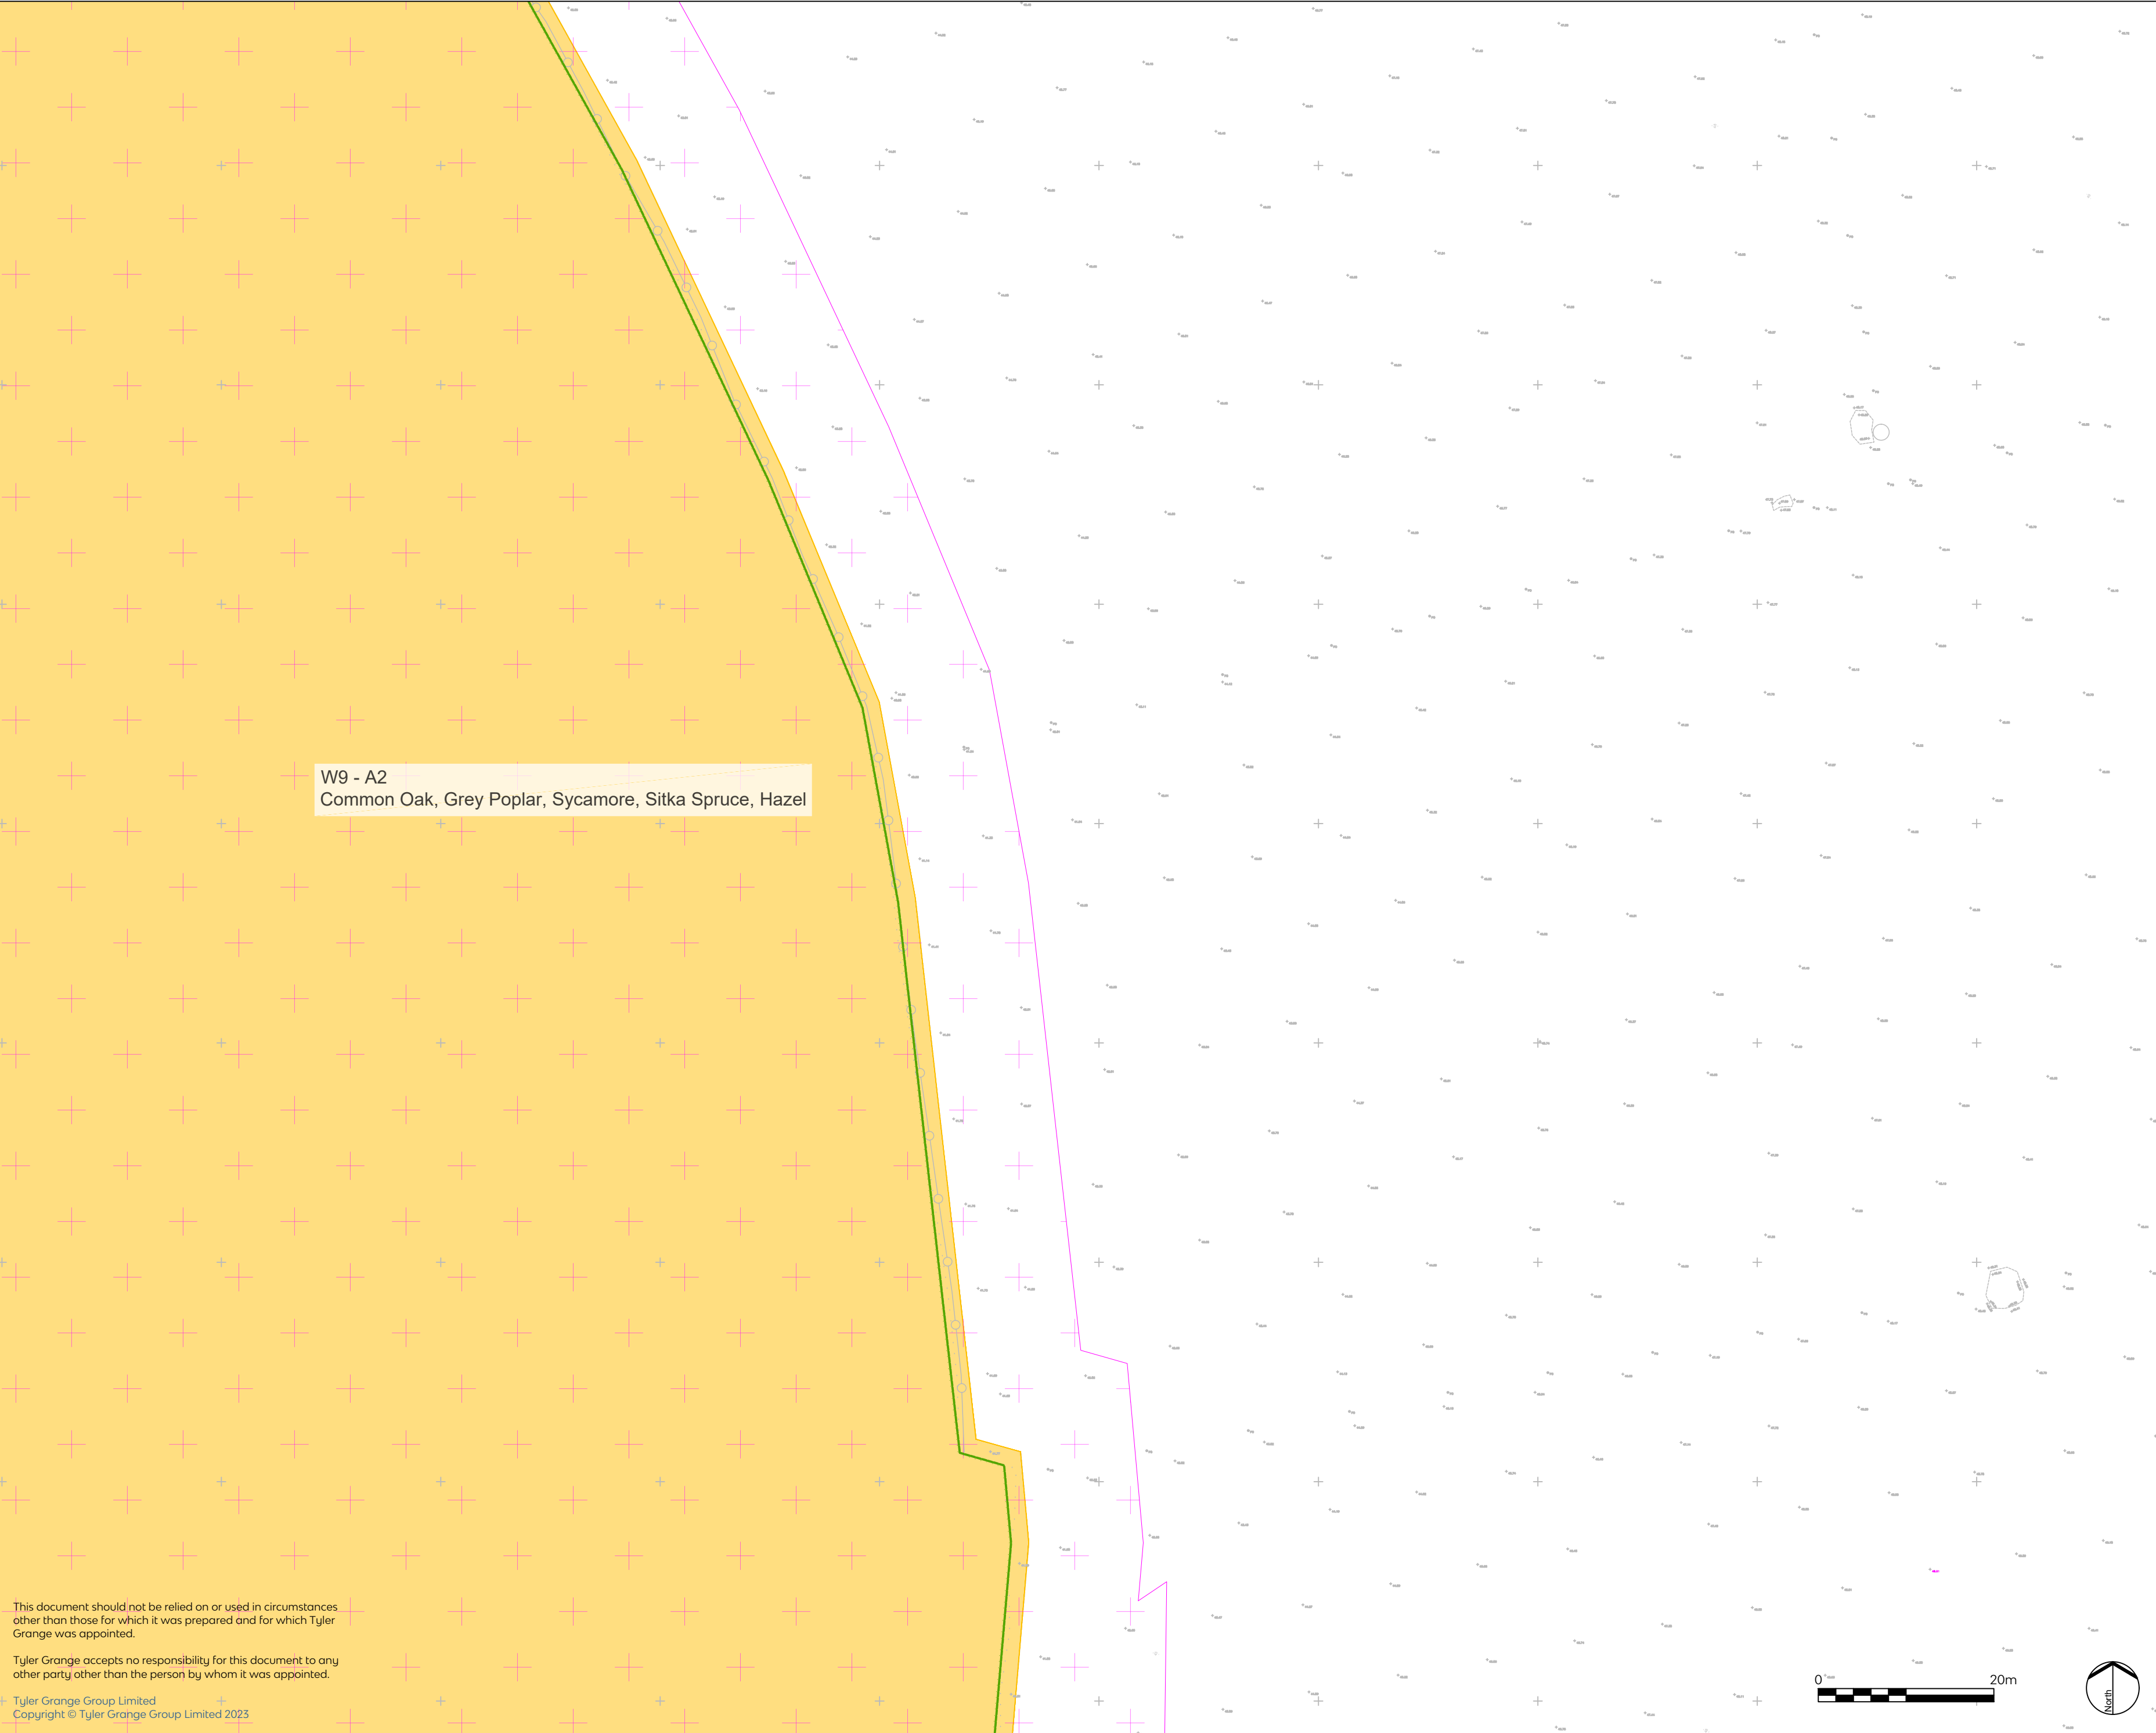


W9 - A2
Common Oak, Grey Poplar, Sycamore, Sitka Spruce, Hazel

-  Category A - Trees of High Quality and Value
-  Category B - Trees of Moderate Quality and Value
-  Category C - Trees of Low Quality and Value
-  Category U - Trees Recommended for Removal
-  Root Protection Areas
-  Tree Shading Constraints

**Denotes trees and groups not identified on topographical survey. Locations approximated using measurements taken on site.*

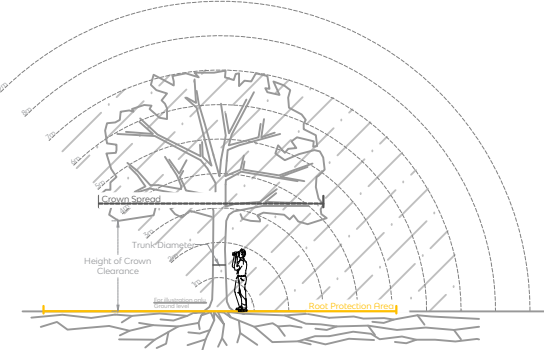

Rev	Description	Date
-----	-------------	------

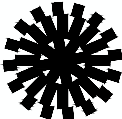

Tyler Grange
Head Office: Marsden Estate, Rendcomb,
Cirencester, Gloucestershire GL7 7EX
E:info@tylergrange.co.uk
W: www.tylergrange.co.uk

Project title
Stoke Park Farm, Eastleigh

Drawing title
Tree Constraints Plan

Sheet 6 of 9

Scale	1:500 @ A2	Drawn	WS
Date	19.06.2023	Checked	BV


Drawing number	Revision
15845_P01	-

This document should not be relied on or used in circumstances other than those for which it was prepared and for which Tyler Grange was appointed.

Tyler Grange accepts no responsibility for this document to any other party other than the person by whom it was appointed.


Tyler Grange Group Limited
Copyright © Tyler Grange Group Limited 2023



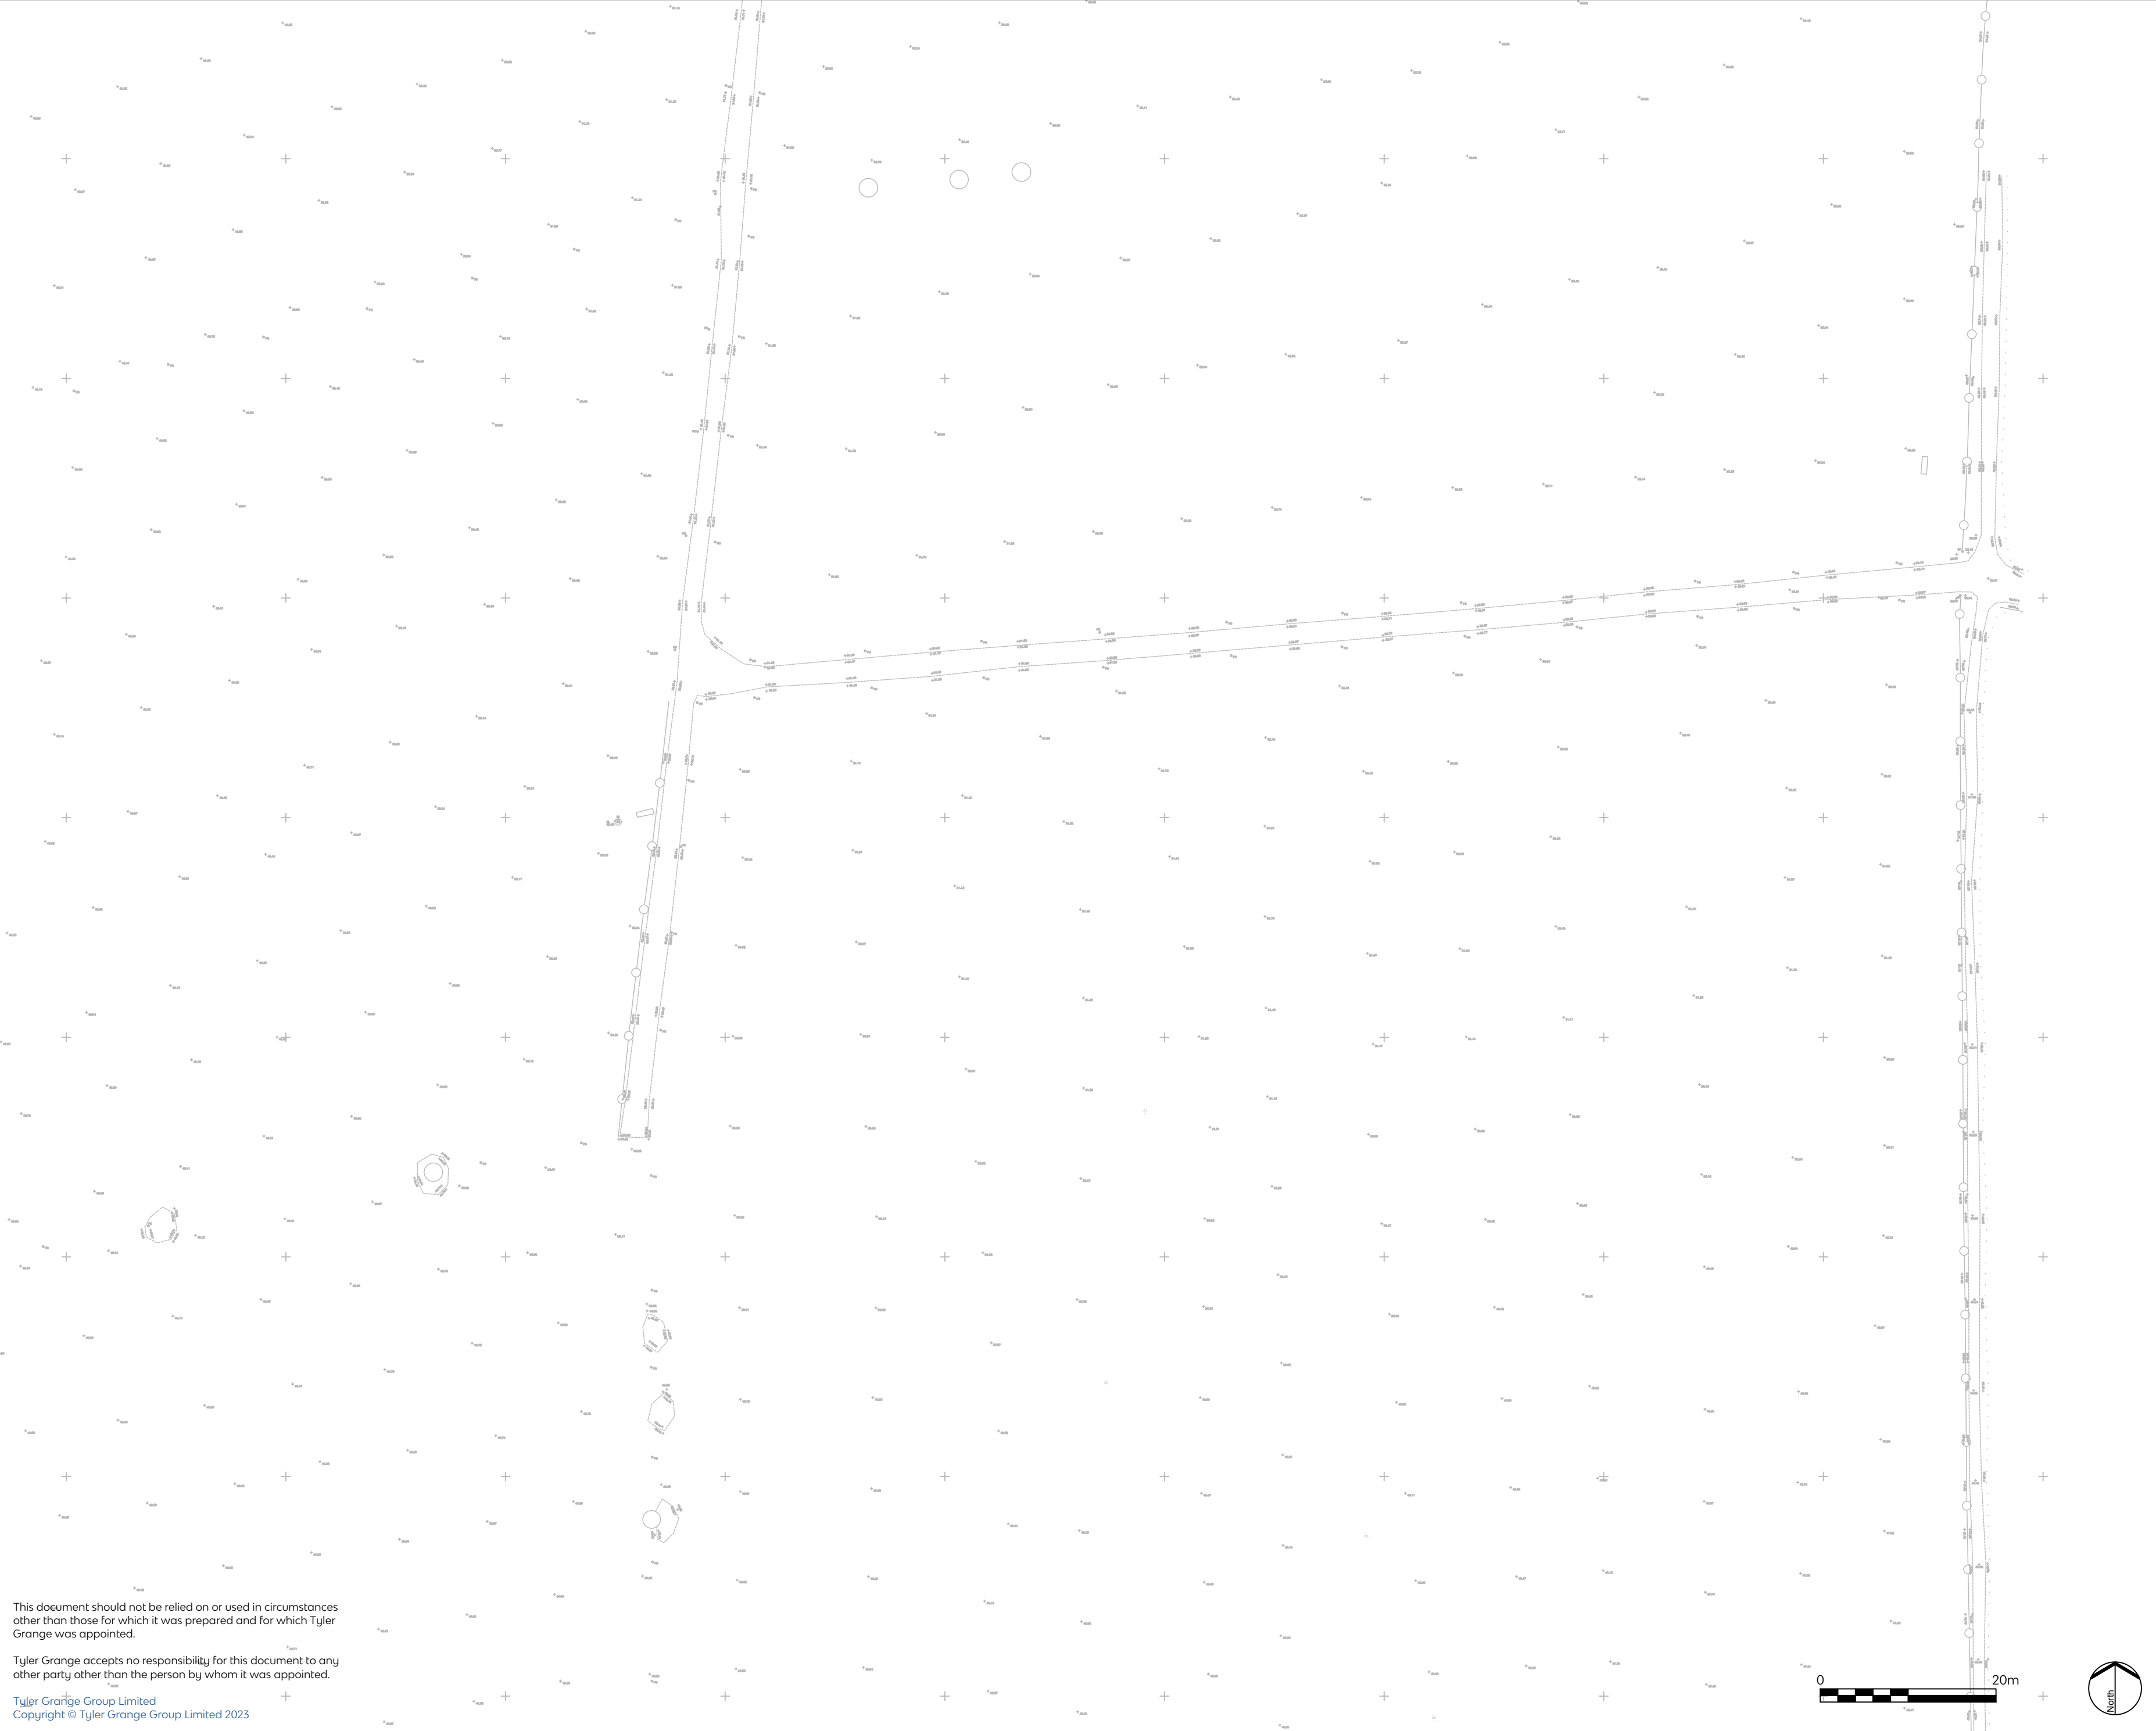

-  Category A - Trees of High Quality and Value
-  Category B - Trees of Moderate Quality and Value
-  Category C - Trees of Low Quality and Value
-  Category U - Trees Recommended for Removal
-  Root Protection Areas
-  Tree Shading Constraints

**Denotes trees and groups not identified on topographical survey. Locations approximated using measurements taken on site.*

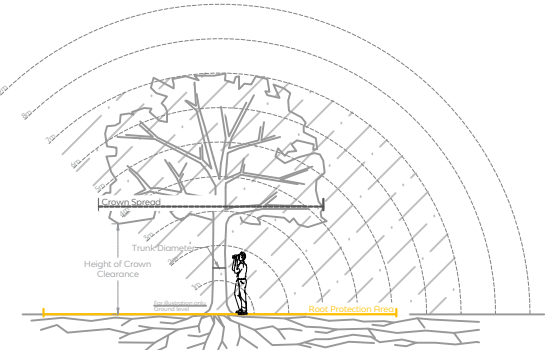

Rev	Description	Date
-----	-------------	------



Head Office: Marsden Estate, Rendcomb,
Cirencester, Gloucestershire GL7 7EX
E:info@tylergrange.co.uk
W: www.tylergrange.co.uk


Project title
Stoke Park Farm, Eastleigh

Drawing title
Tree Constraints Plan

Sheet 7 of 9


Scale	1:500 @ A2	Drawn	WS
Date	19.06.2023	Checked	BV

Drawing number	Revision
15845_P01	-

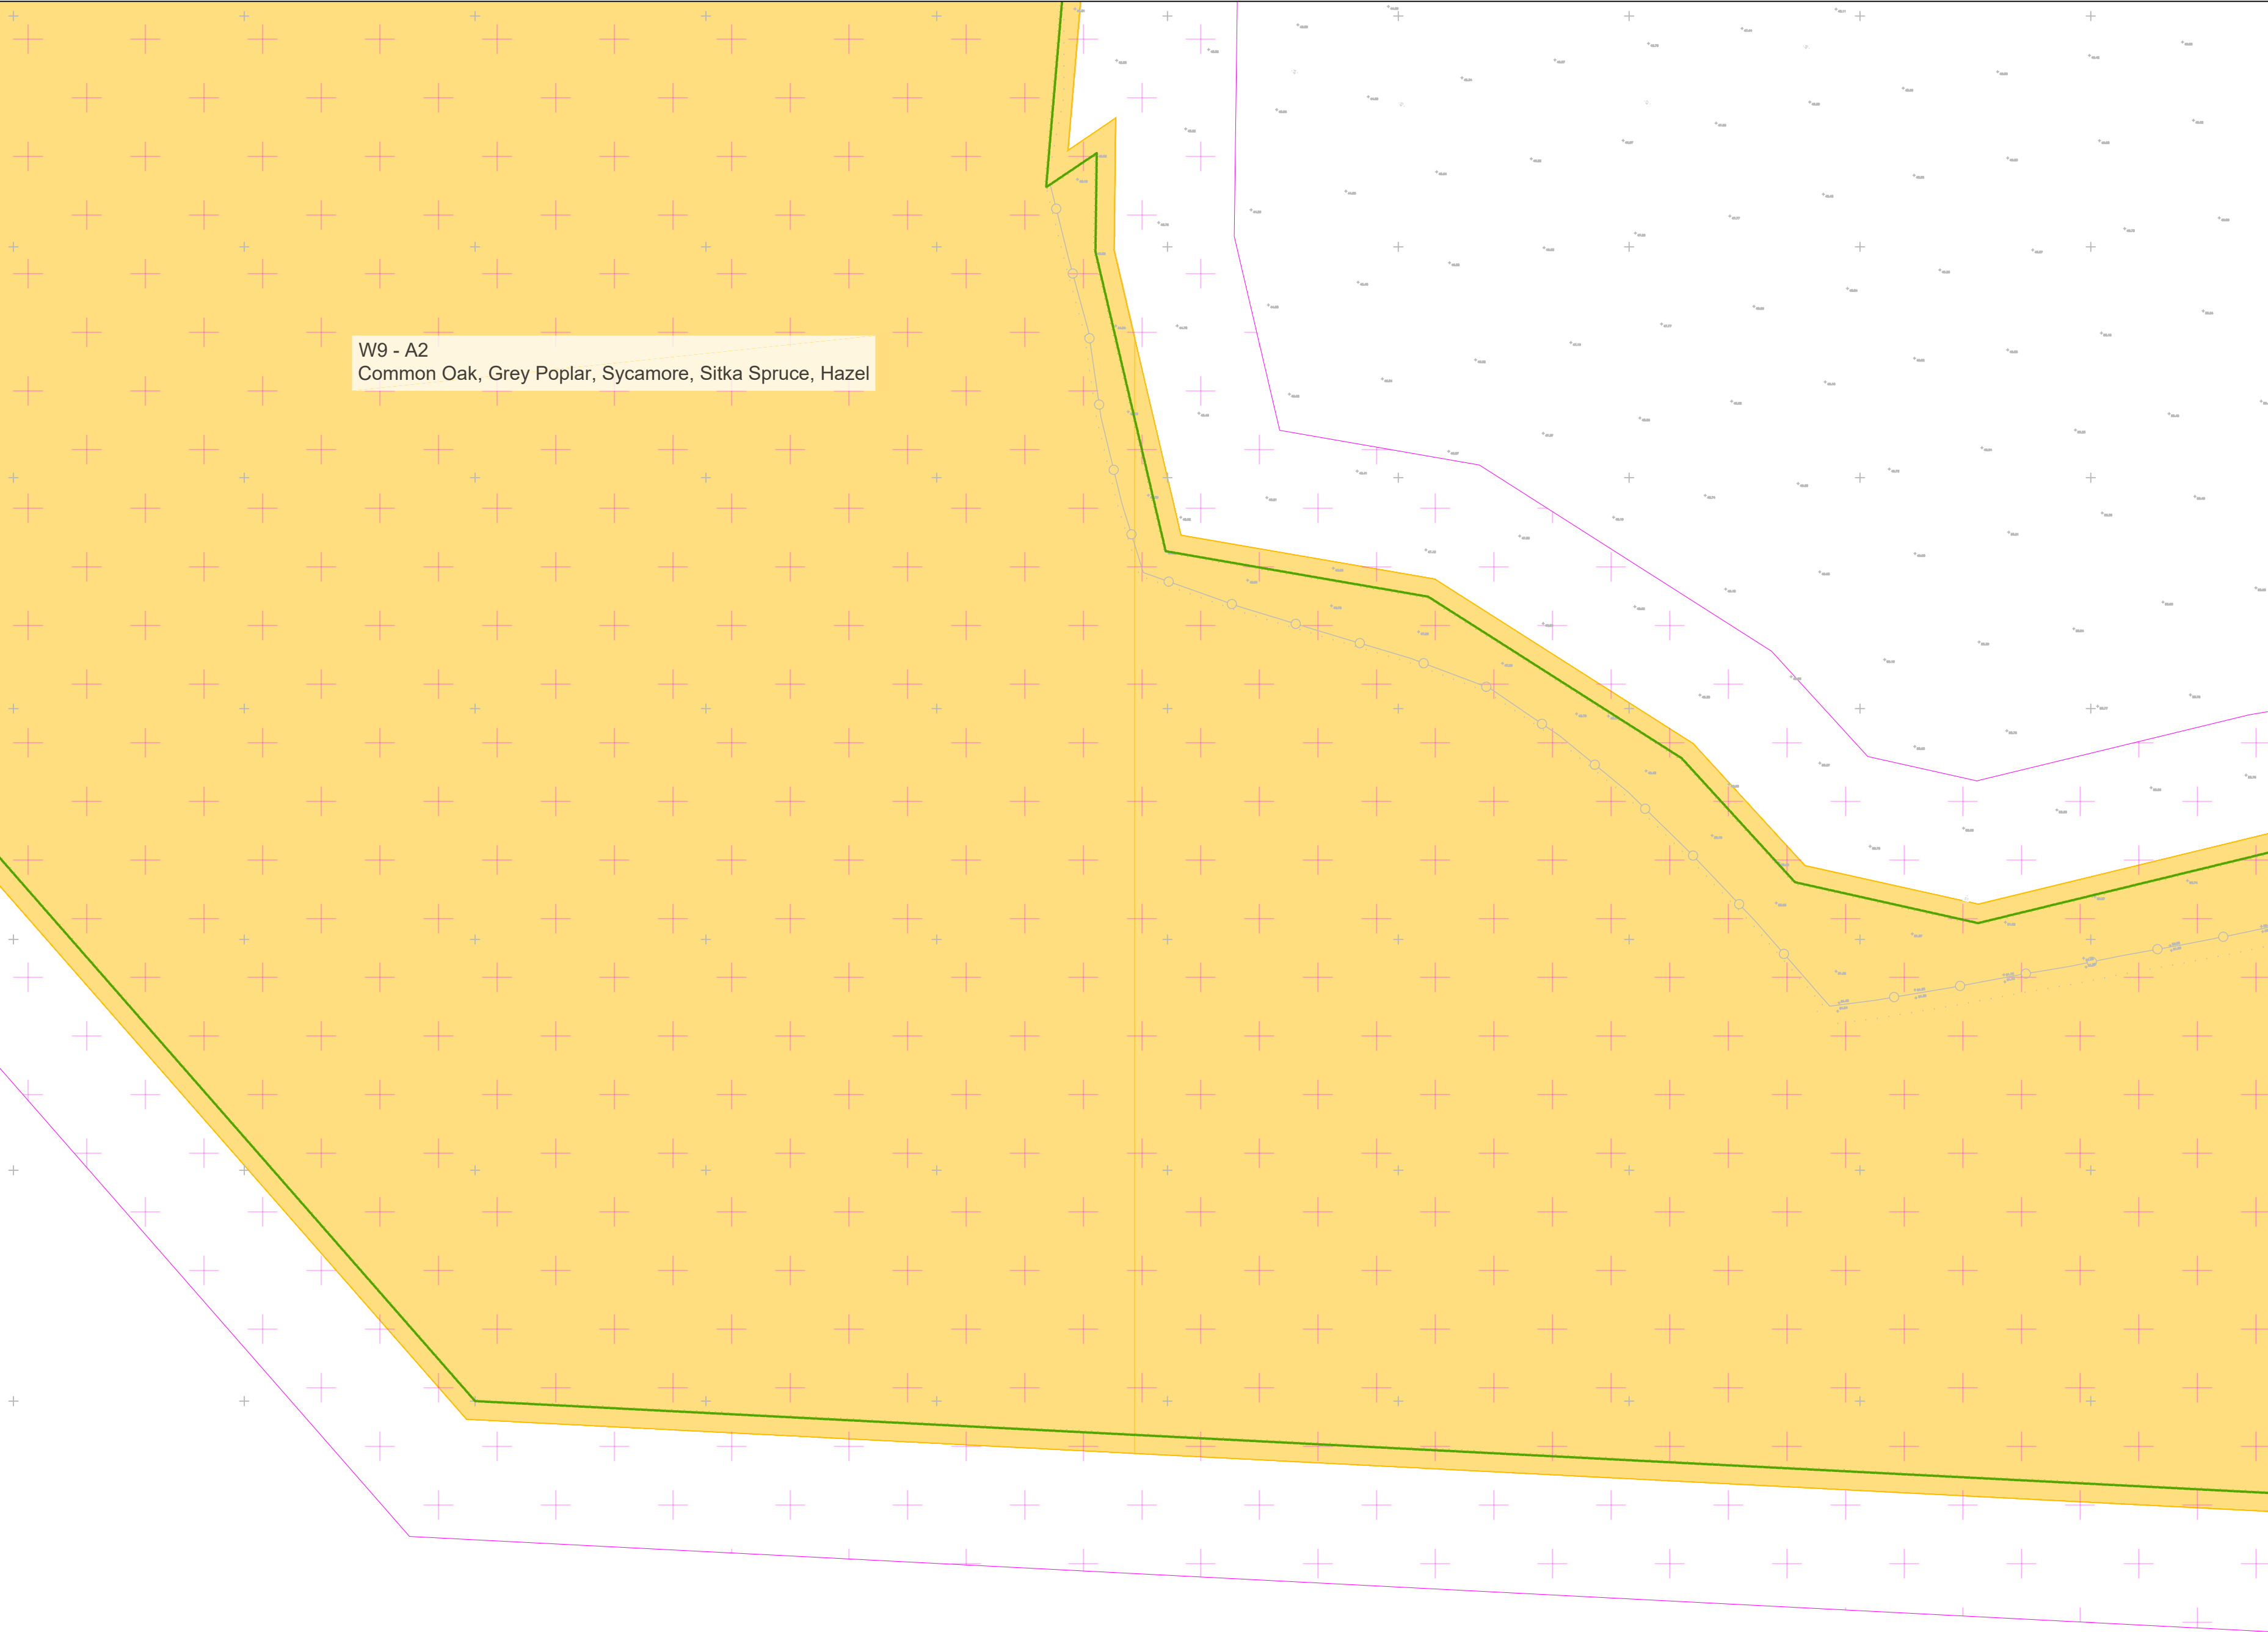

- Category A - Trees of High Quality and Value
- Category B - Trees of Moderate Quality and Value
- Category C - Trees of Low Quality and Value
- Category U - Trees Recommended for Removal
- Root Protection Areas
- Tree Shading Constraints

**Denotes trees and groups not identified on topographical survey. Locations approximated using measurements taken on site.*

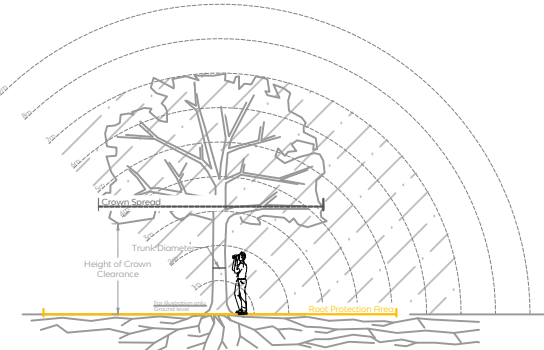

Rev	Description	Date
-----	-------------	------



Head Office: Marsden Estate, Rendcomb,
Cirencester, Gloucestershire GL7 7EX
E: info@tylergrange.co.uk
W: www.tylergrange.co.uk

Project title
Stoke Park Farm, Eastleigh

Drawing title
Tree Constraints Plan

Sheet 8 of 9

Scale Date 1:500 @ A2 19.06.2023 Drawn Checked WS BV


Drawing number 15845_P01 Revision -

This document should not be relied on or used in circumstances other than those for which it was prepared and for which Tyler Grange was appointed.

Tyler Grange accepts no responsibility for this document to any other party other than the person by whom it was appointed.

Tyler Grange Group Limited
Copyright © Tyler Grange Group Limited 2023



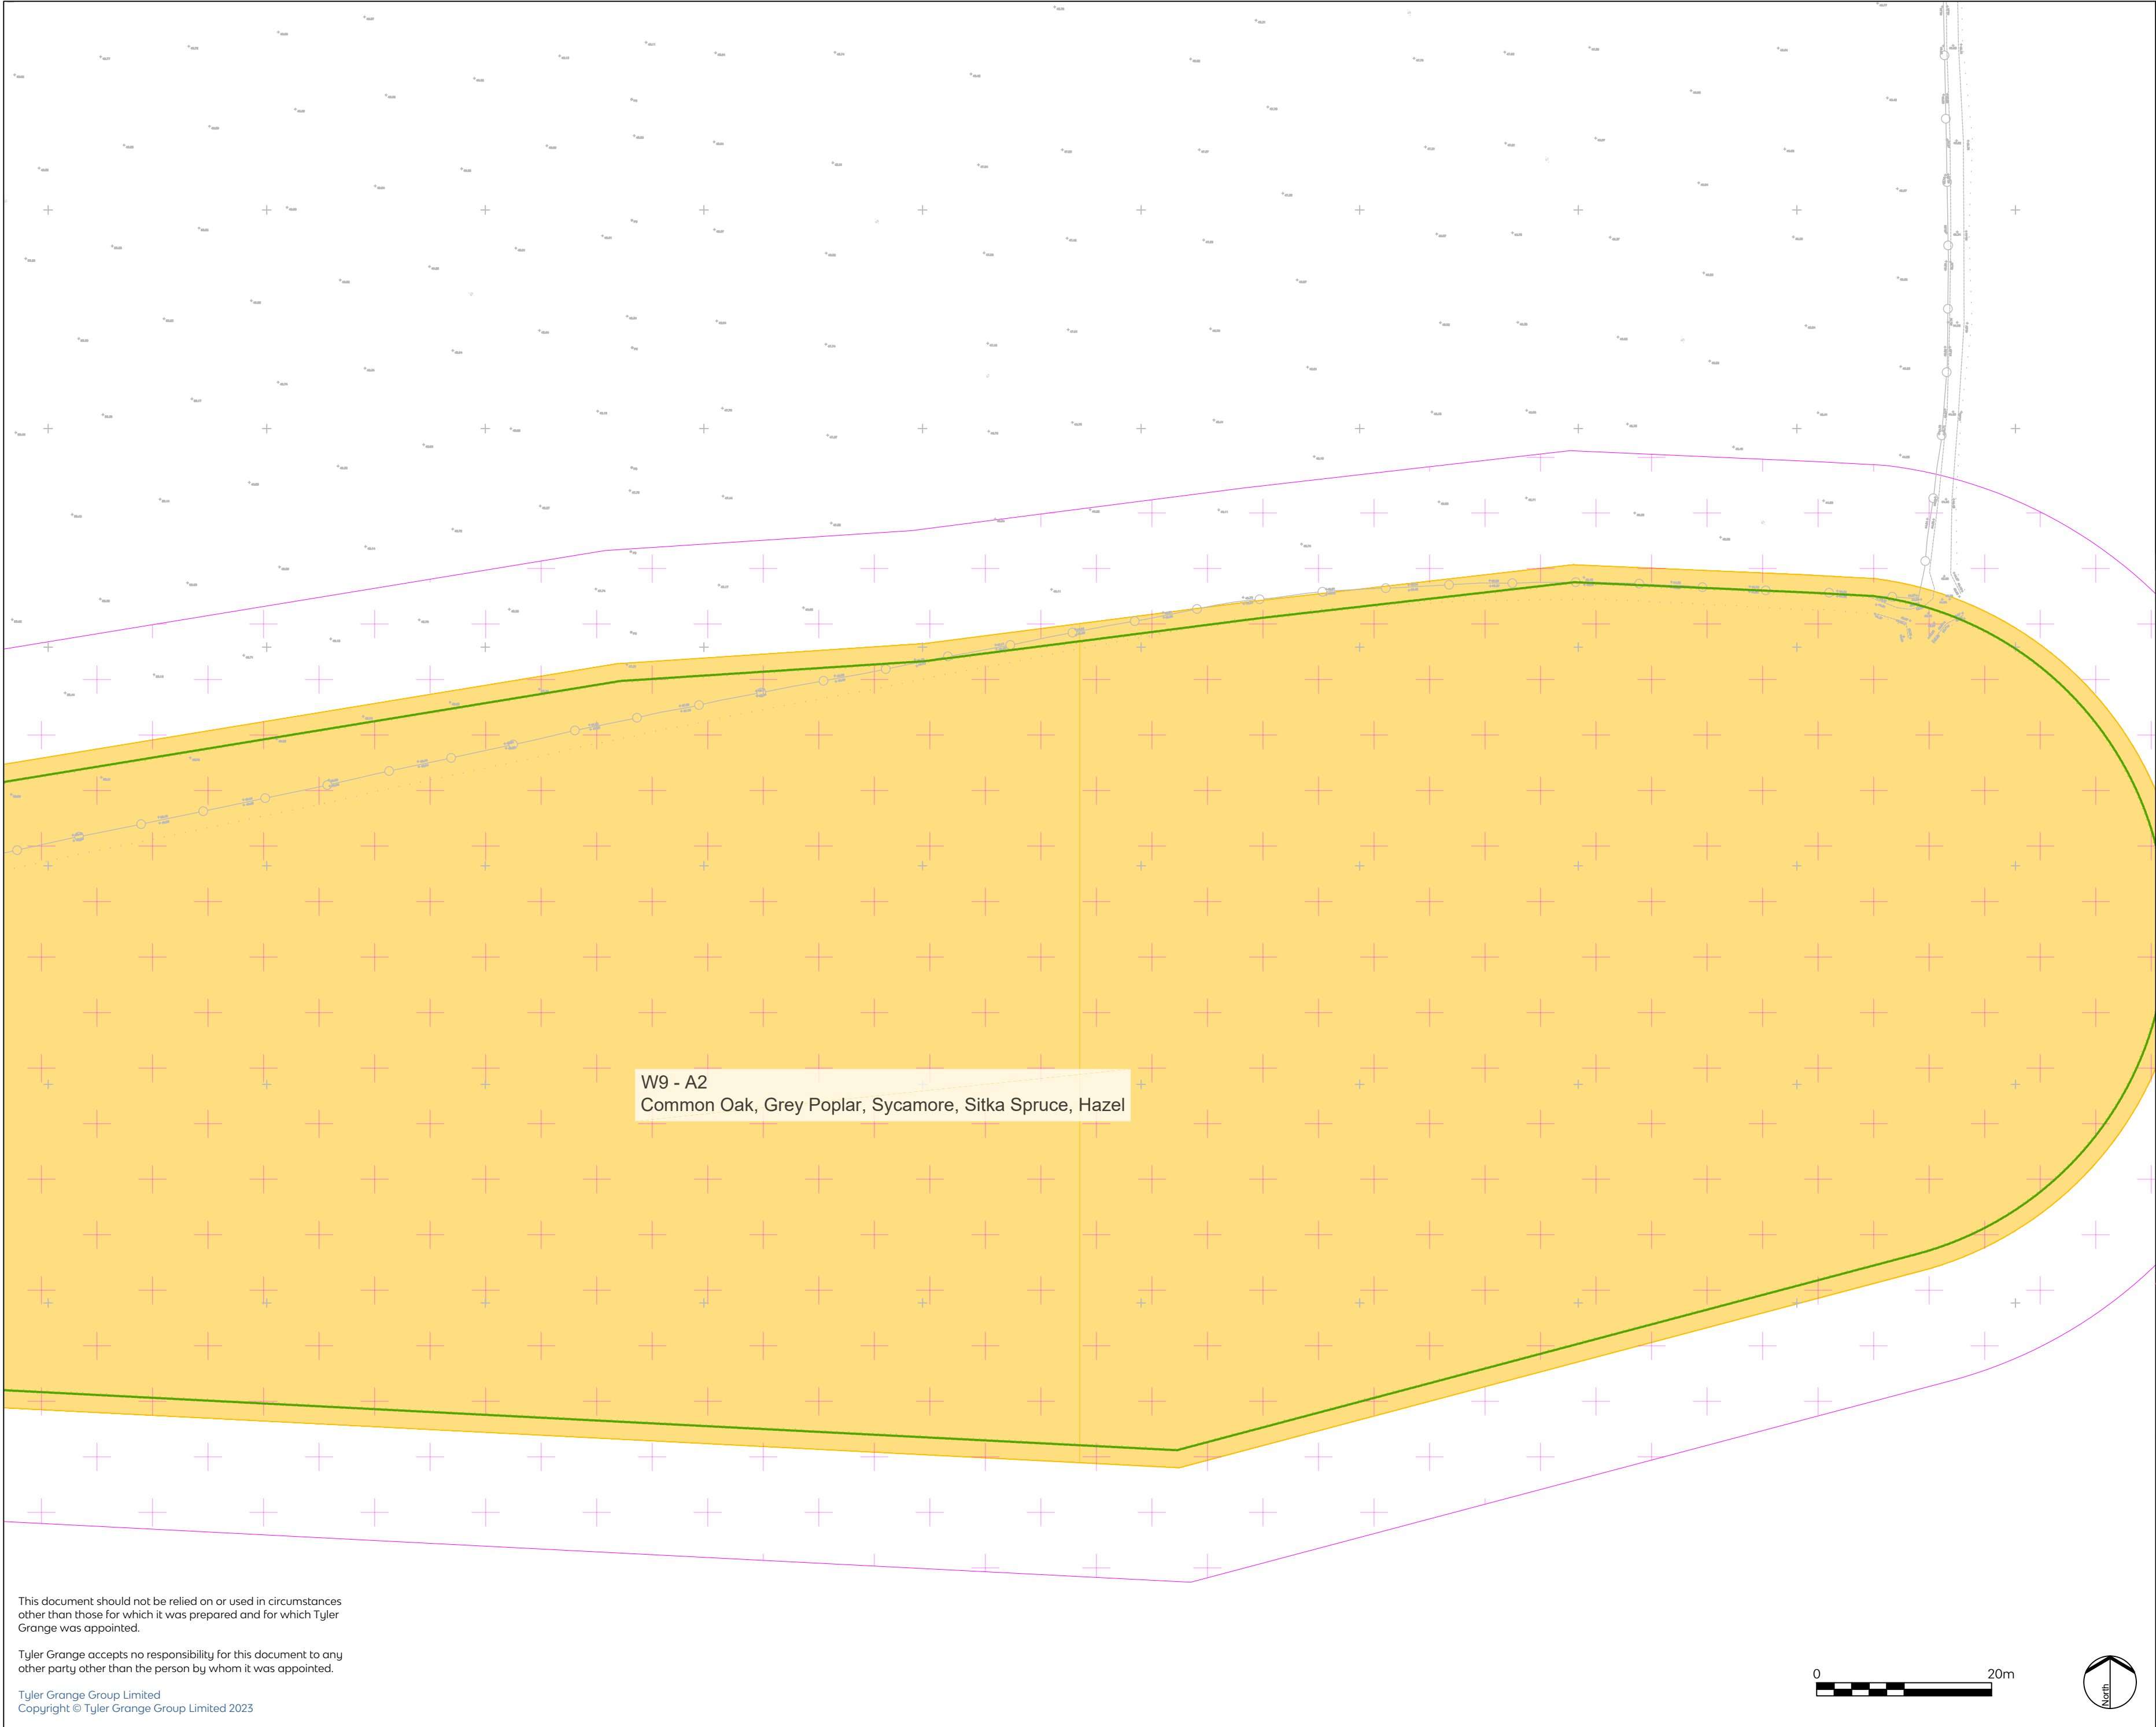

Category A - Trees of High Quality and Value

Category B - Trees of Moderate Quality and Value


Category C - Trees of Low Quality and Value

Category U - Trees Recommended for Removal

Root Protection Areas

Tree Shading Constraints

**Denotes trees and groups not identified on topographical survey. Locations approximated using measurements taken on site.*

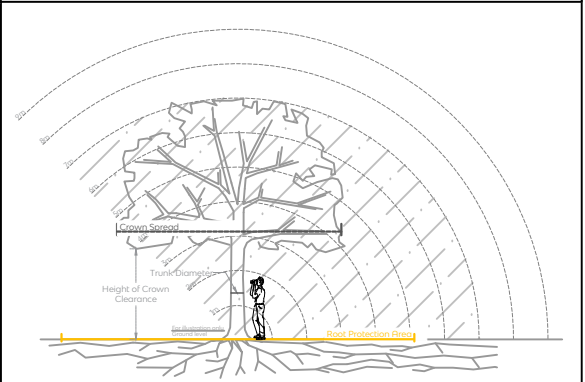

W9 - A2
Common Oak, Grey Poplar, Sycamore, Sitka Spruce, Hazel

This document should not be relied on or used in circumstances other than those for which it was prepared and for which Tyler Grange was appointed.

Tyler Grange accepts no responsibility for this document to any other party other than the person by whom it was appointed.

Tyler Grange Group Limited
Copyright © Tyler Grange Group Limited 2023



Rev	Description	Date
Head Office: Marsden Estate, Rendcomb, Cirencester, Gloucestershire GL7 7EX E: info@tylergrange.co.uk W: www.tylergrange.co.uk		
Project title Stoke Park Farm, Eastleigh		
Drawing title Tree Constraints Plan		
Sheet 9 of 9		
Scale Date	1:500 @ A2 19.06.2023	Drawn Checked WS BV
Drawing number 15845_P01	Revision -	