


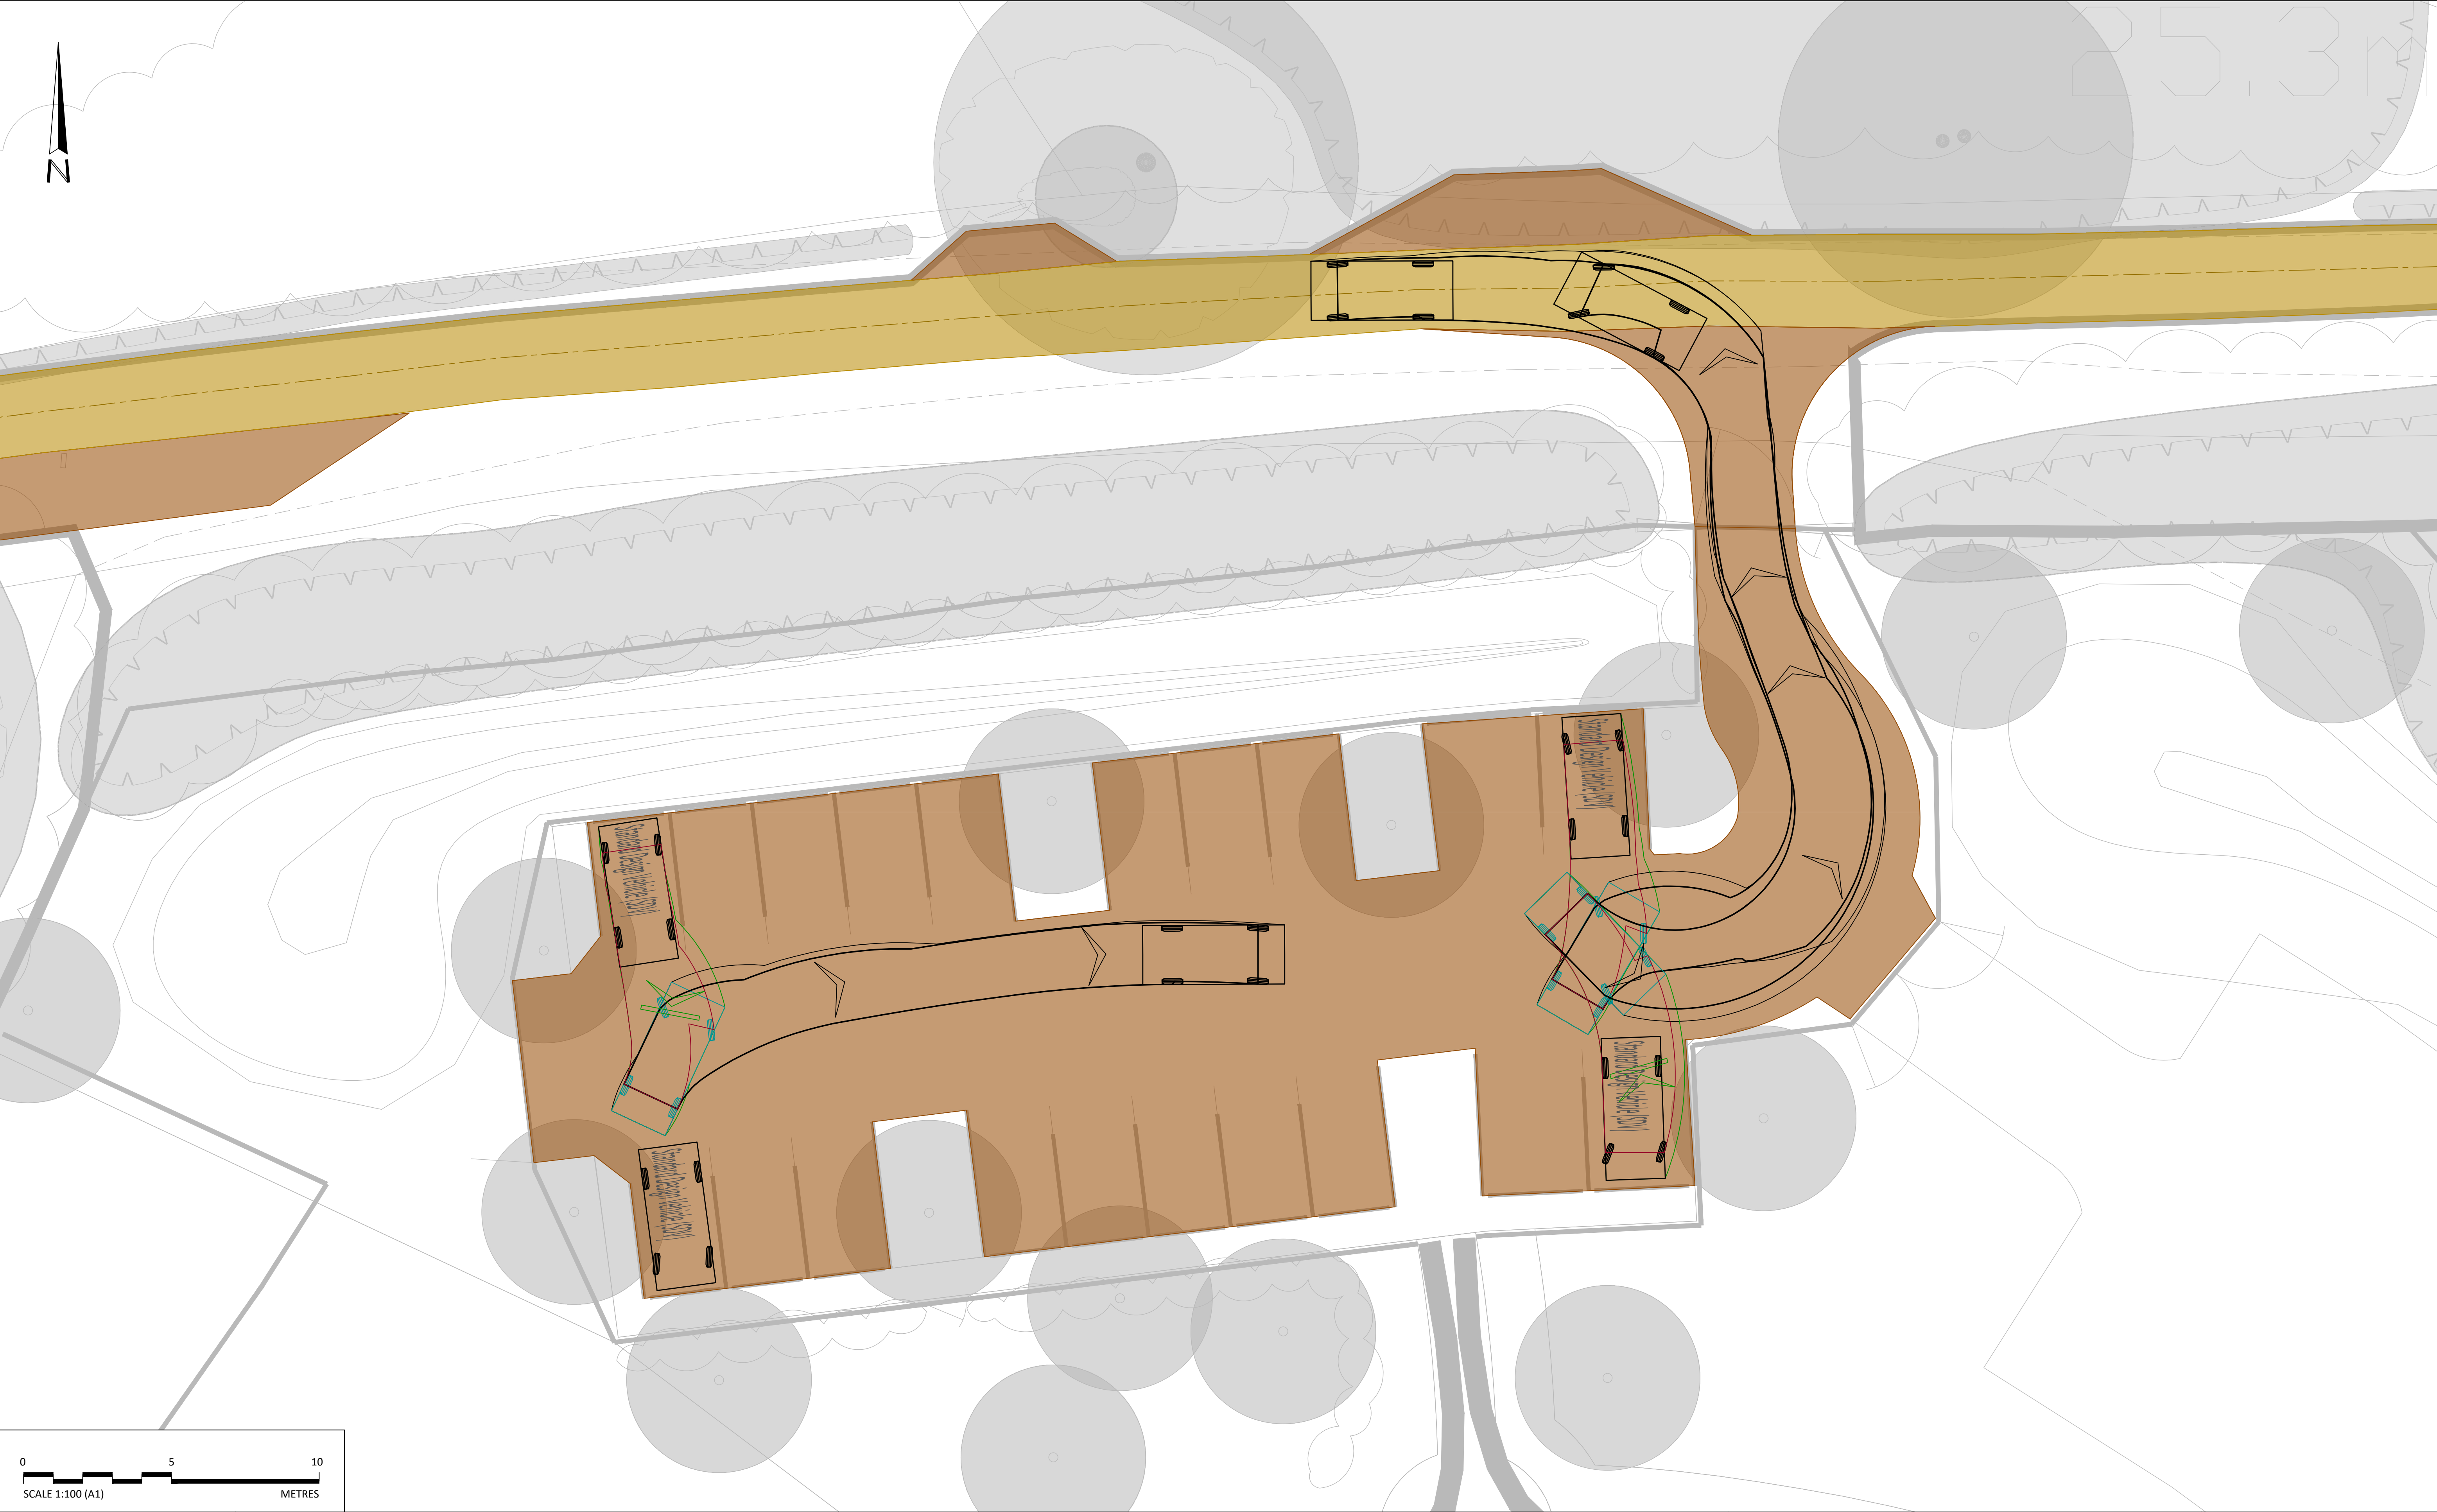

CDM RESIDUAL RISKS

The work shown on this drawing is both familiar to the designers and routinely safely built in similar circumstances by competent contractors.

Risks are not considered significant.

Relevant date is included in the Draw Construction Information Details

Signed: NW Date: 14/07/2023

DO NOT SCALE THIS DRAWING FOR CONSTRUCTION PURPOSES.

CONTRACTOR TO CHECK ALL DIMENSIONS AND REPORT ALL ERRORS AND OMISSIONS TO THE ENGINEER.

NOTE

STANDARD DESIGN VEHICLE USED FOR VEHICLE TRACKING.

- TURNING EFFICIENCY ALLOWED TO 100%
- TURN ON SPOT ALLOWED FOR.

LEGEND

- NEW ROADWAY AND PARKING SURFACE
- EXISTING ROADWAY SURFACE TO BE TAR AND CHIPPED AFTER REMEDIAL WORKS.

Standard Design Vehicle (SDV)
Overall Length 4.800m
Overall Width 2.000m
Overall Body Height 1.950m
Min Body Ground Clearance 0.100m
Track Width 2.000m
Lock to lock time 4.00s
Wall to Wall Turning Radius 6.000m

4.800m
2.000m
1.950m
0.100m
2.000m
4.00s
6.000m

P02	PARKING LAYOUT UPDATED.	NW	SI	14.07.2023
P01	FIRST ISSUE.	NW	MT	30.06.2023
Rev	Detail	By	Chk	Date
Revisions				
ClarkeBond Project No.		Status		
B06275		S3		

Client

EASTLEIGH BOROUGH COUNCIL

Project

STOKE PARK SANG

Client

clarkebond

MULTIDISCIPLINARY ENGINEERING CONSULTANTS

The Cocoa House
129 Cumberland Road
Bristol BS1 6JY

tel +44 (0) 117 929 2244
e-mail bristol@clarkebond.com
web www.clarkebond.com

Bristol Exeter London Darlington

Drawing Title

PASSENGER VEHICLE TRACKING
EXITING SANG PARKING

Project	Originator	Volume	Level	Type	Role	Drp No.
B06275	CLK	XX	XX	DR	C	0302
Scale			Date		Revision	
1:100			30.06.2023		P02	
Drawn	Checked		Sheet Size			
NW	MT		A1			

Purpose of Issue

REVIEW AND COMMENT

© This drawing may not be copied without prior written permission.