


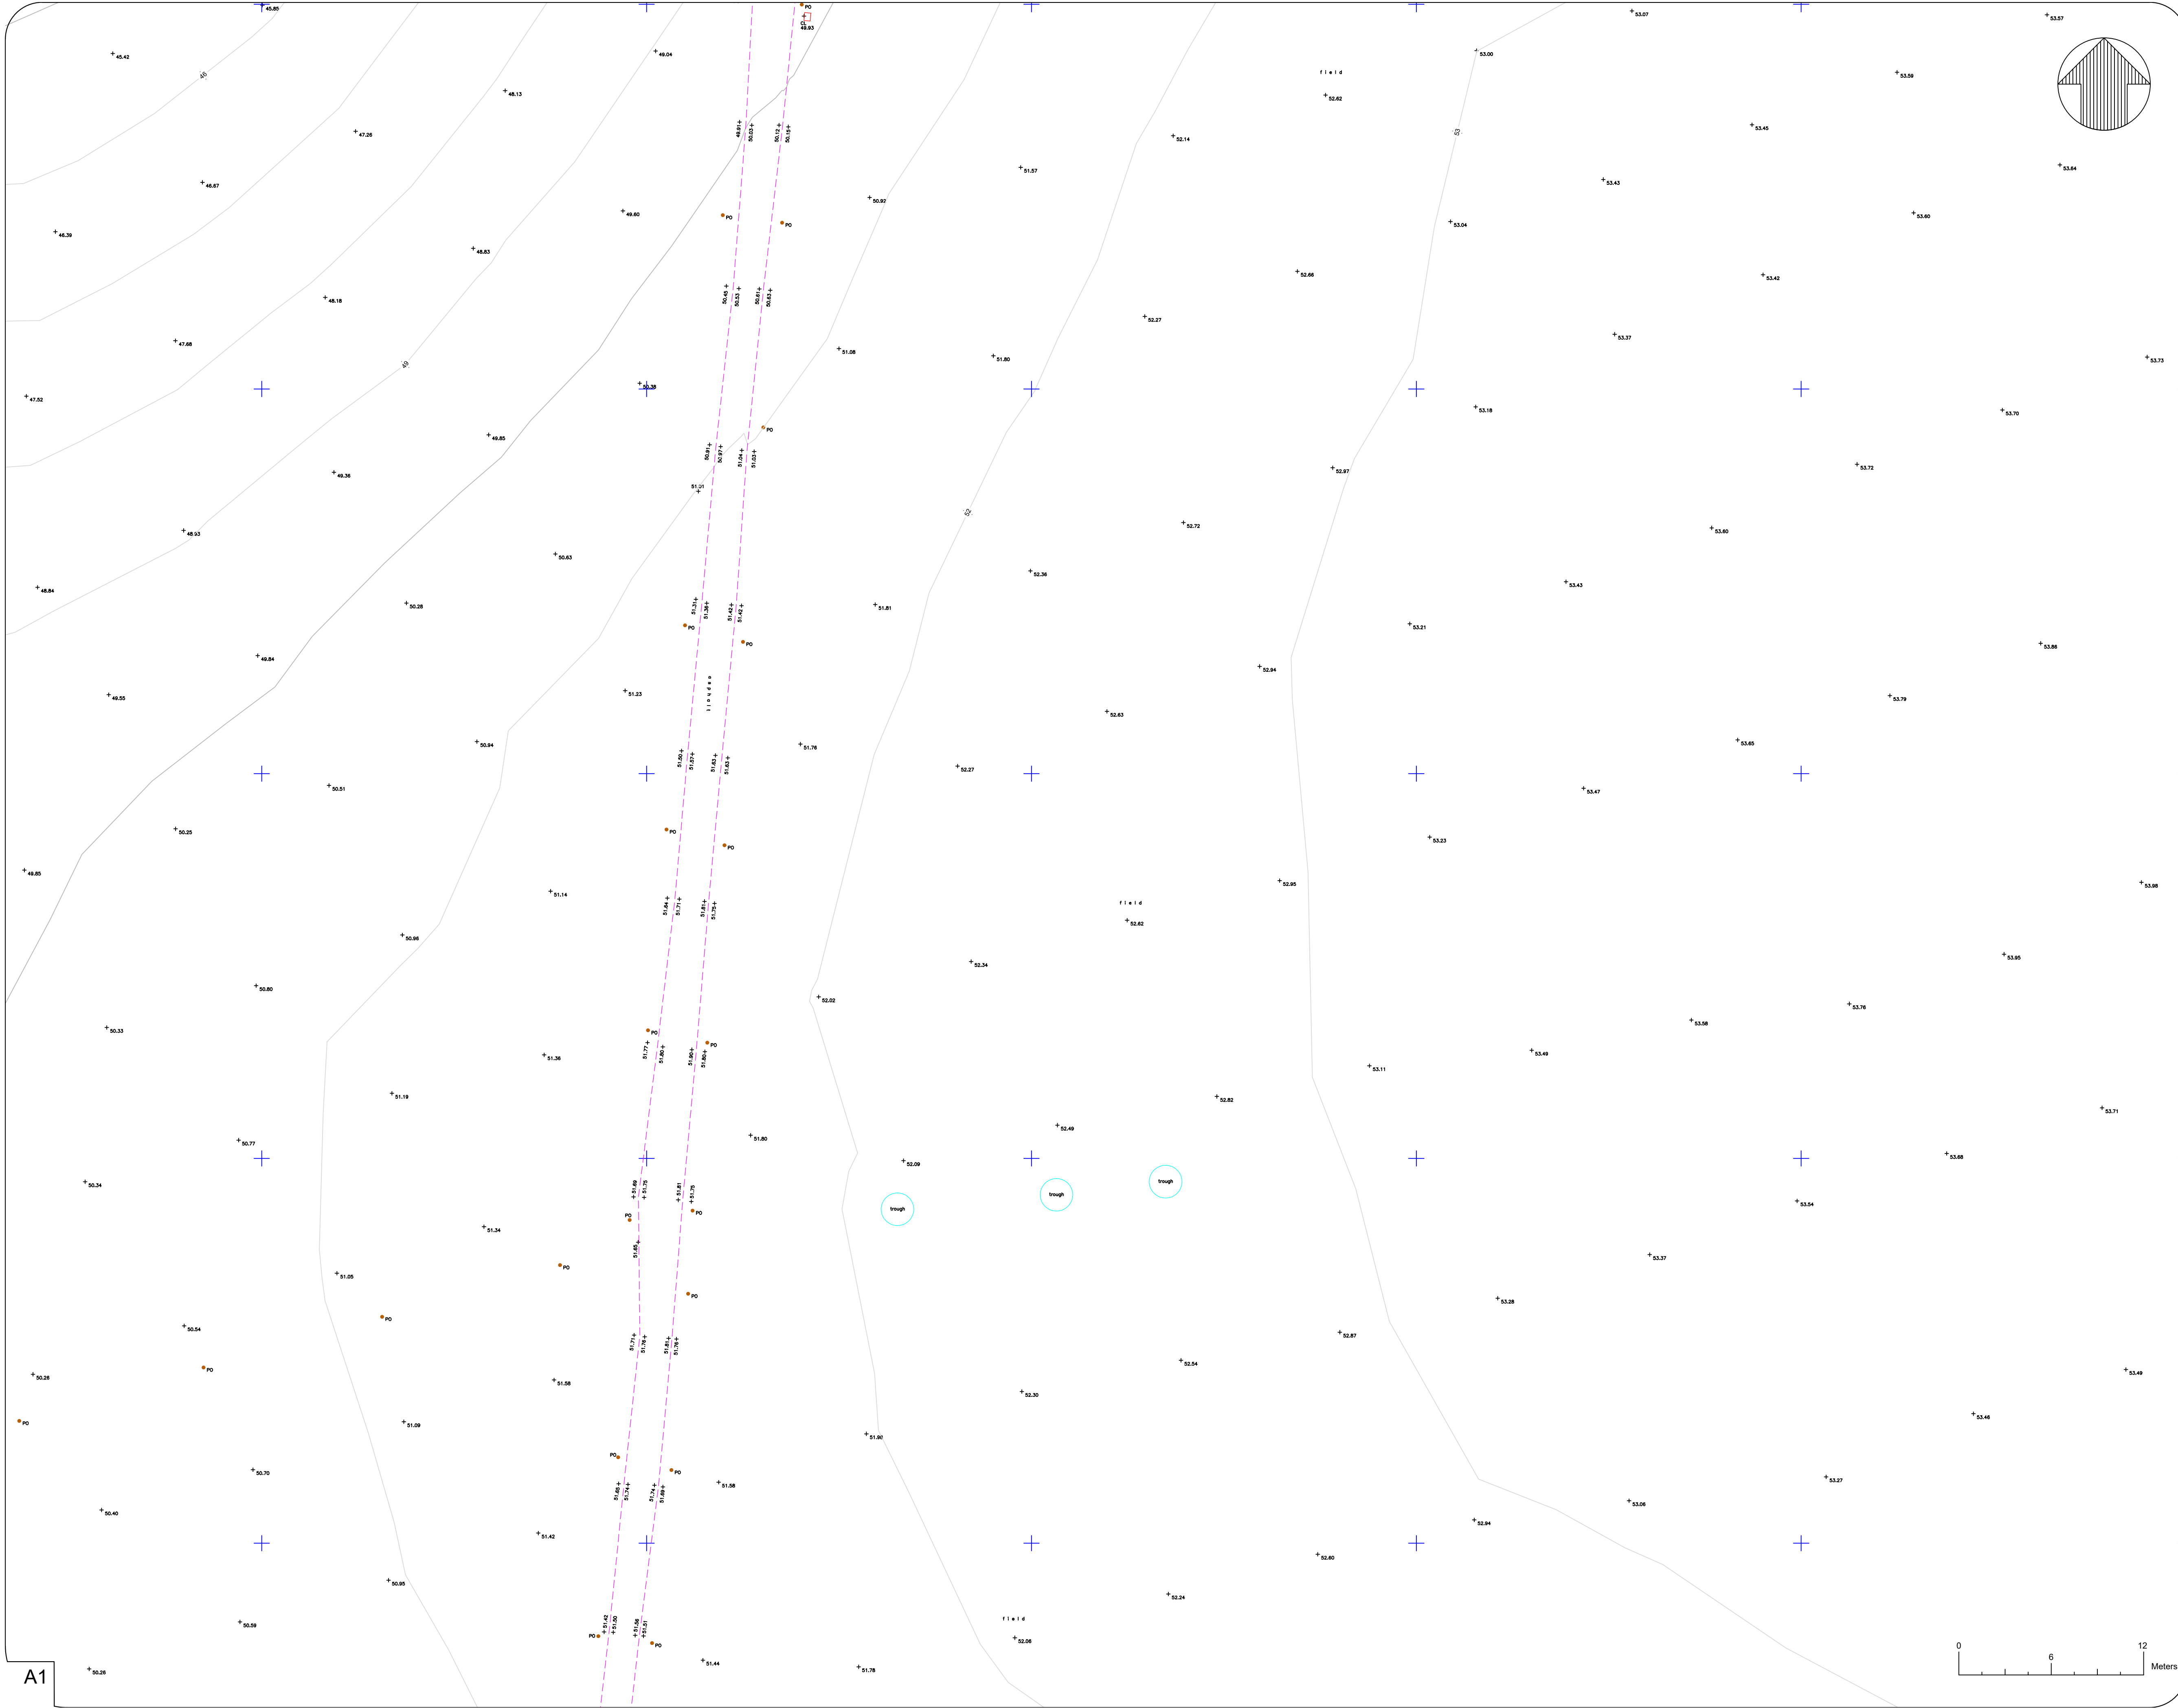

DO NOT SCALE

NOTES:

1. Levels are related to Ordnance Datum Newlyn
2. Grid is related to Ordnance Datum North
3. Drainage pipe sizes are estimated from the surface
4. Tree sizes are measured 1m from the ground

KEY

AV	AIR VALVE	OL	OUTSIDE LIGHT
BB	BELISHA BEACON	LV	LOW VOLTAGE
BH	BOREHOLE	MH	MANHOLE COVER
BOL	BOLLARD	MK	MARKER
BM	BENCH MARK	MKE	MARKER ELECTRIC
BS	BUS STOP	MKFH	MARKER FIRE HYDRANT
BT	BRITISH TELECOM COVER	MKSV	MARKER SLUICE VALVE
B-W	BARBED WIRE	MKT	MARKER TELEPHONE
CB	CONTROL BOX	MKW	MARKER WATER
C-B	CLOSE BOARDED	NB	NOTICE BOARD
C-L	CHAIN LINK	NP	NAME PLATE
CP	CATCH PIT	PO	POST
CPS	CONCRETE PAVING SLABS	PP	PETROL PUMP
CTV	CABLE TV COVER	P&R	POST & RAIL
DP	DISTRIBUTION POST	P&W	POST & WIRE
EOT	END OF TRACE	RE	RODDING EYE
EP	ELECTRIC POLE	RP	REFLECTOR POST
ER	EARTH ROD	RS	ROAD SIGN
FH	FIRE HYDRANT	SP	SIGN POST
FHT	FENCE HEIGHT	STP	STAND PIPE
FL	FLOOR LEVEL	SV	SLUICE VALVE
FW	FOUL WATER	SW	SURFACE WATER
G	GULLY	SY	STAY
GP	GATE POST	TBM	TEMPORARY BENCH MARK
GAS	GAS VALVE	TCB	TELEPHONE CALL BOX
HH	HEDGE HEIGHT	TL	TRAFFIC LIGHT
HV	HIGH VOLTAGE	TM	TICKET MACHINE
IC	INSPECTION COVER	TP	TELEPHONE POLE
IL	INVERT LEVEL	UTT	UNABLE TO TRACE
I-R	IRON RAILING	UTL	UNABLE TO LIFT
KO	KERB OUTLET	WH	WALL HEIGHT
LP	LAMP POST	WM	WATER METER
		WO	WASH OUT
		VT	VENT

LINETYPE MENU


Top Bank	-----	Telephone	---o---o---o---
Bottom Bank	-----	Low Voltage	---o---o---o---
Building	-----	Water line	---w---w---w---
Foliage	-----	Gas line	---g---g---g---
Hedge	-----	Ducting	---d---d---d---
Pipe	=====	Tree	---t---t---t---
Verge	-----	Spread/Dia/Height	---s---s---s---
Wall	-----	Manhole/	---m---m---m---
Kerb	-----	Inspection	---i---i---i---
Fence	-----	cover	---c---c---c---
Overhead Cable	-----	Unknown	---u---u---u---
Drop Kerb	-----	General Coms	---g---g---g---
Depth Burial	-----	Foul Water	---f---f---f---
High Voltage	-----	Surface Water	---s---s---s---
Fibre Optics	-----	Grid Cross	---g---g---g---
Cable TV	-----		

- * LV denotes electricity cables <1000V, HV denotes electricity cables >1000V. These distinctions are usually derived from non-intrusive methods and should be verified physically where necessary.
- * Cable routes are likely to represent multi cables/ducts following the same line.
- * Depth shown in brackets in mm.
- * Drainage invert depths taken to bottom of channel exiting chamber.
- * Depths to ducts in chambers represent cover, where multiple ducts have been found at different levels, measurements are to top of draintrest and bottom of deepest.
- * Drainage/duct levels, depths and pipe sizes of chambers have been gauged from the surface and should be regarded as approximate only.
- * A number of technologies have been used to obtain the information detailed on this plan, and whilst every effort has been made to achieve accurate results, crucial dimensions and positions should be checked prior to design or construction.
- * The results of this survey should never be regarded as 100 percent accurate or complete. We recommend that hand-dug excavation trenches are used to check our findings for both accuracy and completeness.
- * No transposing of record information has taken place. Existing drawings should be referred to in conjunction with this plan.
- * Information detailed on this plan is only to be used in accordance with our terms and conditions (available upon request).
- * For information, some services may have been shown outside of the survey boundary, however, any cross outside of those outlined in our quotation should not be considered as having been fully investigated.

Rev	Date	Details Of Issue	Initials

Status

Topo & Utilities Survey

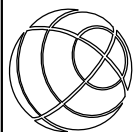**Geomap**

44B Nailsworth Mills Estate
Avening Road
Nailsworth
Glos
GL6 9BS
Tel: 01453 833116
email: info@geomaptld.co.uk
www.geomaptld.co.uk

This document and all information herein is confidential and the intellectual property of Geomap Ltd. It is disclosed in confidence on terms that it will not be disclosed to any third party, used, sold, loaned, licensed, or reproduced in whole or in any part in any manner or form for manufacturing, tendering or for any other purpose without the written permission of Geomap Ltd. The copyright is retained by Geomap Ltd until the final invoice is paid in full.
© Geomap Ltd.

Client
Eastleigh Borough Council

Project
**Stoke Park Farm
Stoke Common Road, Eastleigh, SO50 6DW**

Title
Topographical and Utility Survey

Drawn MM	Date: 15/05/23	Scale (at A1) 1:200
Drg no. EBC-STKPKFRM-1505/23	Sheet No. 16 of 26	