


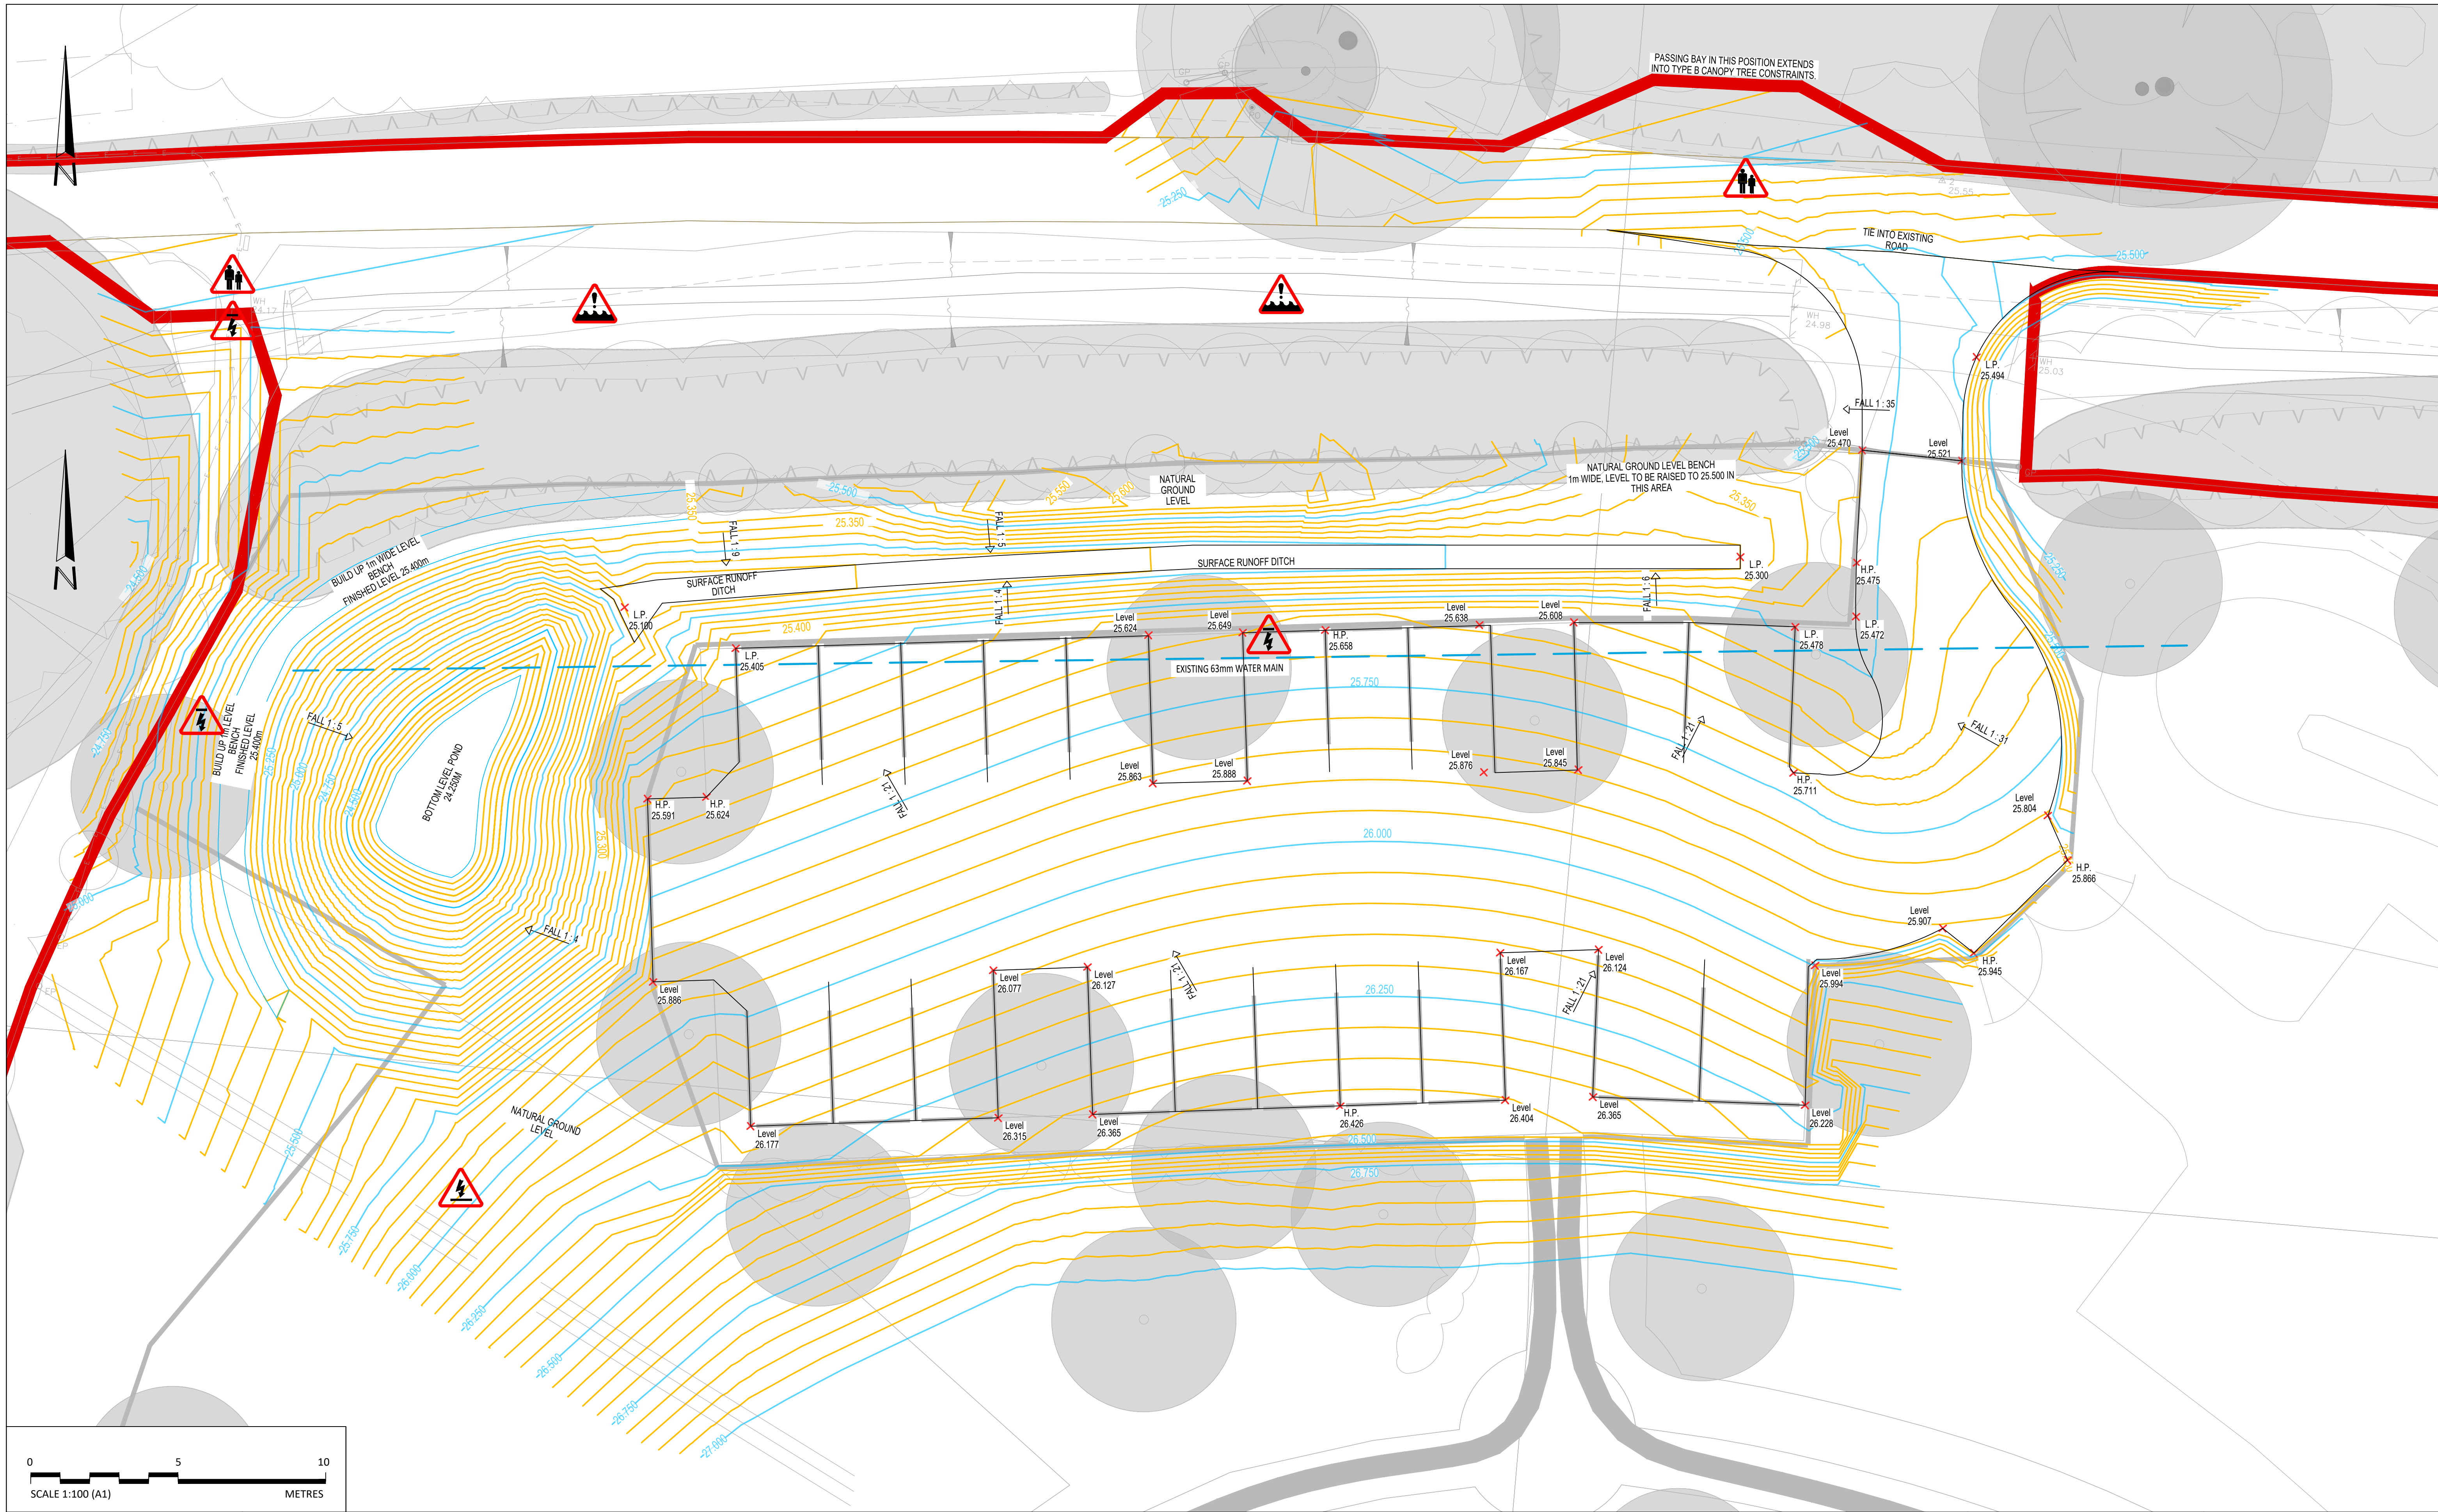

CDM RESIDUAL RISKS

The work shown on this drawing is both familiar to the designers and routinely safely built in similar circumstances by competent contractors.

Risks are not considered significant.

Relevant date is included in the Pre-Construction Information Poster

Signed: NW Date: 26/07/2023

DO NOT SCALE THIS DRAWING FOR CONSTRUCTION PURPOSES.

CONTRACTOR TO CHECK ALL DIMENSIONS AND REPORT ALL ERRORS AND OMISSIONS TO THE ENGINEER.

Risk / Hazard:
Water Hazard

Risk / Hazard:
Overhead Services

Risk / Hazard:
Underground Services

Risk / Hazard:
Interaction with General Public

NOTES:

Principal contractor to ensure all health and safety procedures are being correctly followed in relation to all temporary works.

P02	DITCH DRAIN REMOVED AND ADDED PASSING BAY CONTOURS	NW	SI	26.07.2023
P01	FIRST ISSUE:	NW	SI	14.07.2023
Rev	Detail	By	Chk	Date
Revisions				
Clarkebond Project No.	Status		S3	
B06275				

Client

EASTLEIGH BOROUGH COUNCIL

Project

STOKE PARK SANG

Project	Originator	Volume	Level	Type	Role	Drp No.
B06275	CLK	XX	XX	DR	C	0400
Scale	1:100		Date	14.07.2023		
Drawn	NW	Checked	SI	Sheet Size	A1	
						P02

clarkebond

MULTIDISCIPLINARY ENGINEERING CONSULTANTS

The Cocoa House
129 Cumberland Road
Bristol BS1 6UY
tel +44 (0) 117 929 2244
e-mail bristol@clarkebond.com
web www.clarkebond.com

Bristol Exeter London Darlington

Drawing Title

CAR PARK LEVELS AND CONTOUR LAYOUT