



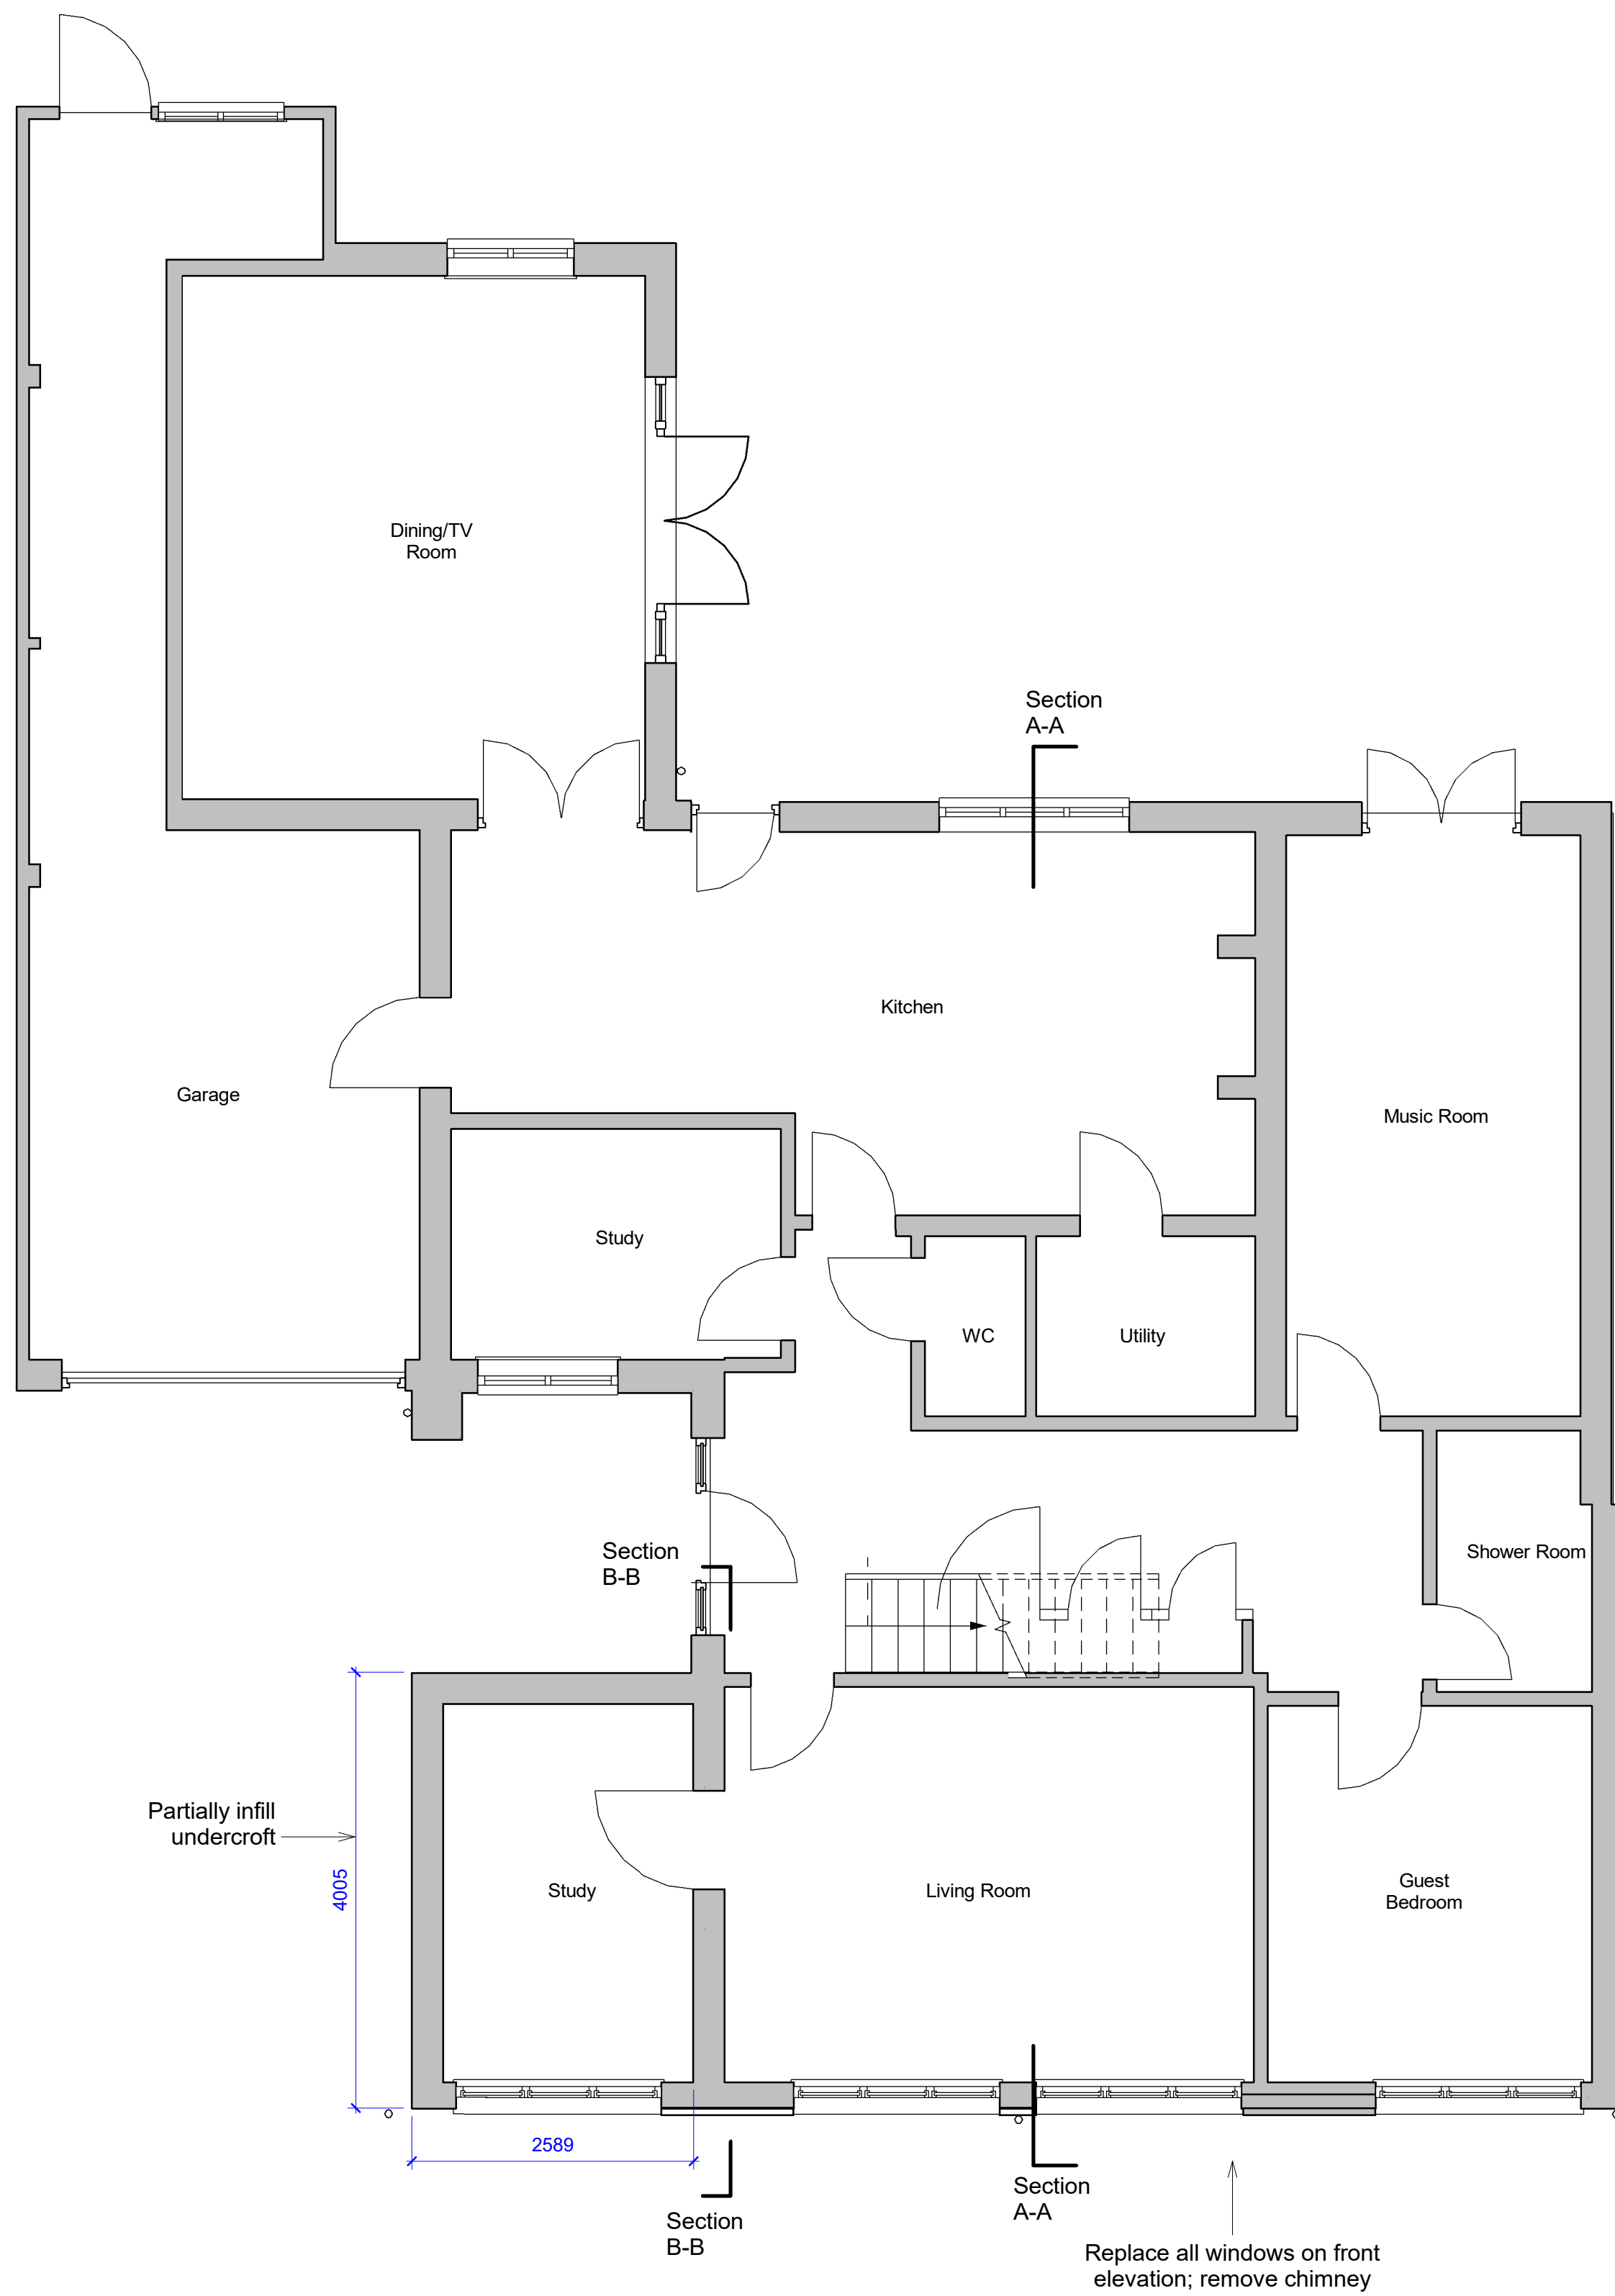

Ground Floor Plan as Proposed
1:50

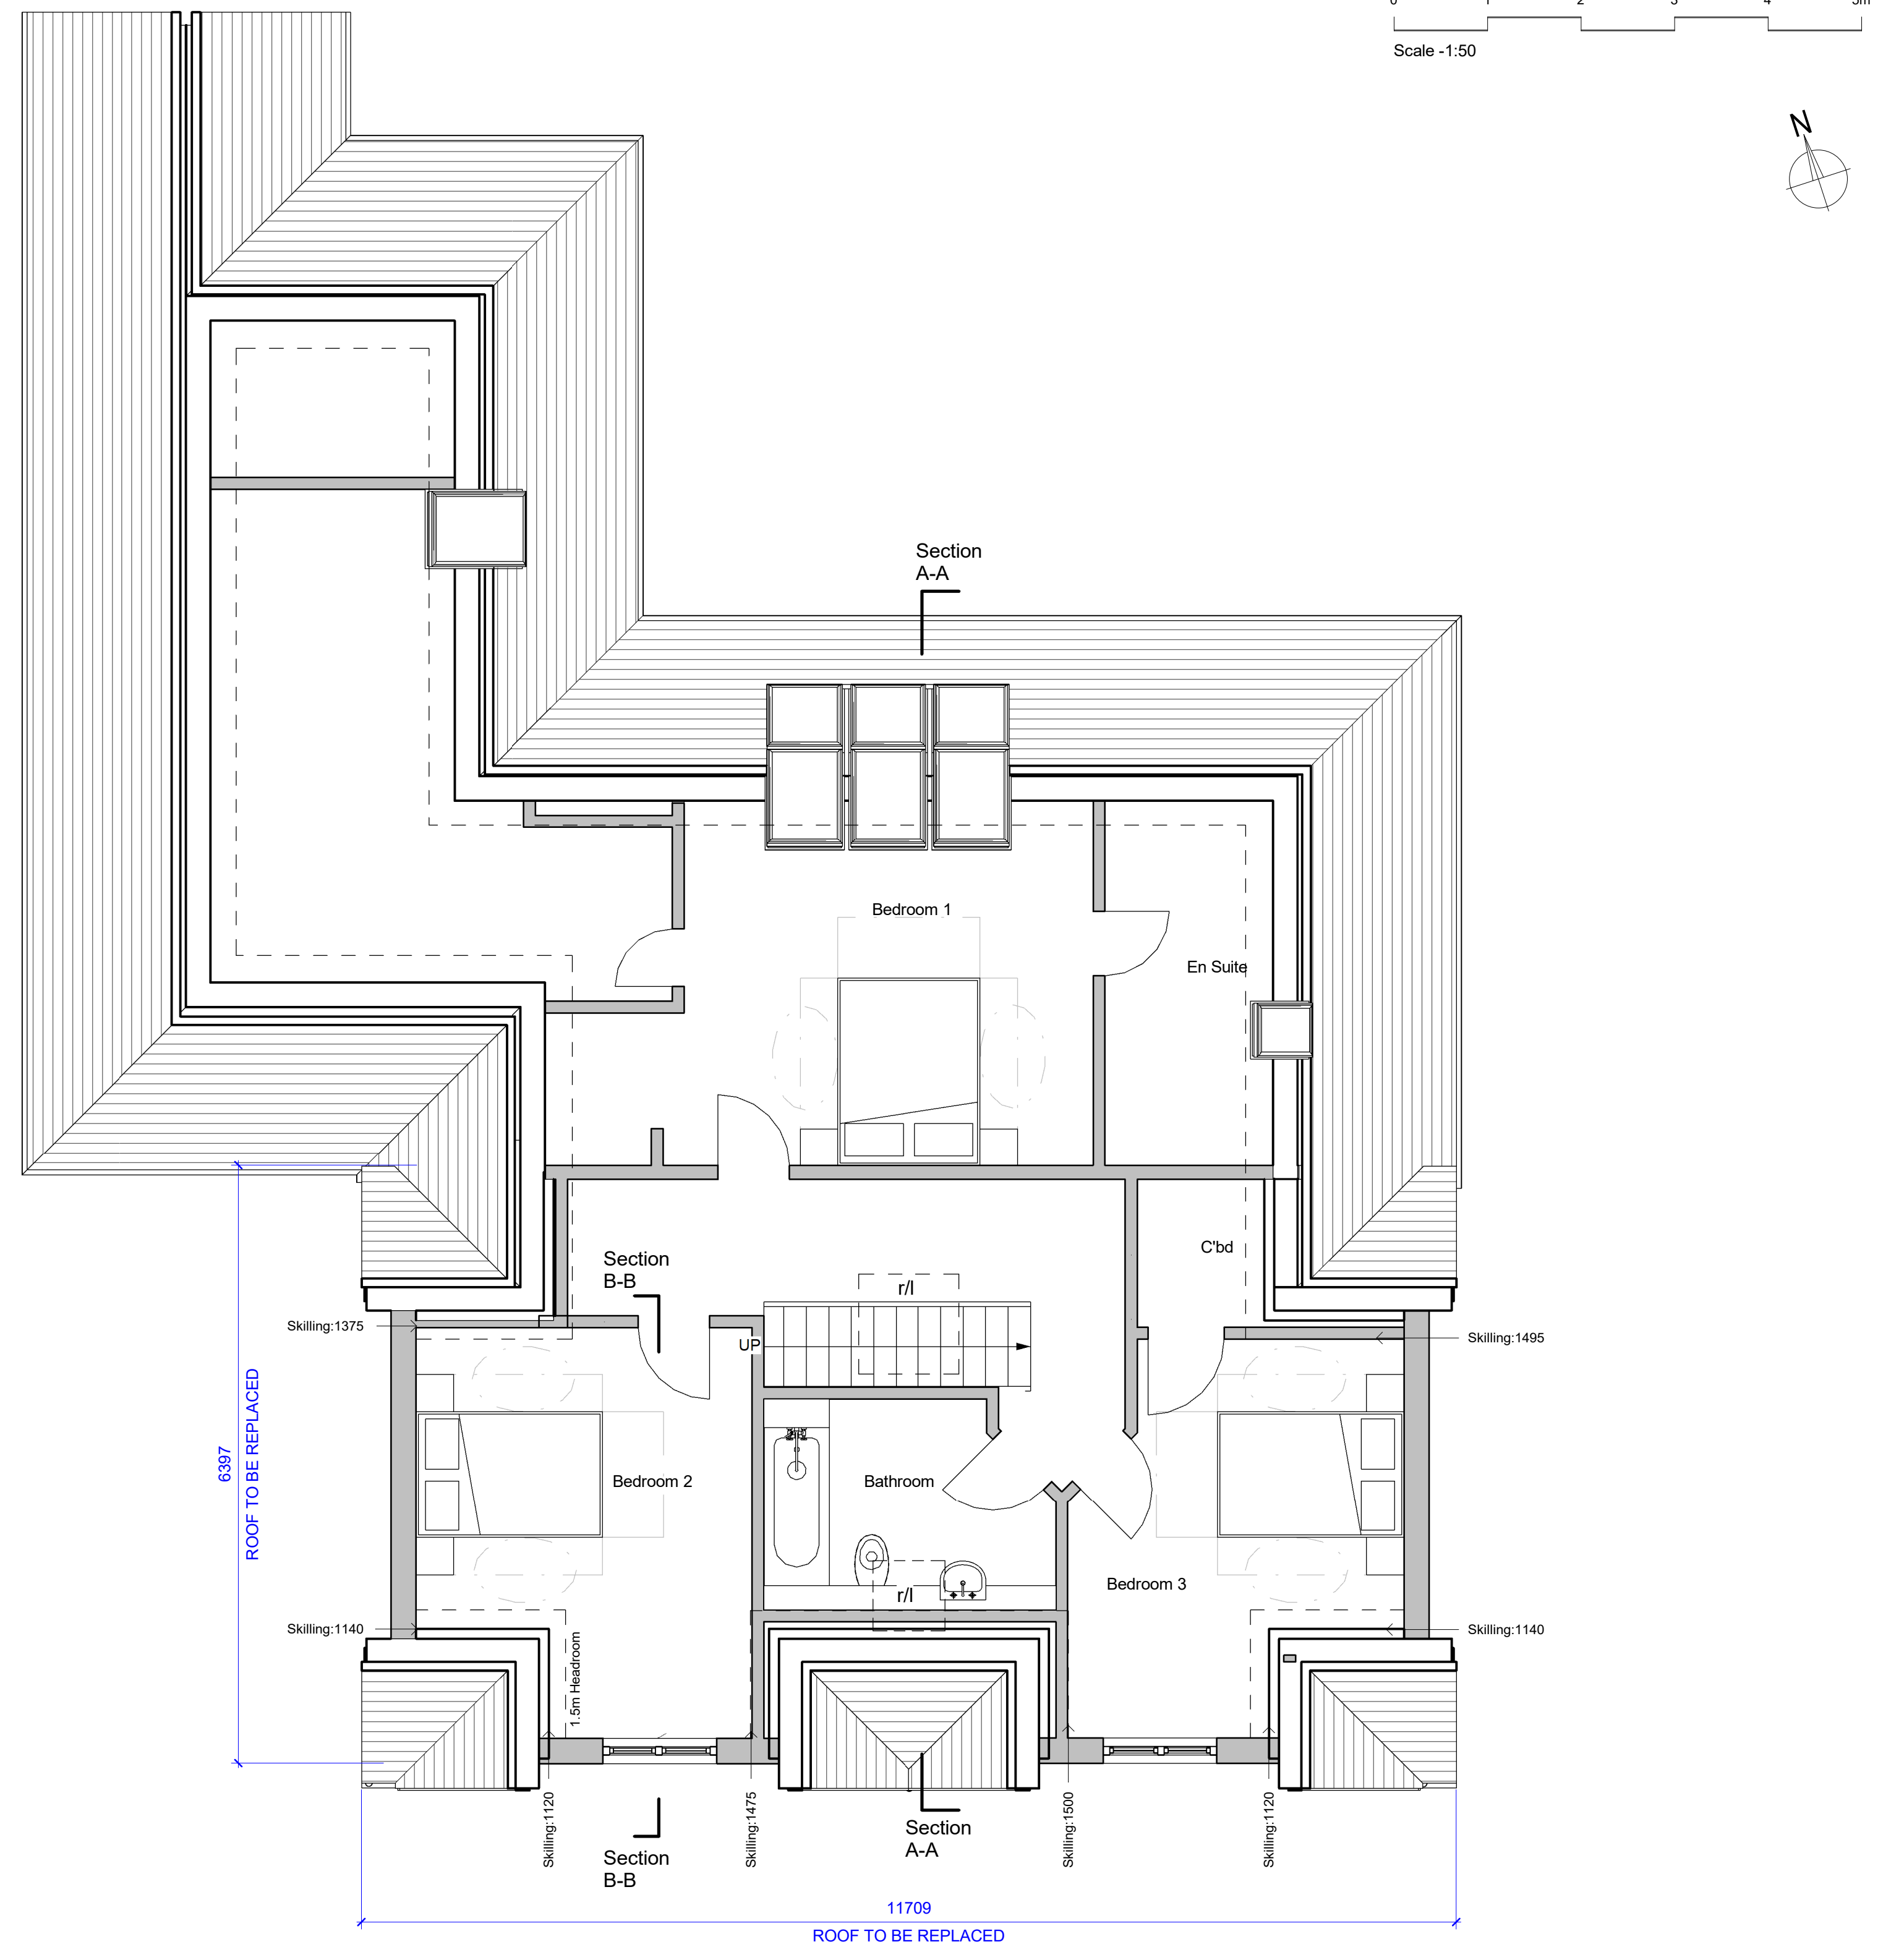

First Floor Plan as Proposed
1:50

----- = 1.5m headroom