


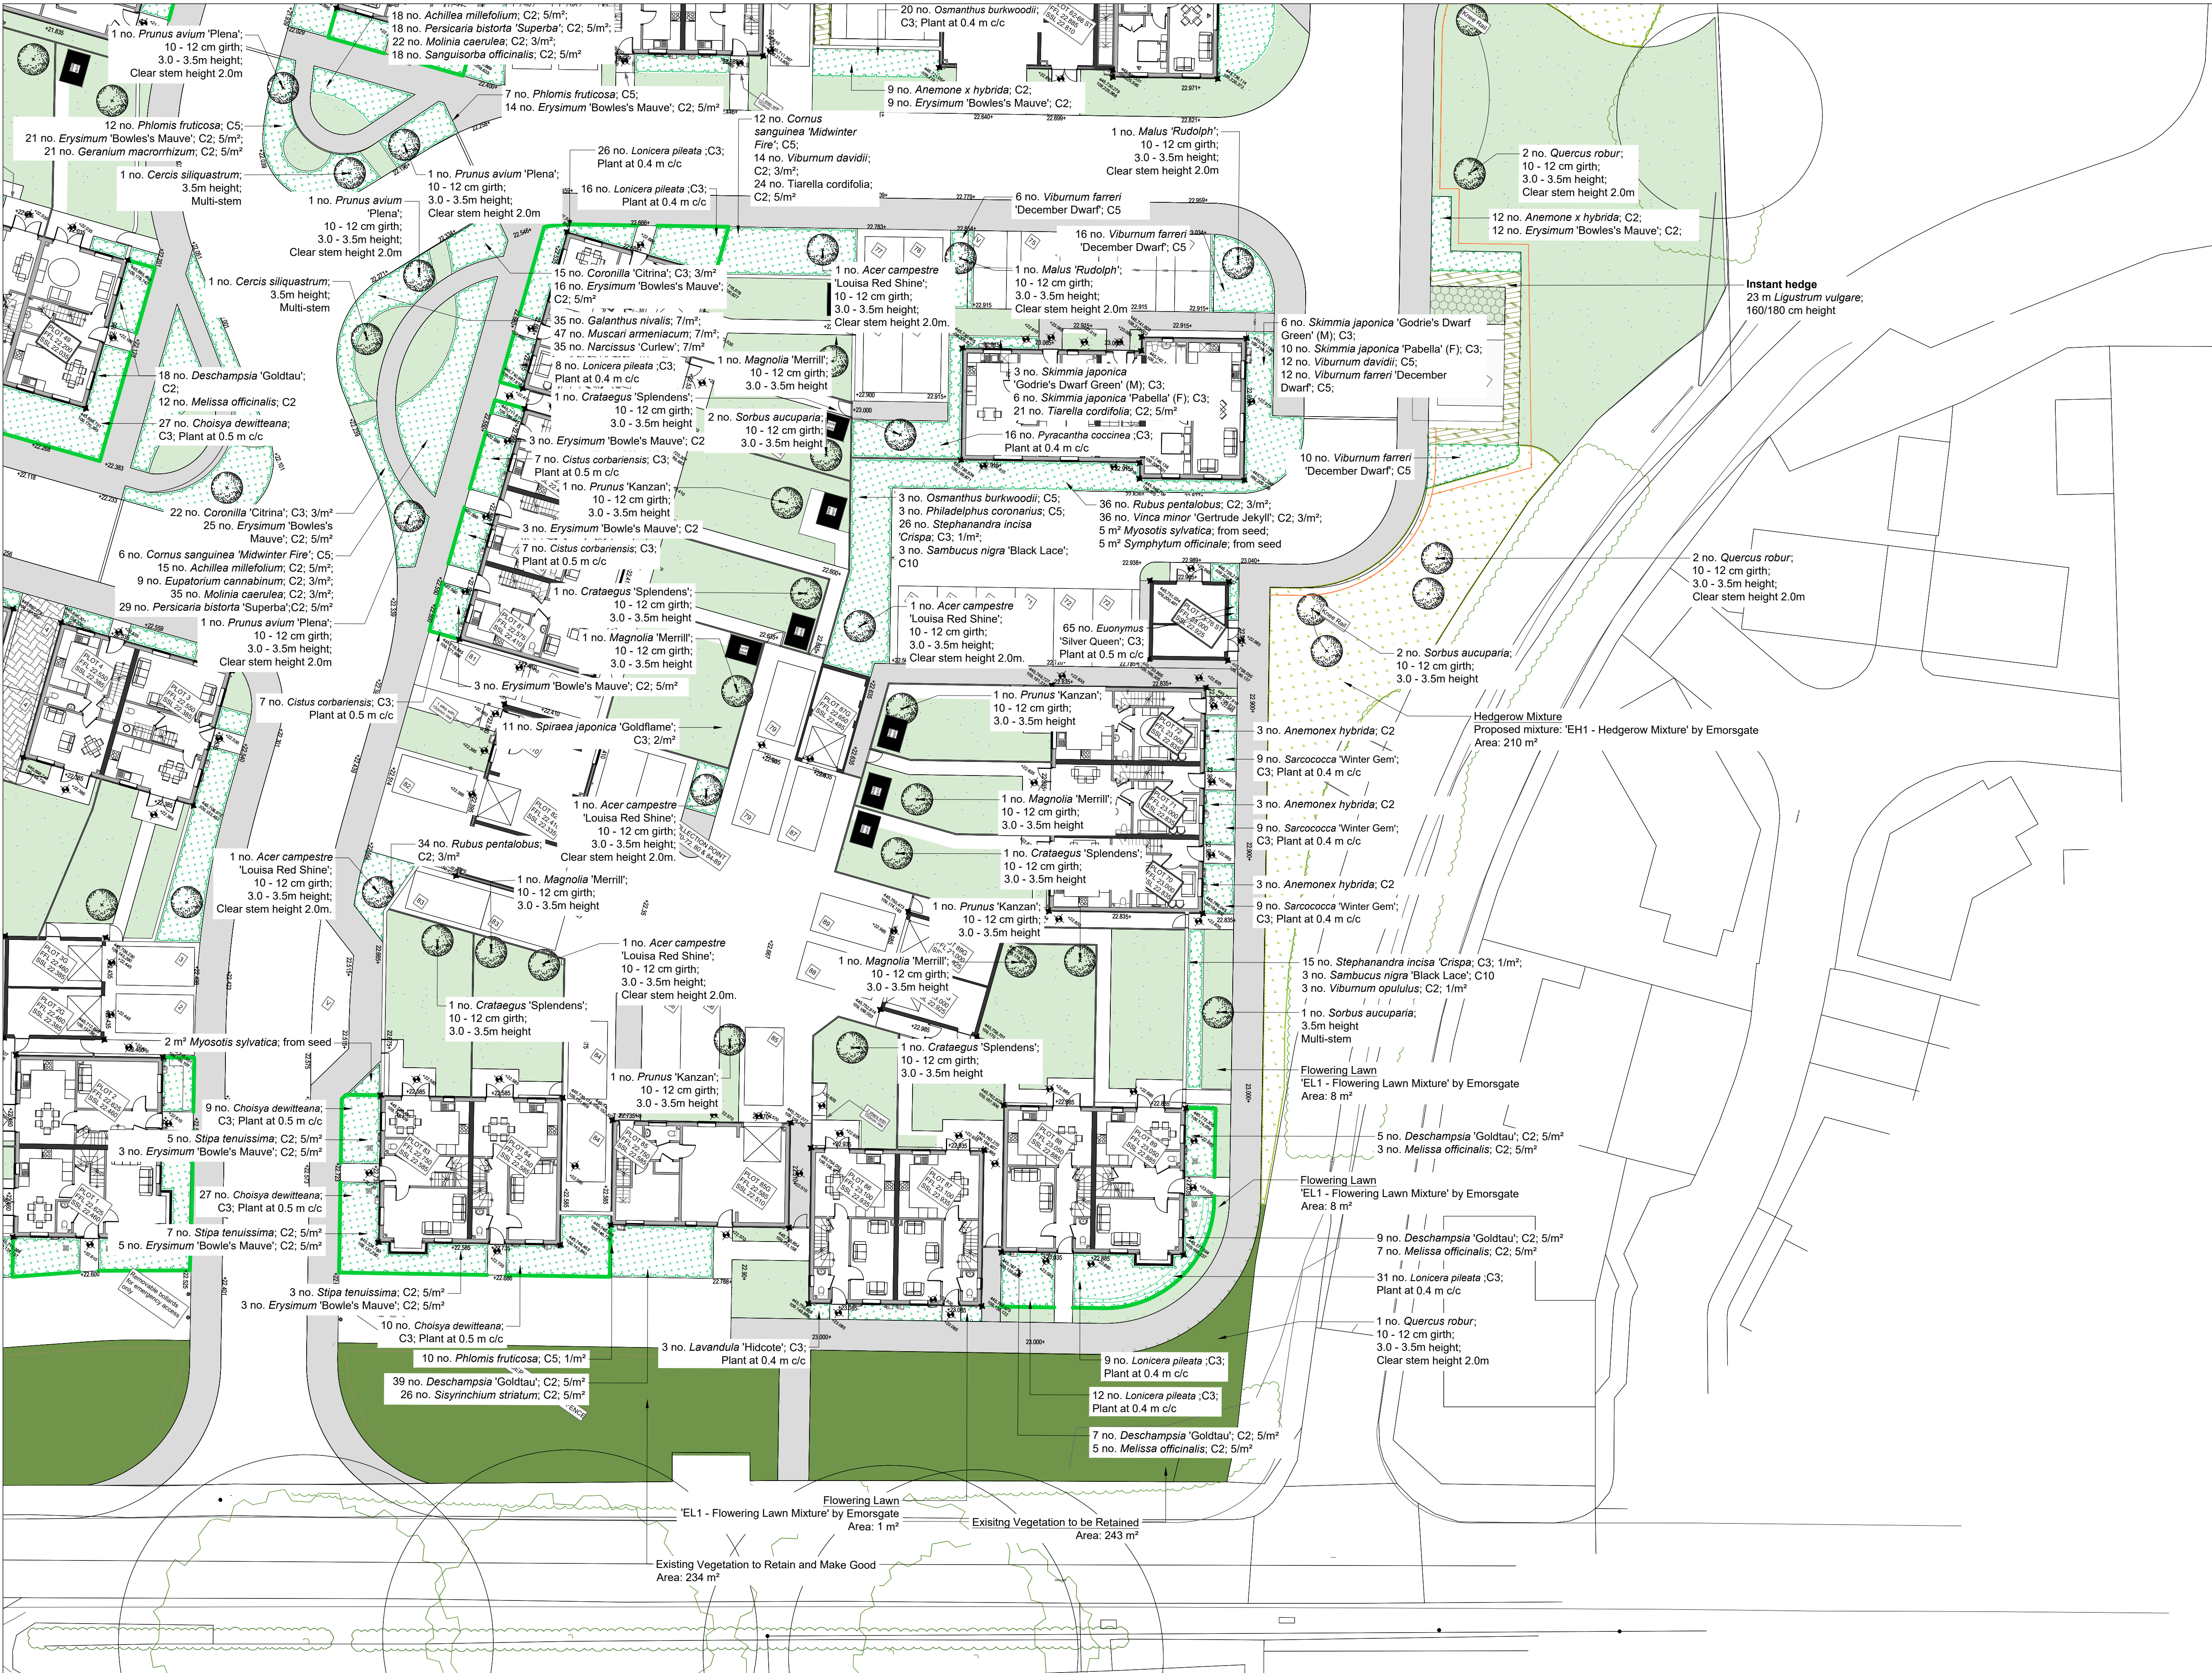

- Legend**
- Site Boundary
 - Existing - Vegetation
 - Proposed - Trees
 - Proposed - Hedgerows
 - Proposed - Vertical Planting
 - Proposed - Planting Areas
 - Proposed - Native Shrub Planting Areas
 - Proposed - Flowering Grassland Areas
 - Proposed - SuDS Planting
 - Proposed - Lawns

Existing - Trees
Existing mature trees to be retained and protected on site in accordance with BS 5837:2012 - 'Trees in Relation to Design, Demolition and Construction - Recommendations'.

Works under Existing Trees
Any cultivation, digging and planting operations within RPA's of existing trees and close to their stems must be carried out with diligence and care using manual tools and techniques to avoid damage to roots and bark.

Soil Specification for Proposed Planting

- Topsoil: min. 300 mm depth of topsoil to BS: 3882:2015;
- Topsoil to be tested and certified by a Soil Scientist in accordance with the imported topsoil specification.
- Subsoil: min. 300 mm depth

Soil Specification for Proposed Lawns

- Topsoil: min. 150 mm depth of topsoil to BS: 3882:2015

Engineered Topsoil Specification for Rain Gardens:
Hydraulic conductivity: 100 - 300 mm/h;
Total porosity: min. 30% (when tested in accordance with BS 1377-2:1990 - 'Methods of test for soils for civil engineering purposes. Classification tests');
Particle size grading:
<0.063 mm <5%
0.063 - 0.2 mm <20%
0.20 - 0.60 mm 35-65%
0.60 - 2.0 mm 50-60%
2.0 - 6.0 mm <10%
Organic matter content: 3-5%;
pH: 5.5 - 8.5 (1:2.5 soil/water extract);
Electrical conductivity, EC (salinity): <3300 µS/cm (1:2.5 soil/CaSO₄ extract);
Major plant nutrients:
Total nitrogen - 0.10 - 0.30%
Extractable phosphorus - 16 - 100 mg/l
Extractable potassium - 120 - 900 mg/l
(testing in accordance with BS 3882:2015 - 'Specification for topsoil').

Proposed - Wildflower Seeding Areas
Wildflower grassland seed mix to be sown on unimproved sub-soil or Specific-purpose Low-fertility Topsoil.
Seeded wildflower areas are not to be subject to any soil ameliorants.
Refer to Supplier's recommendations for establishment and maintenance.

- Notes:**
- All alternatives to proposed plants to be subject to Landscape Architect's approval.
 - For specification of nursery stock refer to LLD2859-LAN-SCH-002 - 'Detailed Plant Schedule and Specification'.
 - For soil landscape specification refer to LLD2859-LAN-SPE-001.
 - For General Arrangement refer to LLD2859-LAN-DWG-100-104.

PLANNING ISSUE

Rev	Description	Date	Initials
01	Planning Issue	23.08.23	AS
00	Planning Issue	20.02.23	AS



The Old Bank, 34 South Street, Tarring, Worthing, West Sussex, BN14 7LH
T. 01903 216033 E. lizardlandscape@btconnect.com W. lizardlandscape.co.uk

Client Stratland Estates Project Title and Location Grange Road Netley, Hampshire	Drawing Title Detailed Planting Plan Drawing 4 of 4
Scale 1:200@A1	Drawn AS
Approved KM	Date 20.02.2023
Drawing No LLD2859-LAN-DWG-204	Revision 01

Detailed Planting Plan Grange Road, Netley, Hampshire