


ornamental water feature

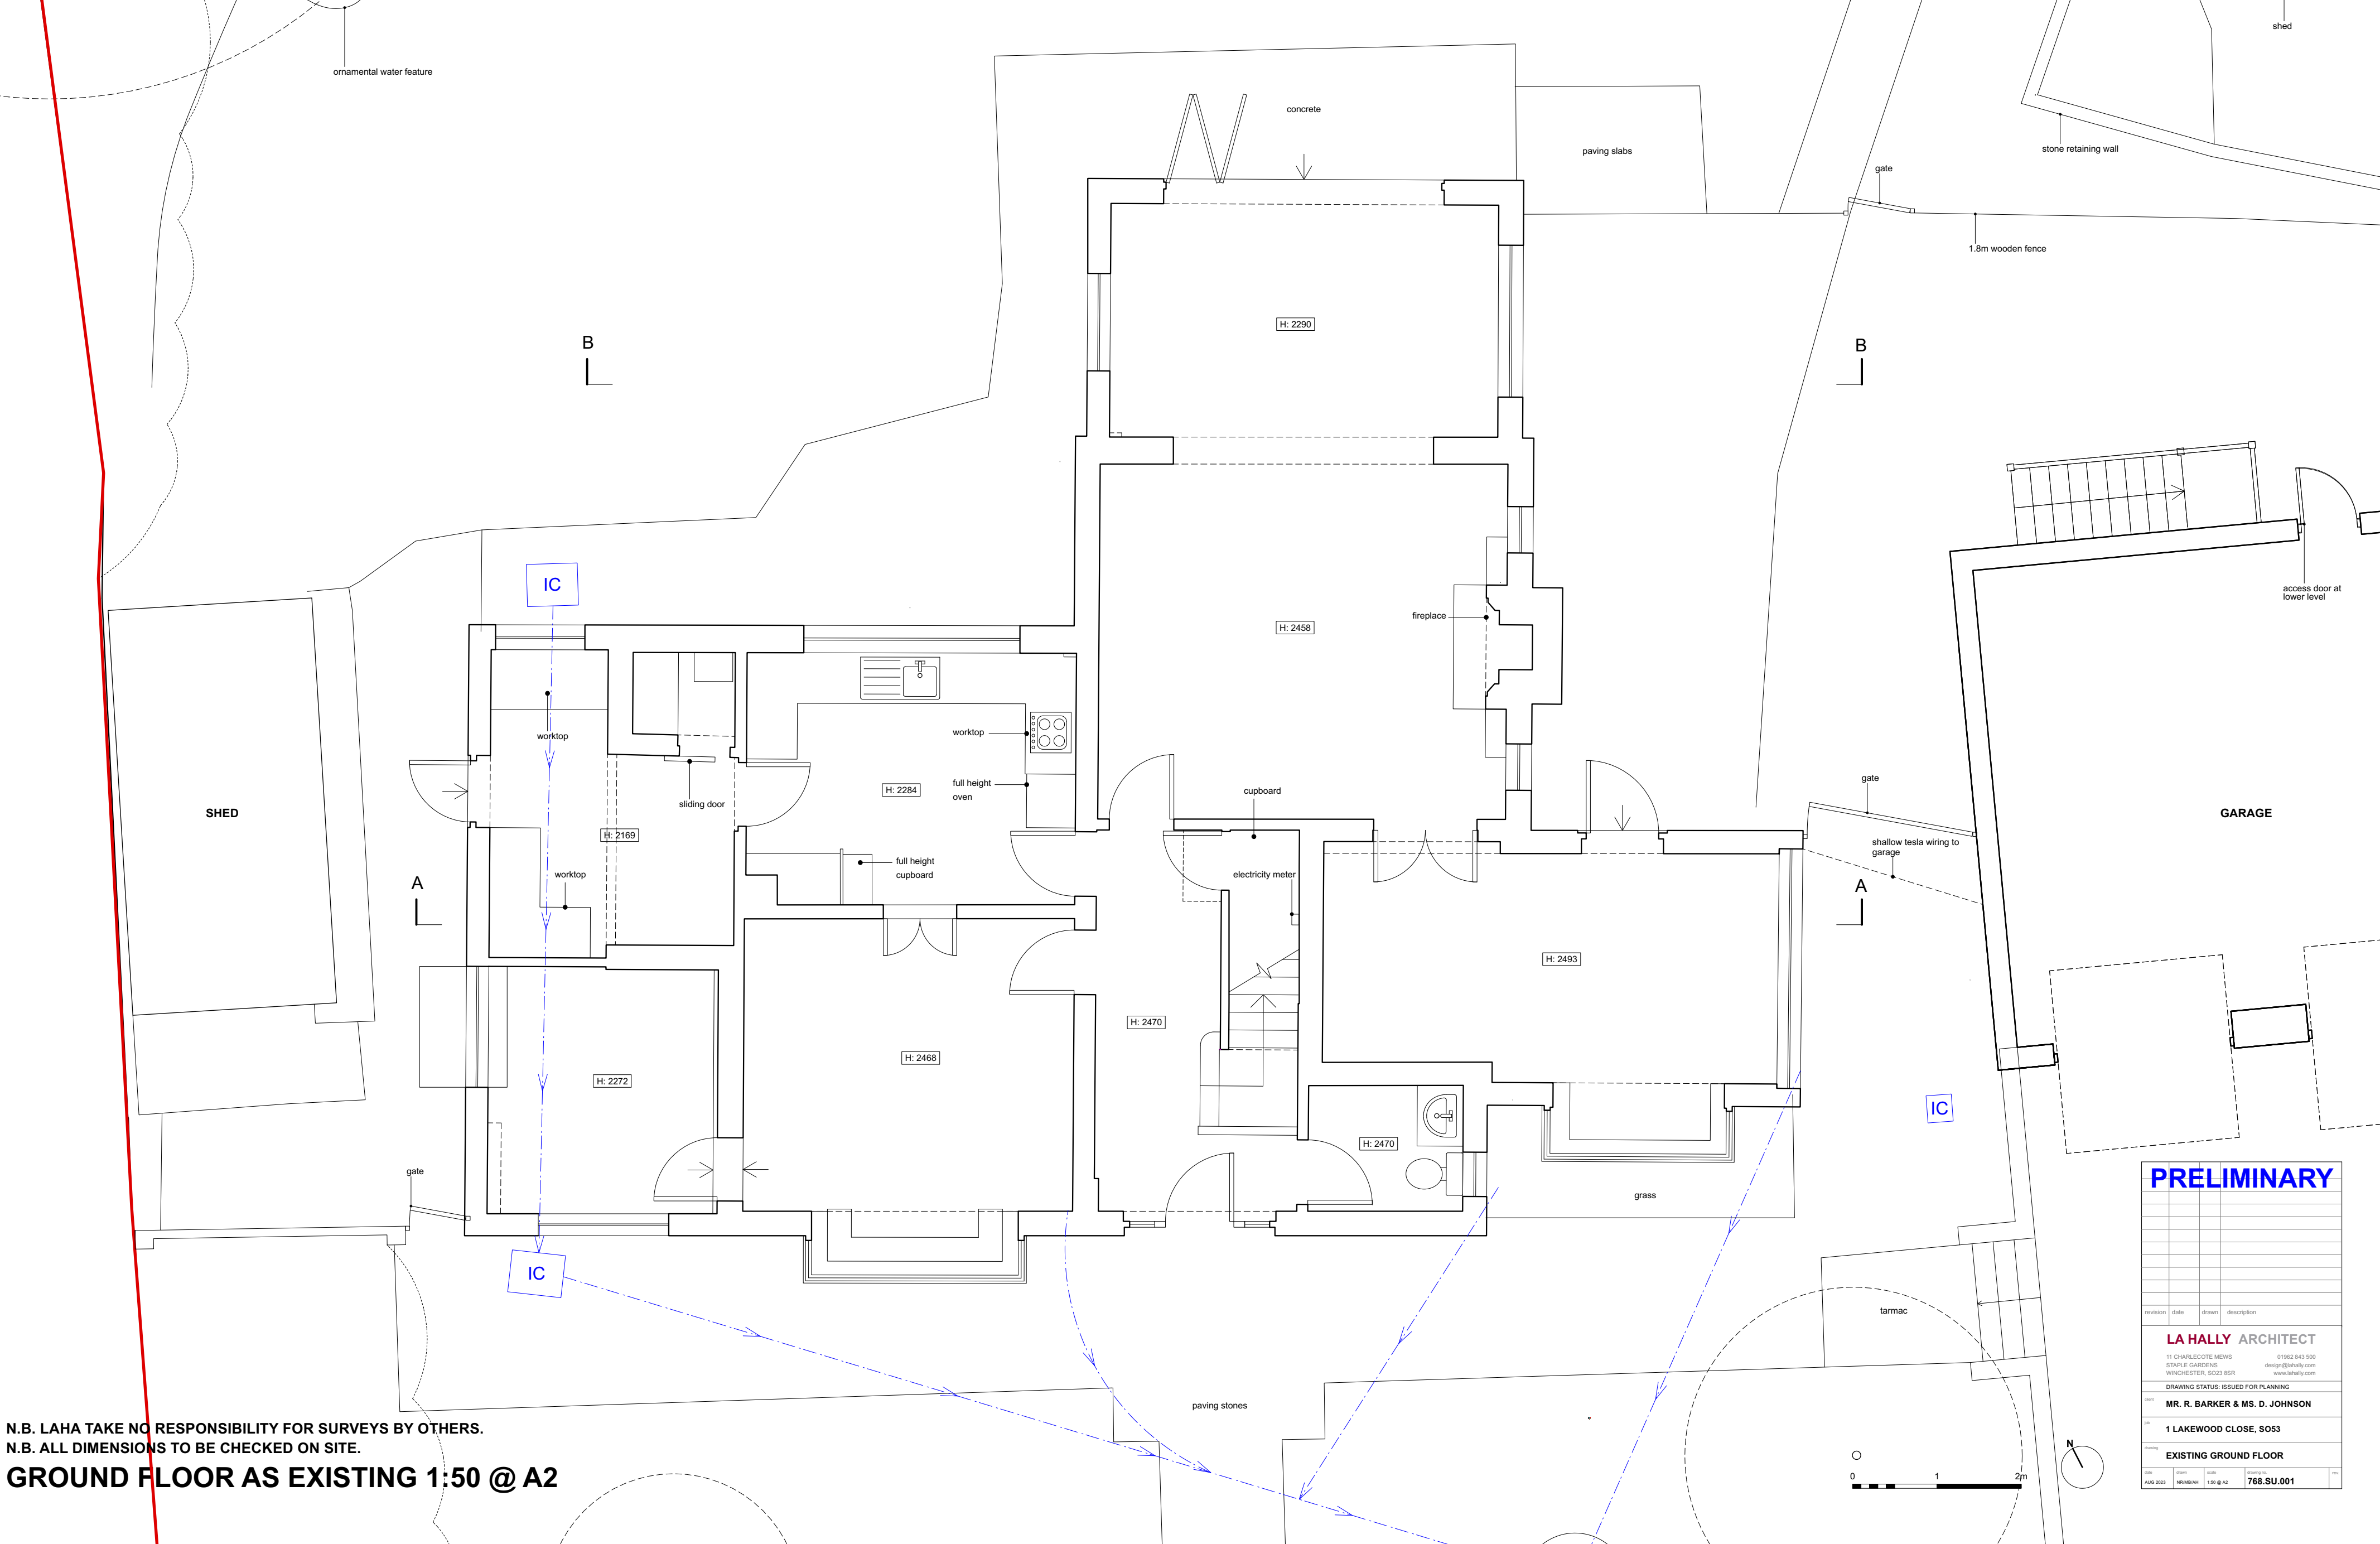

**N.B. LAHA TAKE NO RESPONSIBILITY FOR SURVEYS BY OTHERS.  
N.B. ALL DIMENSIONS TO BE CHECKED ON SITE.**

## GROUND FLOOR AS EXISTING 1:50 @ A2

[illegible]