


1 LAKEWOOD CLOSE, SO53.

N.B. LAHA TAKE NO RESPONSIBILITY FOR SURVEYS BY OTHERS.  
N.B. ALL DIMENSIONS TO BE CHECKED ON SITE.

GROUND FLOOR AS PROPOSED 1:50 @ A2

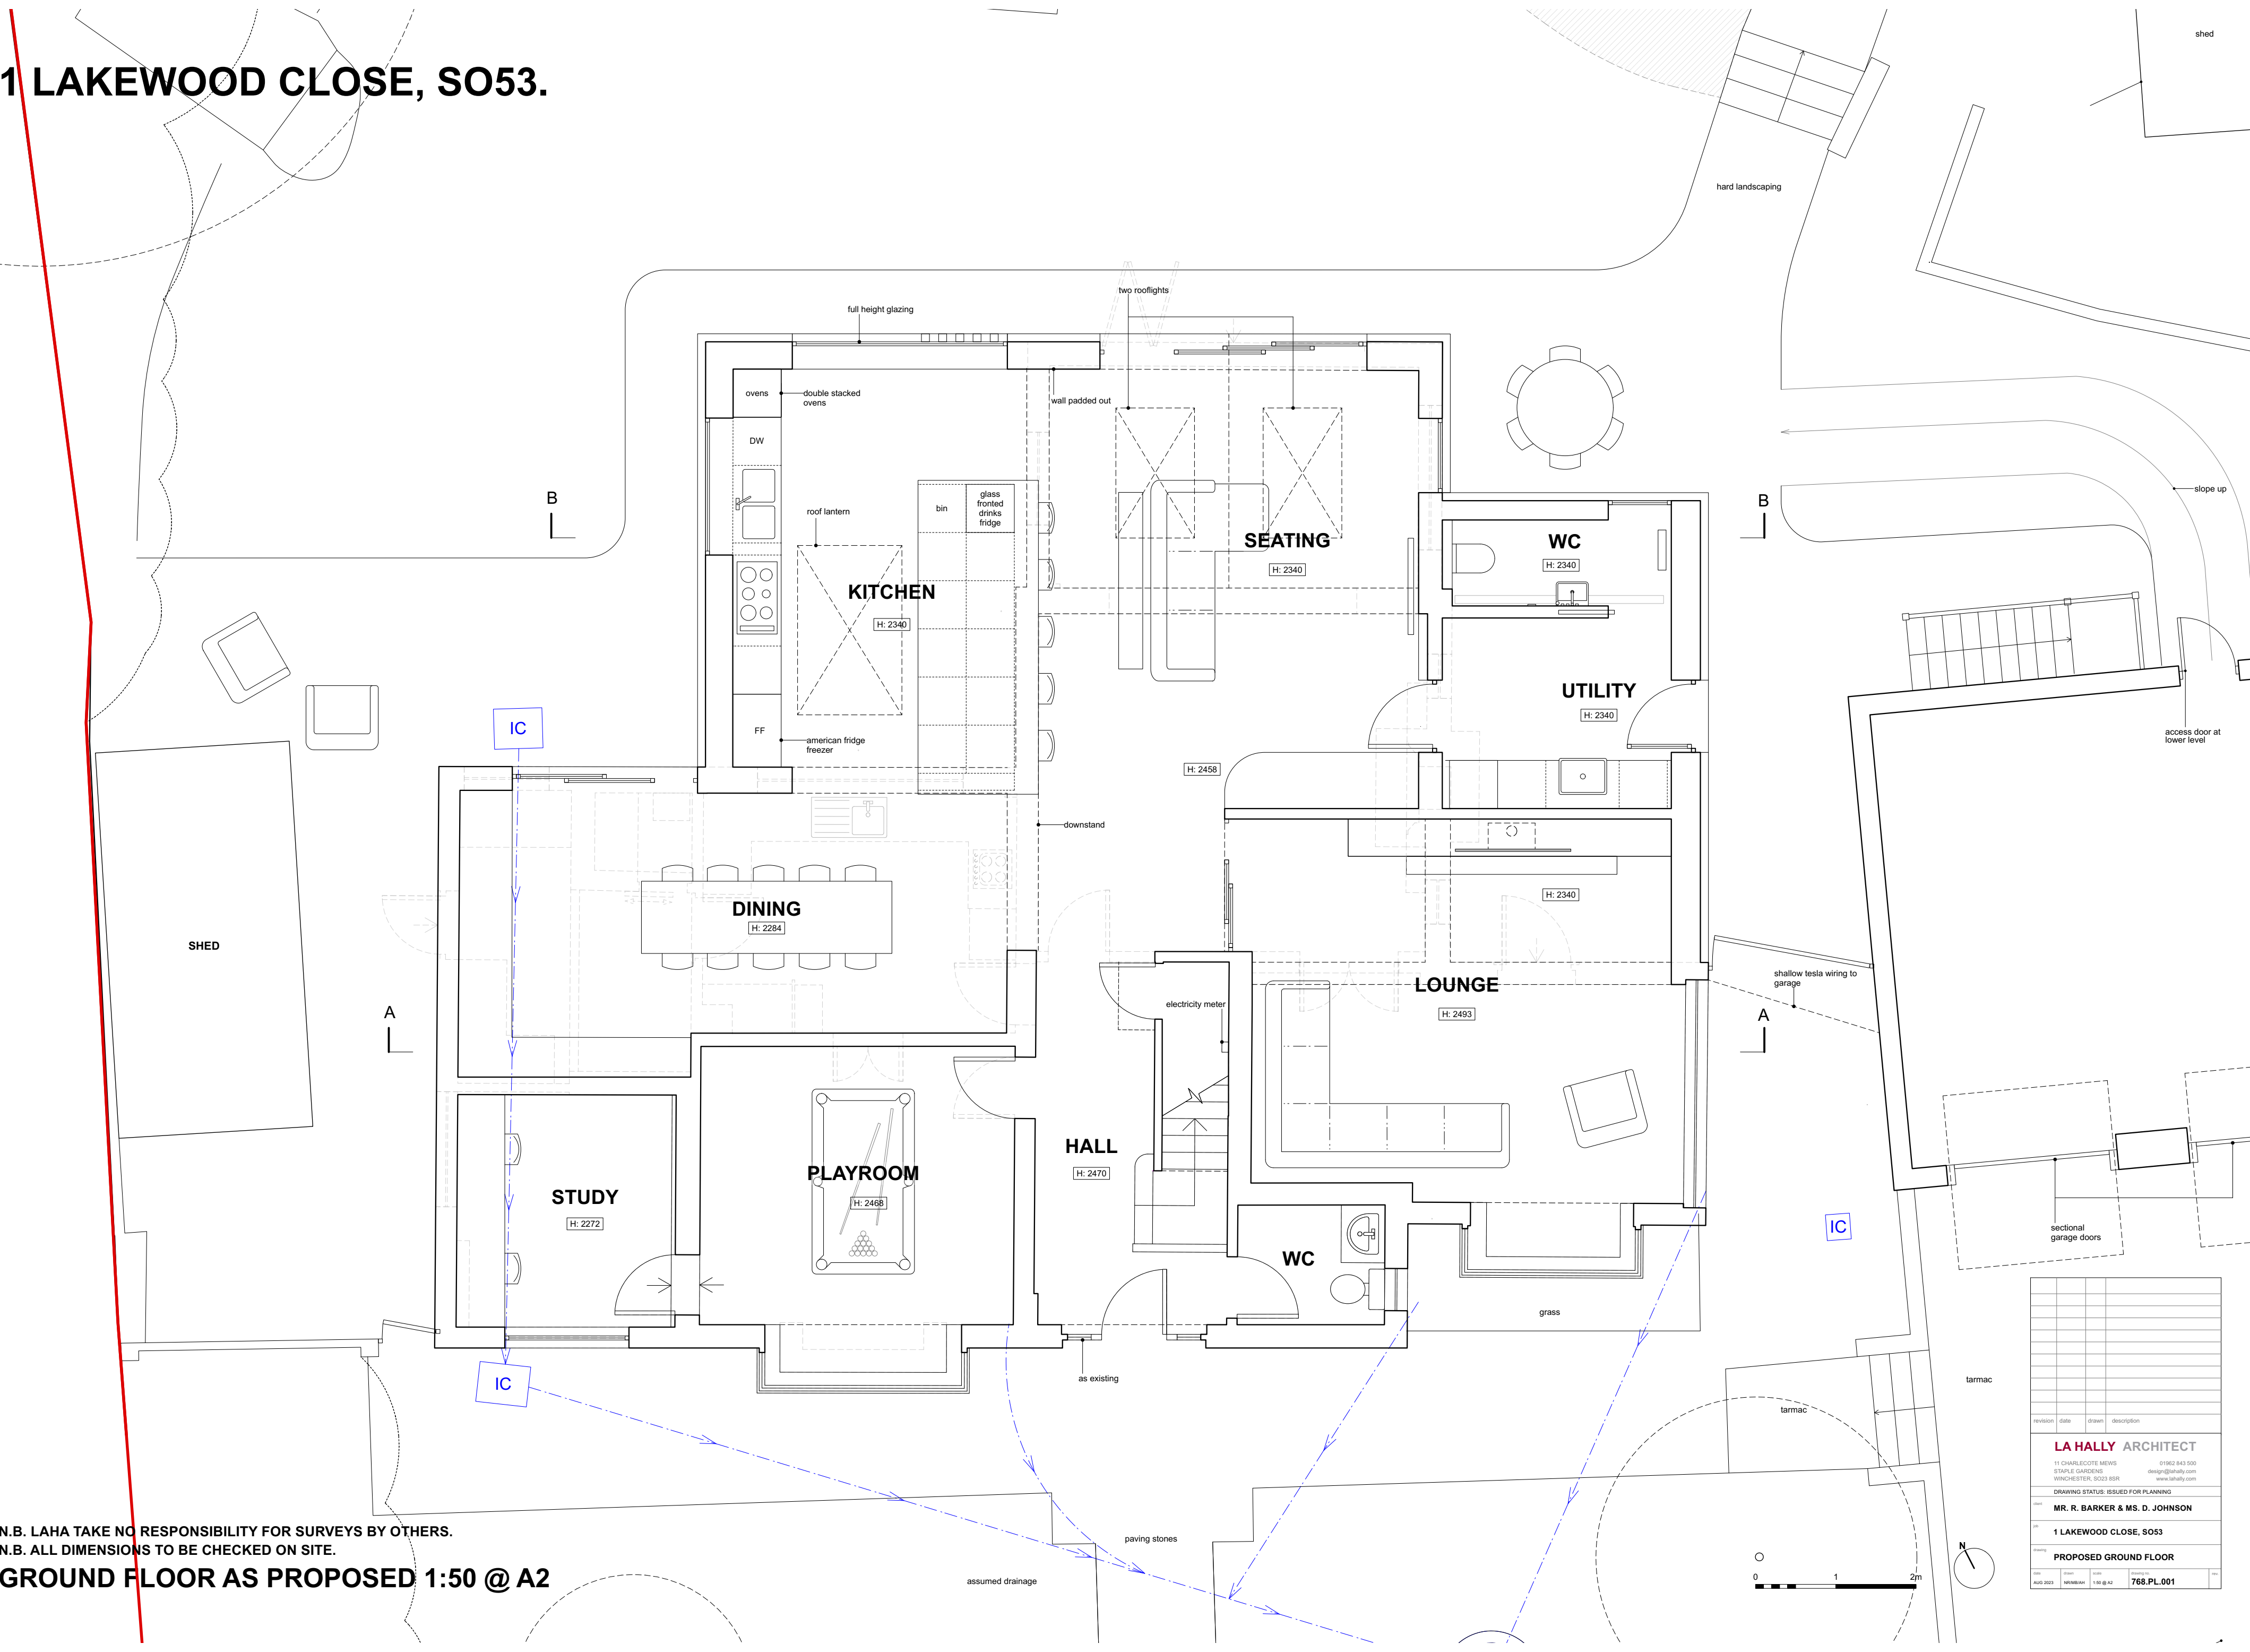

