


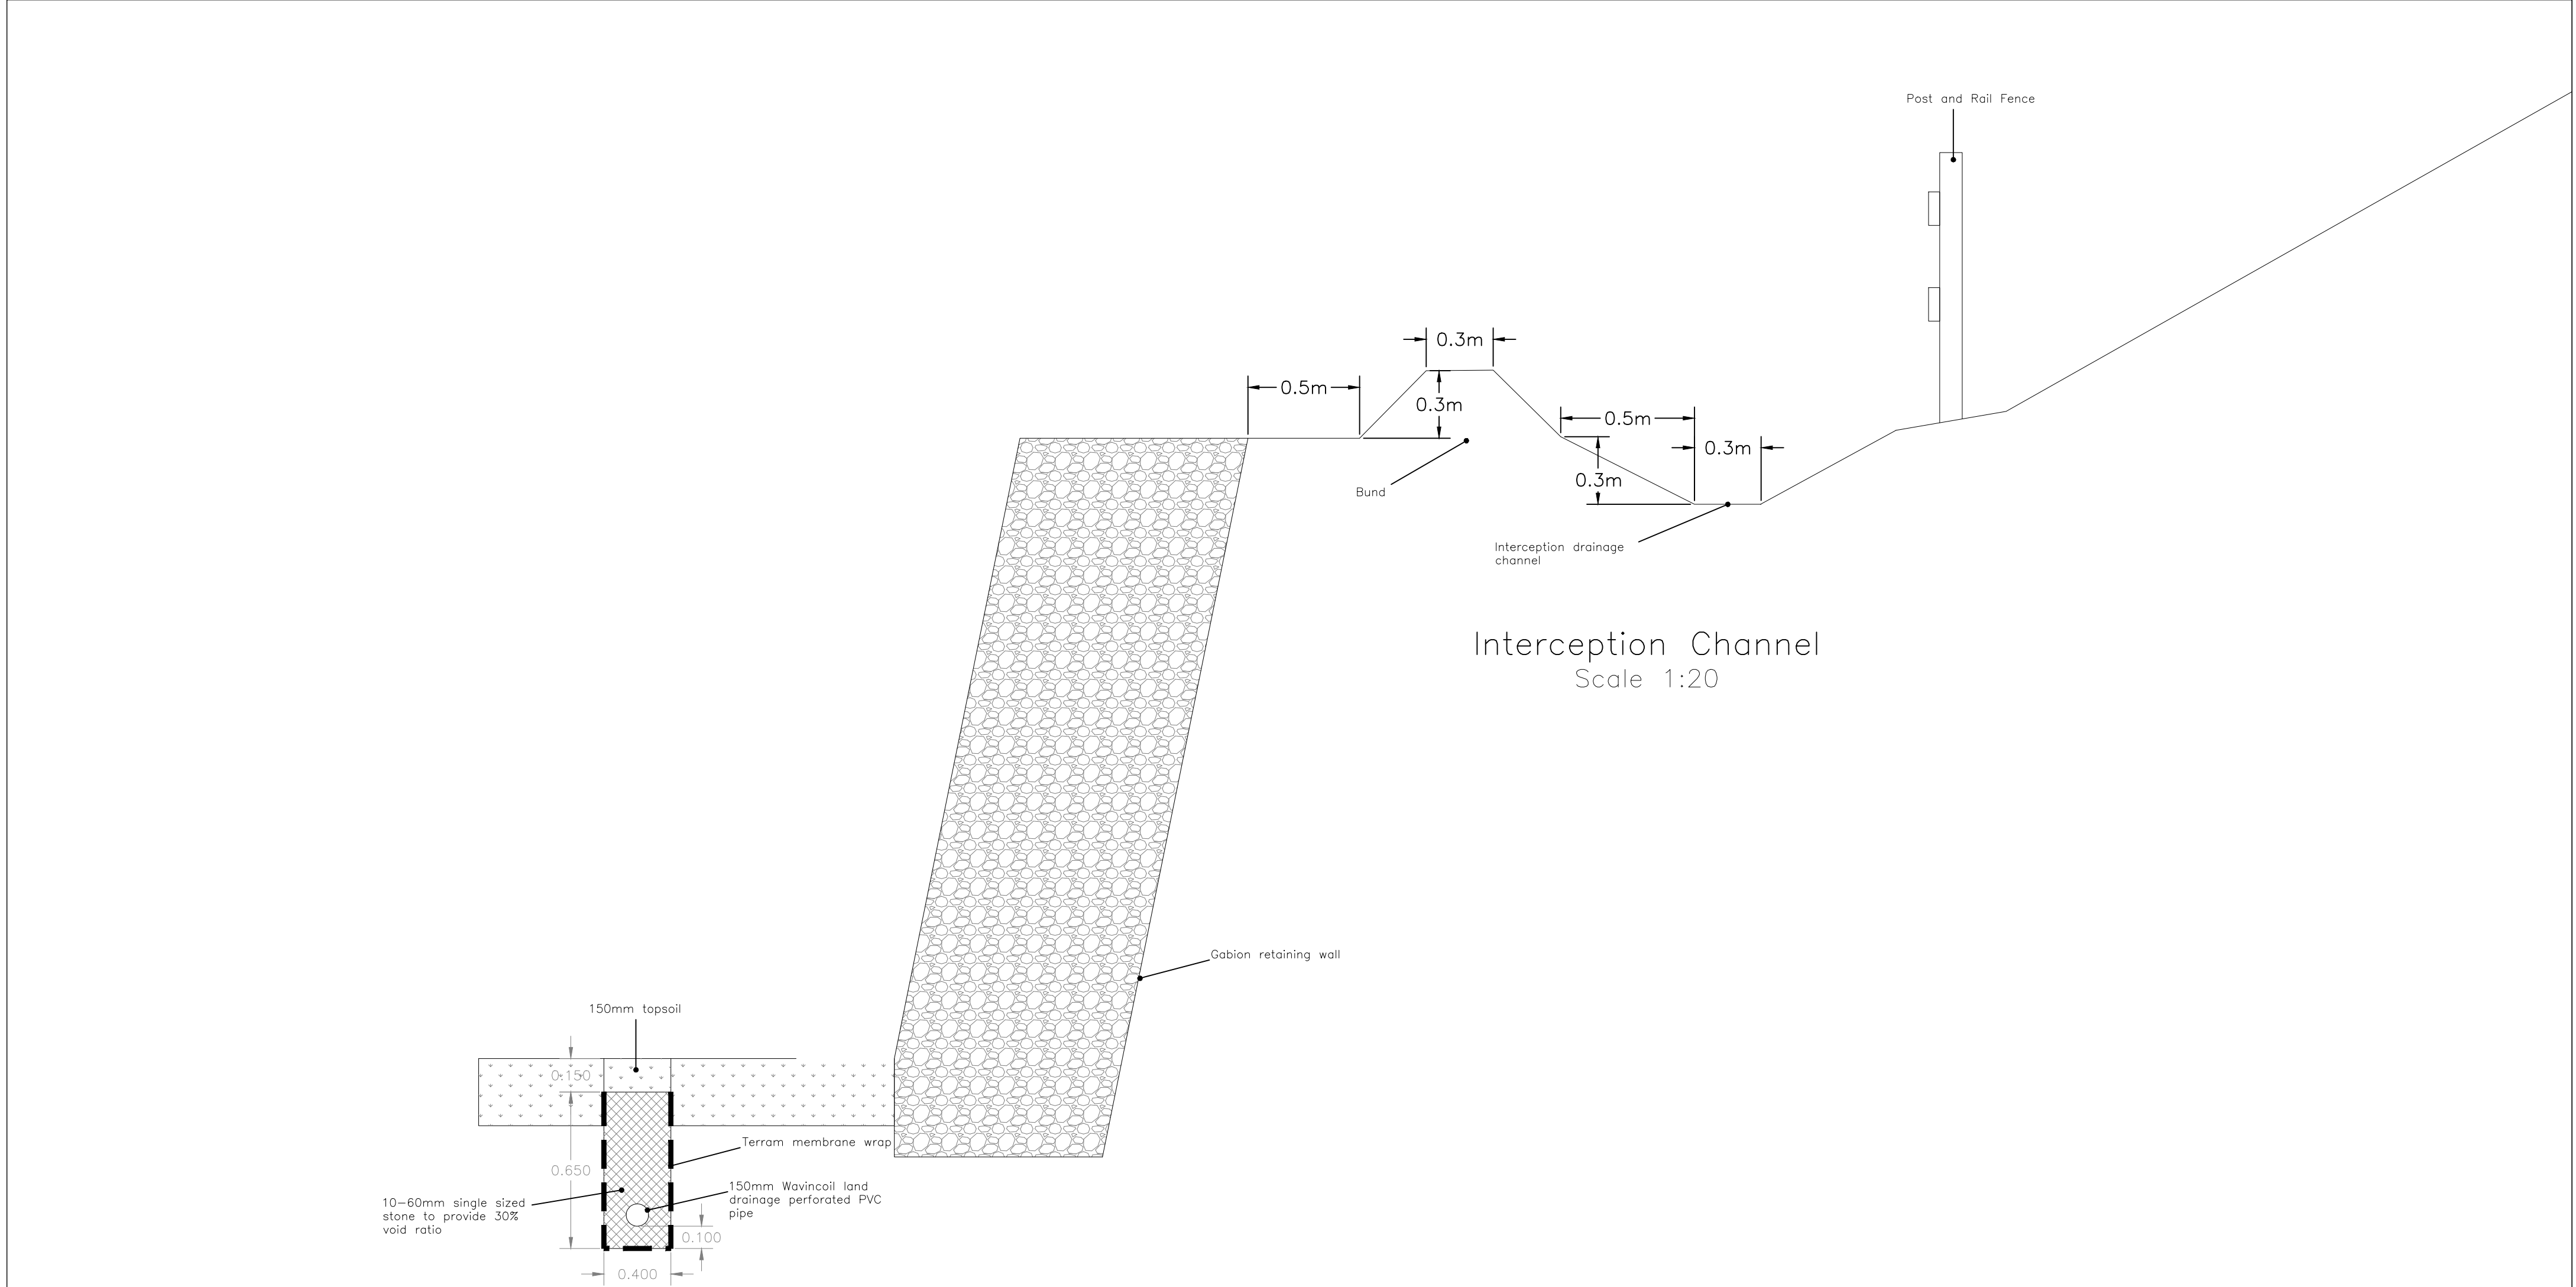

Linear Drain and Retaining Wall
Scale 1:20

C2	07.07.23	Interception SWALE information added		JS	RF
REV. No.	DATE	DESCRIPTION		DRAWN	CHECKED
Client		Vistry Group MJA CONSULTING CIVIL & STRUCTURAL ENGINEERS Ipsum Court, 24 The Quadrant, Abingdon Science Park, Abingdon Oxon, OX14 3YS Tel: 01235 555173 Email: mail@mjaconsulting.co.uk			
Project		Boorley Green Gateway			
Title		Scale: As Shown @ A2		Status: CONSTRUCTION	
Drawn:		JS	Project Engineer RF	MJA Project No: 6663	Date: 16/01/2023
Drawing Number:		6663-MJA-SW-XX-DR-C-203			Rev: C2