



Notes:


See drawing KNC2114-506-01 for pond layout and additional sections

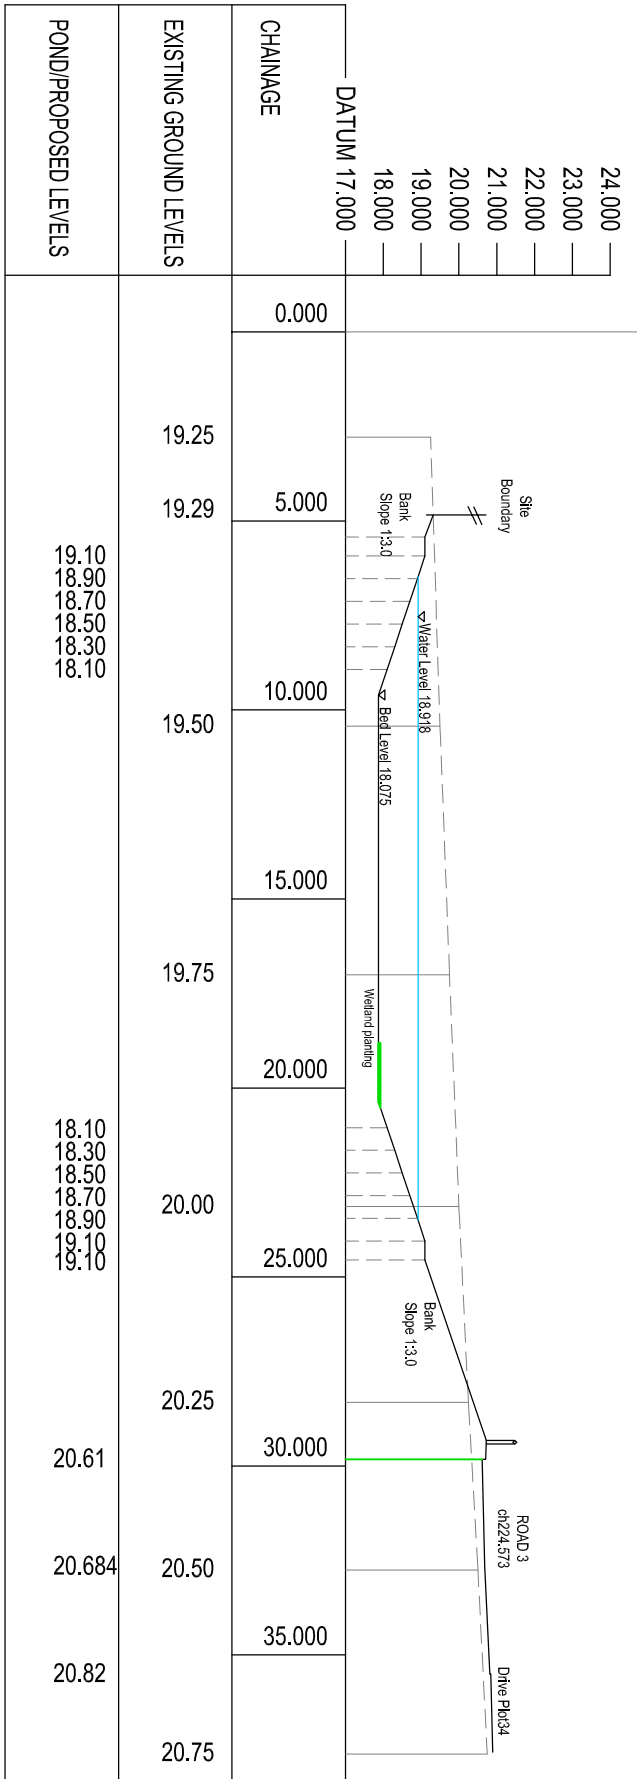

SECTION C-C

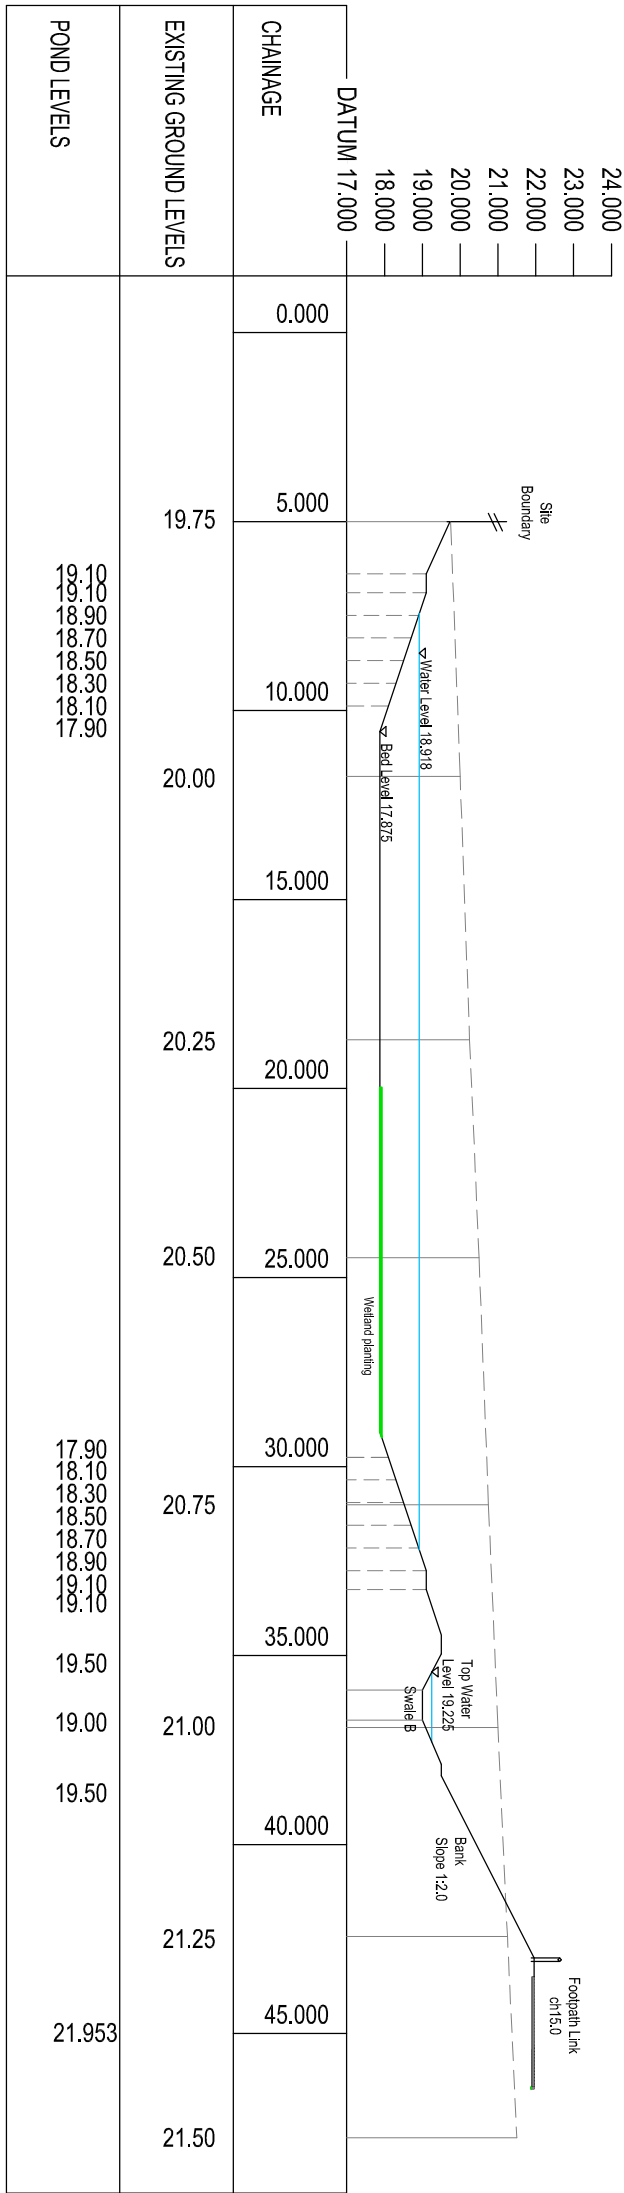

SECTION D-D

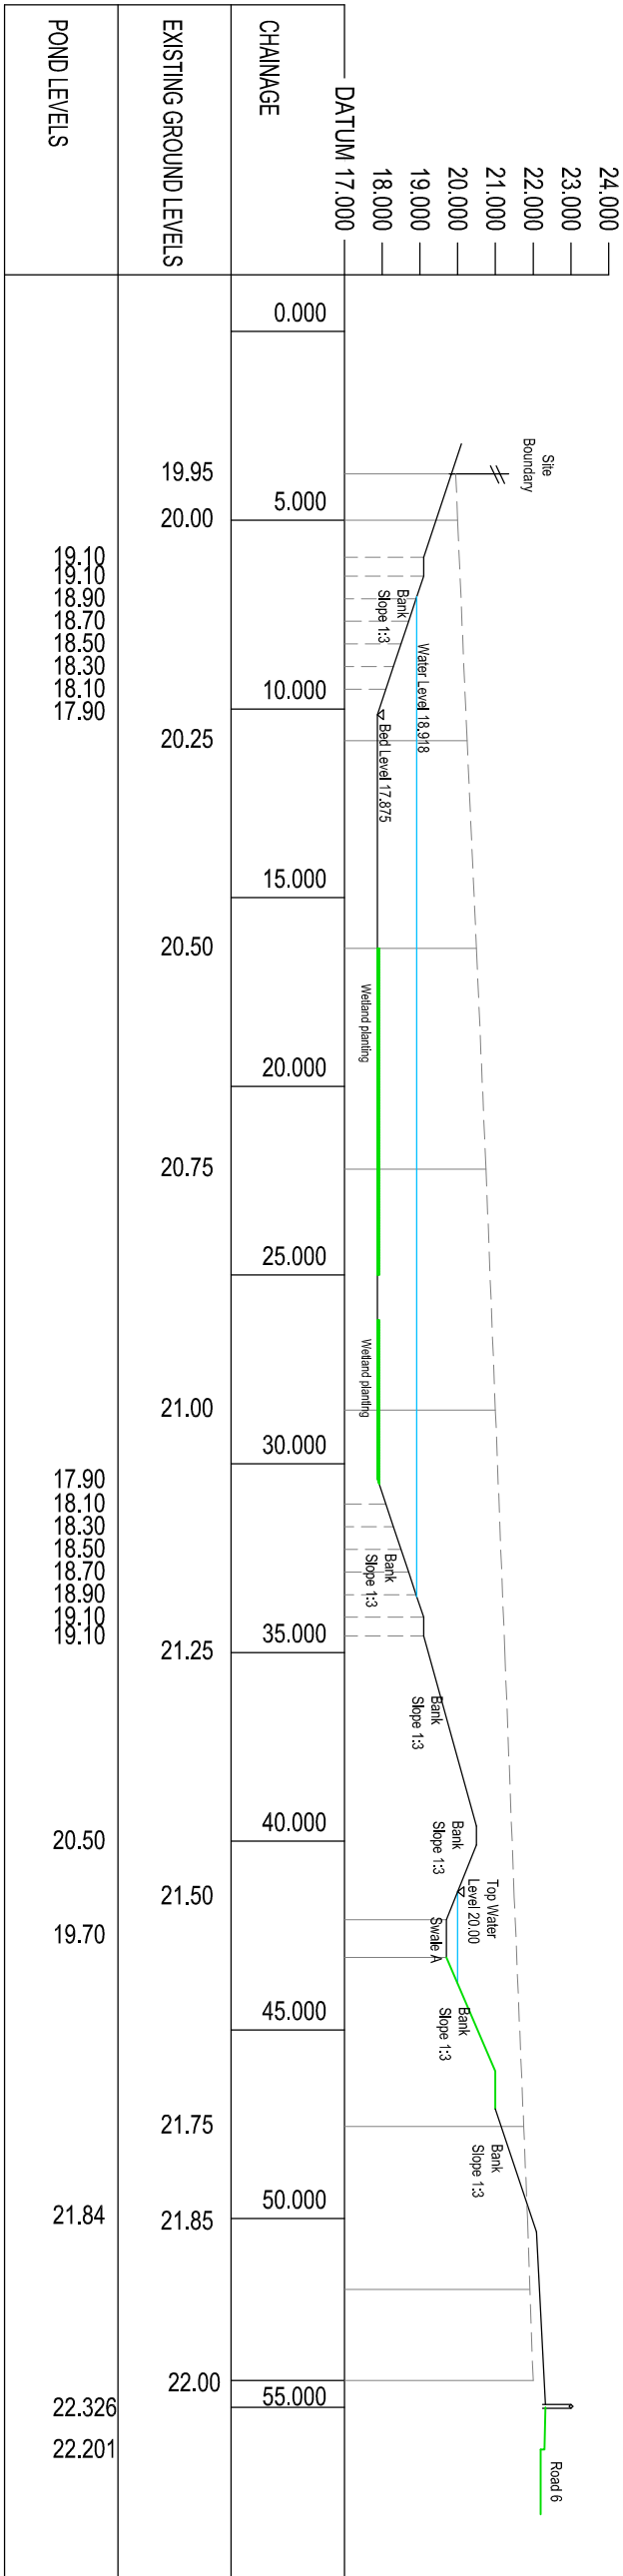

SECTION E-E

This drawing is the copyright of Kazys Narbutas Consulting and may not be copied, altered or reproduced in any form or passed to a third party without the consent of Kazys Narbutas Consulting. Do not scale from this drawing, use figured dimensions only. Dimensions should be checked and verified on site and any discrepancies should be reported to Kazys Narbutas Consulting as soon as possible.