


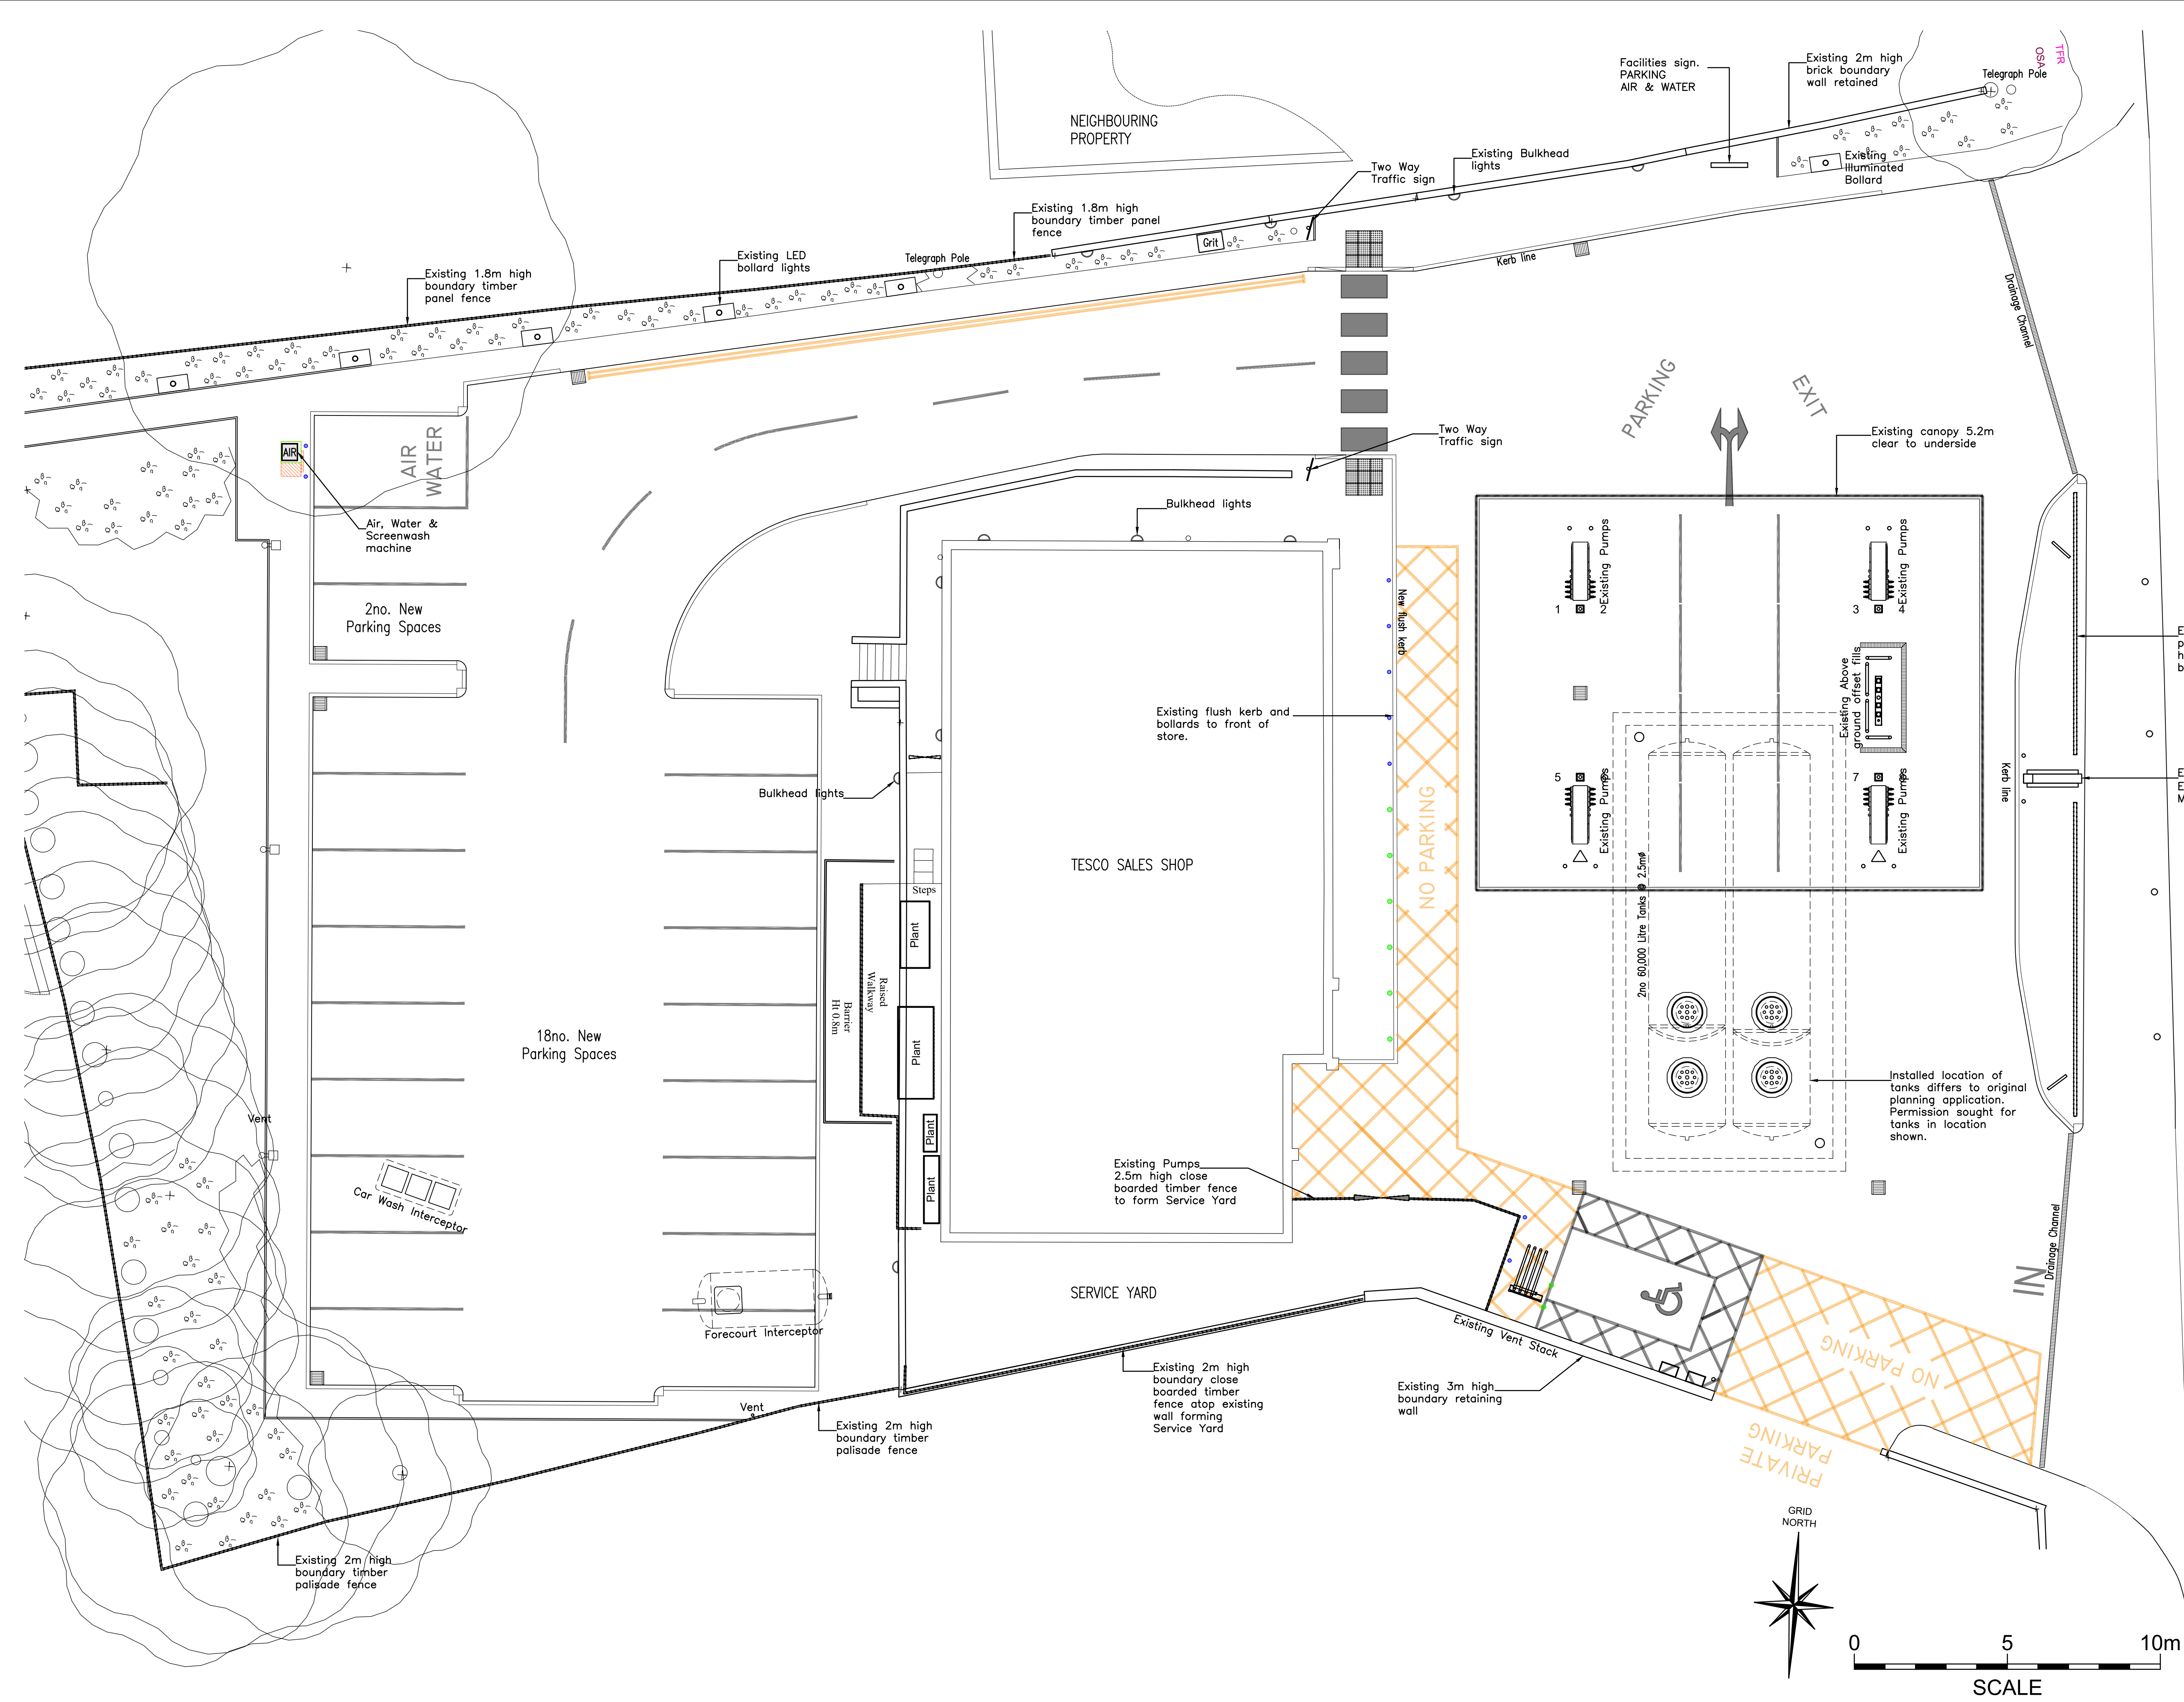

Winchester Road

	Revision	Date	By	Chk
--	----------	------	----	-----

All dimensions to be verified on site, and the Architect informed of any discrepancy. All drawings and specifications should be read in conjunction with the Health and Safety Plan; all conflicts should be reported to the appointed Principal Designer.



Esso Petroleum Company Limited
Fair Oak Express
Winchester Road, Fair Oak, Eastleigh, SO50 7HD

Sheet Name: Proposed Site Layout
Drawing Stage : PLANNING
Purpose of issue: PLANNING

Date: 07.08.23

Checked by: CJR

Drawn by: CJR

Scale @ A1: 1:100

Project No: 8371
 ESSO pbl No: 200932
 Drawing No :

Revision: /
2023-020P

Drawing No :

023-020P



Do not scale from this drawing. This drawing is the copyright of Bowman Riley Architects Limited. ©
P:\Architectural\Energy\8371 - Esso - Fair Oak Express - T&L Project\8371 - 03 Cad\001 - Planning\8371_200932_Fair Oak Express_23-020P - Car Wash Removal Scheme.dwg