


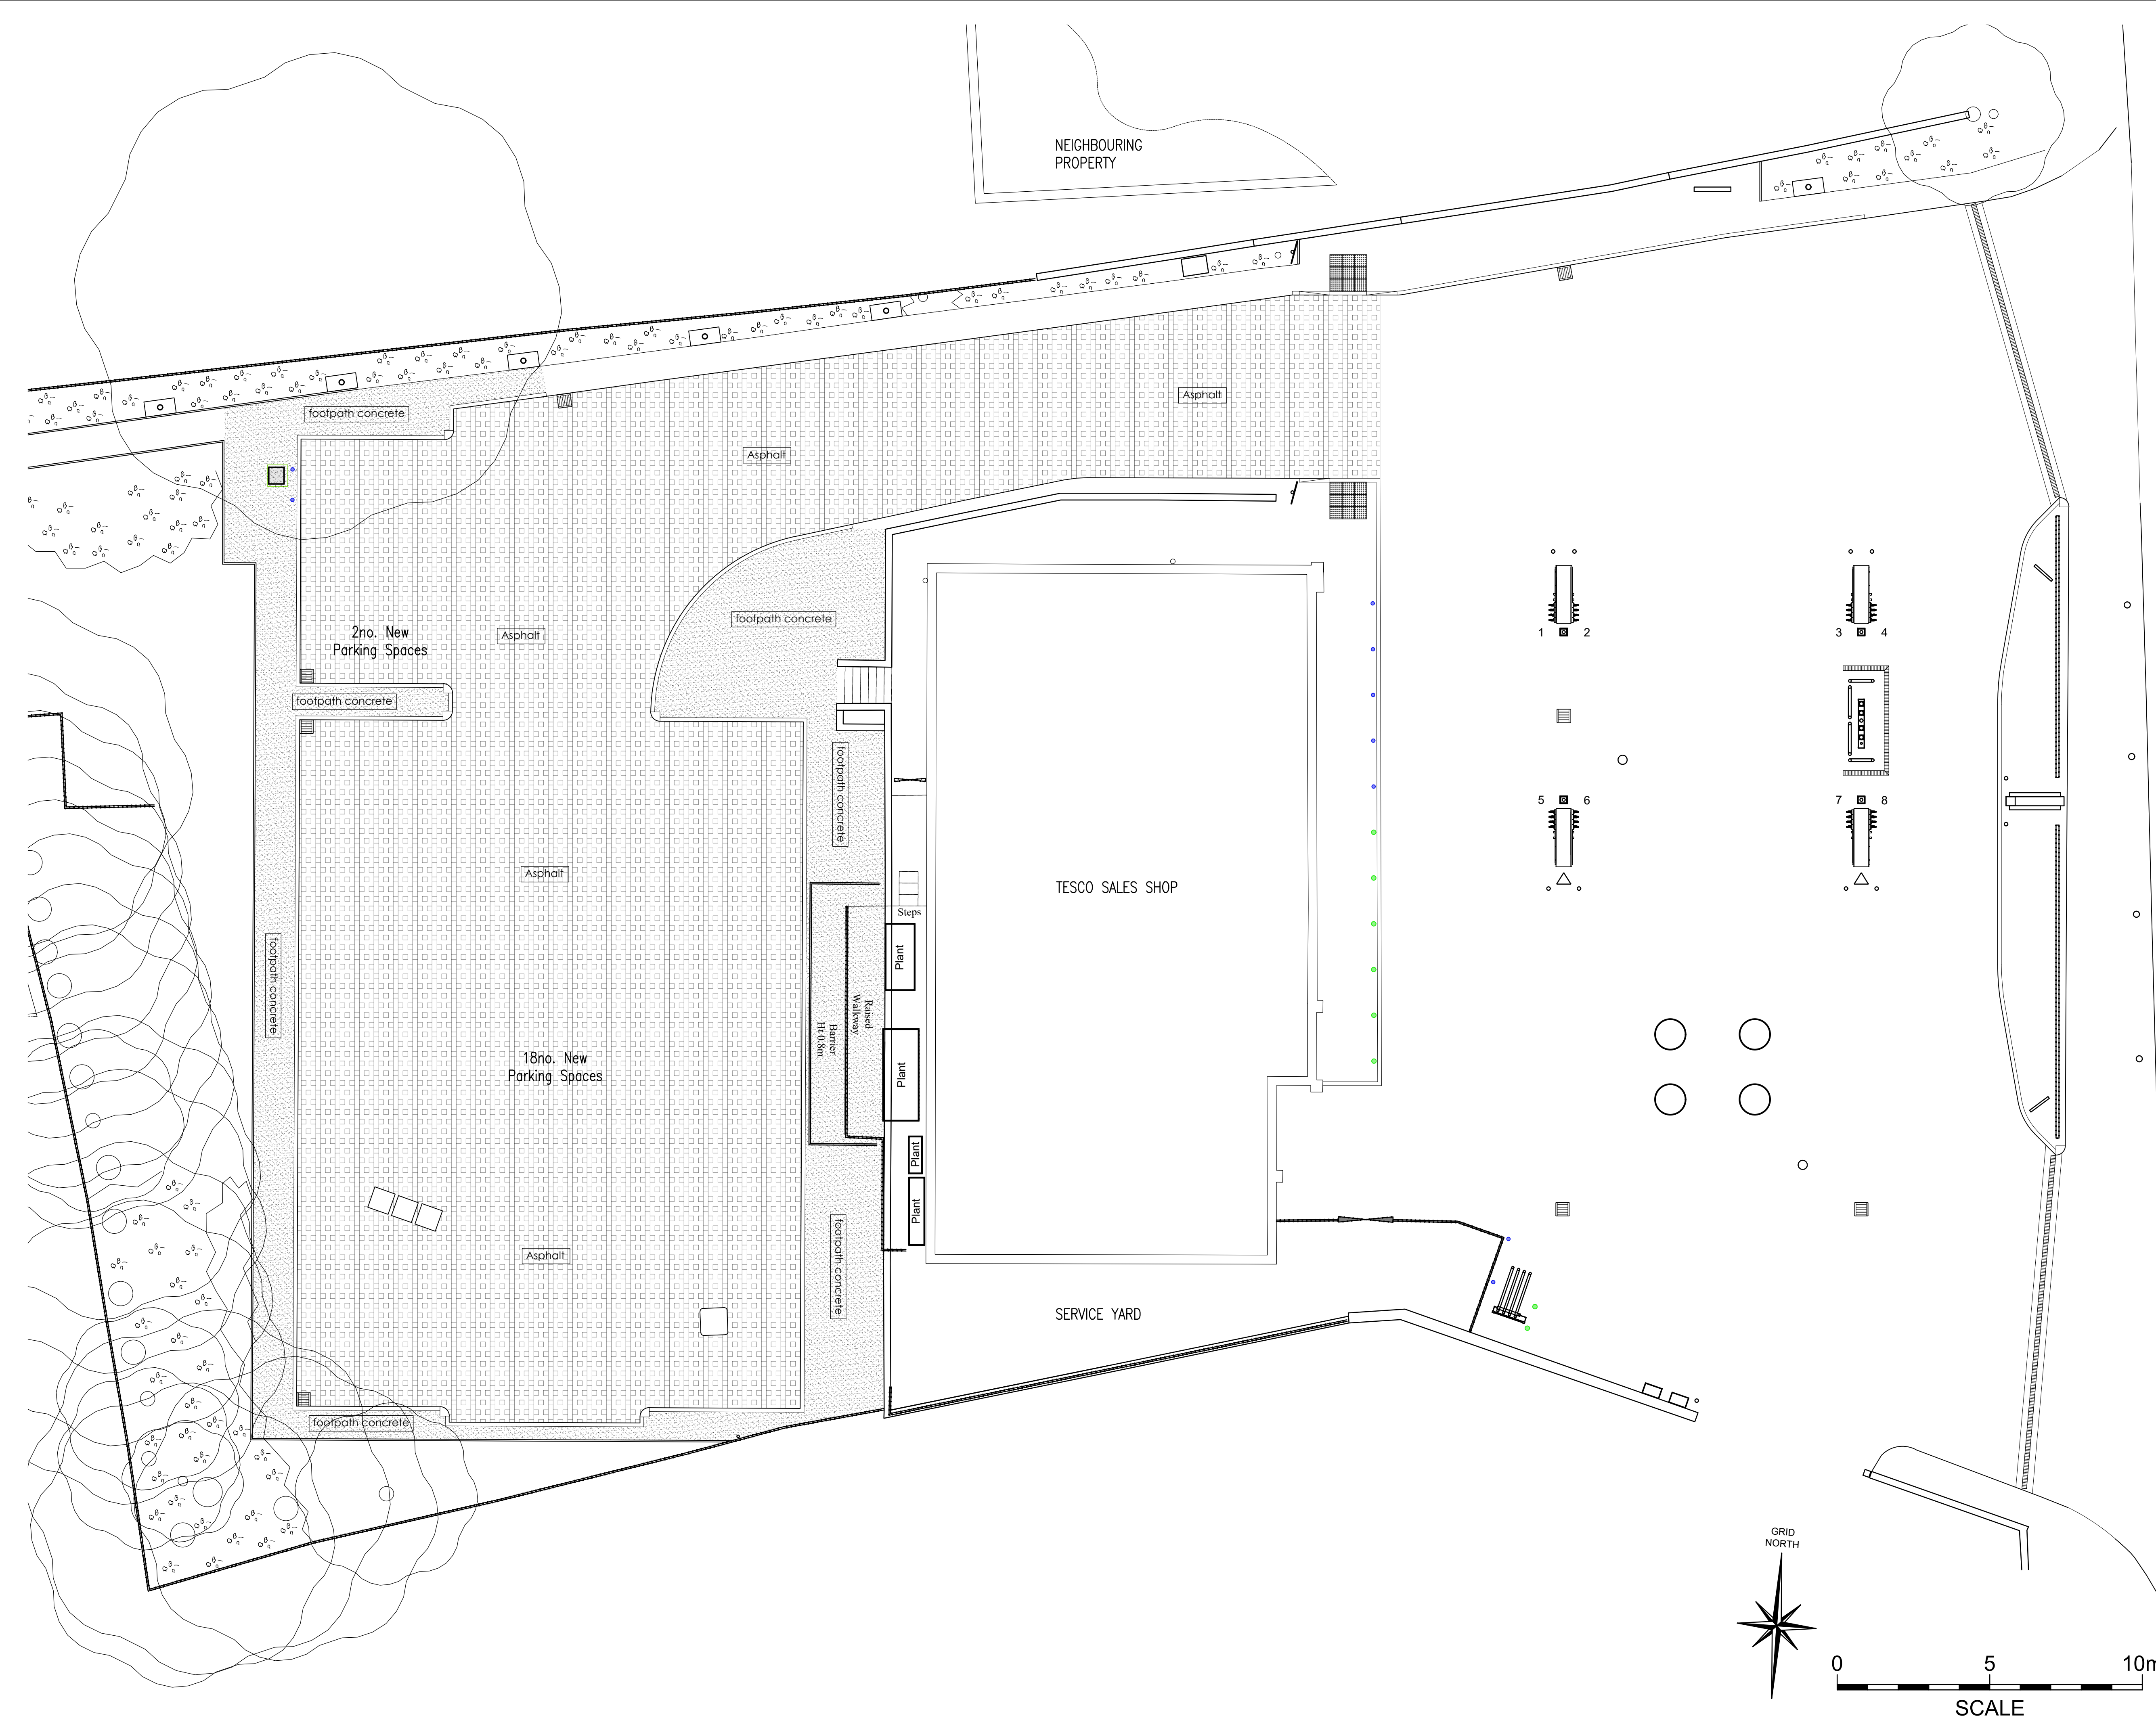

	Revision	Date	By	Chk
--	----------	------	----	-----

All dimensions to be verified on site, and the Architect informed of any discrepancy. All drawings and specifications should be read in conjunction with the Health and Safety Plan; all conflicts should be reported to the appointed Principal Designer.



Esso Petroleum Company Limited
Fair Oak Express
Winchester Road, Fair Oak, Eastleigh, SO50 7HD

Sheet Name: Proposed Surface Finishes
Drawing Stage : PLANNING
Purpose of issue: PLANNING

Date: 09.08.23

Drawn by: CJR Scale @ A1: 1:100

Project No: 8371
ESSO pbl No: 200932
Drawing No : 2023-070P

