


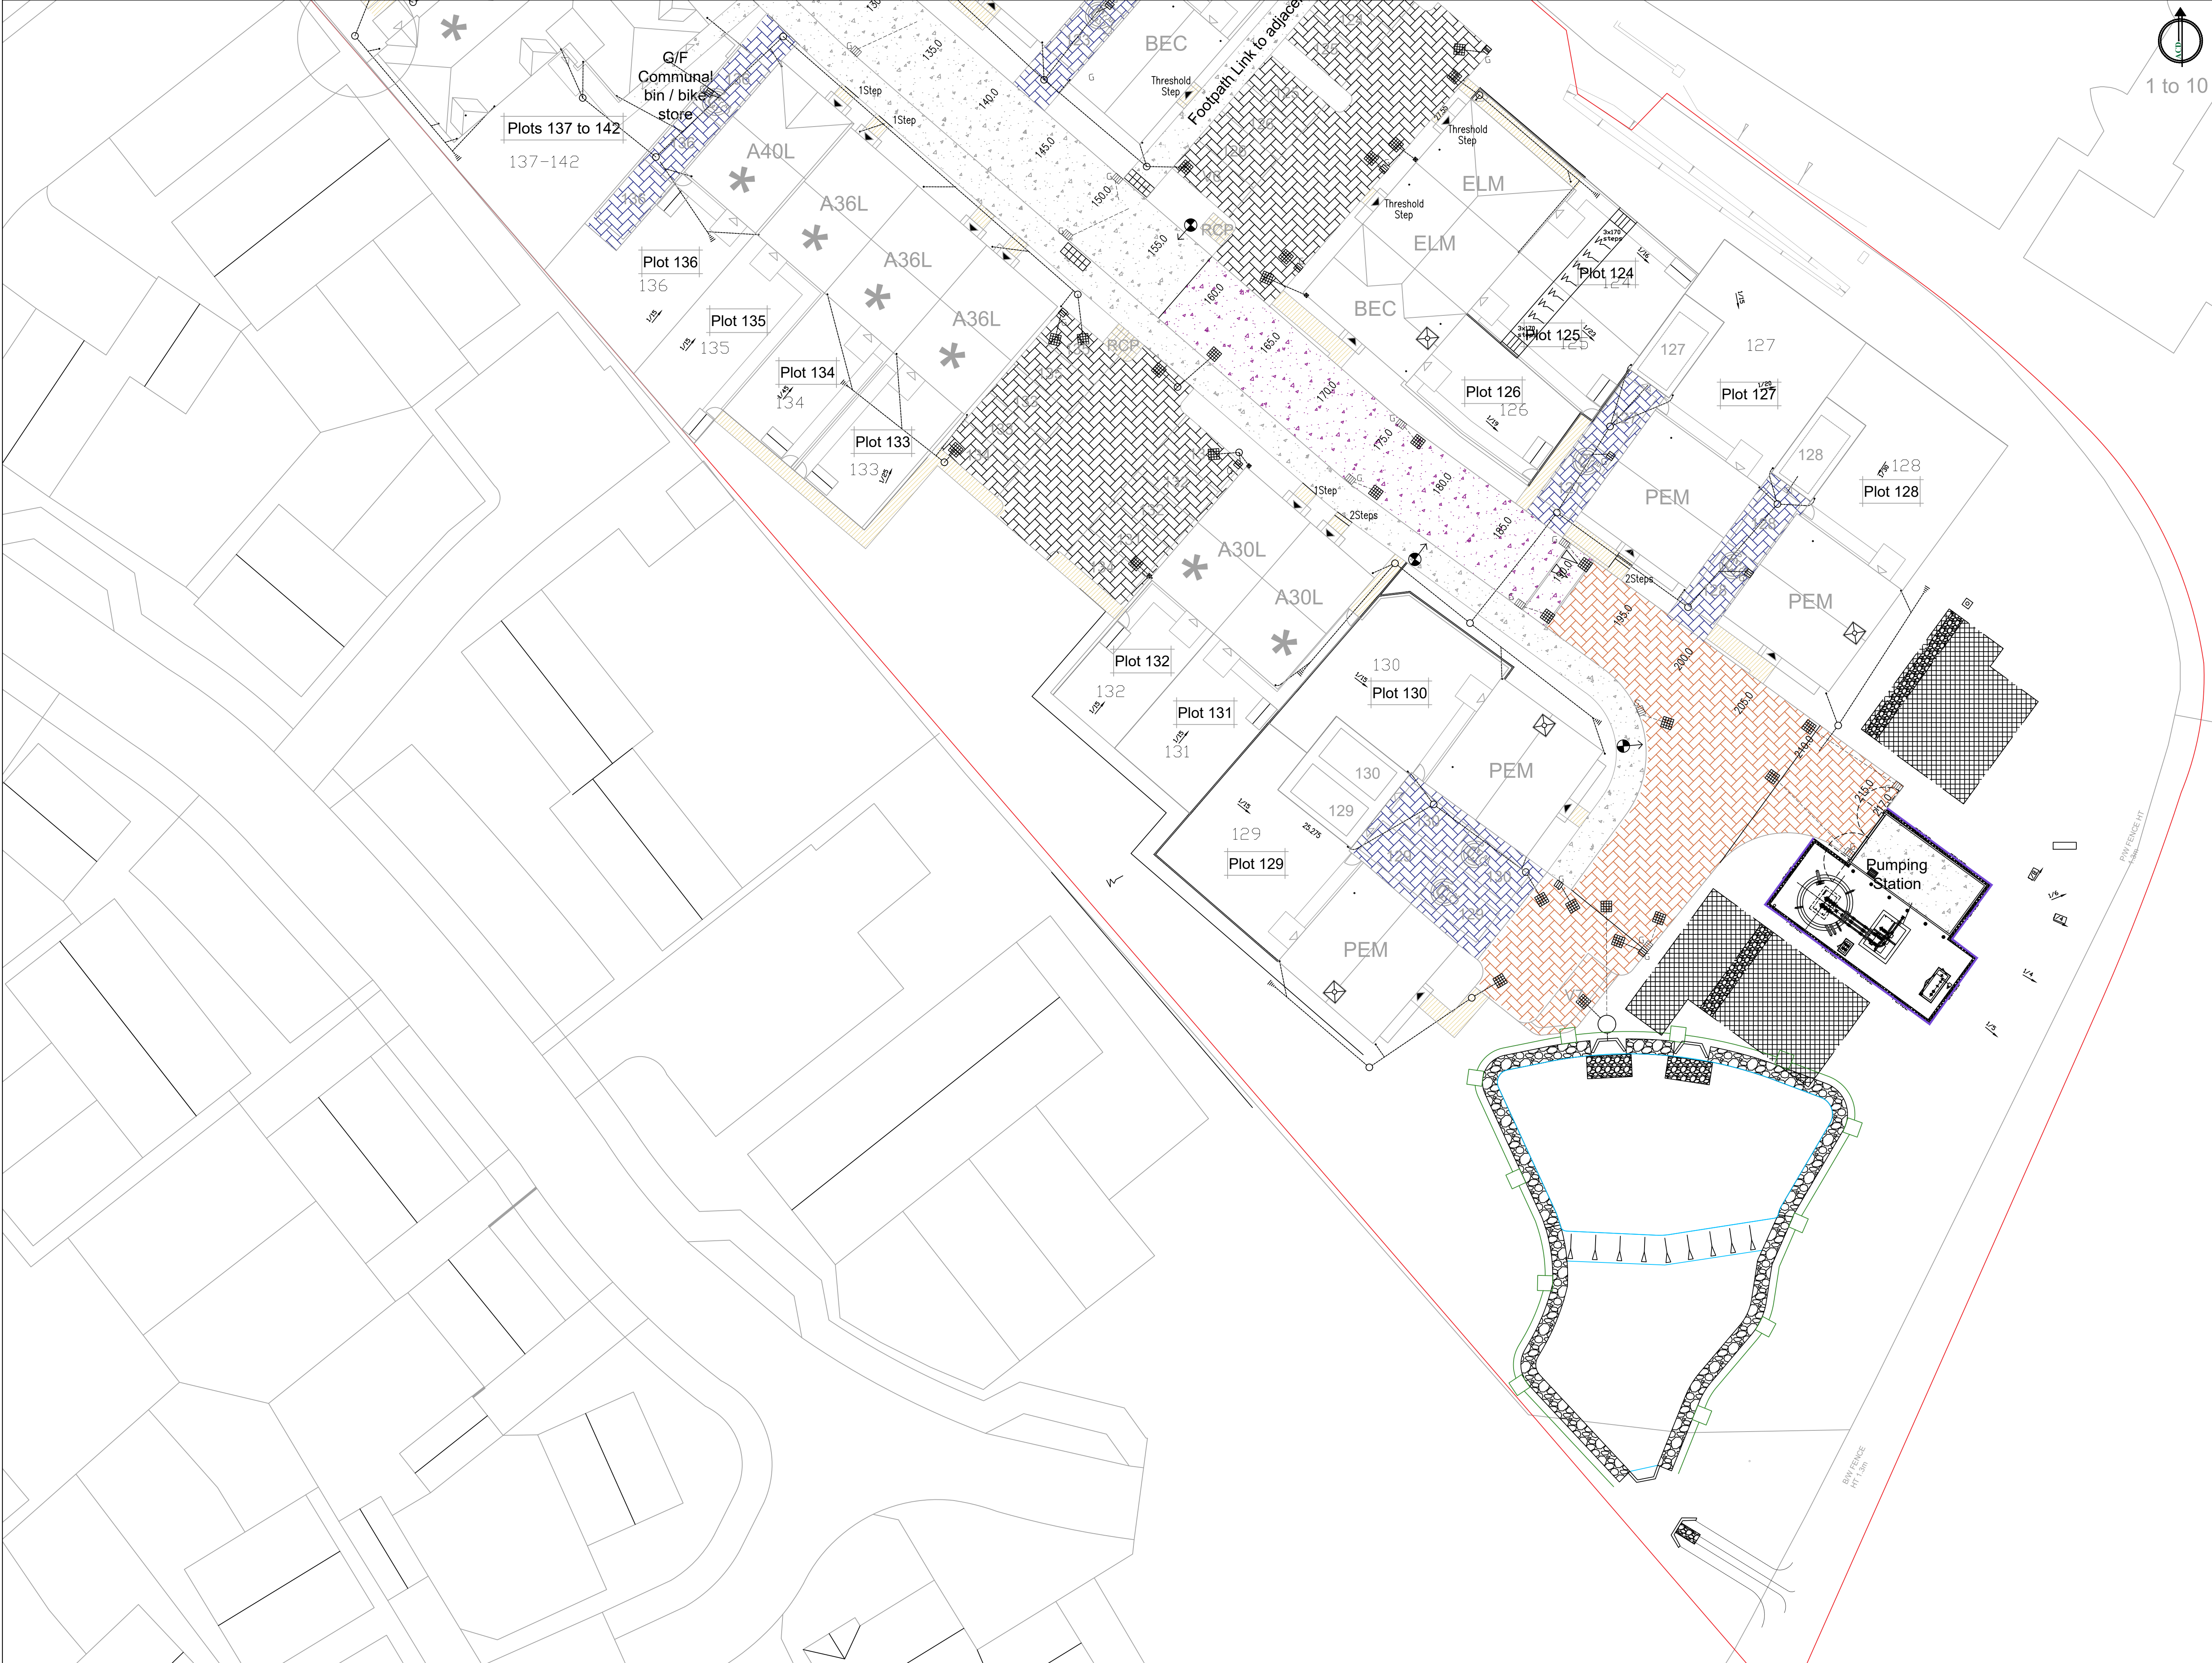

SPECIFICATION
All works generally, to comply with the written Soft Landscape Specification.

NOTES:
DO NOT SCALE FROM DRAWING
NOT FOR CONSTRUCTION, FOR PLANNING PURPOSES ONLY

Legend

- Asphalt to road and footpaths. Laid in line with engineer's details
- Asphalt to road with permeable sub-base. Laid in line with engineer's details
- Priora paving to be permeable where required in natural colour laid in herringbone pattern from Marshalls or similar and approved. To be no dig in RPAs. Laid in line with engineer's details.
- 80mm block paving raised table in brindle laid in herringbone pattern. Laid in line with engineer's details.
- Priora paving to be permeable in brindle laid in herringbone pattern with white blocks to demarcate parking spaces from Marshalls or similar and approved. Laid in line with engineer's details.
- 60mm block paving in natural colour laid in herringbone pattern. Laid in line with engineer's details.
- Saxon concrete paving slabs 450x450mm in buff laid in stack bond from Marshalls or similar and approved. Laid in line with engineer's details.
- Refuse storage.
- 2m high dark grey perimeter security fence for pumping station to be UHS Heavy Mesh SR3 from Jacksons Fencing

Scale bar: 0 1 2 3 4 5 6 7 8 9 10

Rev	Date	Details	Drawn
F	17.08.23	Surface changes	LS
E	09.08.23	Surface changes	LS
D	03.03.23	Pumping station amended	LS
C	22.02.22	Layout changes and comments	LS
B	13.01.21	Revised layout	LS
A	05.07.21	Client Comments	JM

HEAD OFFICE
Rodbourne Rail Business Centre, Grange Lane,
Malmesbury, SN16 0ES
Tel: 01666 825646

Courtyard House, Mill Lane, Codrington, GU7 1EY
Tel: 01483 425714

Suite 6, Crescent House, Yonge Close, Eastleigh, SO50 9SX
Tel: 02382 026300

email: mail@acdenv.co.uk
www.acdenvironmental.co.uk

scheme: Allington Lane, Phase 3
client: Vistry Group
drawing: Hard Landscape Proposals

date: May 2021
scale: 1:200@A1
drawing no: VYH23077-12 sheet 2
drawn: JM checked: DKM

Copyright of ACD Environmental Ltd. All rights described in Chapter IV of the Copyright, Designs and Patents Act 1988 have been generally asserted. 2011. Copyright of this plan remains with ACD until all fees have been paid in full.