


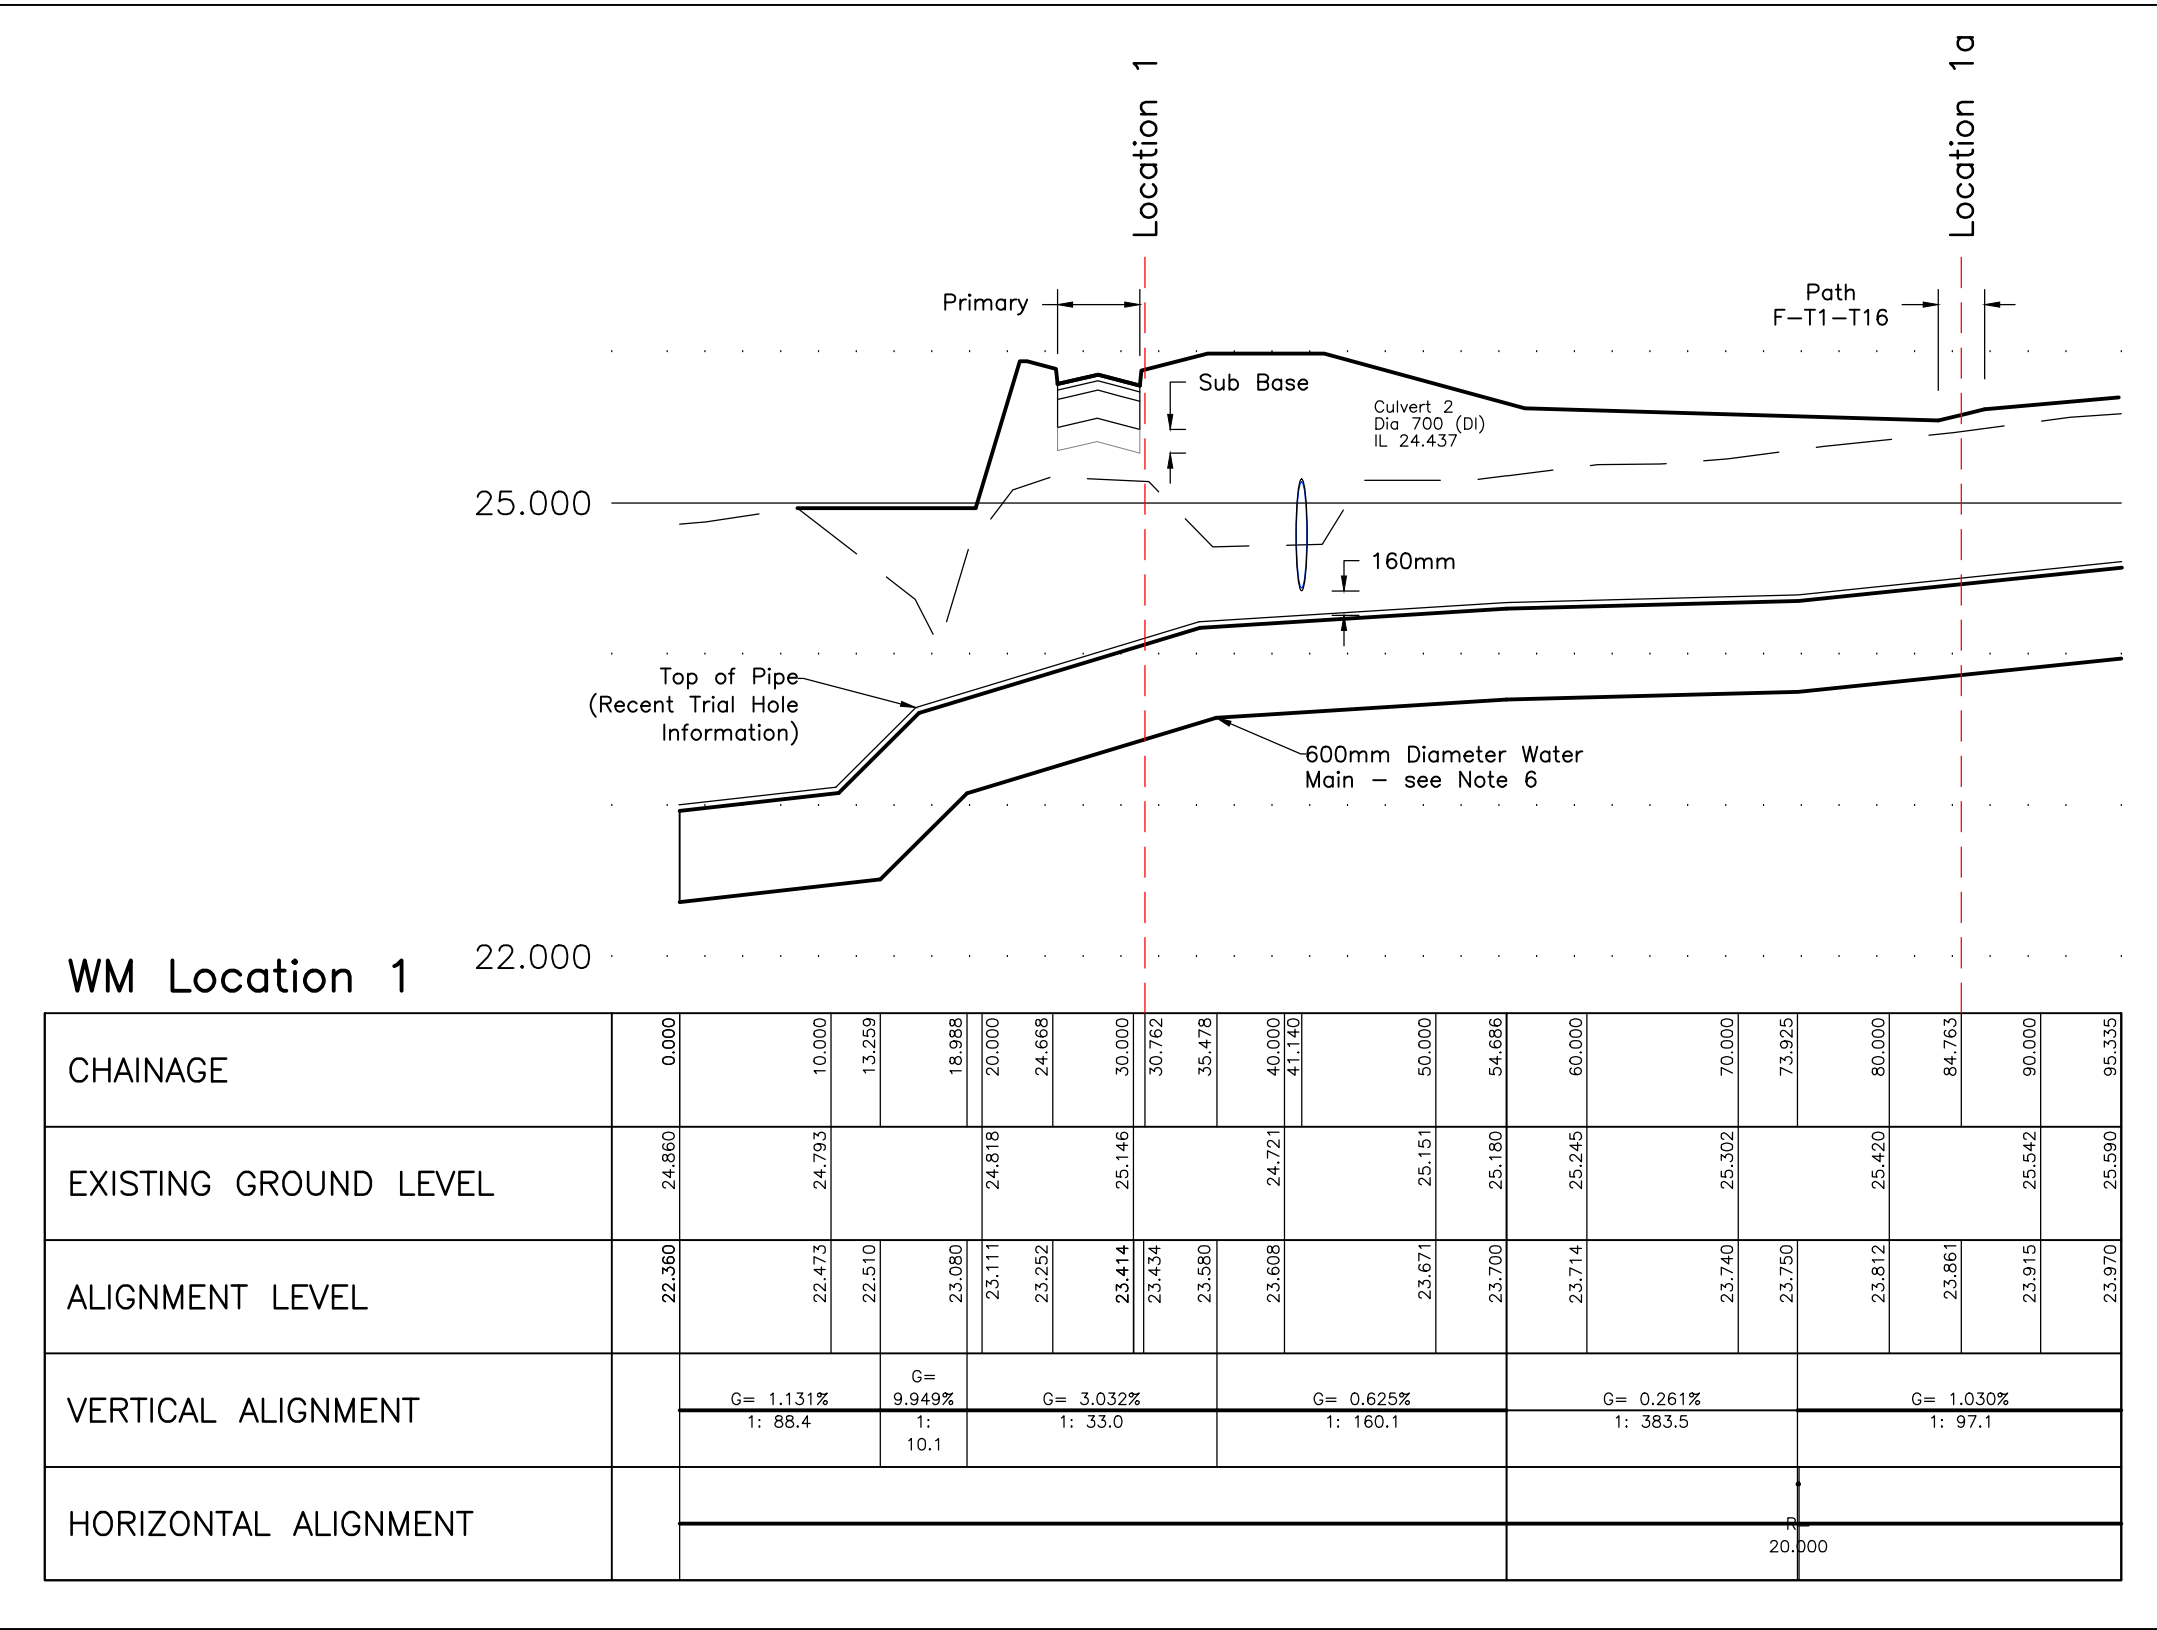


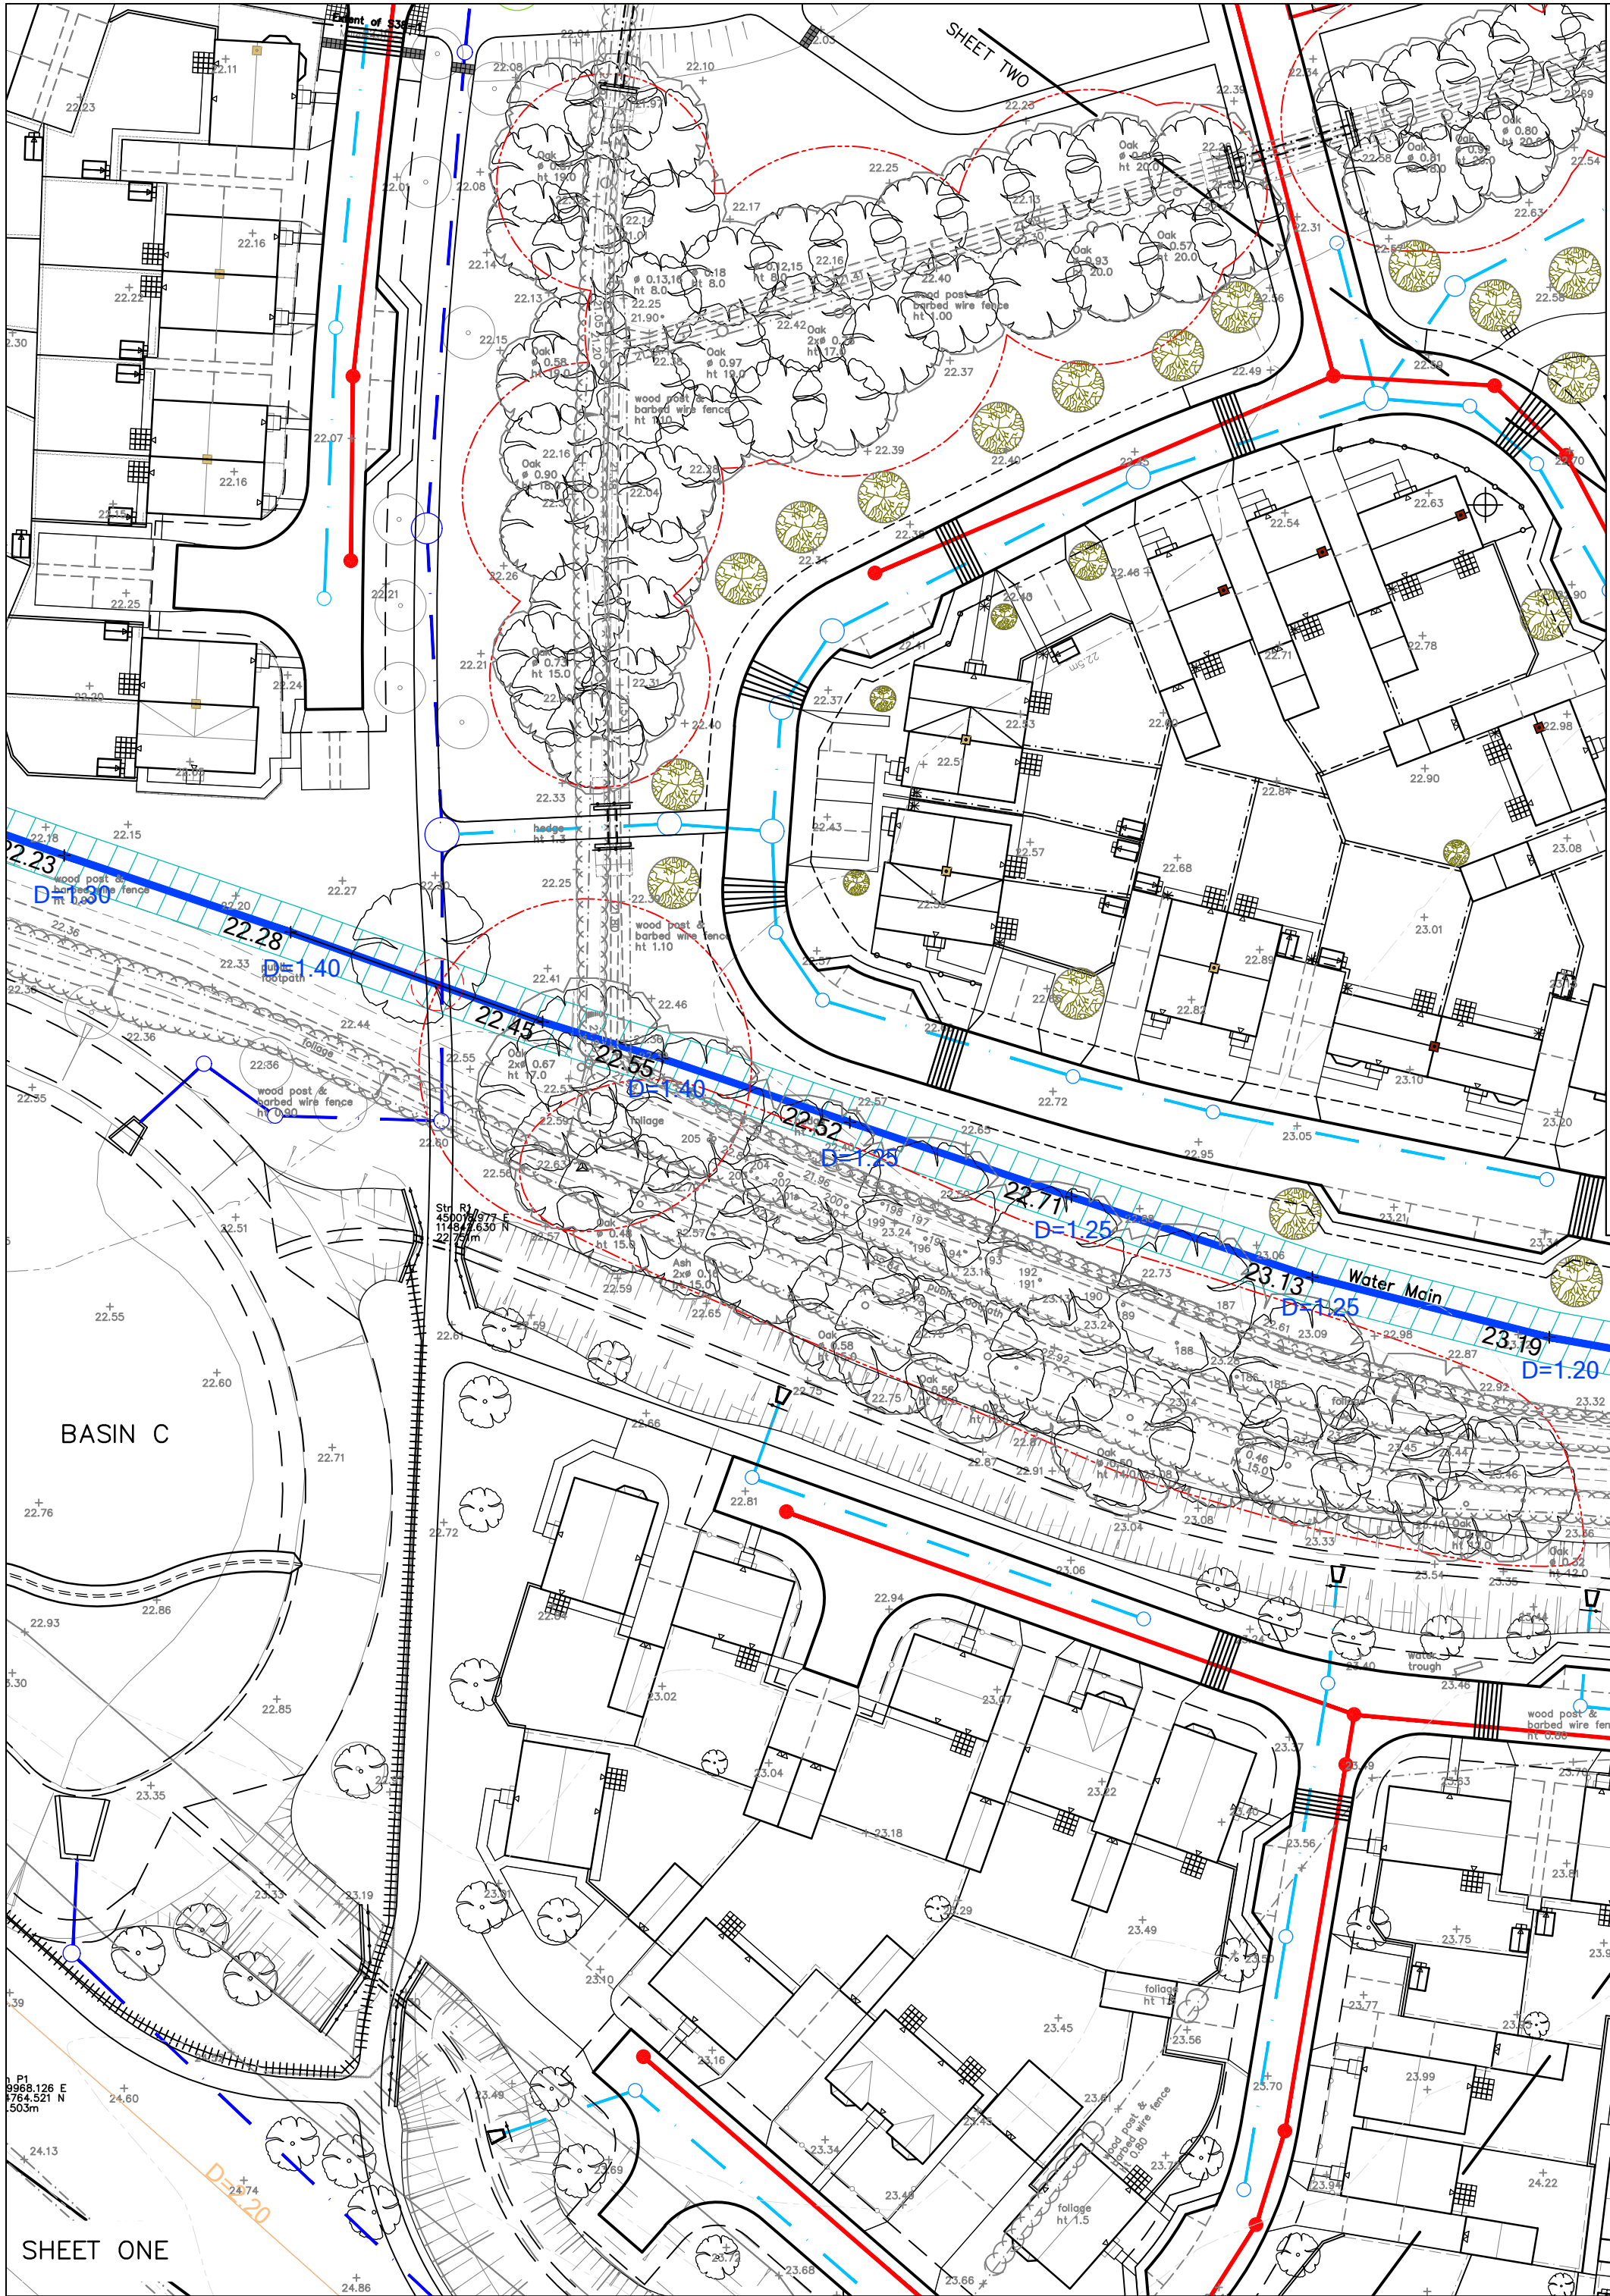




WM Location 1 22.000	
HORIZONTAL ALIGNMENT	20.000

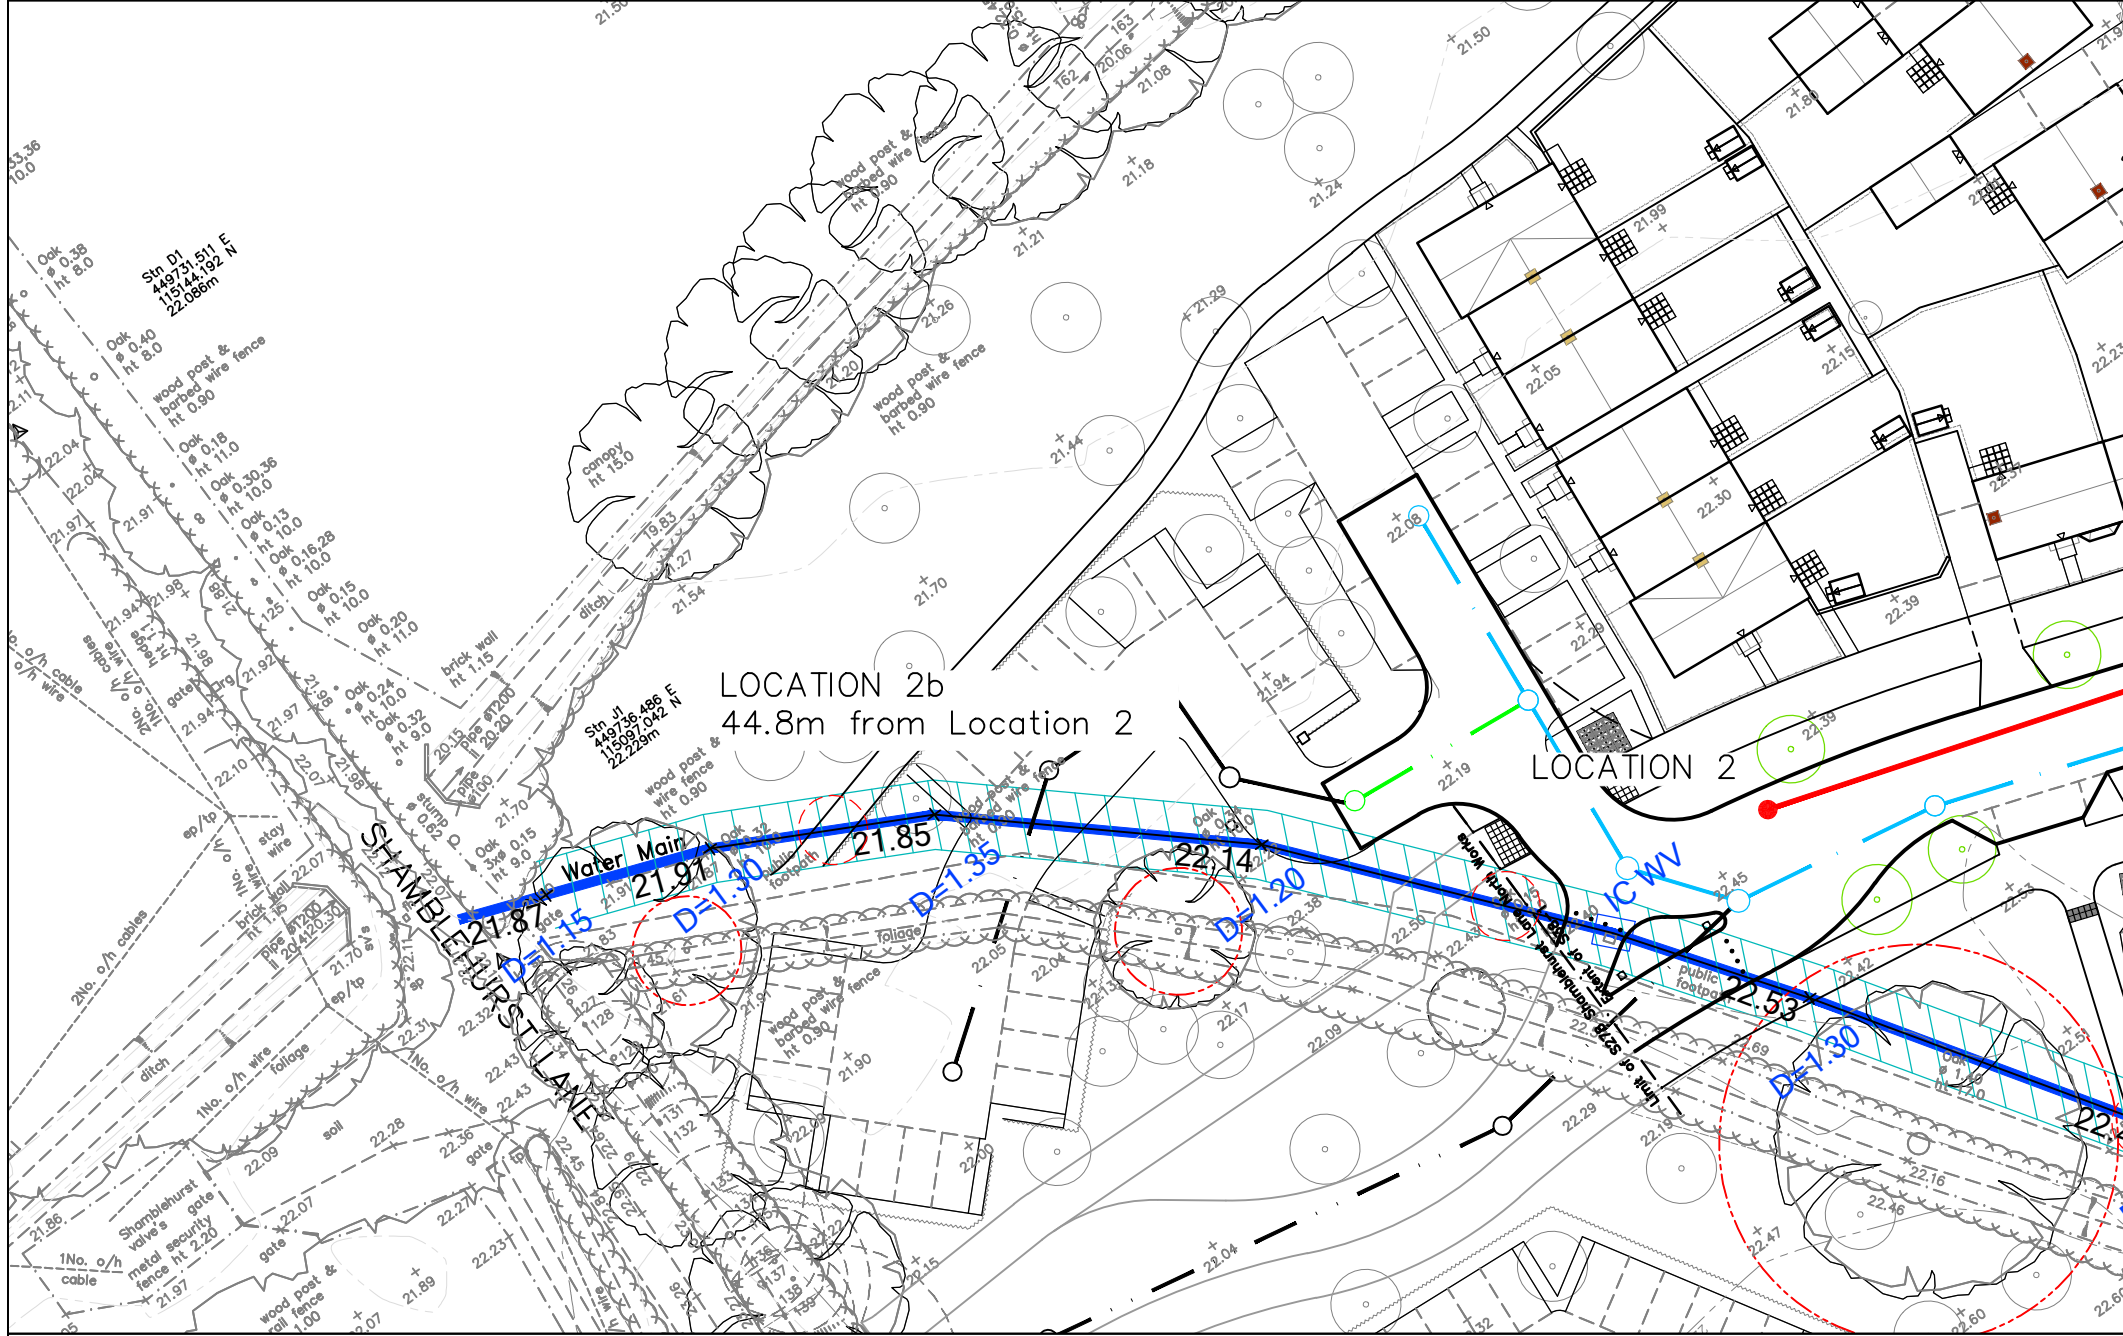

WM Location 2 20.000	
HORIZONTAL ALIGNMENT	20.000

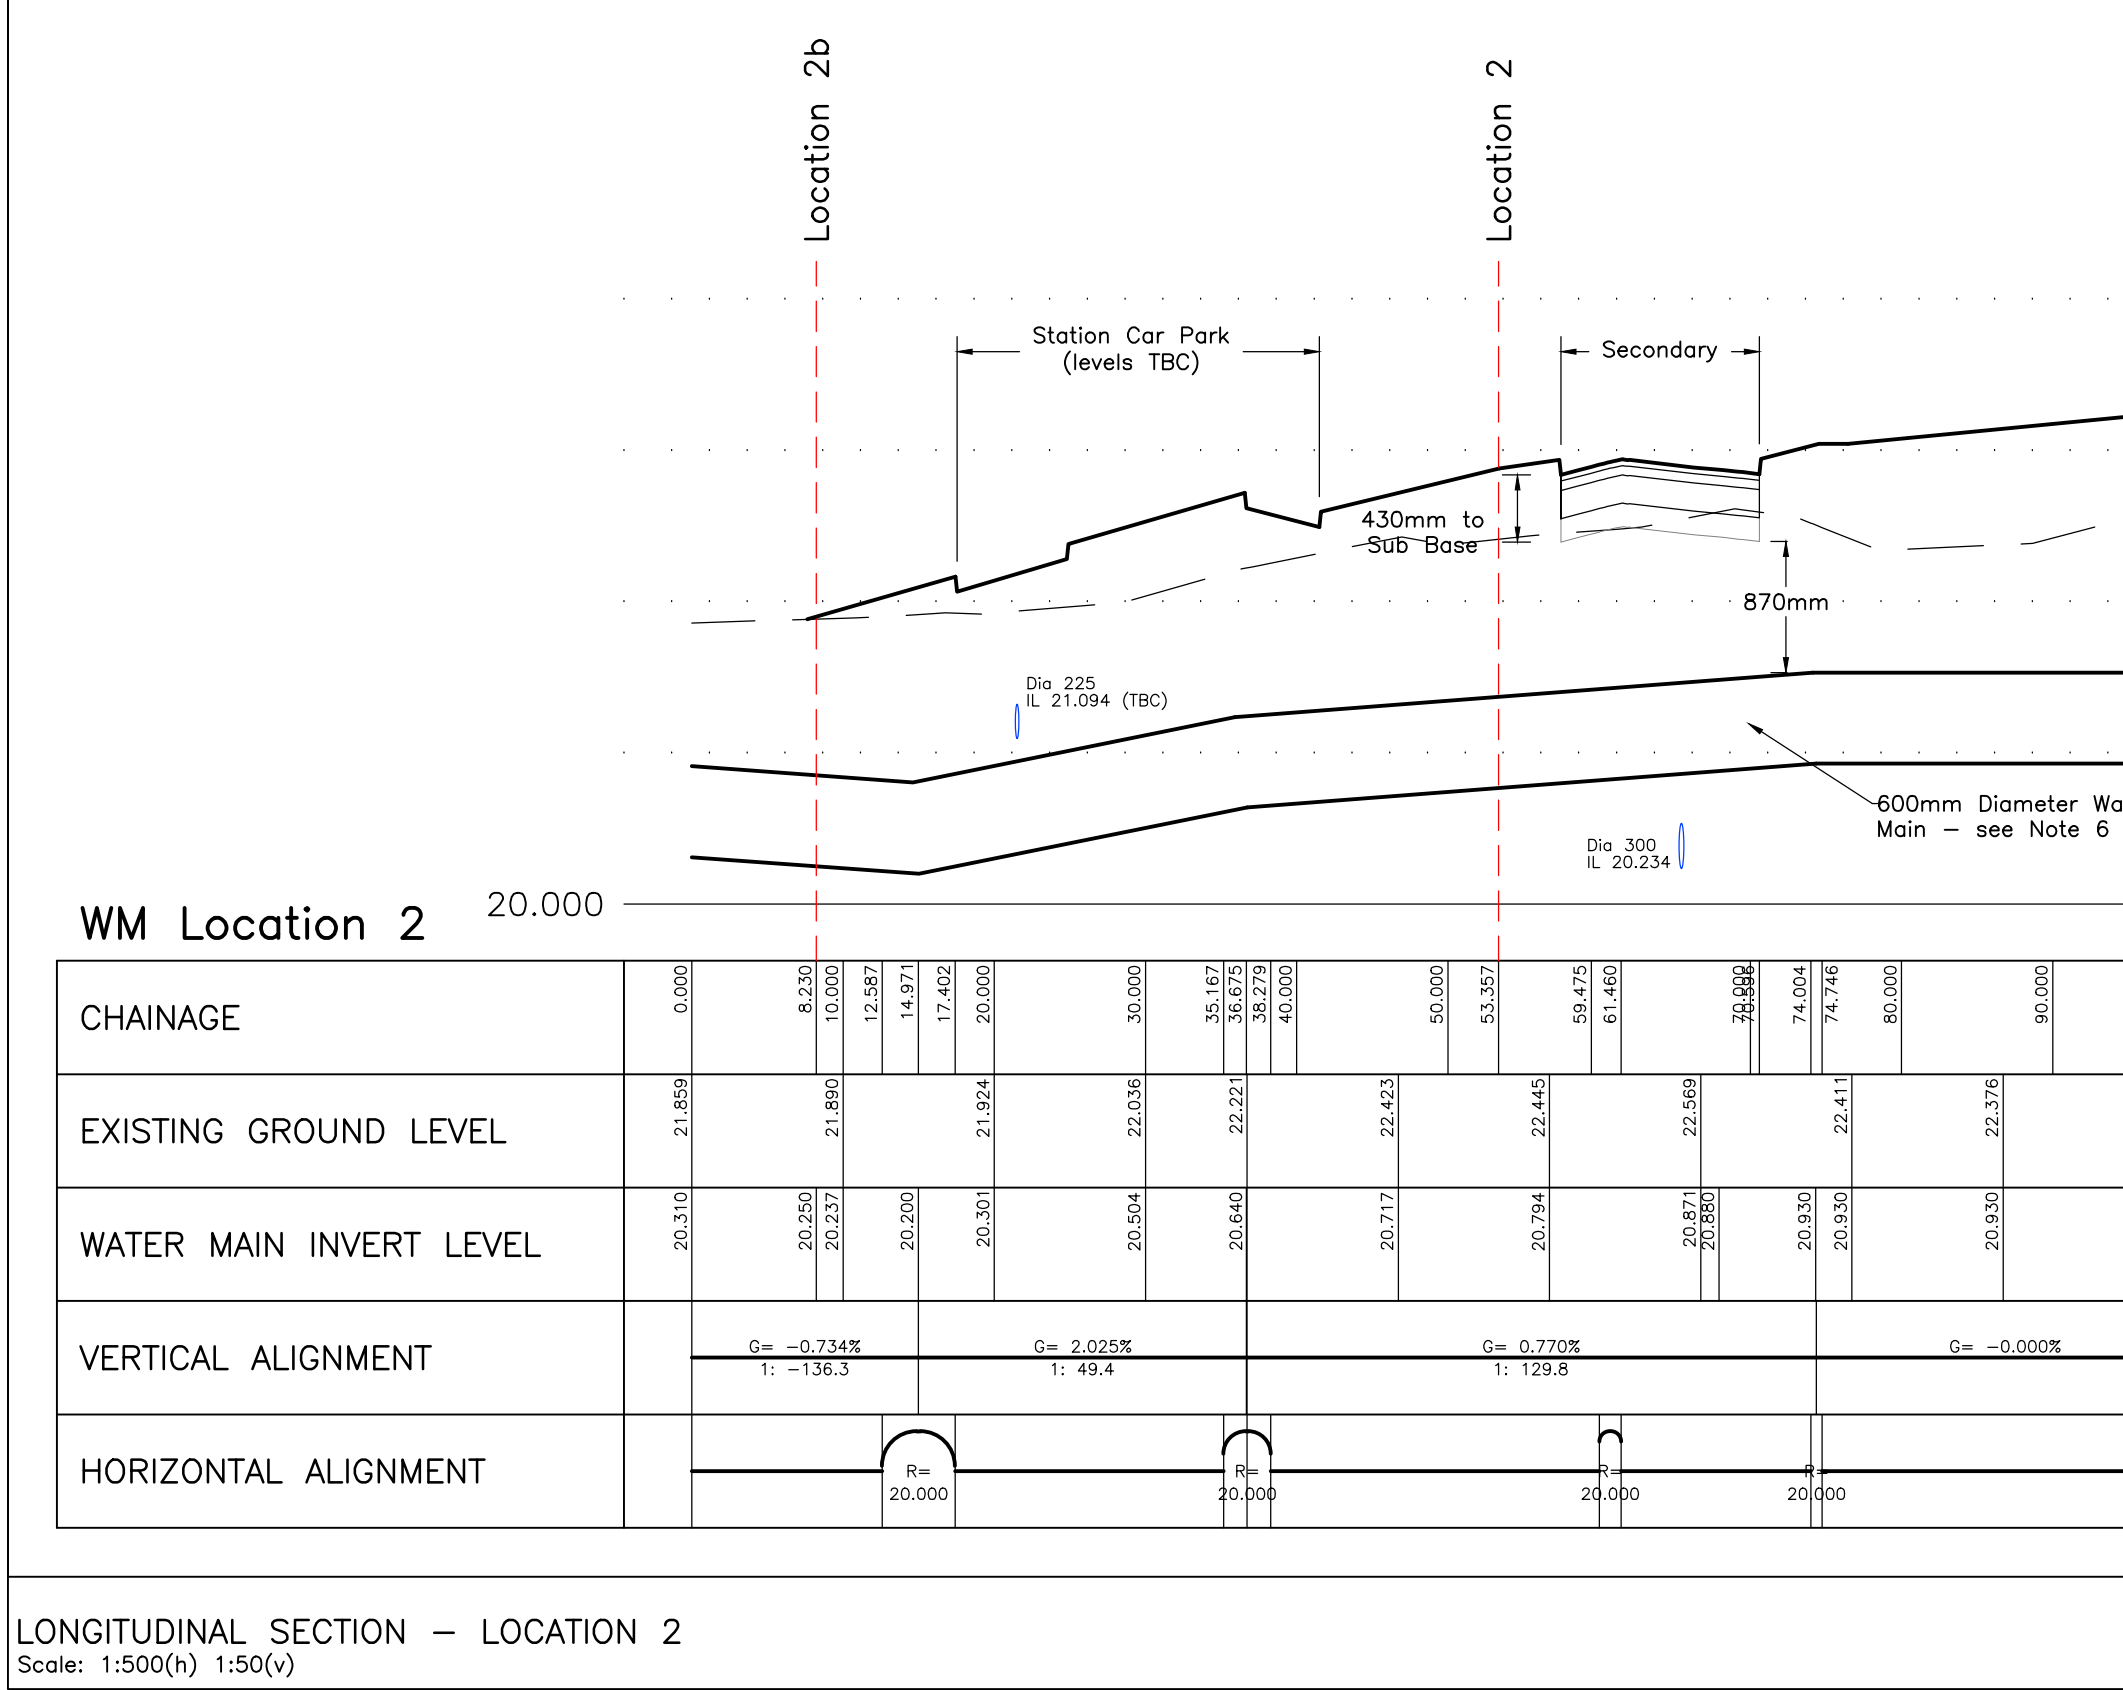

WM Location 3 19.000	
HORIZONTAL ALIGNMENT	20.000

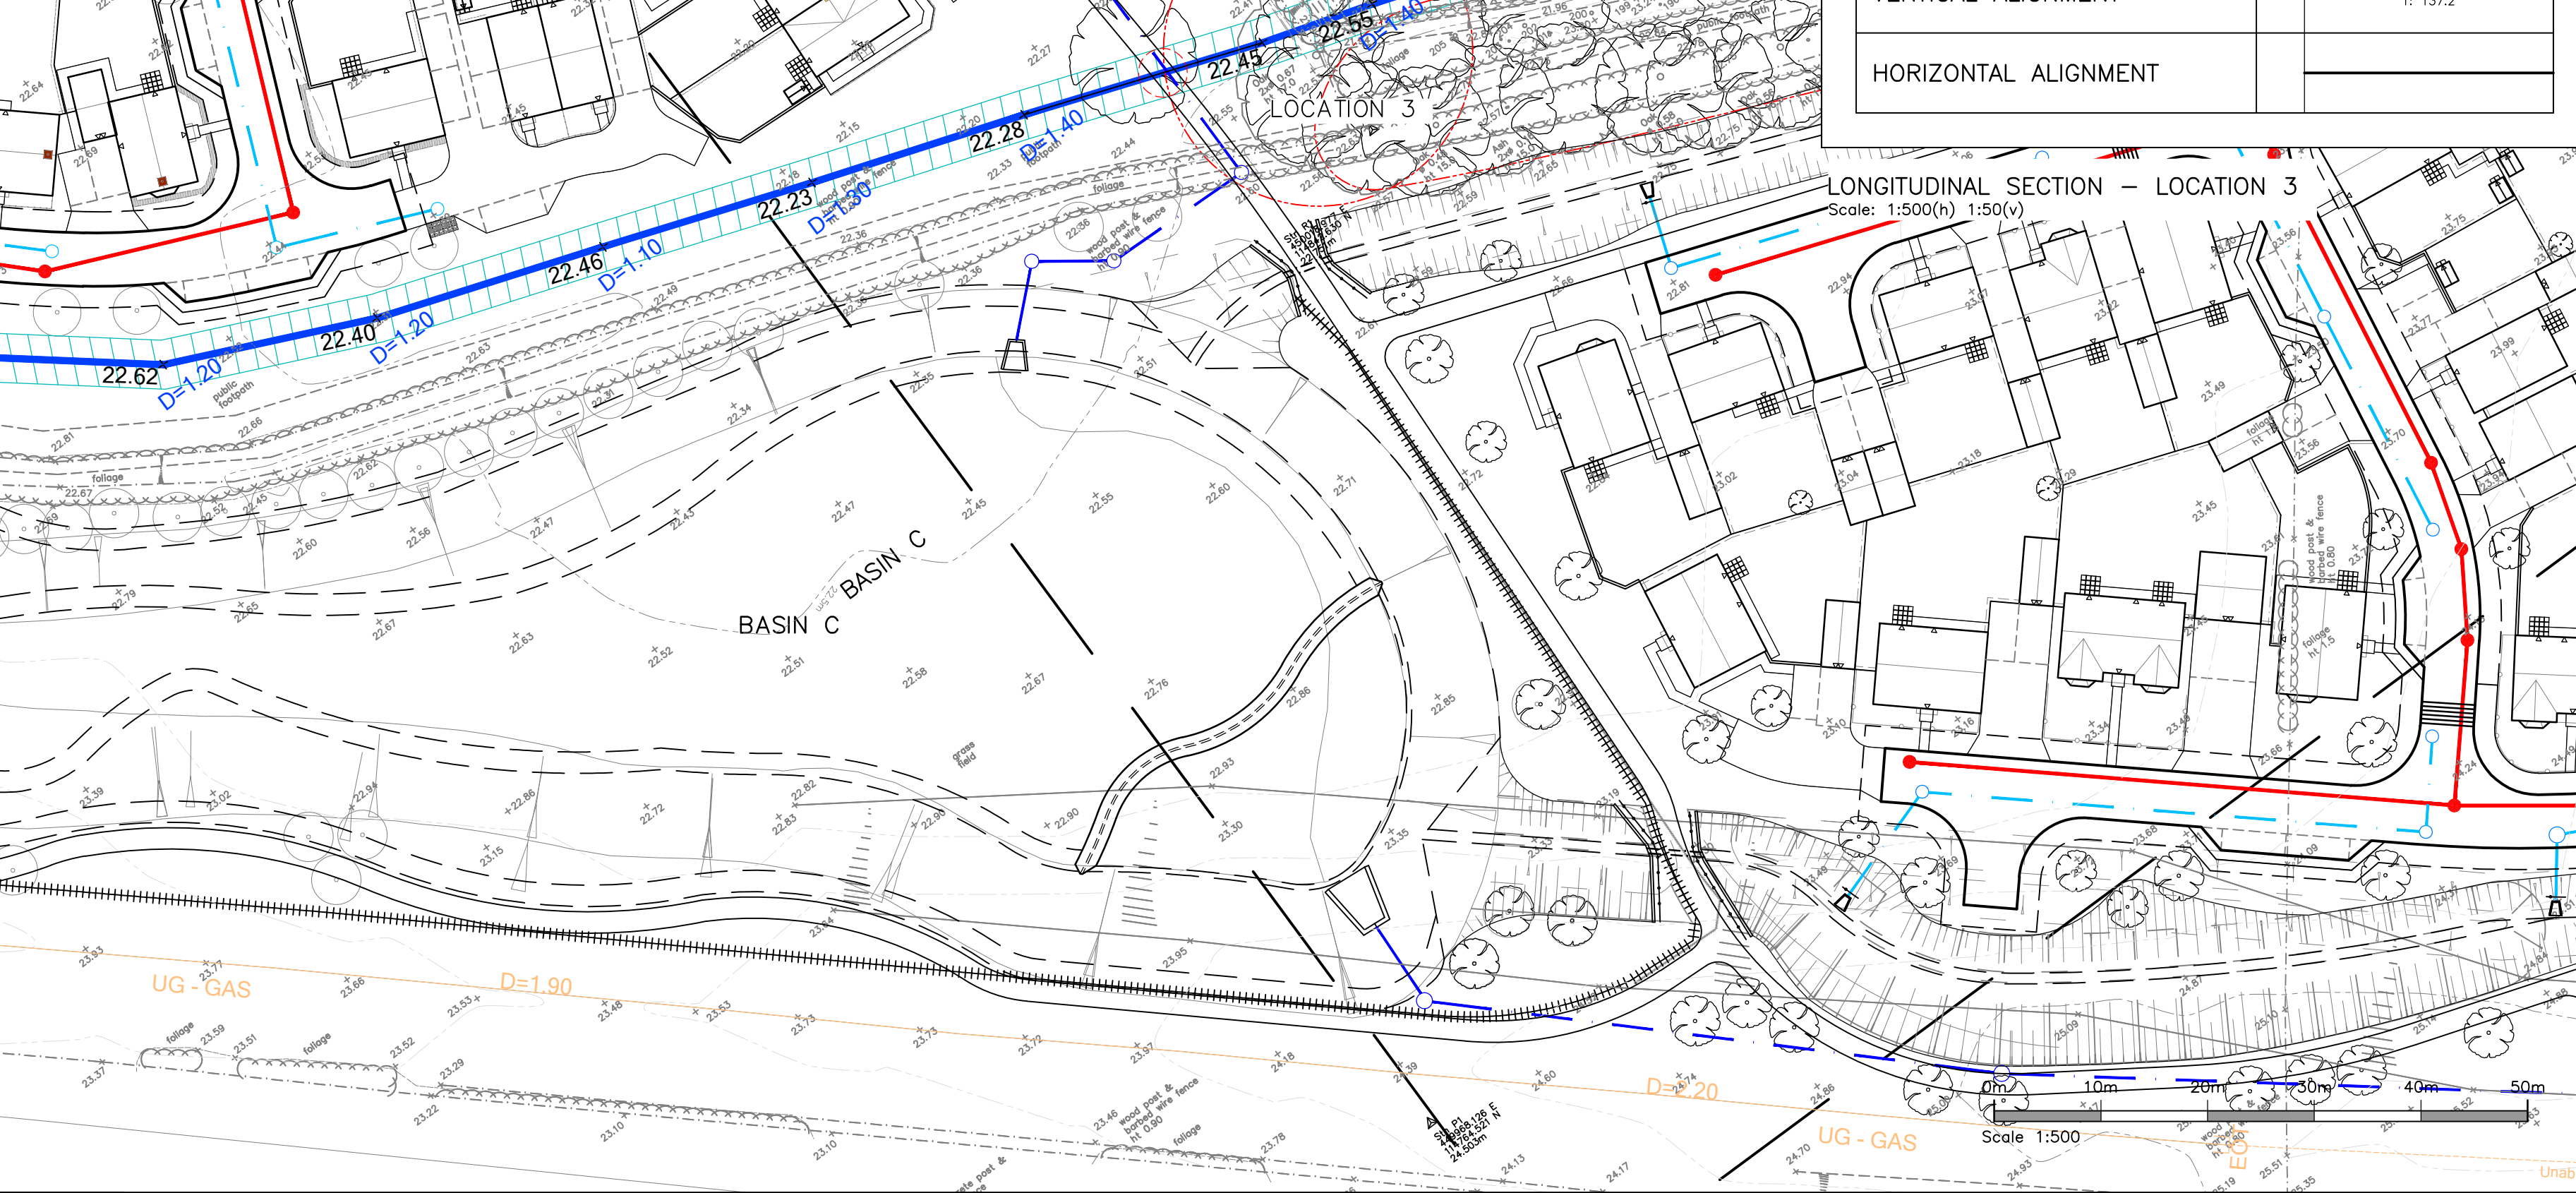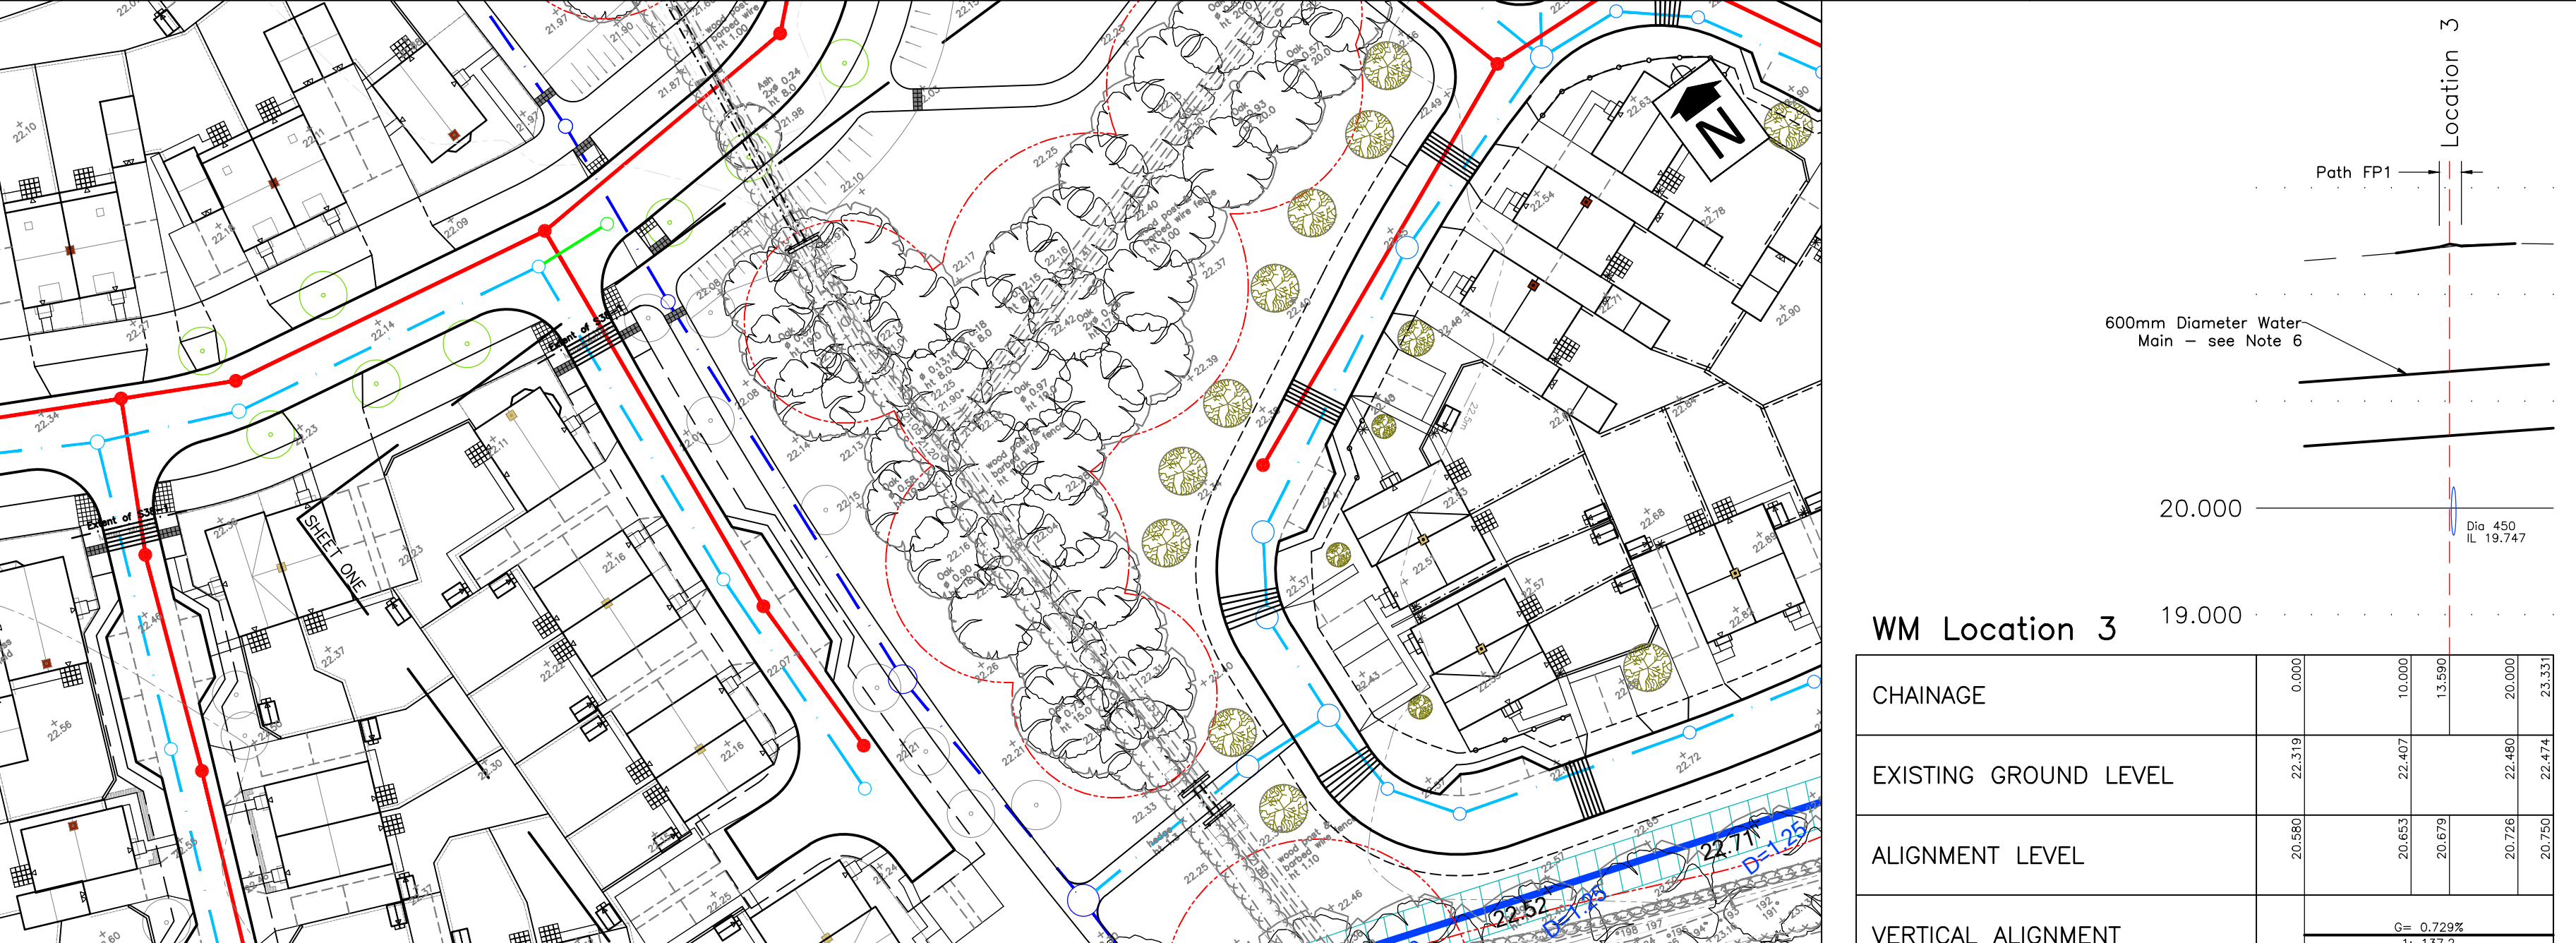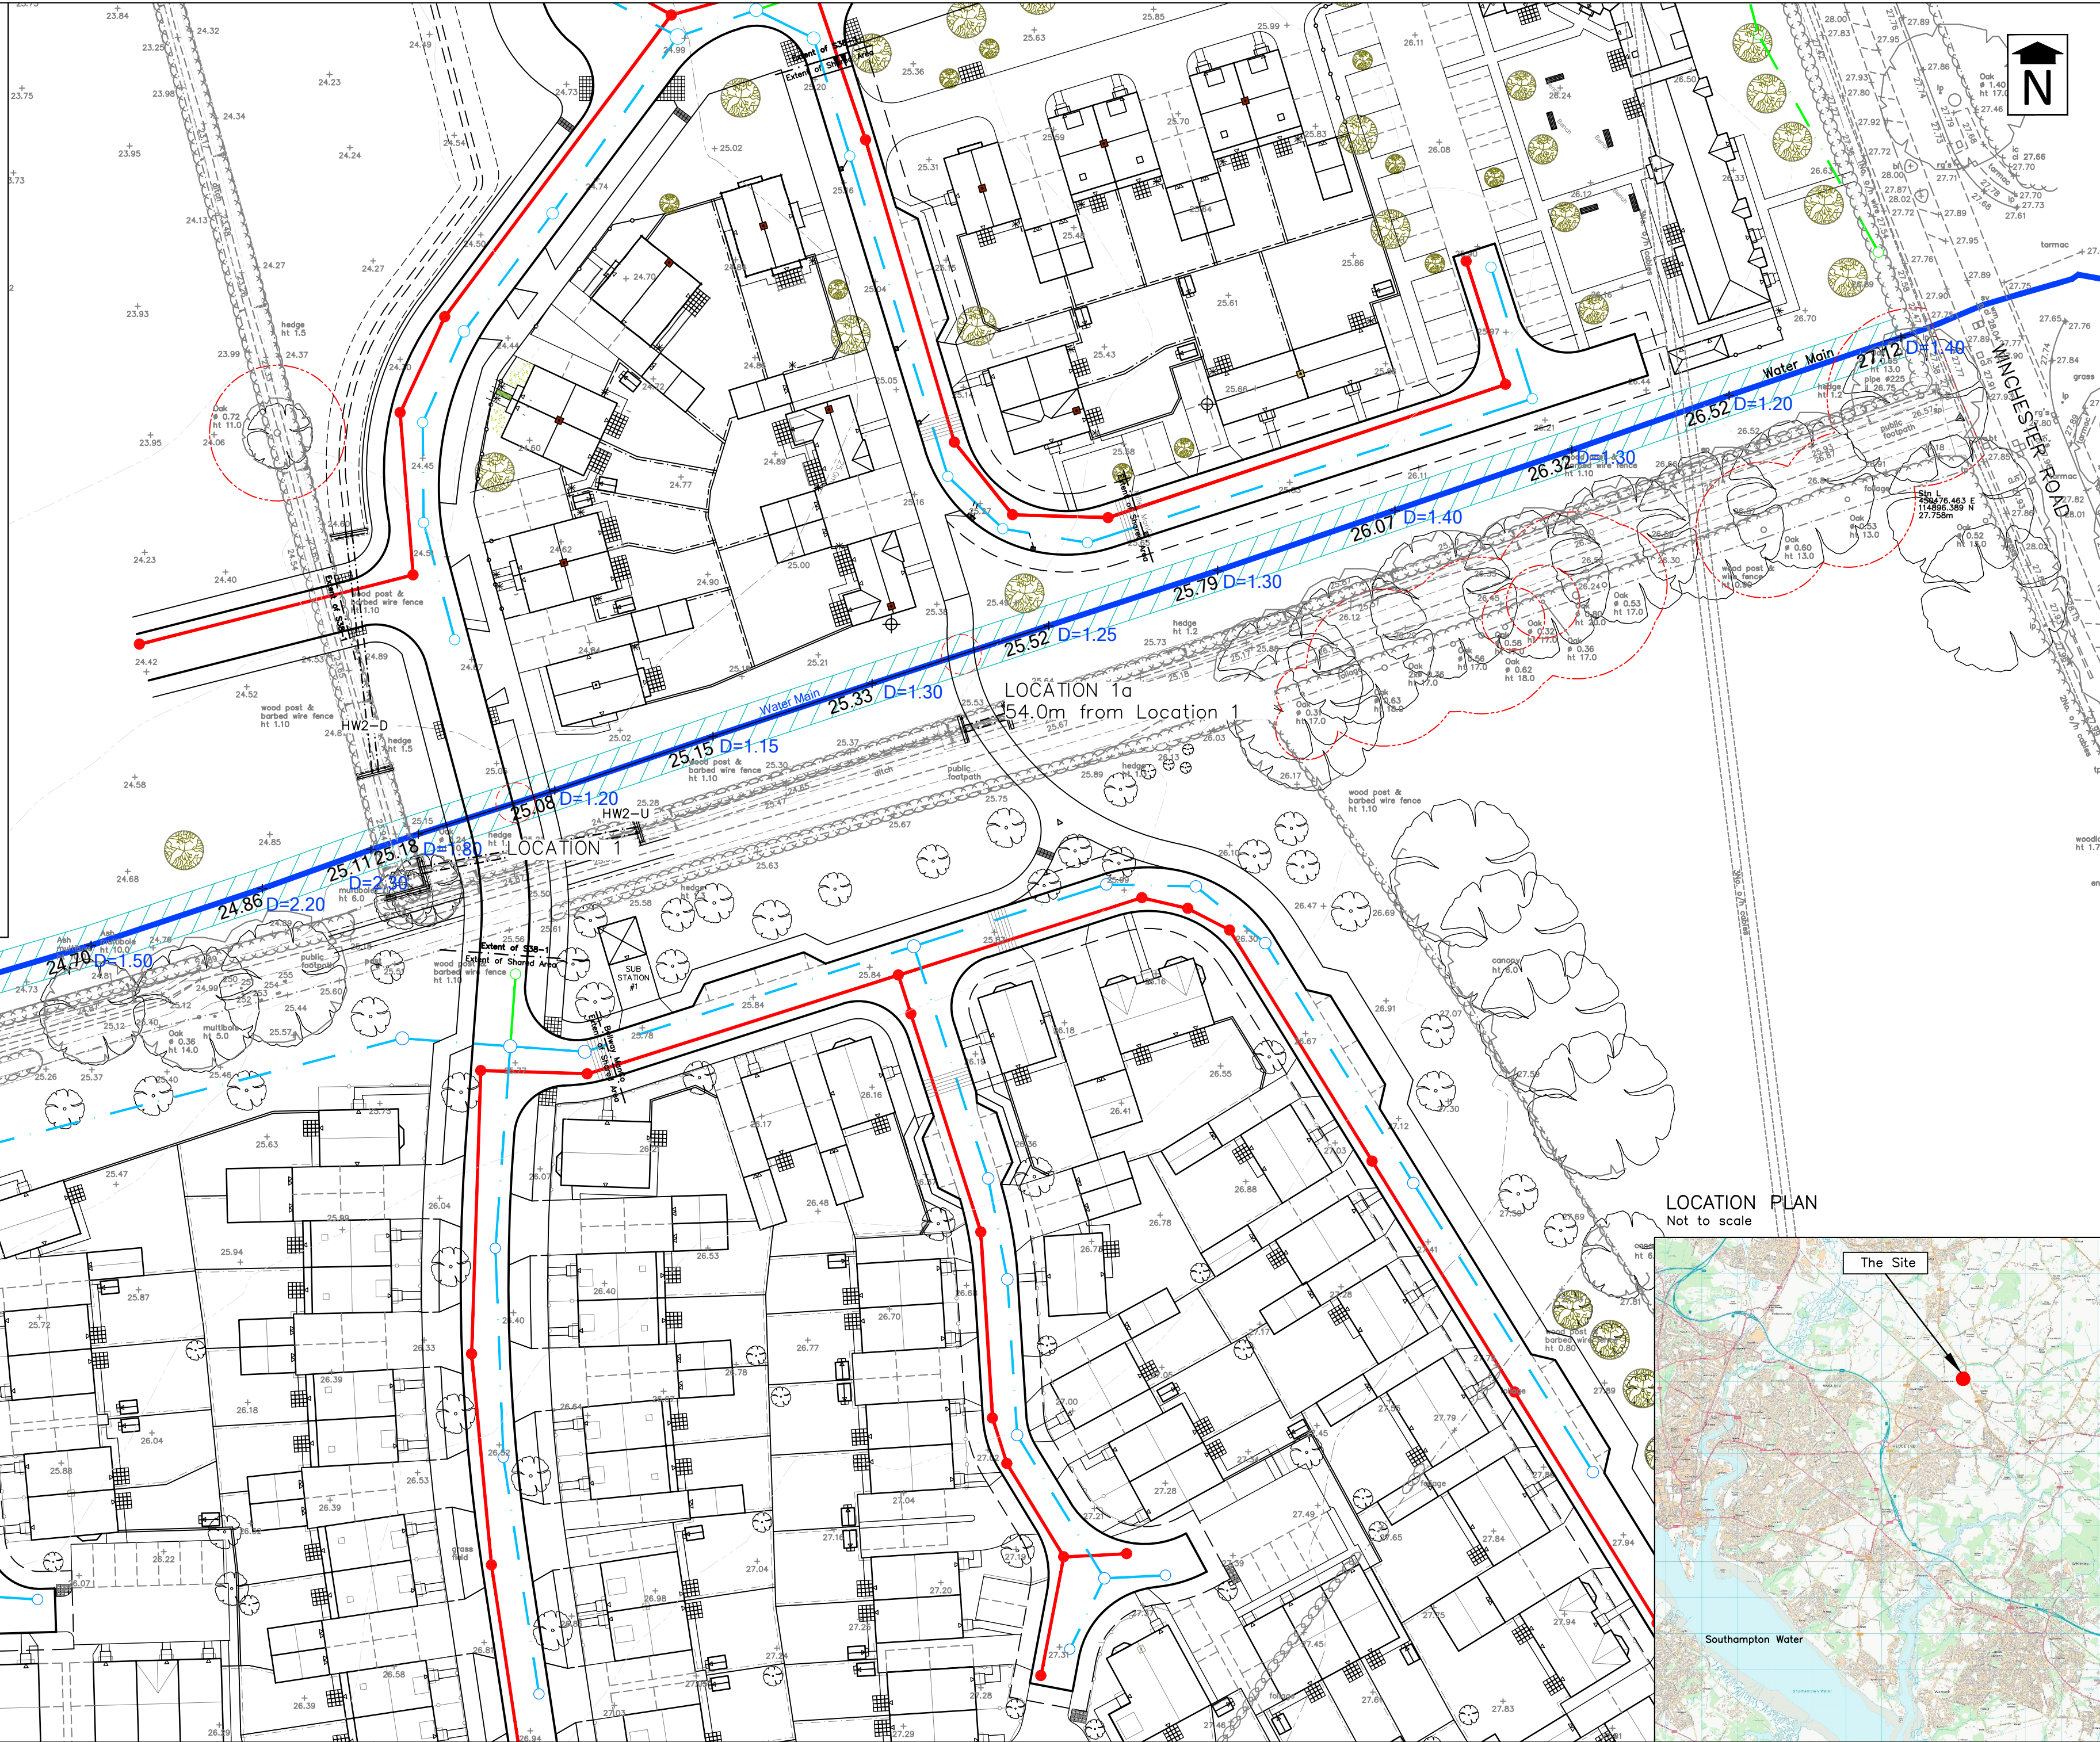

Stratton Park House, Wanborough Road
Swindon, SN3 4HG

Telephone
01793 828000

Website
www.pfapl.com

For Technical Approval
This drawing is produced for the purposes of obtaining the approval of an adopting or maintaining authority, and reliance on this drawing, for whatever purpose, is at the developer's/contractor's risk until formal technical approval has been received.

NOTES

- Drawing based on Topographical Survey by Anthony Brookes Surveys Ltd, drawing number A258/7834/1, dated June 2014.
- On-site road layout based on AMP Architecture's Drawing Number P1388/02 Revision N dated 18 January 2019.
- The works shown on this drawing could affect Statutory Undertaker's apparatus and the Contractor is required to verify the location and depth of all such apparatus prior to commencement of the works and to take any precautions necessary when working in the vicinity of any such apparatus.
- All adoptable highway works to be in accordance with the Hampshire County Council's 'Companion Document to Manual for Streets' and the Specification for Highway Works (S19) November 2009 as amended published by The Stationery Office.
- To be read in conjunction with Drawing No. M434/43.
- Water Main line and levels based on Brunel Surveys Ltd's Drawing No. 18031-1250-02 dated July 2017.

KEY

- F238 Foul Water Sewer & Manhole (S104)
- S140 Surface Water Sewer & Manhole (S104)
- S114 Surface Water Sewer & Manhole (Management Company)
- 600mm Water Main and 4.57m Easement
- Public Right of Way (Botley No.1 Footpath)
- LOCATION 1 Non-Destructive Test Location

LOCATION PLAN
Not to scale

Rev	Date	Description	Drawn	Check
#	28/04/23	First Issue	DBB	C

STATUS

FOR TECHNICAL APPROVAL

Client
millerhomes Bellway

Project
**Boorley Gardens
Winchester Road
Hedge End**

Drawing Title
**600mm Water Main
Non-Destructive Testing
Location Plan**

Drawing No. **M434/42**

Date: March 2023 Scale: 1:500 @ A0
E-Mail: dbrock@pfapl.com