

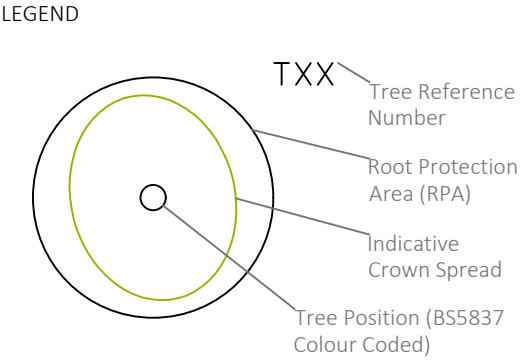


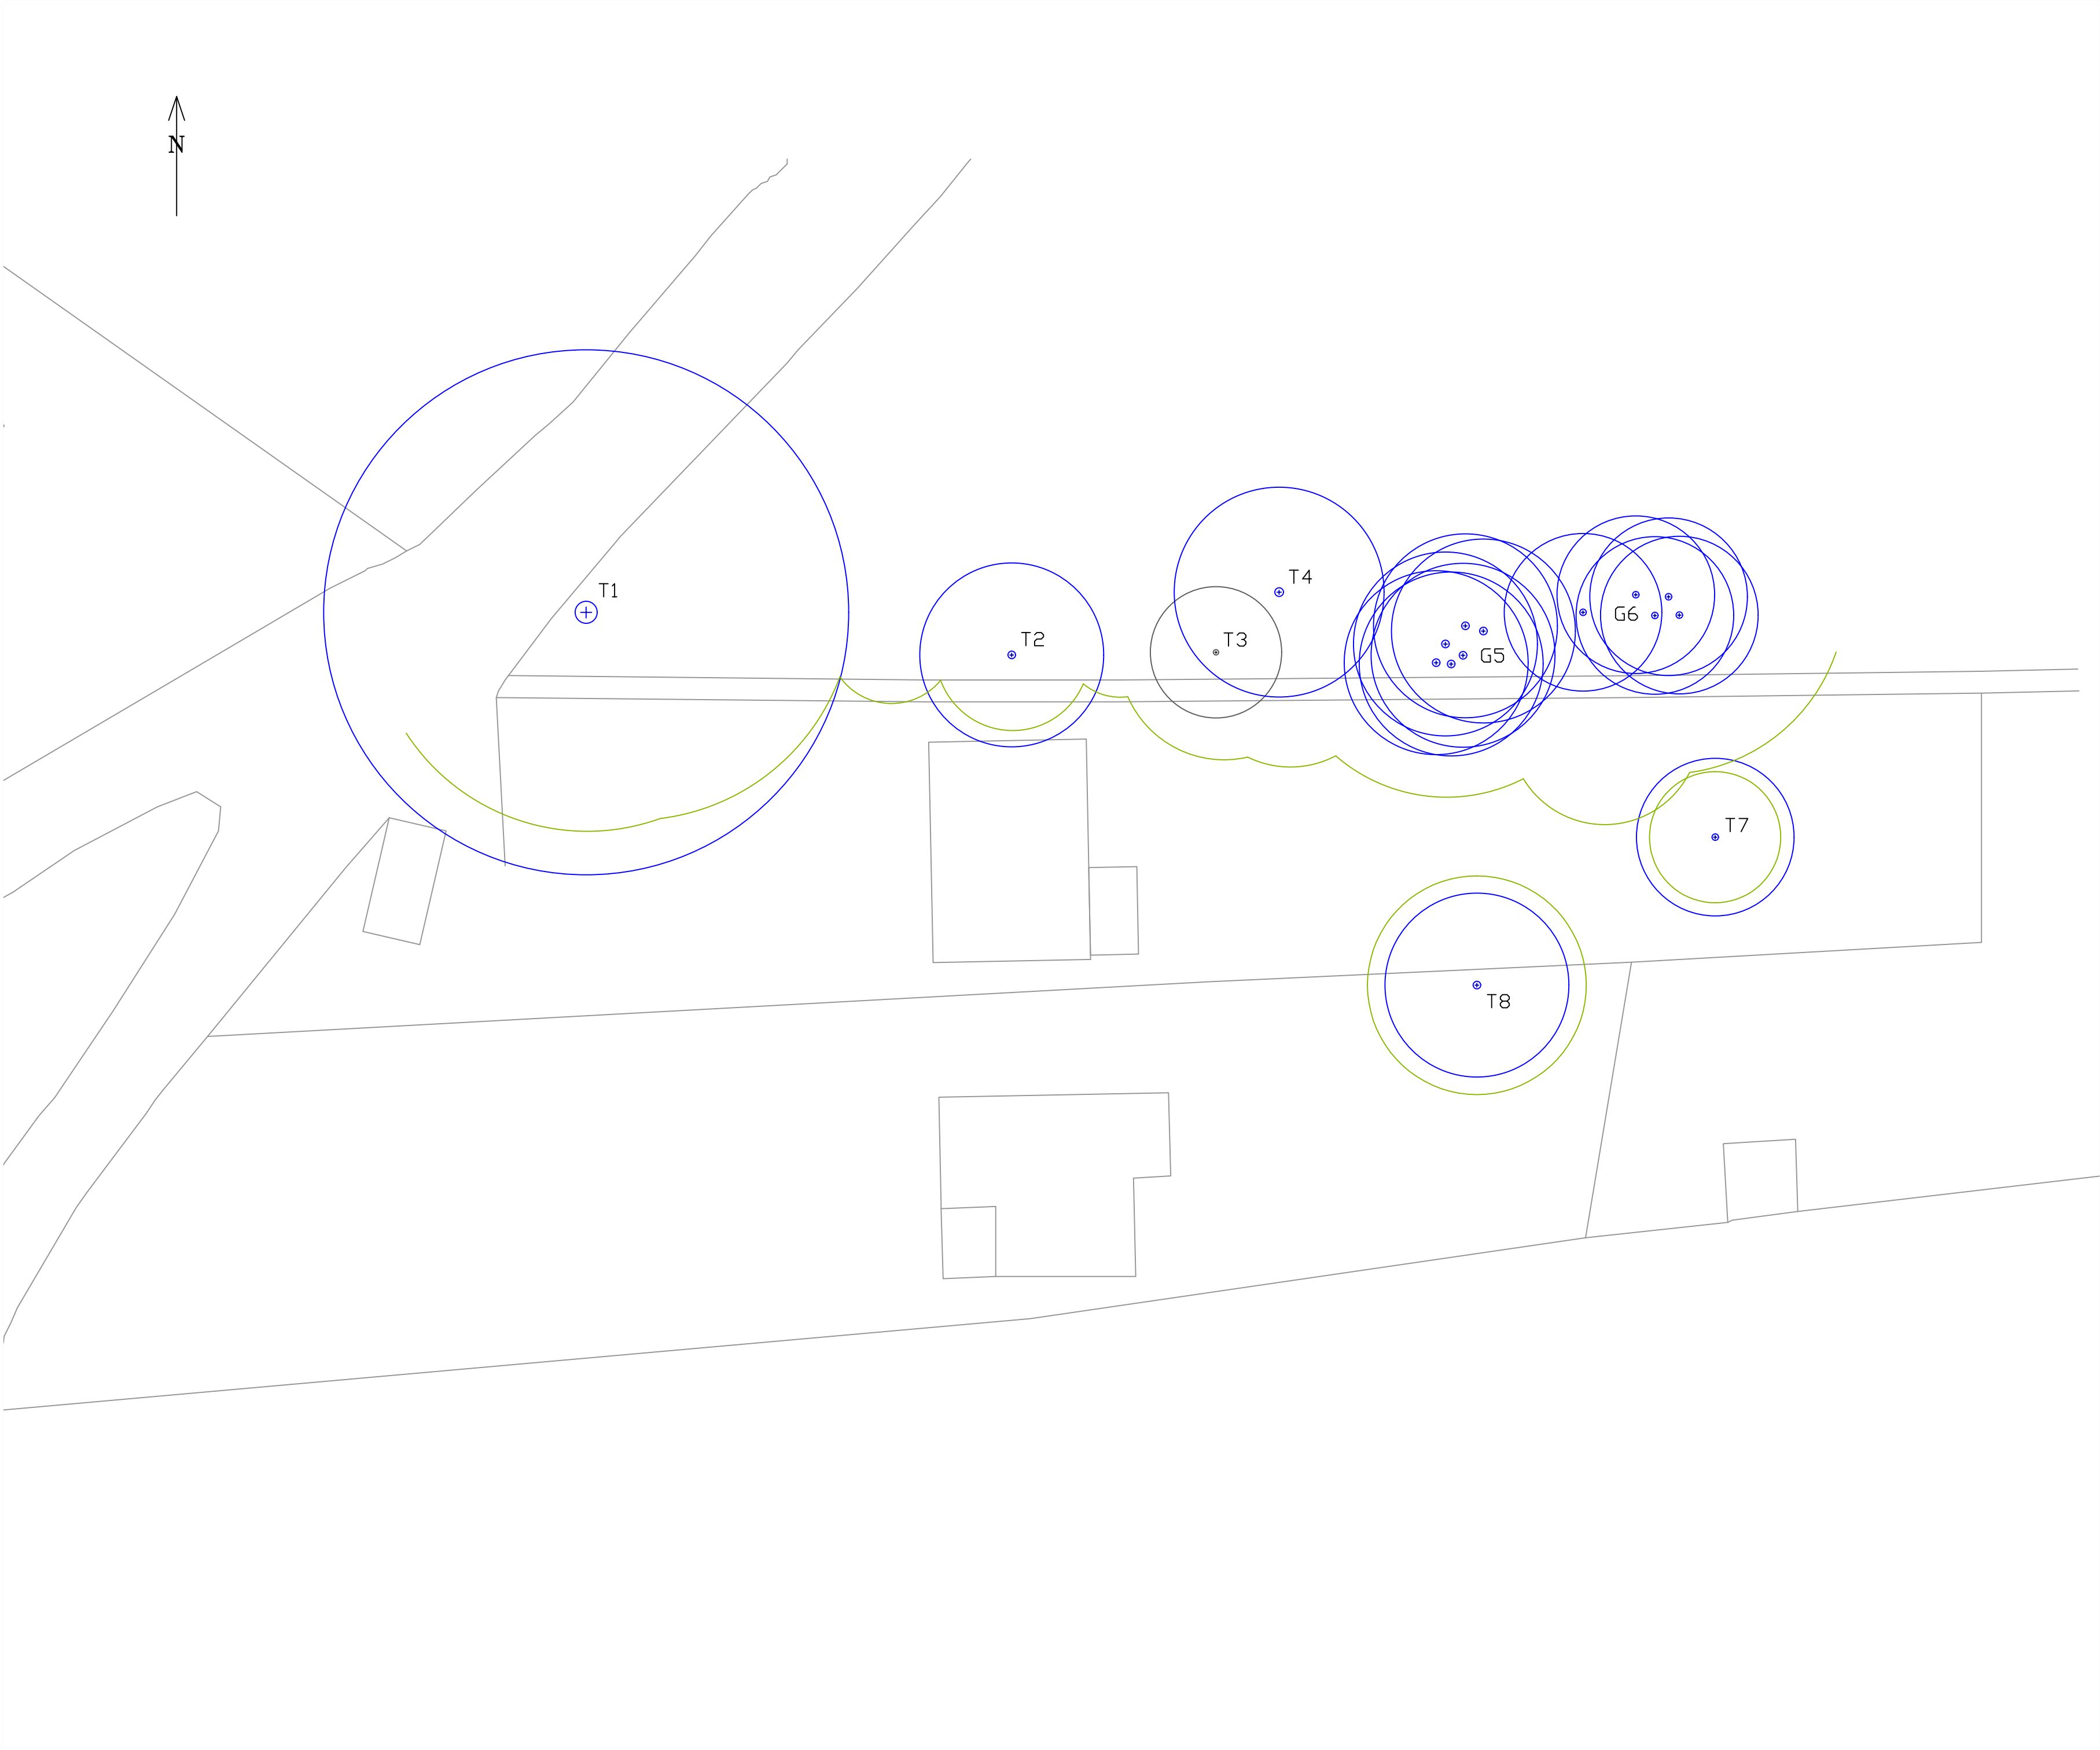

- BS5837 Tree Categorisation
- Category A Trees
 - Category B Trees
 - Category C Trees
 - Category U Trees

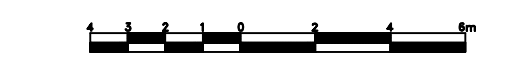

Unit 1c Deer Park Farm
Knowle Lane
Horton Heath
SO50 7DZ

08450 947 957
WWW.SHAWYERS.CO.UK



The original of this drawing was produced in colour - a monochrome copy should not be relied upon. For Local Authority planning use only. Drawing is copyright of Shawyers.

CLIENT
Mr and Mrs Powell

PROJECT NUMBER
3353-075

DRAWING TITLE
Tree Constraints Plan

DRAWN BY
CSS

SCALE
1:200
at A2

DATE
11/05/2017

DRAWING NUMBER
3353-075-02

REVISION
A