


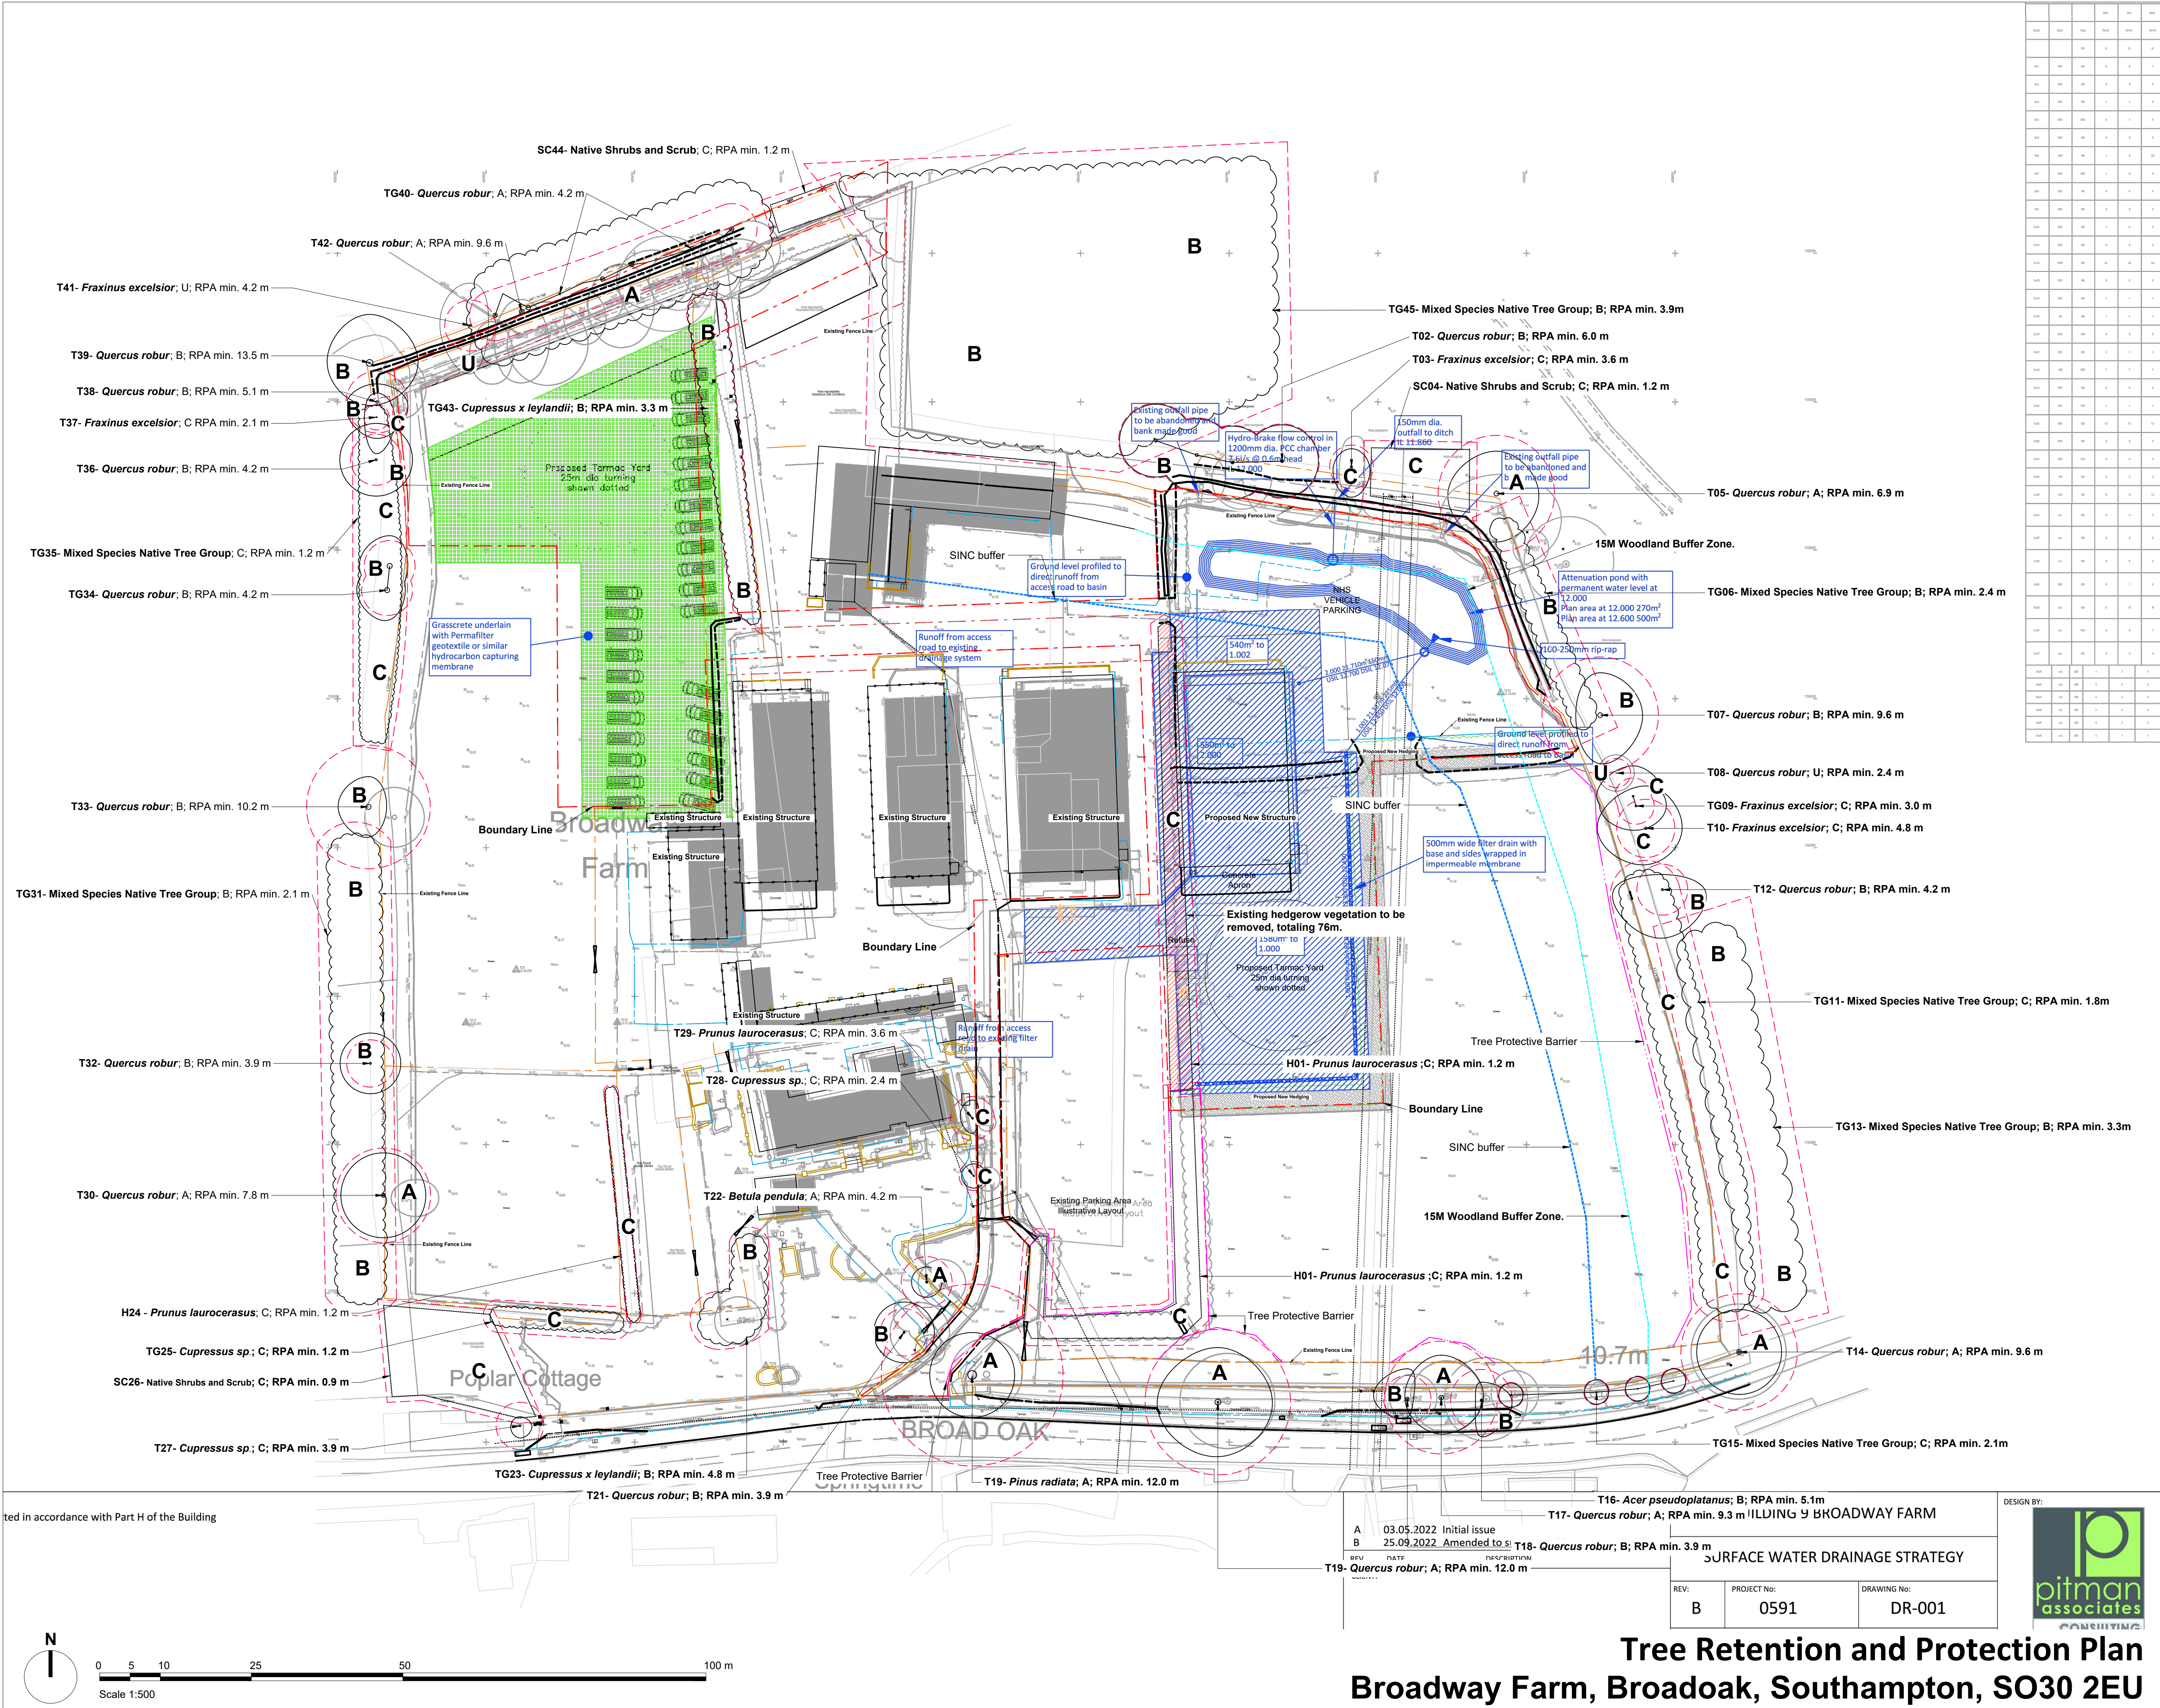

Legend

T02

Tree and Shrub Numbers.

Tree Root Protection Areas calculated and specified in accordance with BS 5837:2012 - 'Trees in Relation to Design, Demolition and Construction - Recommendations'.

Boundary Line

Existing Trees to be Retained

Existing Hedgerow Vegetation

Existing Hedgerow Vegetation to be Removed

Tree Protection Barrier
All Tree Protection and Tree Protection Barriers to be in accordance with BS 5837:2012 - 'Trees in Relation to Design, Demolition and Construction - Recommendations'.
Tree Protective Barrier to be 2.0 metres height 'Heras' Welded Wire Mesh Fencing secured to a scaffolding framework, set into the existing ground, and positioned to the outside edge of the existing Tree Root Protection Area, or as specified.

15M Woodland Buffer Zone.

SINC buffer

Notes:

- Drawing to be read in colour.
- For details of existing trees and vegetation refer to: LLD-2481-ARB-SCH-001-01 - Existing Tree Schedule;
- For assessment of effects of the proposed development on existing trees refer to LLD-2481-ARB-REP-001- Arboricultural Impact Assessment and Method Statement;

PLANNING ISSUE

Rev	Description	Date	Initials
04	Panning Issue	03.10.22	GO
03	Panning Issue	28.09.22	GO
02	Panning Issue	20.09.22	GO
01	Panning Issue	16.09.22	GO
00	Panning Issue	14.09.22	GO

LIZARD
Landscape Design and Ecology
The Old Bank, 34 South Street, Tarring, Worthing, West Sussex, BN14 7LH
T. 01903 216033 E. lizardlandscape@btconnect.com W. lizardlandscape.co.uk

Client
Luken Beck LLP
Project Title and Location
Broadway Farm
Broadoak, Southampton, SO30 2EU

Drawing Title
Tree Retention and Protection Plan 1 of 1

Scale A1@1:500	Drawn GO	Approved GS	Date 03/10/22
Drawing No LLD2481-ARB-DWG-020	Revision 04		

DESIGN BY:

REV: B

PROJECT No: 0591

DRAWING No: DR-001

Tree Retention and Protection Plan
Broadway Farm, Broadoak, Southampton, SO30 2EU