


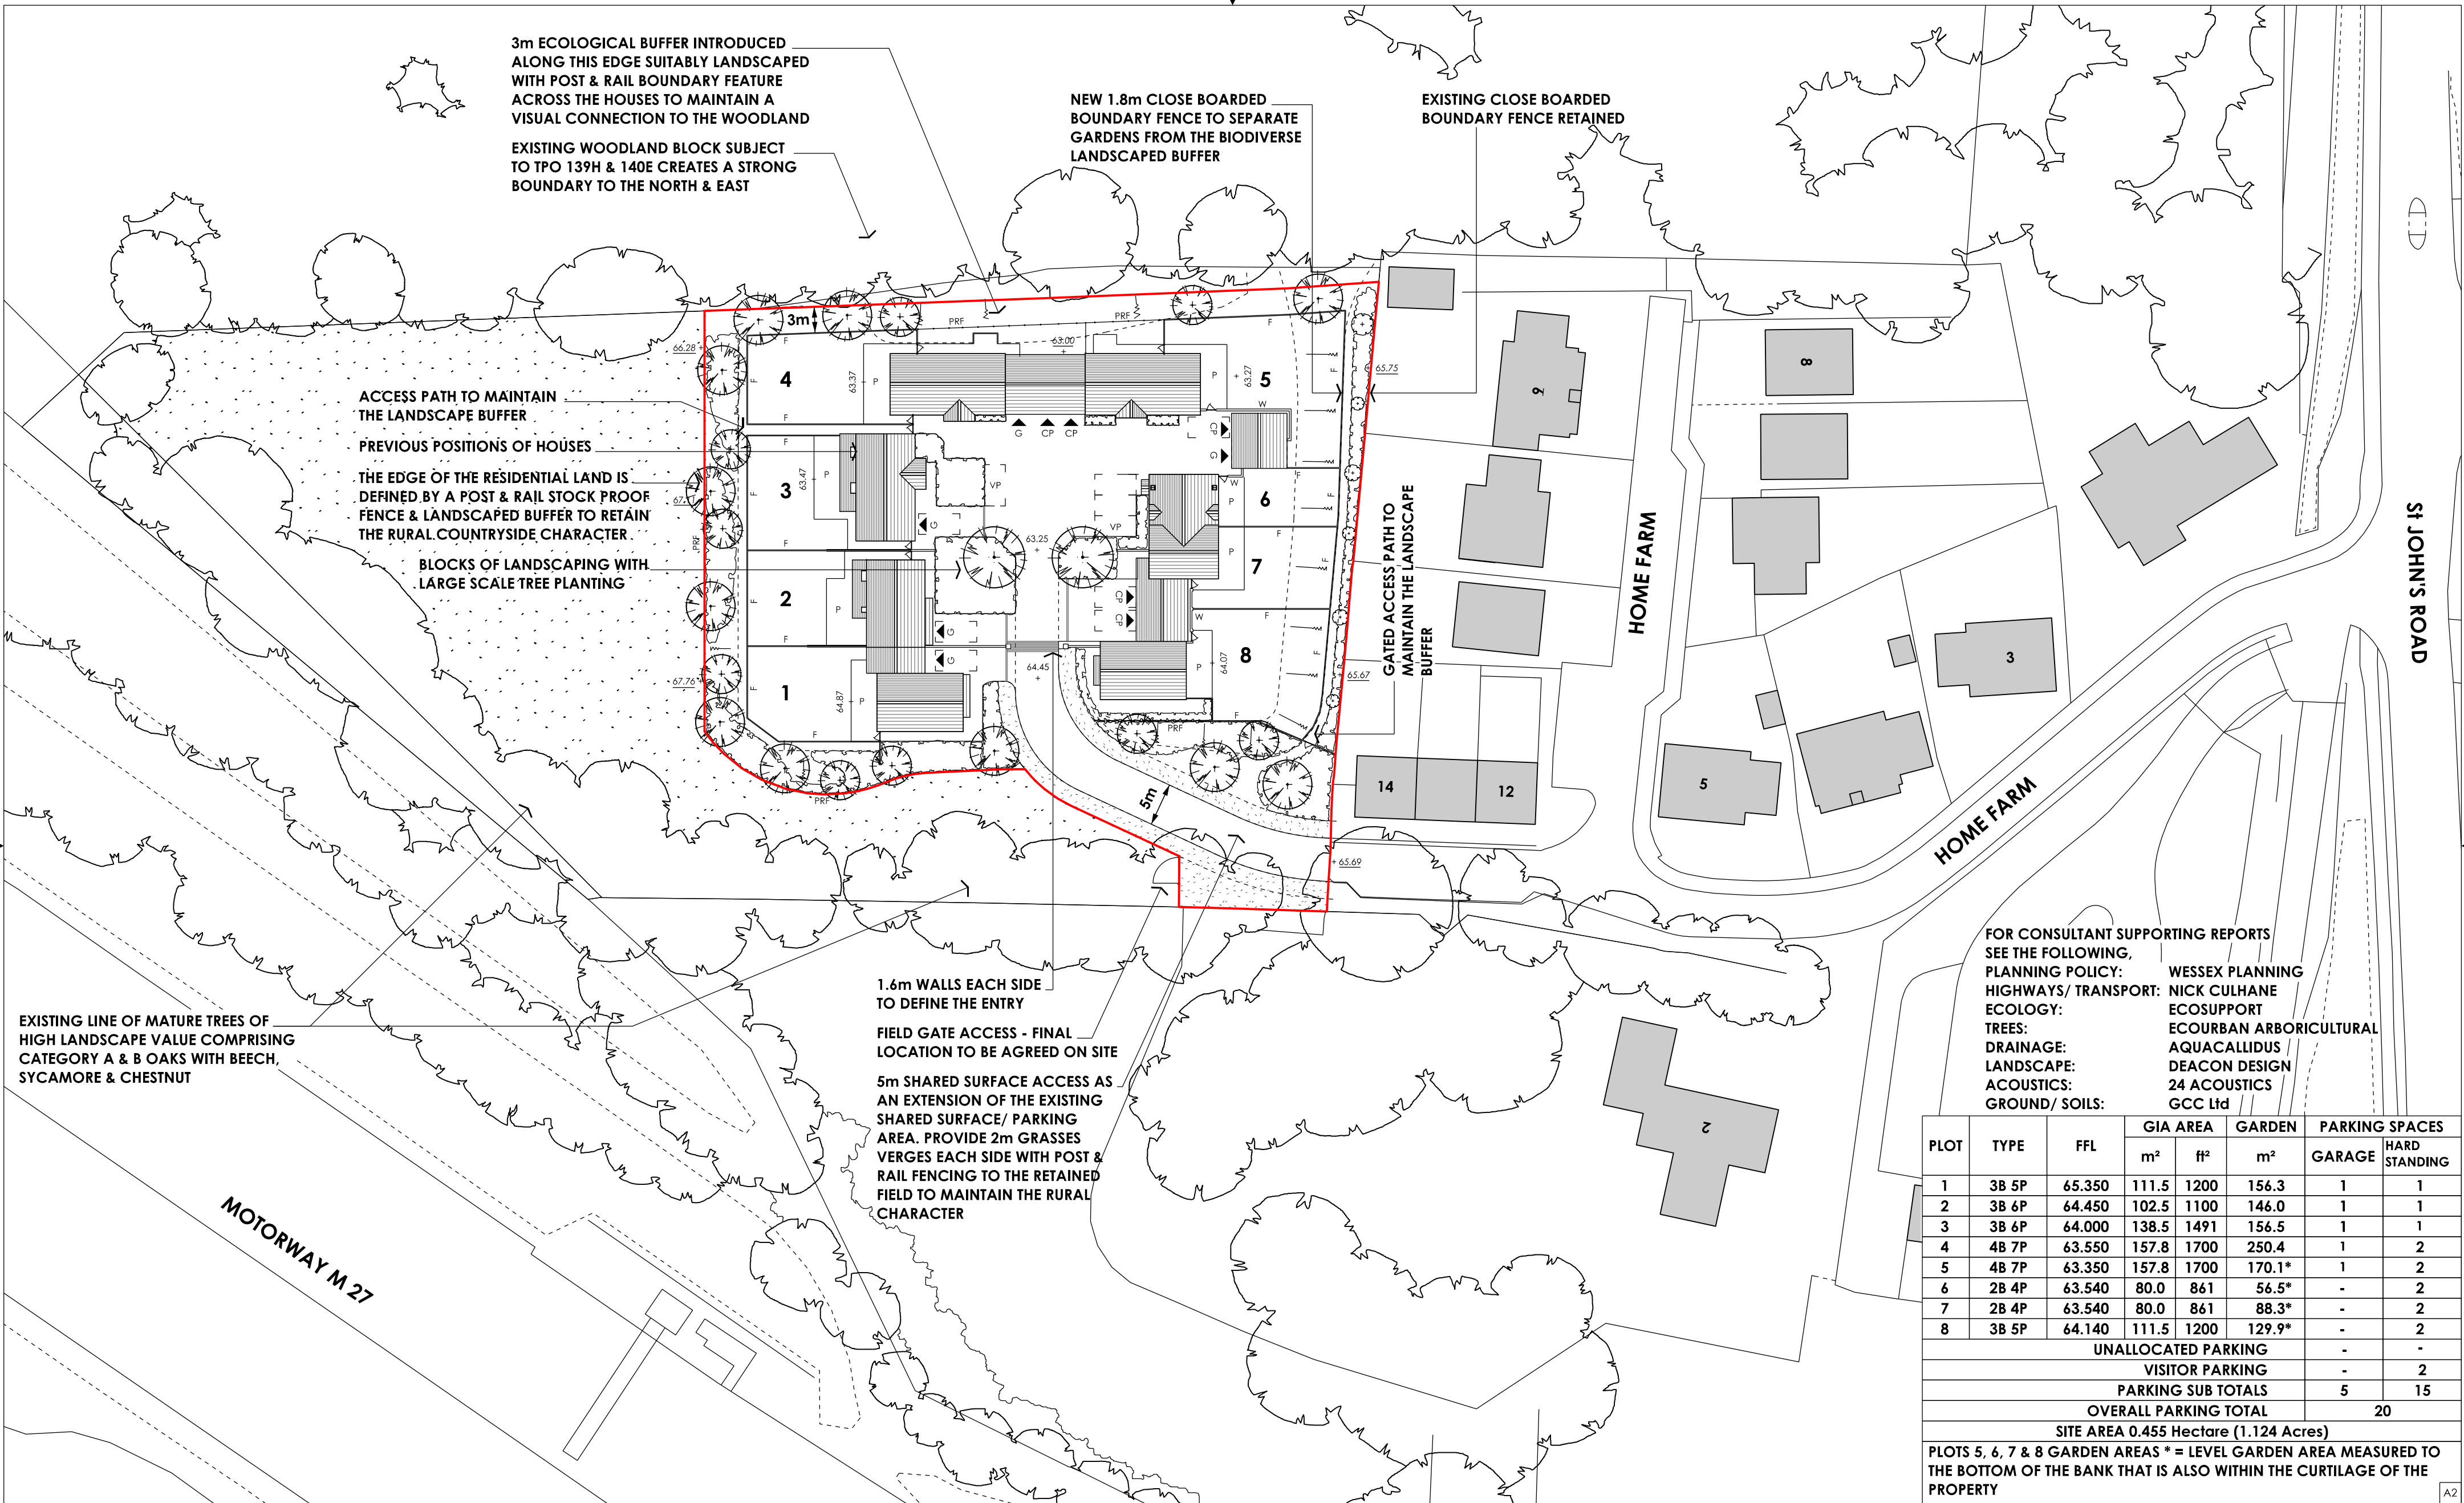

	PROPOSED HEDGE/ SHRUB PLANTING - SEE LANDSCAPE DESIGN FOR DETAILS	P	PATIO		TIMBER POST & RAIL FENCE WITH STOCK PROOF MESH		GARAGE INTERNAL DIMENSION MIN 6 x 3 m		POPE PRIESTLEY ARCHITECTS ARCHITECTURE TOWN PLANNING URBAN DESIGN 12A, VICARAGE FARM BUSINESS PARK, WINCHESTER ROAD, FAIR OAK, HAMPSHIRE SO50 7HD T: +44 (0)23 80335228 E: info@popepriestley.co.uk CONTRACTORS MUST CHECK ALL DIMENSIONS ON SITE. ONLY FIGURED DIMENSIONS ARE TO BE WORKED FROM. DISCREPANCIES MUST BE REPORTED TO THE ARCHITECT BEFORE PROCEEDING. DRAWING WAS PREPARED IN MICROSTATION FORMAT. DRAWINGS EXPORTED IN OTHER FORMATS MAY DIFFER. REFER TO ORIGINAL DRAWING FOR TRUE FORMAT. THIS DRAWING IS COPYRIGHT © POPE PRIESTLEY ARCHITECTS. NO PART OF THIS DRAWING IS TO BE REPRODUCED OR TRANSMITTED IN ANY FORM OR BY ANY MEANS, ELECTRONIC OR MECHANICAL, WITHOUT PERMISSION IN WRITING FROM POPE PRIESTLEY ARCHITECTS. IMPORTANT NOTE FOR USE OF THIS DRAWING: THE DRAWING HAS BEEN PRODUCED SPECIFICALLY FOR USE ON THIS PROJECT. POPE PRIESTLEY ARCHITECTS CANNOT BE HELD RESPONSIBLE FOR REUSE OF THIS INFORMATION BY OTHERS FOR ANY PURPOSE OTHER THAN FOR WHICH IT IS SPECIFICALLY INTENDED. THIS DRAWING REFLECTS STANDARDS AGREED FOR THE PROJECT AND CURRENT AT THE TIME OF PRODUCTION AND WILL NOT BE UPDATED IN ACCORDANCE WITH CHANGING LEGISLATION AND/ OR OTHER REQUIREMENTS.
	PROPOSED NEW TREE - SEE LANDSCAPE DESIGN FOR DETAILS		GATE		2m WIDE GRASSED SERVICE MARGIN		OPEN SIDED CAR PORT		
	EXISTING TREES		BRICK WALL	+ 63.95	EXISTING GROUND LEVEL		HARDSTANDING PARKING SPACE		
			1.8m TIMBER FENCE	+ 63.95	PROPOSED LEVEL		VISITOR PARKING SPACE		

SCALE BAR 10mm INTERVALS WHEN PRINTED AT TRUE SCALE

SCALE 1: 500

DATE 30.08.2023

AUTHOR JT

CHECK DP

HOME FARM HEDGE END HAMPSHIRE SO30 4DF

SITE LAYOUT

DRAWING STATUS PRELIMINARY ISSUE

DRAWING NO. PP1433/ 101

REVISION P2