


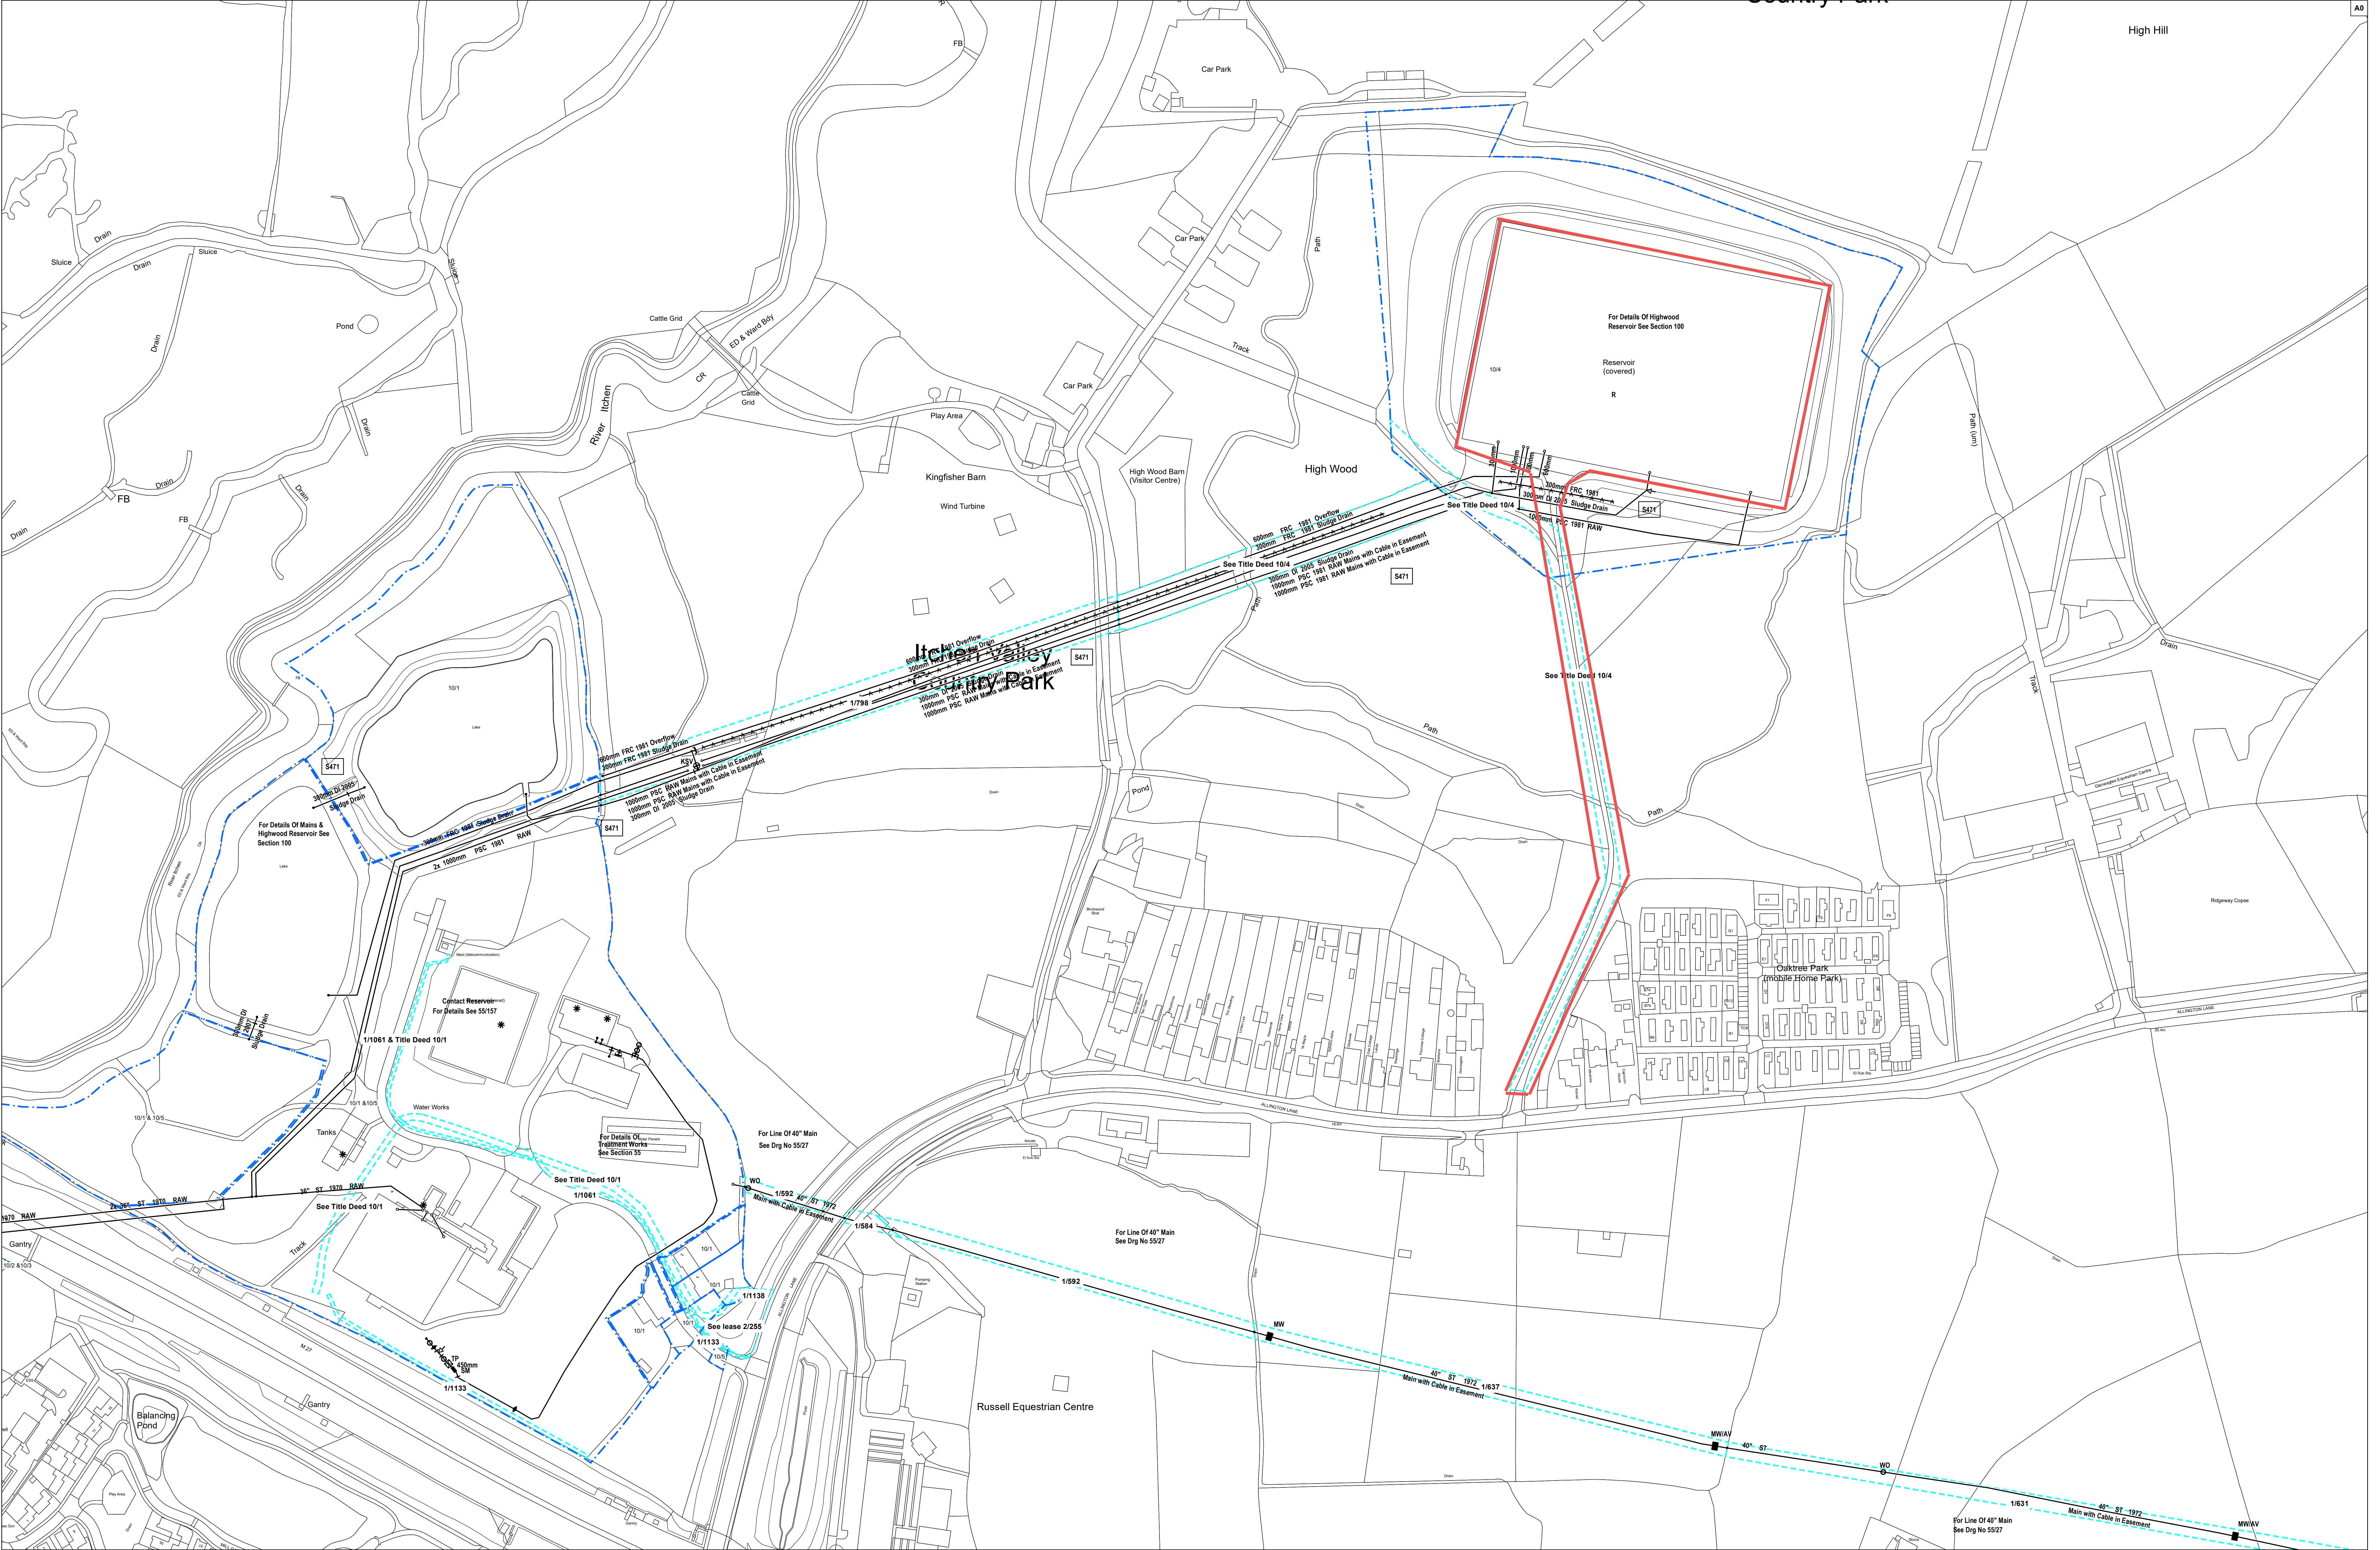

ITCHEN, COMPANY OWNED LAND AND EASEMENTS

Legend

- Company Owned Land
- Easement



Registered Office:
P.O. BOX NO. 3, West Street, Havant,
Hampshire, PO9 1LG.
Registered in England No. 2534465
Telephone: (023) 5248 8888
Fax: (023) 5248 3632
Website: www.portsmouthwater.co.uk

Reproduced by permission of Ordnance Survey on behalf of HMGO.
© Crown Copyright and database right 2022. All rights reserved.
Ordnance Survey Licence Number: 100018036.
The information supplied is given in good faith as a guide to locating
underground apparatus. Its accuracy cannot be guaranteed. Our data
includes comprehensive information about the scale and location
of service pipes or cables to individual premises. The responsibility for
locating and avoiding damage to apparatus on site shall be that of the
person responsible for works in the street and shall be taken to be
the responsibility of the person responsible for the works and any third party who may be affected in any way by
any loss or damage caused by their failure to do so.

Dwg No:
Job No:
OS Ref: SU46159W
Scale: 1:1,250
Date: 05/06/2023