
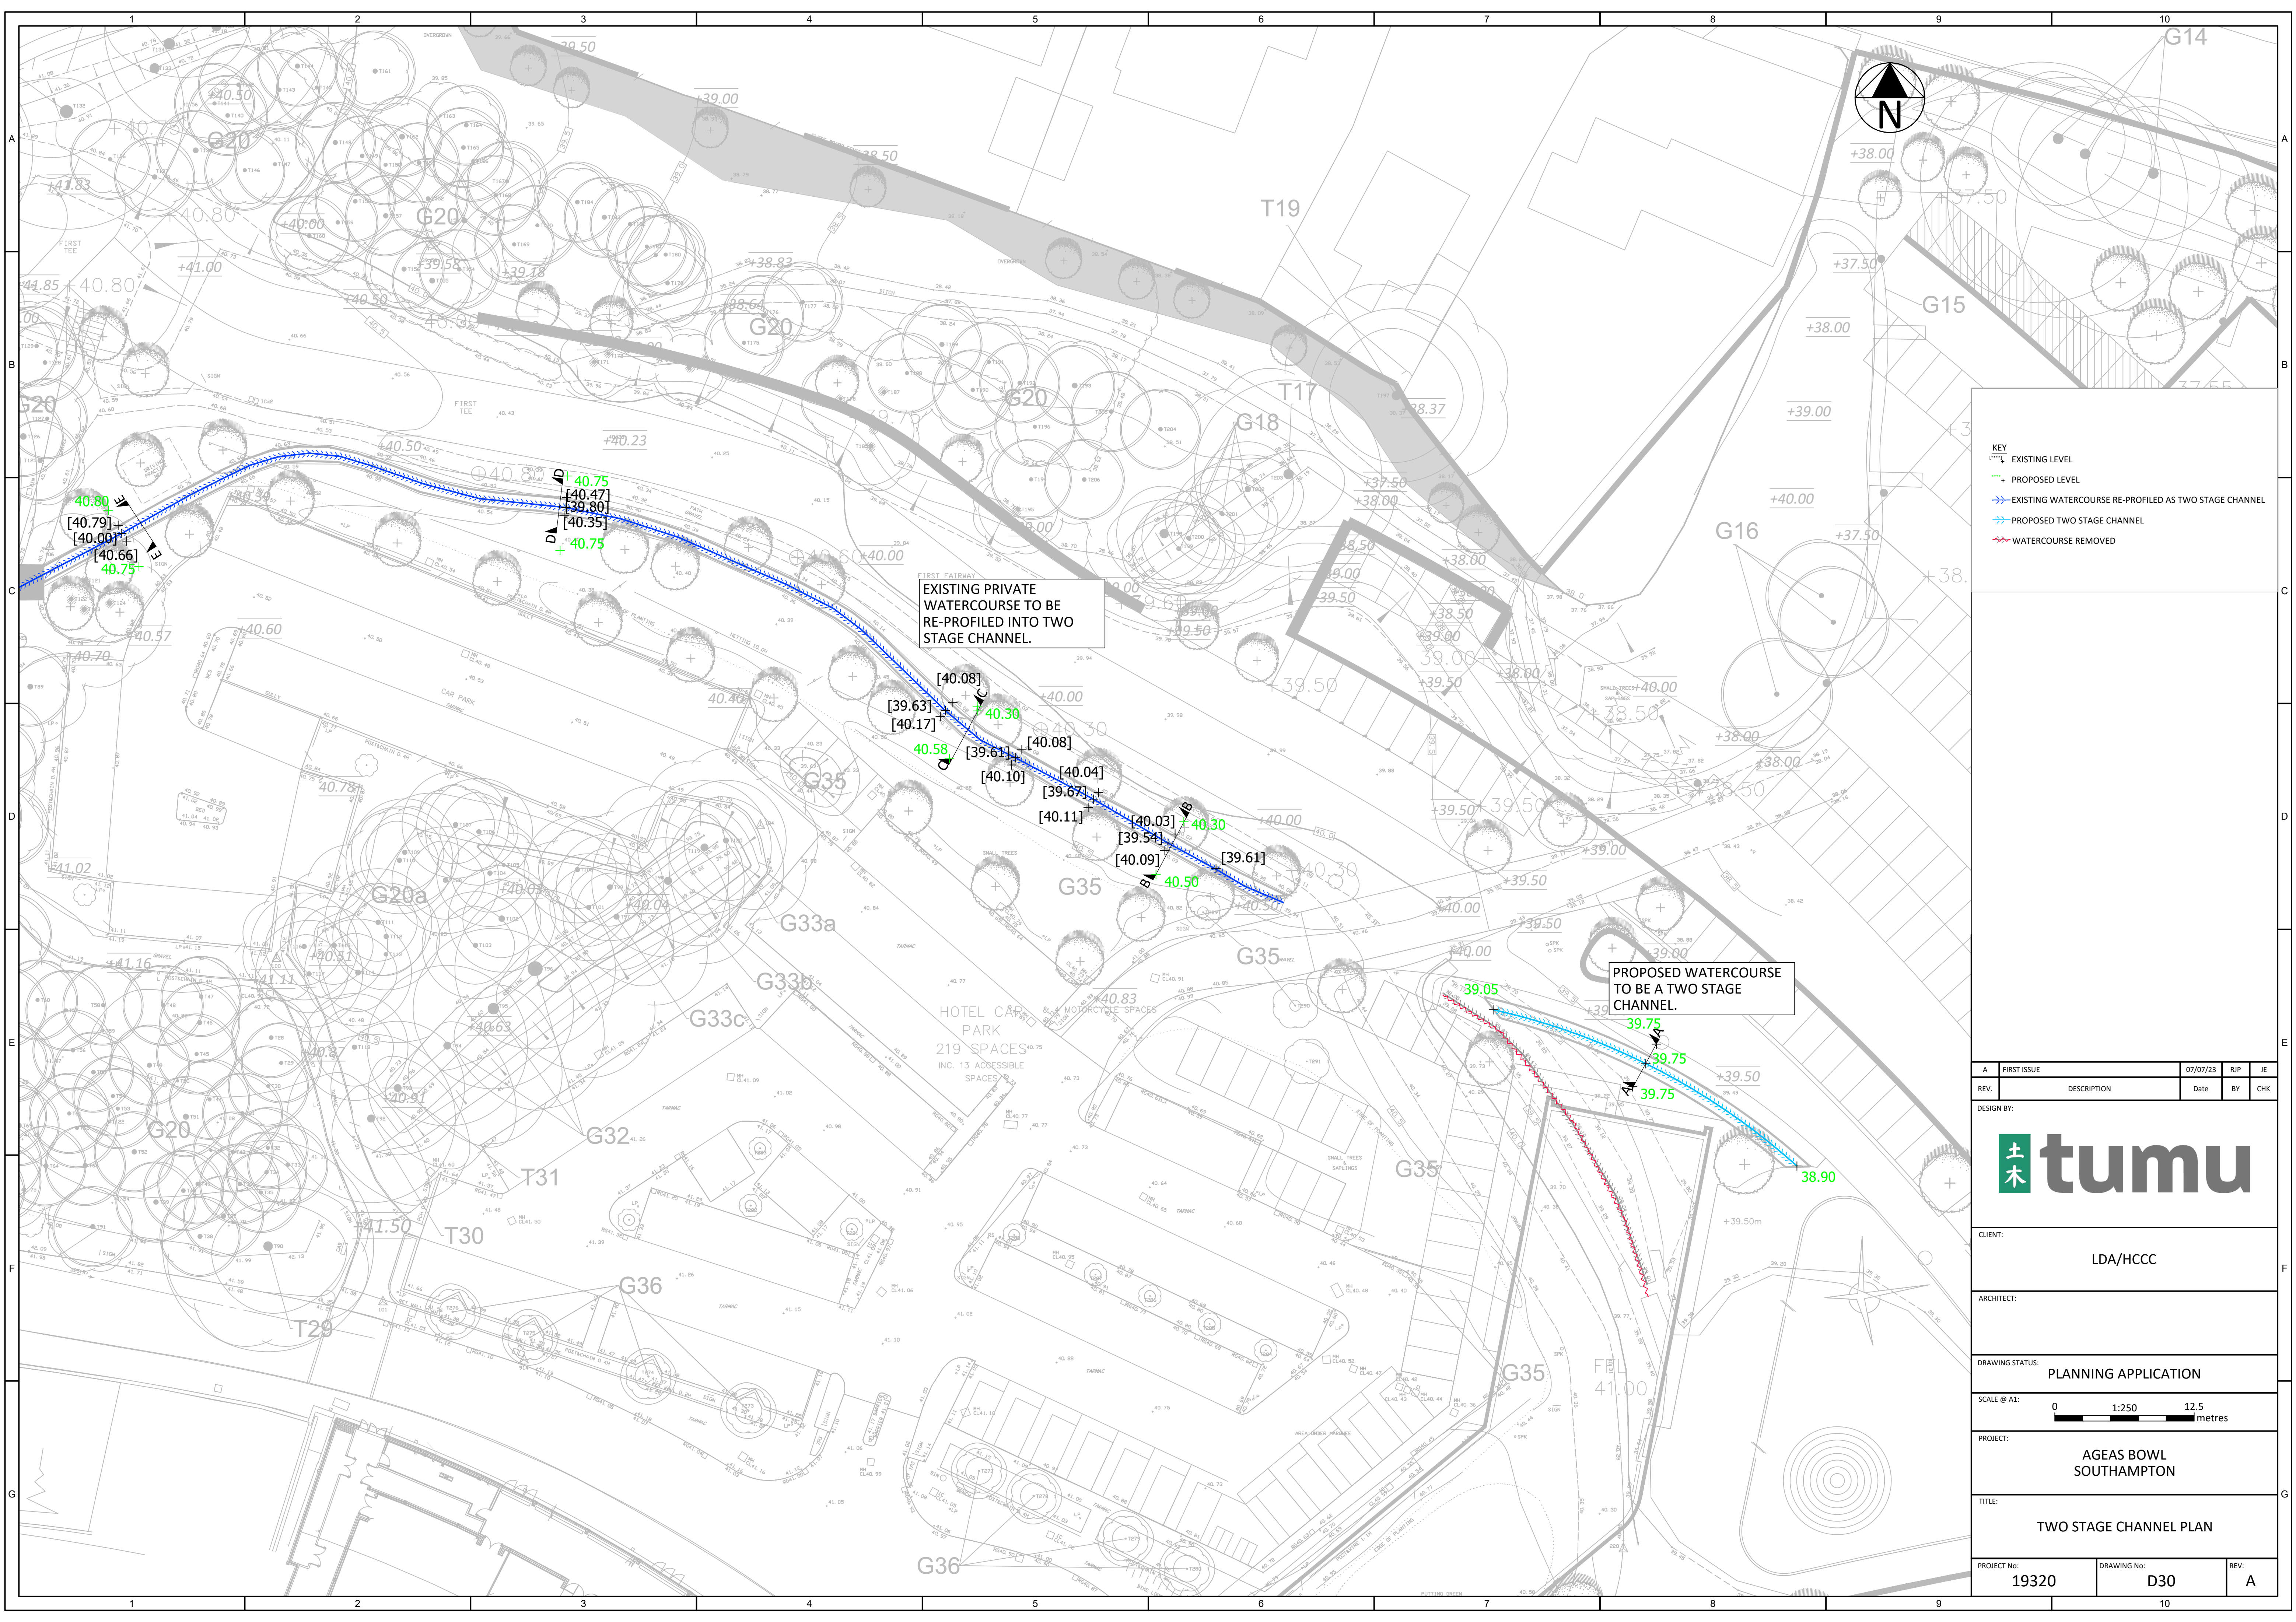


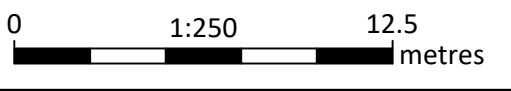

- KEY
- EXISTING LEVEL
 - PROPOSED LEVEL
 - EXISTING WATERCOURSE RE-PROFIED AS TWO STAGE CHANNEL
 - PROPOSED TWO STAGE CHANNEL
 - WATERCOURSE REMOVED

EXISTING PRIVATE WATERCOURSE TO BE RE-PROFIED INTO TWO STAGE CHANNEL.

PROPOSED WATERCOURSE TO BE A TWO STAGE CHANNEL.

A	FIRST ISSUE	07/07/23	RIP	JE
REV.	DESCRIPTION	Date	BY	CHK
DESIGN BY:				
				
CLIENT:				
LDA/HCCC				
ARCHITECT:				
DRAWING STATUS:				
PLANNING APPLICATION				
SCALE @ A1:				
				
PROJECT:				
AGEAS BOWL SOUTHAMPTON				
TITLE:				
TWO STAGE CHANNEL PLAN				
PROJECT No:		DRAWING No:		REV:
19320		D30		A