


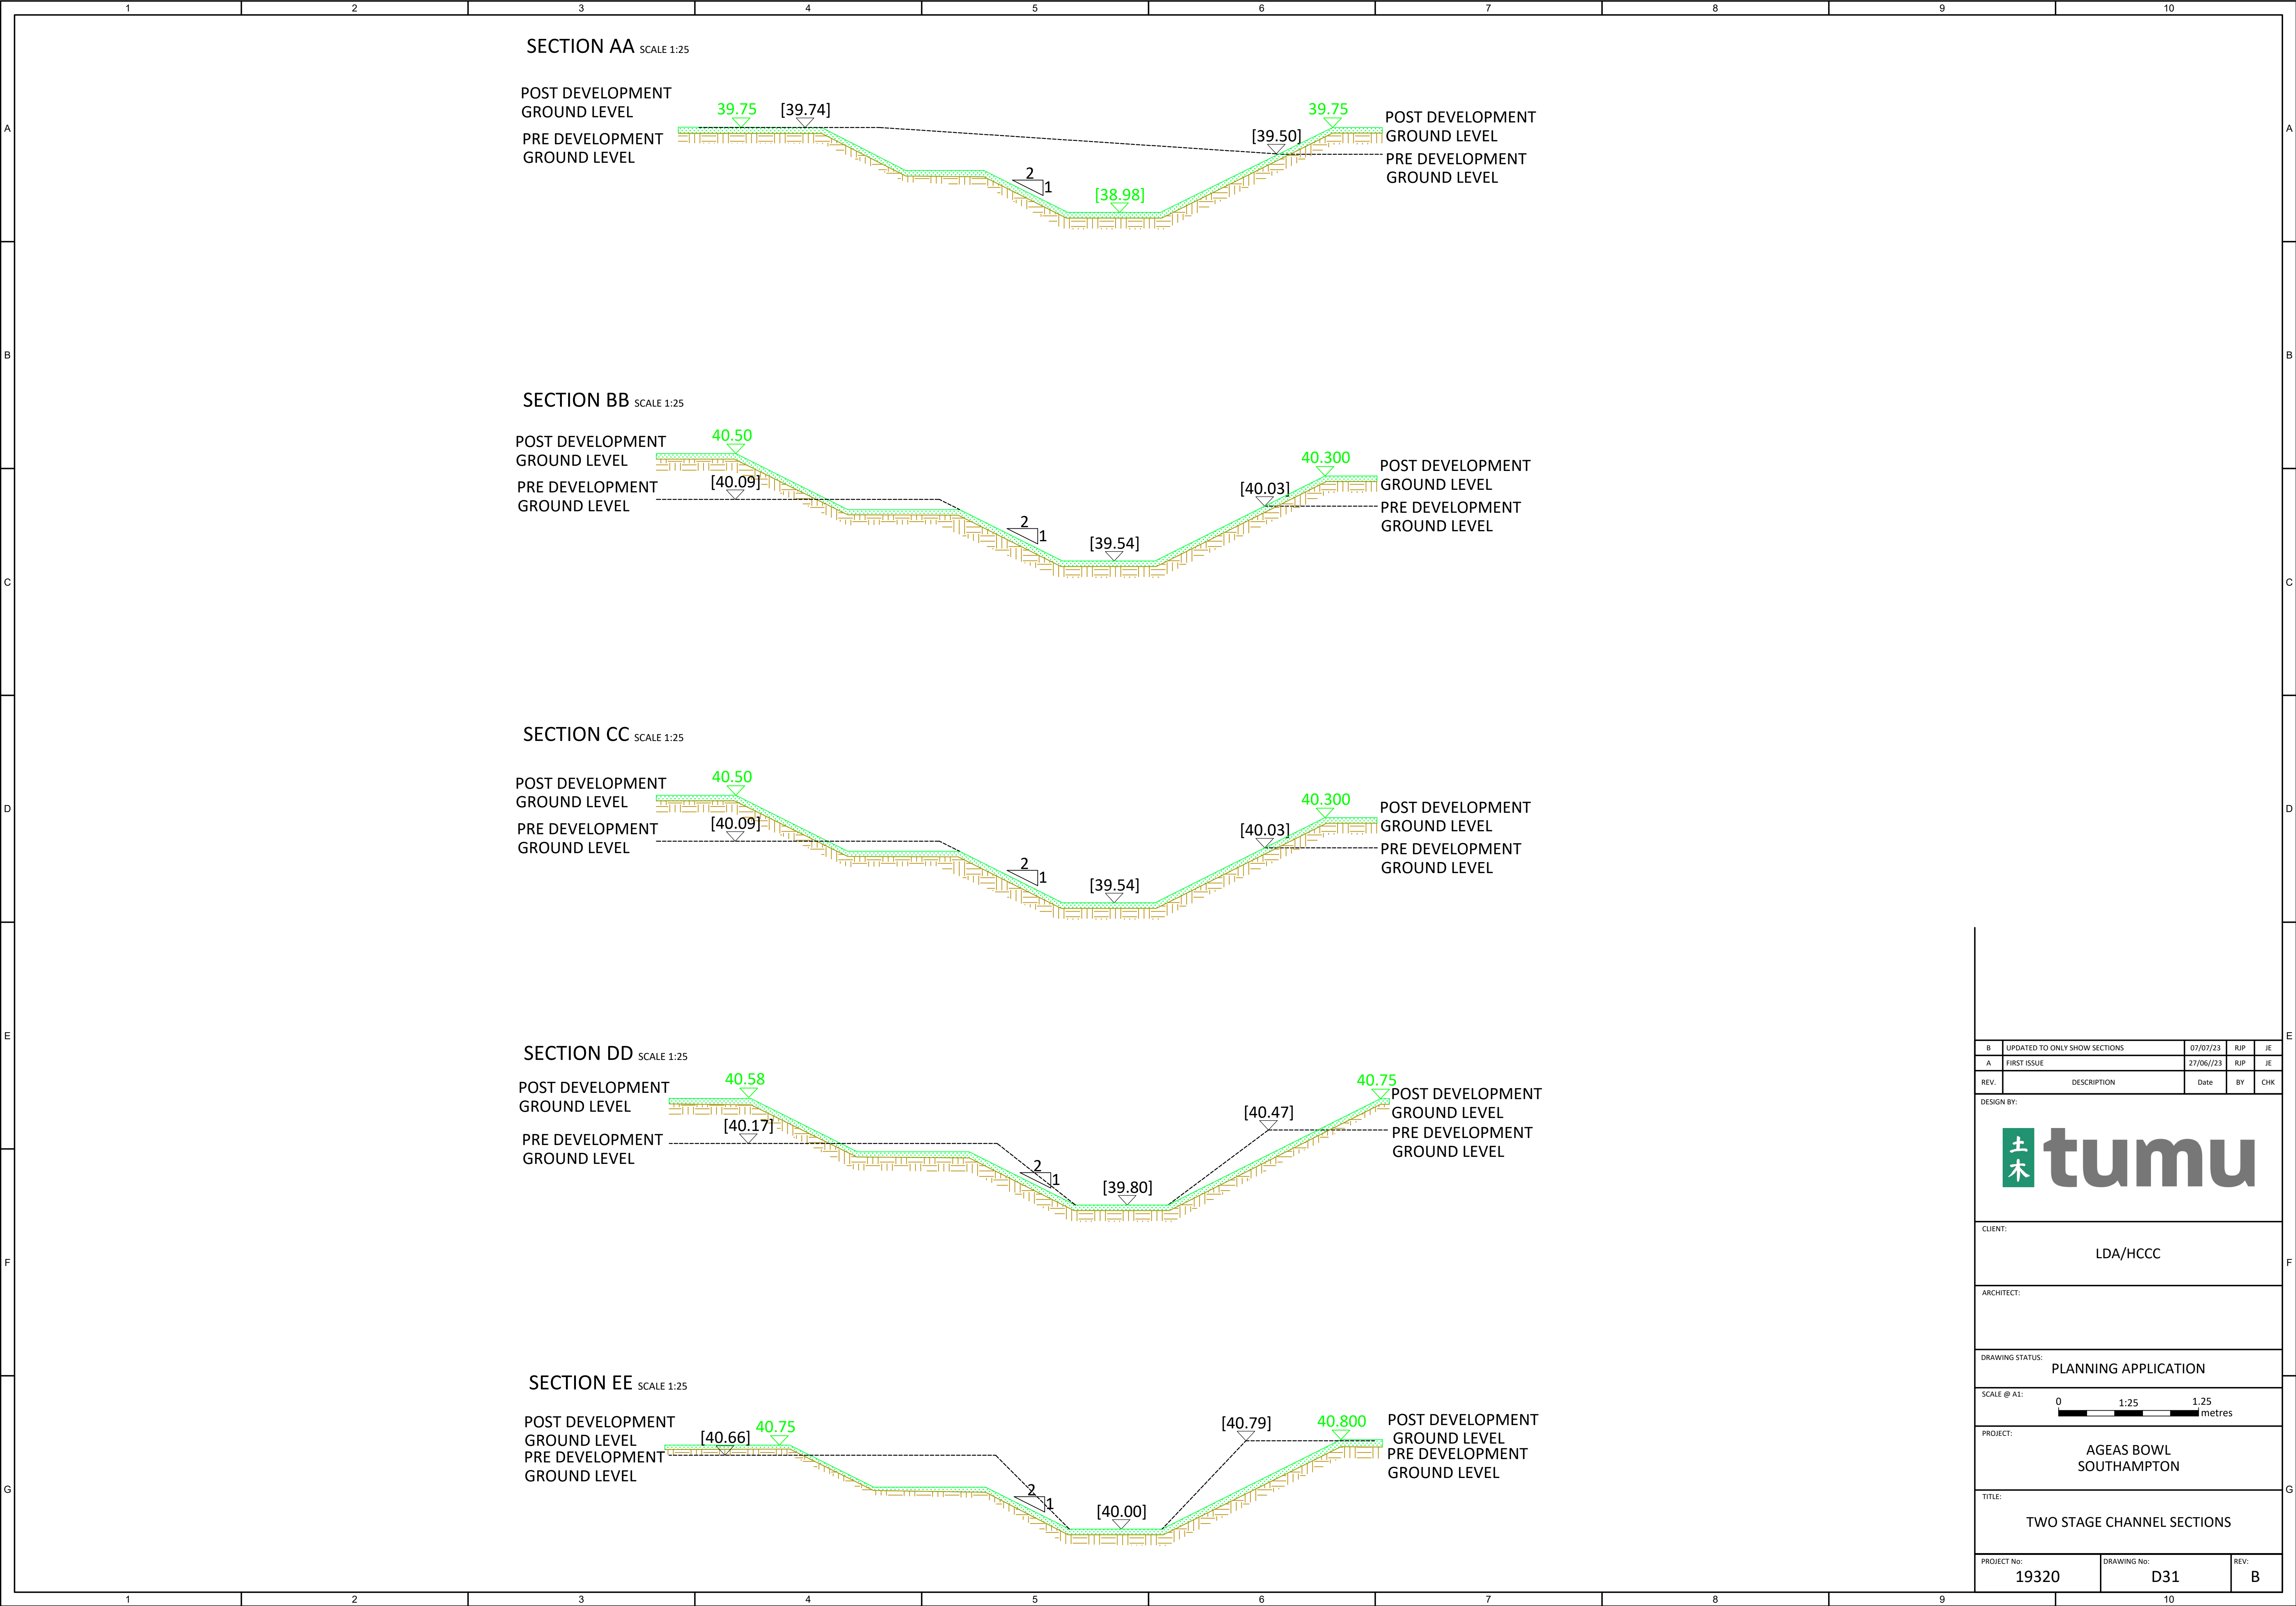

B	UPDATED TO ONLY SHOW SECTIONS	07/07/23	RJP	JE
A	FIRST ISSUE	27/06/23	RJP	JE
REV.	DESCRIPTION	Date	BY	CHK
DESIGN BY:				
				
CLIENT: LDA/HCCC				
ARCHITECT:				
DRAWING STATUS: PLANNING APPLICATION				
SCALE @ A1: 0 1:25 1.25 metres				
PROJECT: AGEAS BOWL SOUTHAMPTON				
TITLE: TWO STAGE CHANNEL SECTIONS				
PROJECT No:	19320	DRAWING No:	D31	REV: B