


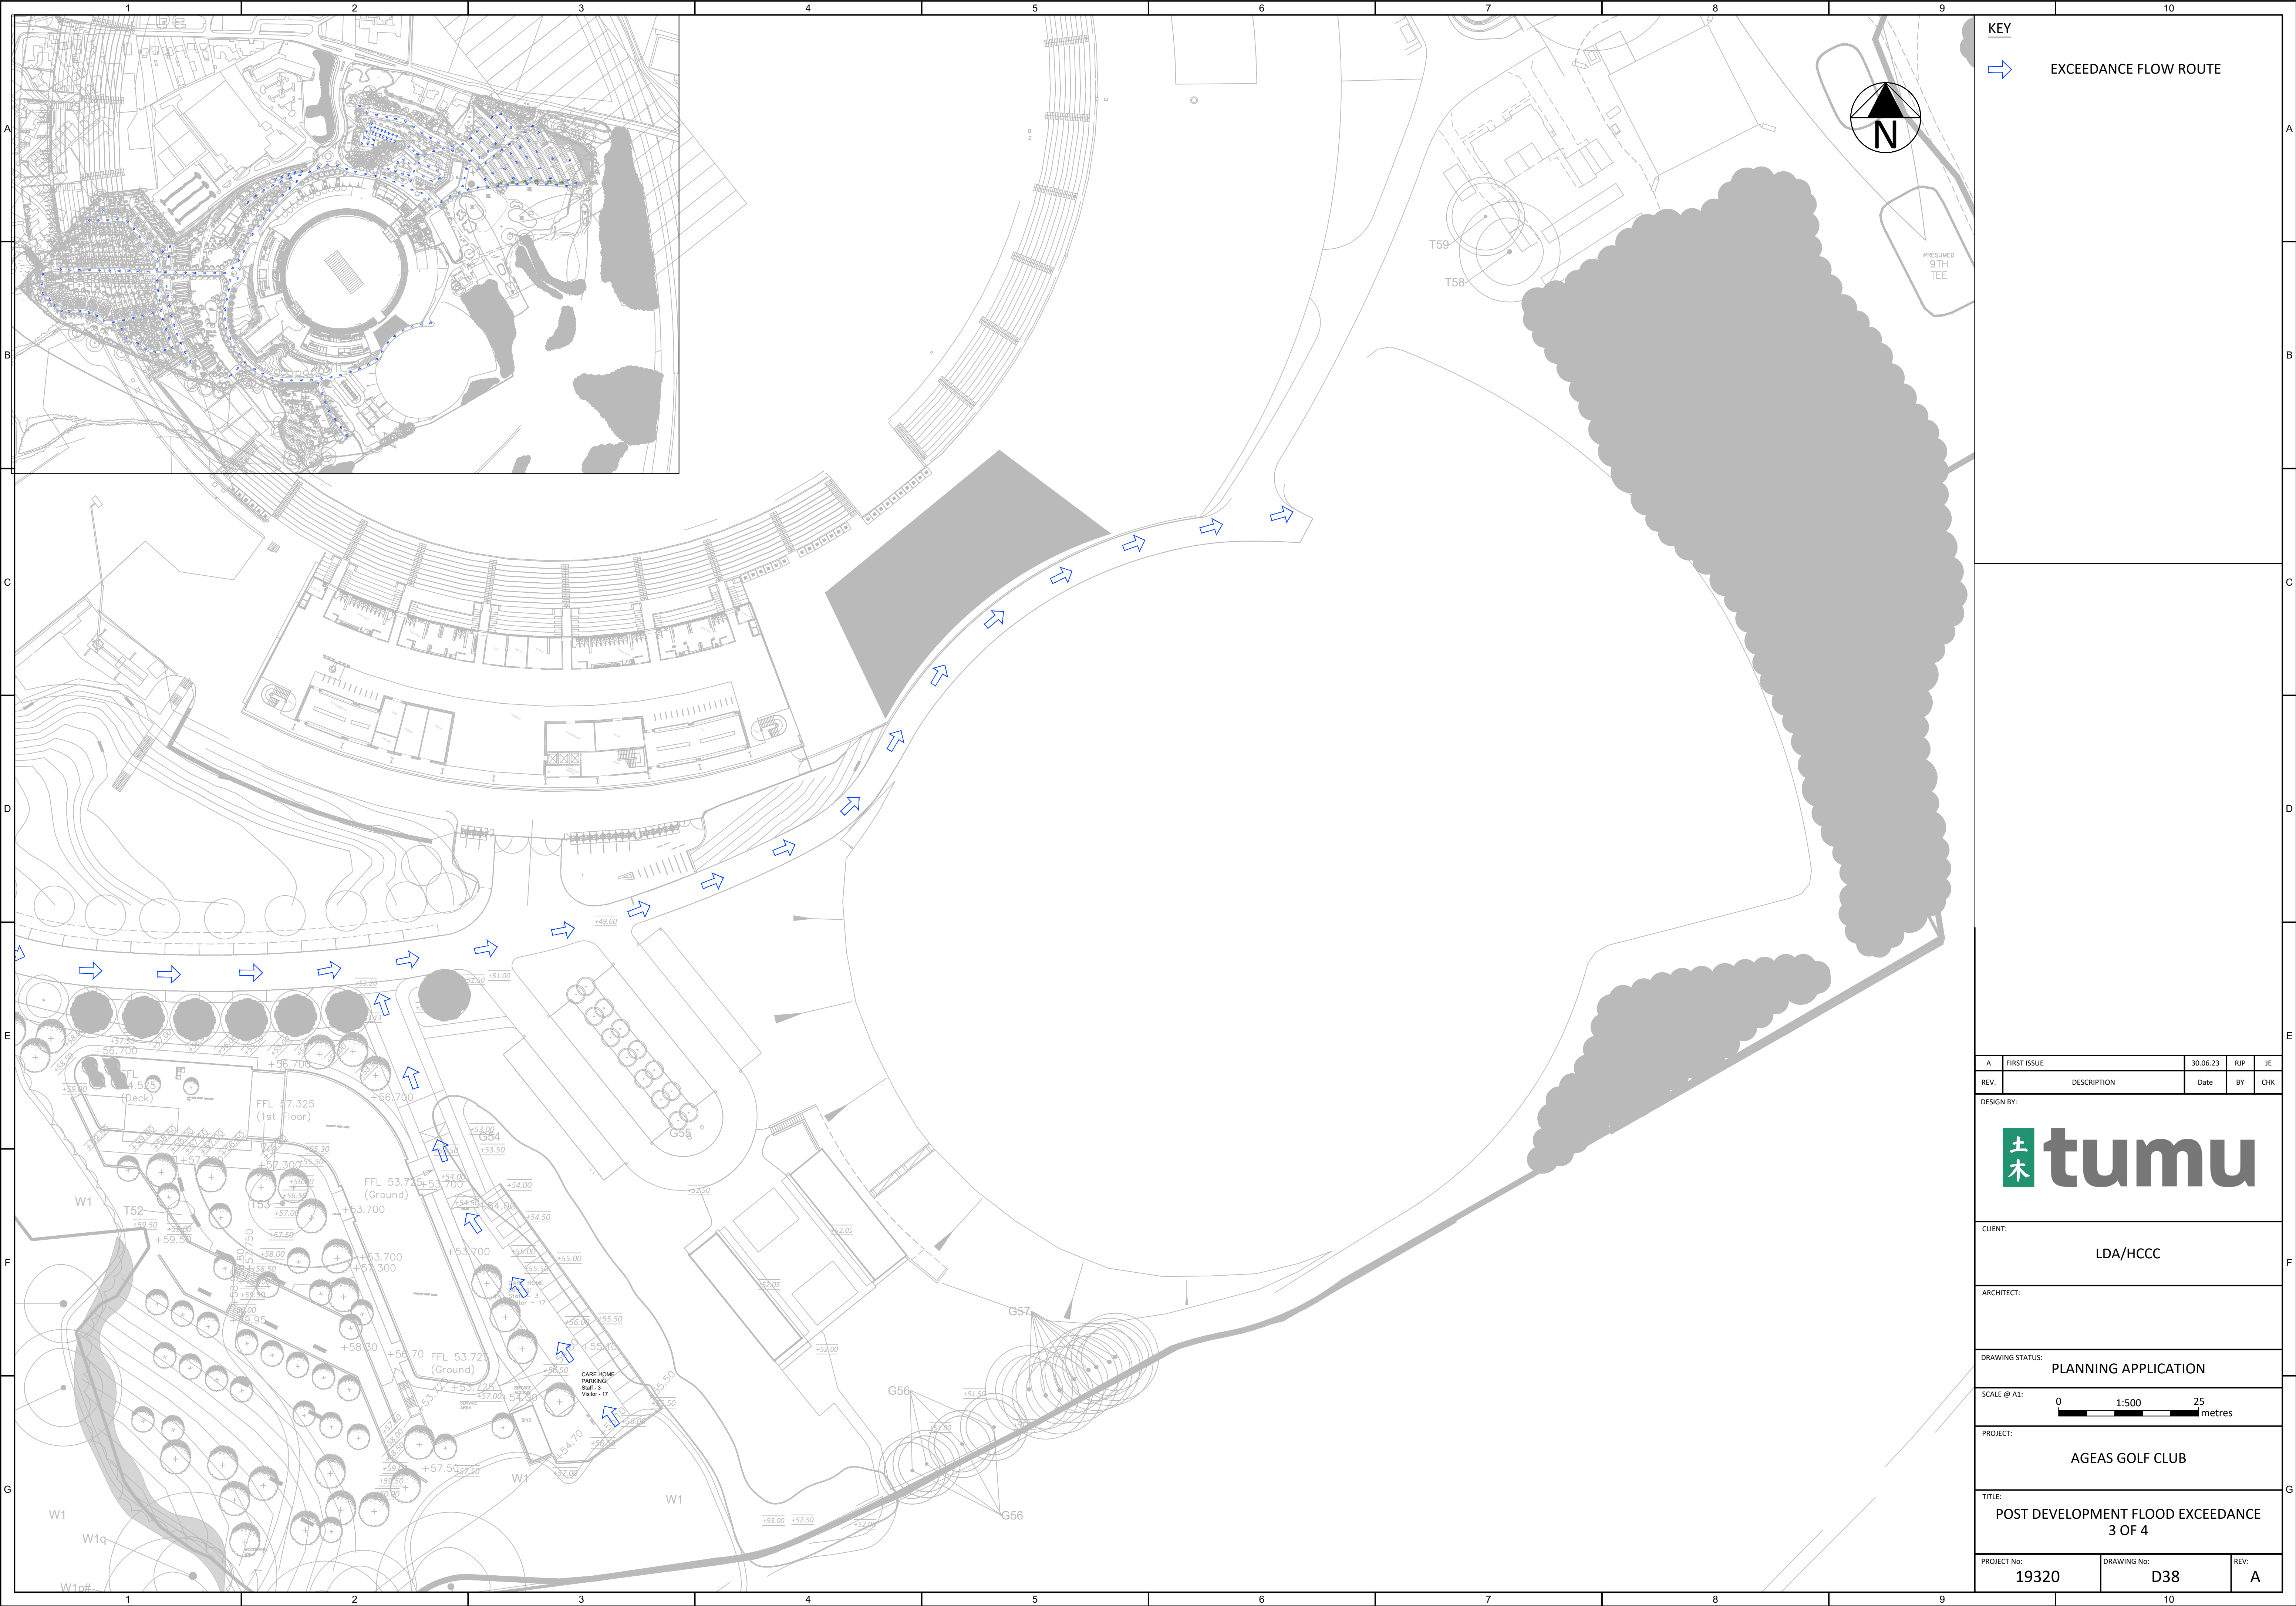

KEY

 EXCEEDANCE FLOW ROUTE

A

FIRST ISSUE

30.06.23

RJP

JE

REV.

DESCRIPTION

Date

BY

CHR

DESIGN BY:



CLIENT:

LDA/HCCC

ARCHITECT:

DRAWING STATUS:

PLANNING APPLICATION

SCALE @ A1:

0

1:500

25

metres

PROJECT:

AGEAS GOLF CLUB

TITLE:

POST DEVELOPMENT FLOOD EXCEEDANCE
3 OF 4

PROJECT No:

19320

DRAWING No:

D38

REV:

A