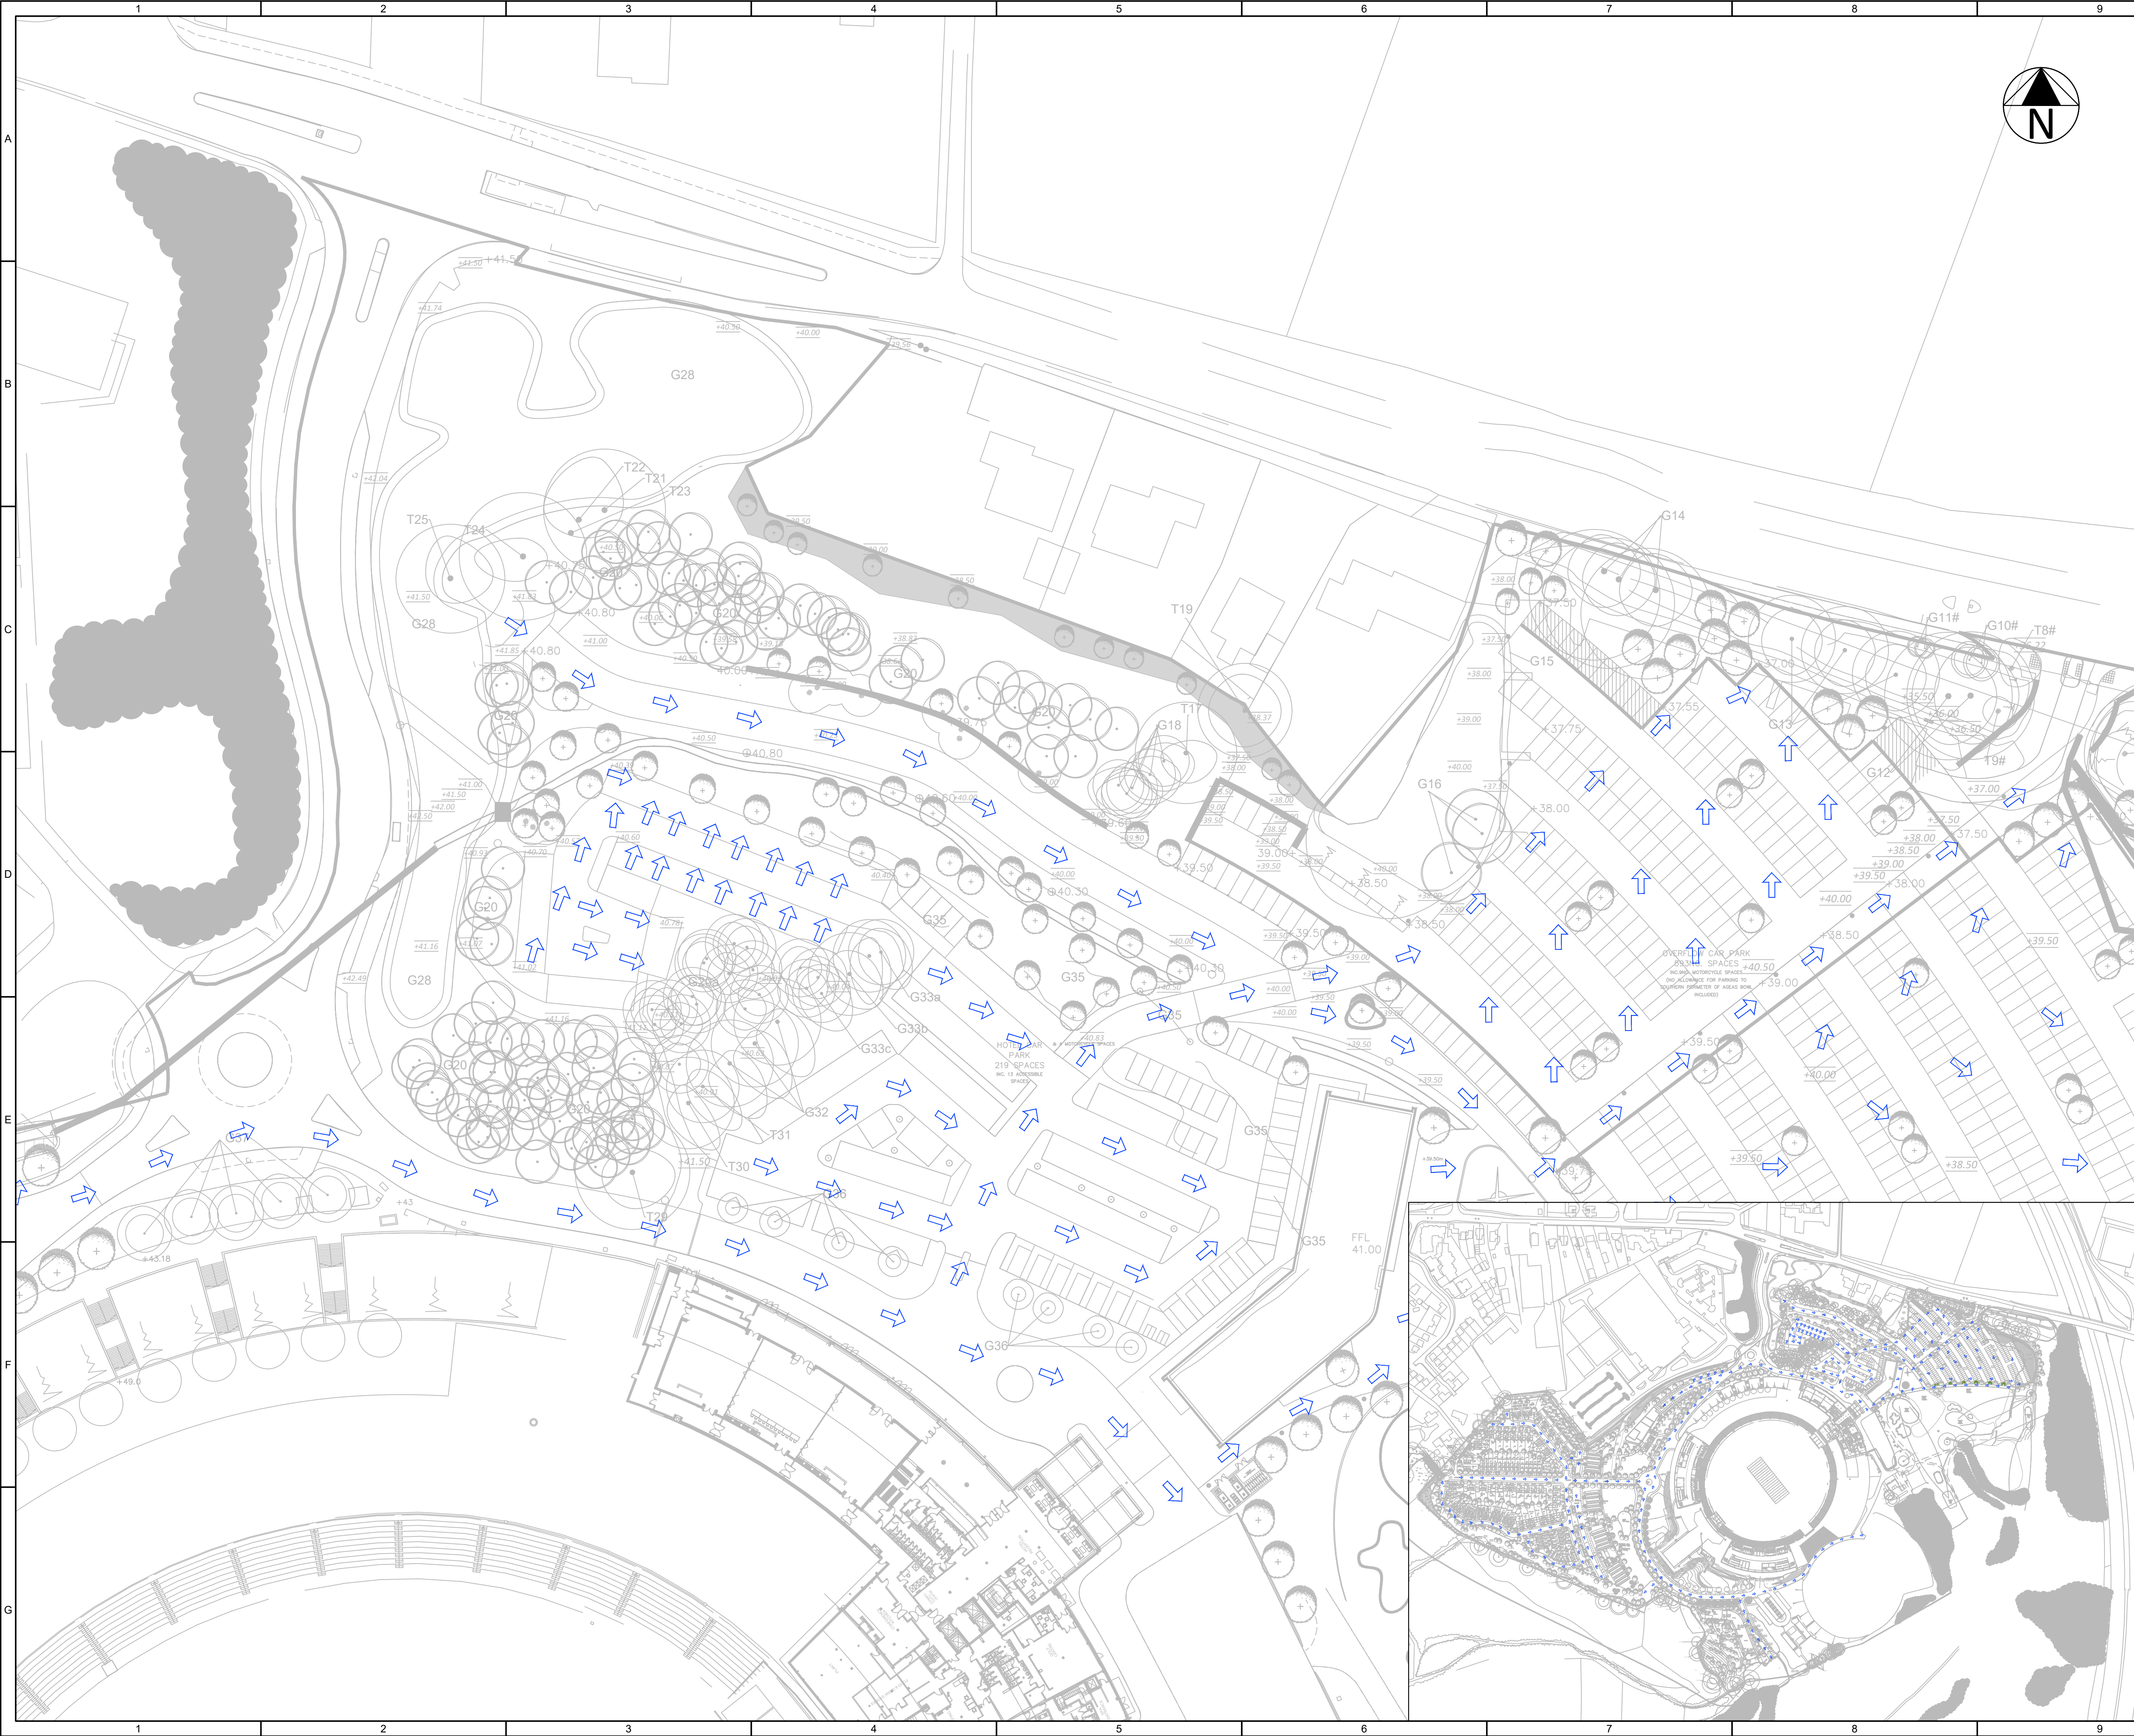


KEY

EXCEEDANCE FLOW ROUTE

A	FIRST ISSUE	30.06.23	RJP	JE
REV.	DESCRIPTION	Date	BY	CHK

DESIGN BY:

tumu

CLIENT:

LDA/HCCC

ARCHITECT:

DRAWING STATUS:

PLANNING APPLICATION

SCALE @ A1:

0150025

metres

PROJECT:

AGEAS GOLF CLUB

TITLE:

POST DEVELOPMENT FLOOD EXCEEDANCE
4 OF 4

PROJECT No:

19320

DRAWING No:

D39

REV:

A