


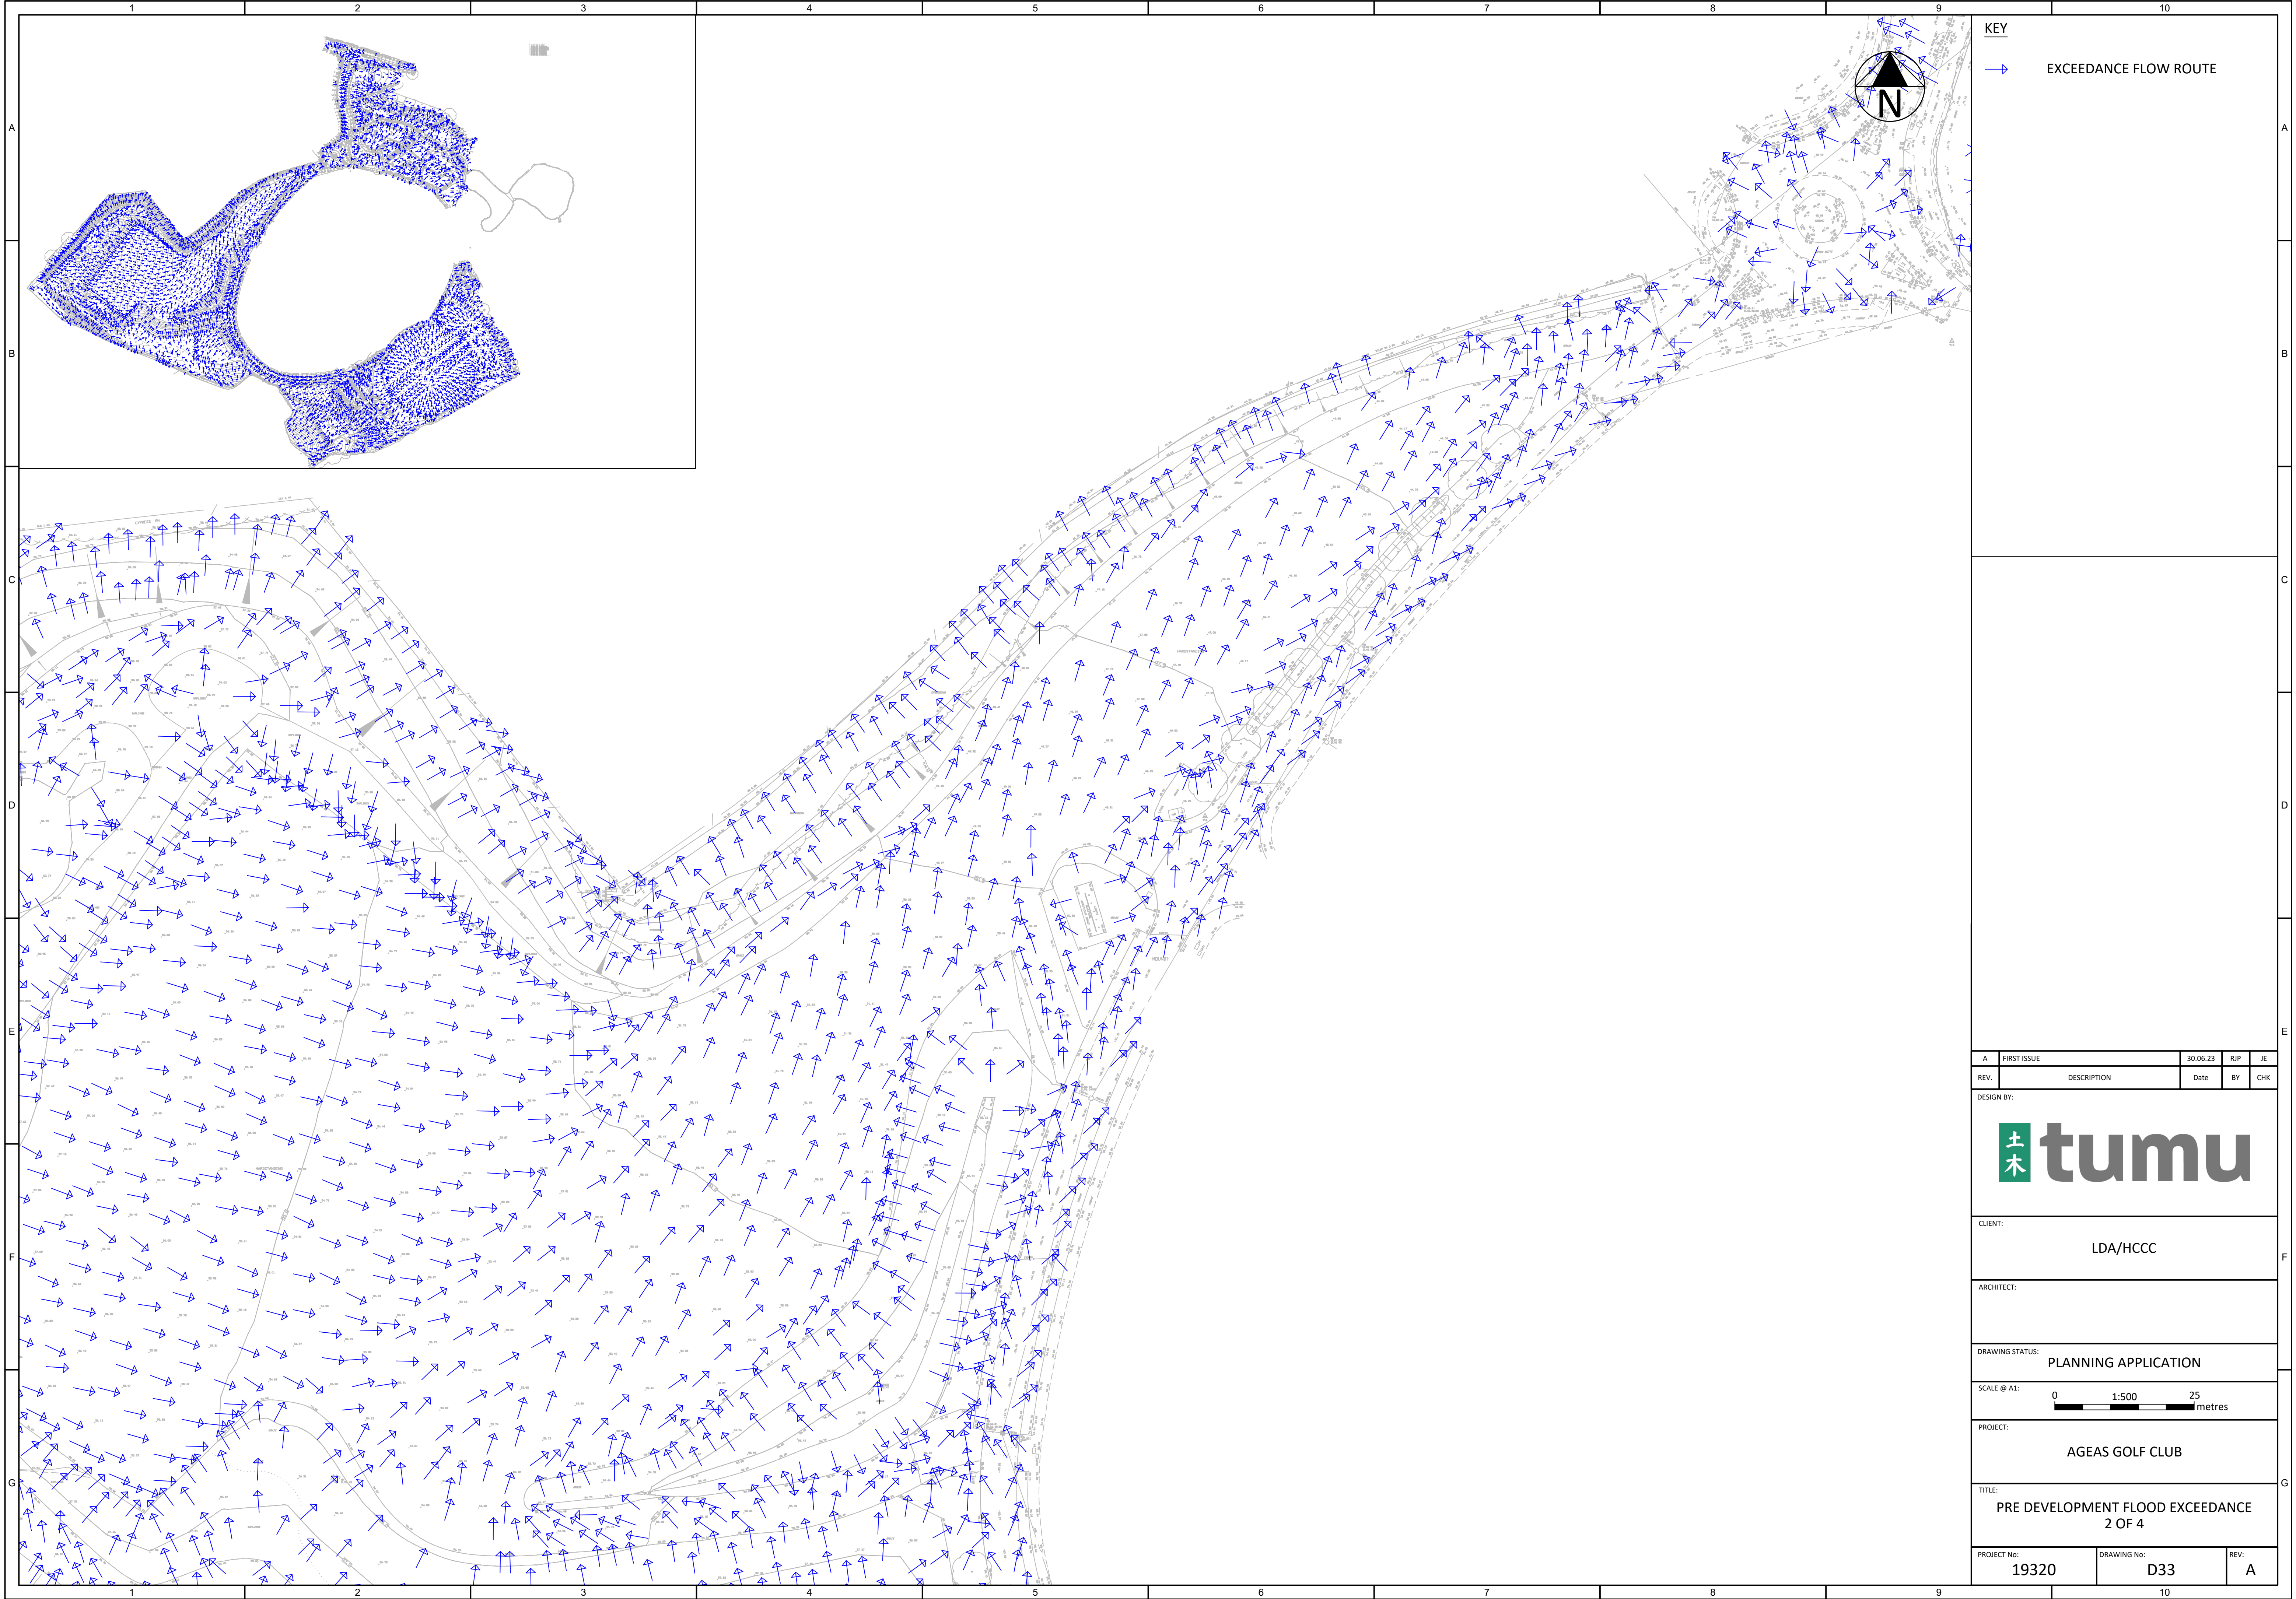

KEY

→ EXCEEDANCE FLOW ROUTE

A	FIRST ISSUE	30.06.23	RJP	JE
REV.	DESCRIPTION	Date	BY	CHK
DESIGN BY:				
				
CLIENT:				
LDA/HCCC				
ARCHITECT:				
DRAWING STATUS: PLANNING APPLICATION				
SCALE @ A1: 0 1:500 25 metres				
PROJECT:				
AGEAS GOLF CLUB				
TITLE:				
PRE DEVELOPMENT FLOOD EXCEEDANCE 2 OF 4				
PROJECT No:		DRAWING No:		REV:
19320		D33		A