


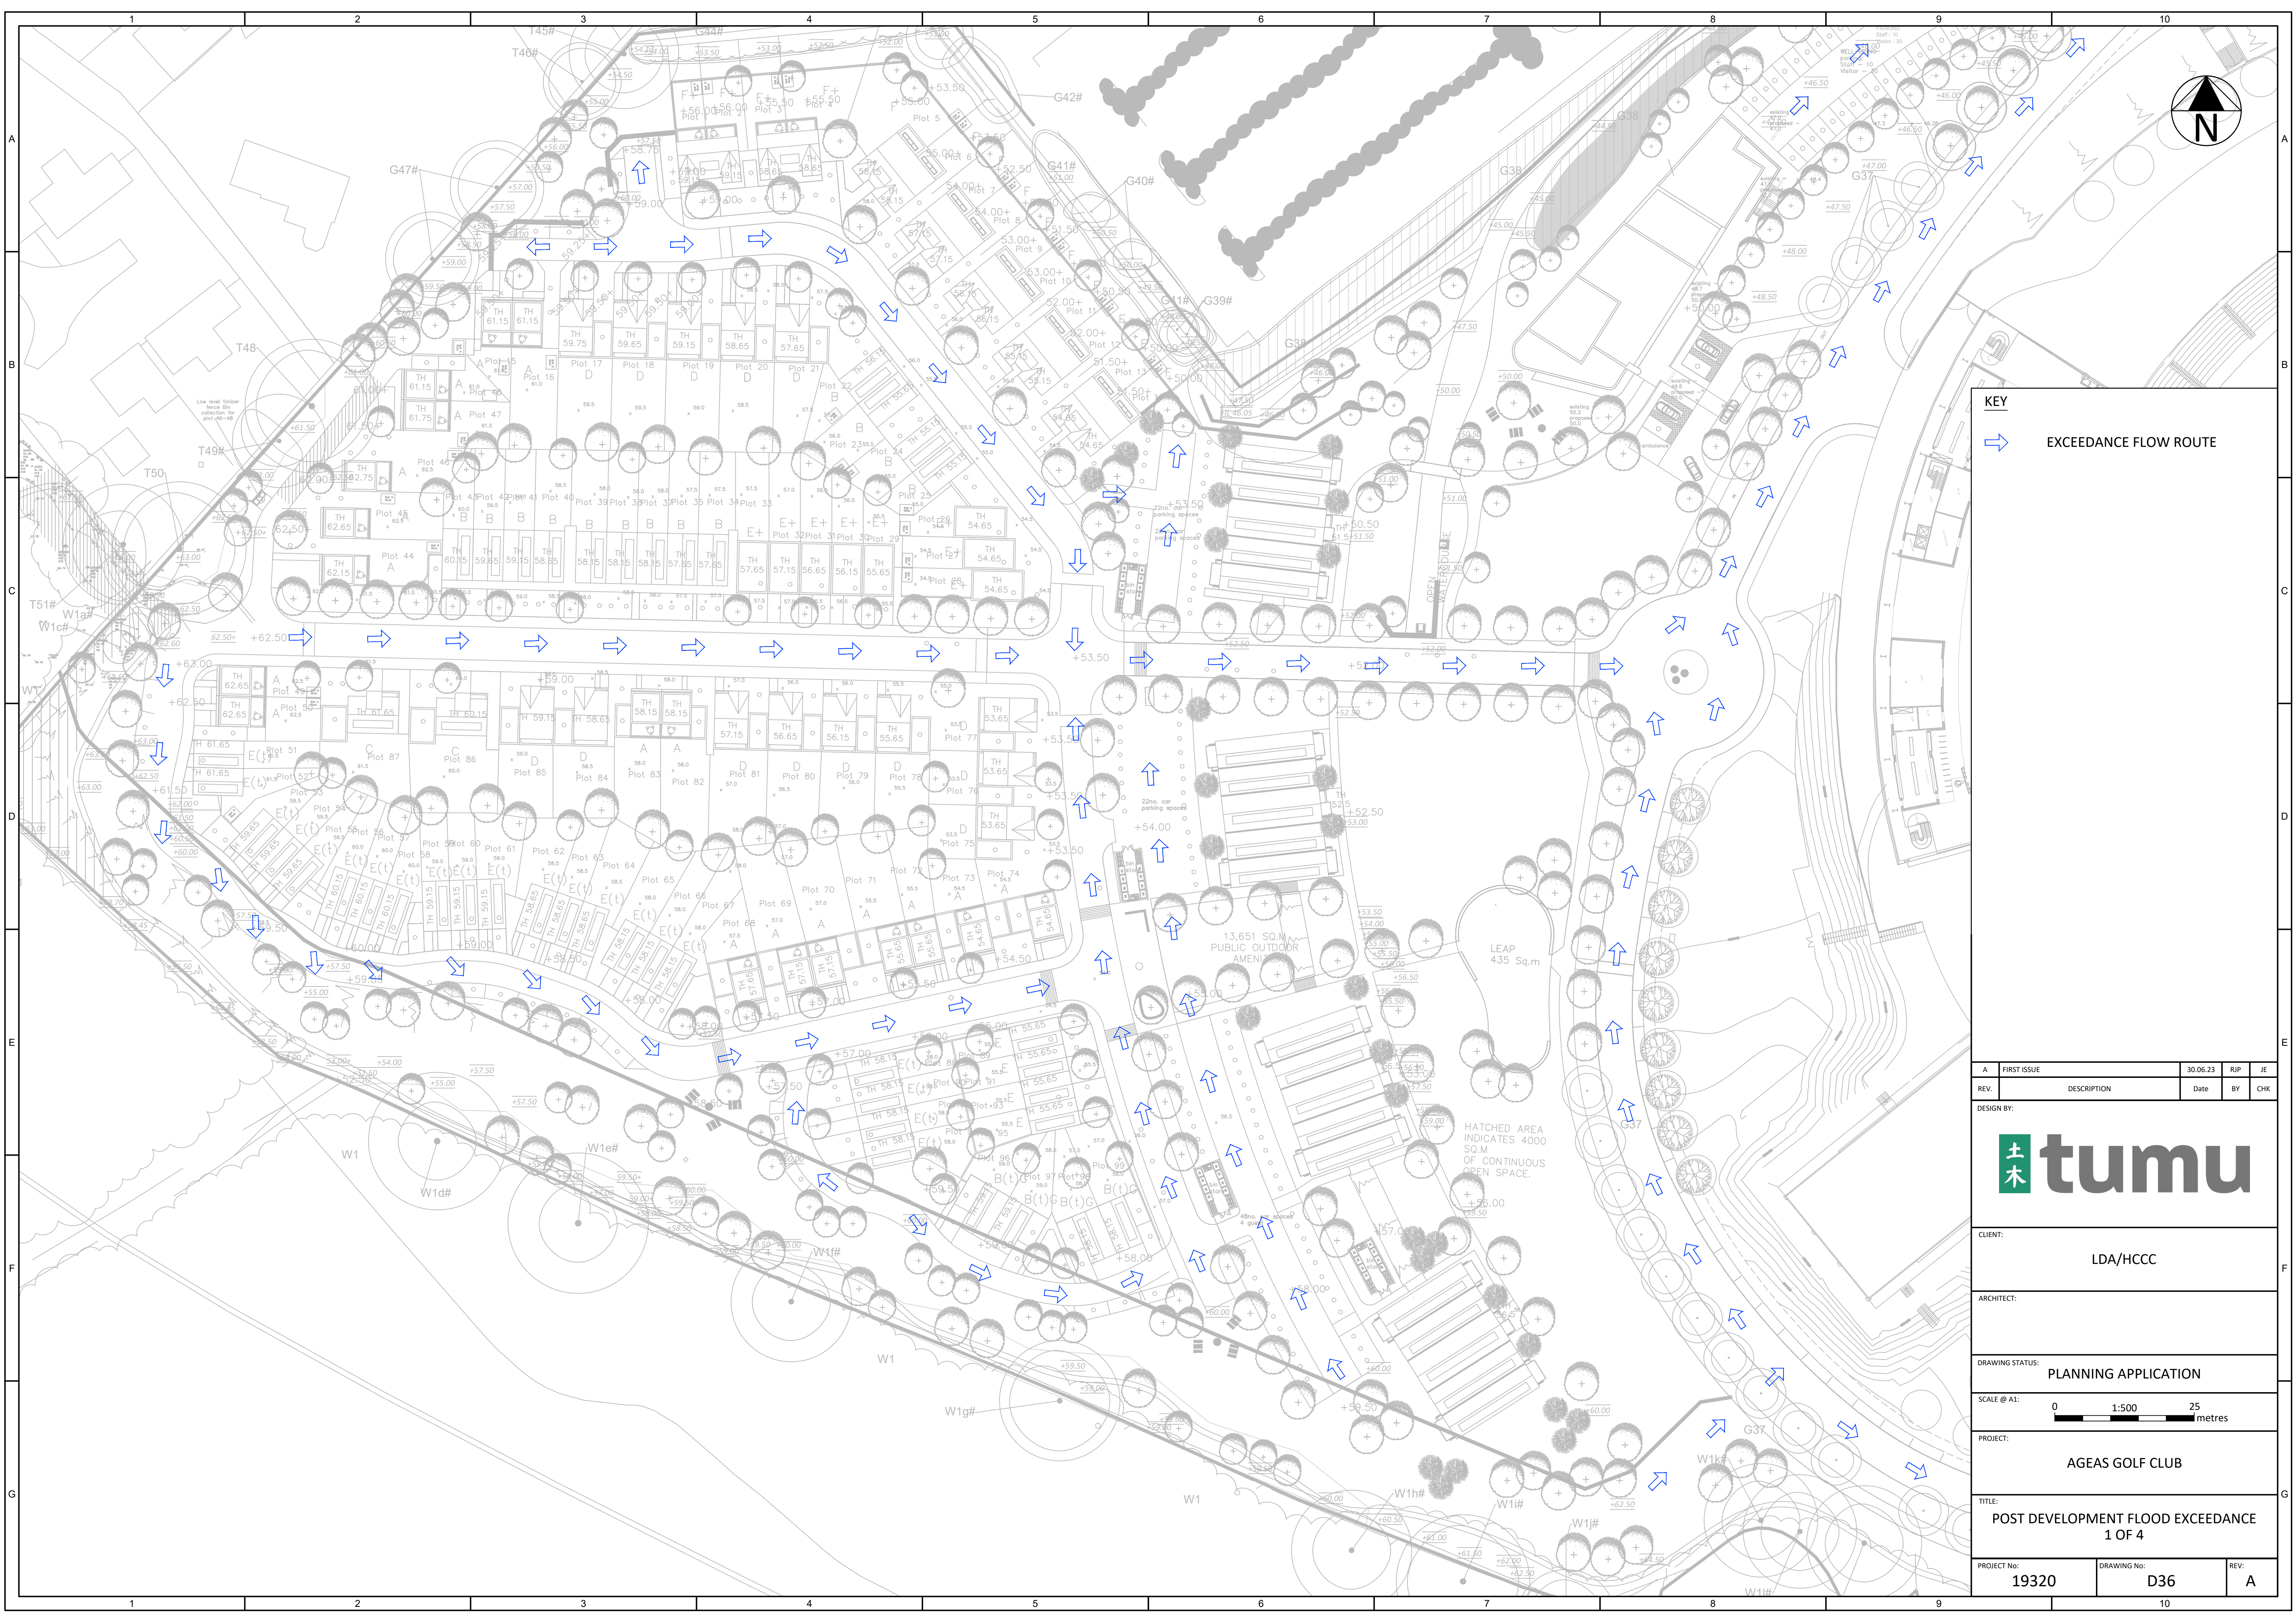

KEY

EXCEEDANCE FLOW ROUTE

A	FIRST ISSUE	30.06.23	RJP	JE
REV.	DESCRIPTION	Date	BY	CHK
DESIGN BY:				
CLIENT: LDA/HCCC				
ARCHITECT:				
DRAWING STATUS: PLANNING APPLICATION				
SCALE @ A1: 0 1:500 25 metres				
PROJECT: AGEAS GOLF CLUB				
TITLE: POST DEVELOPMENT FLOOD EXCEEDANCE 1 OF 4				
PROJECT No:	19320	DRAWING No:	D36	REV: A



CLIENT:
LDA/HCCC

ARCHITECT:

DRAWING STATUS:
PLANNING APPLICATION

SCALE @ A1:
0 1:500 25 metres

PROJECT:
AGEAS GOLF CLUB

TITLE:
POST DEVELOPMENT FLOOD EXCEEDANCE
1 OF 4

PROJECT No: 19320
DRAWING No: D36
REV: A