



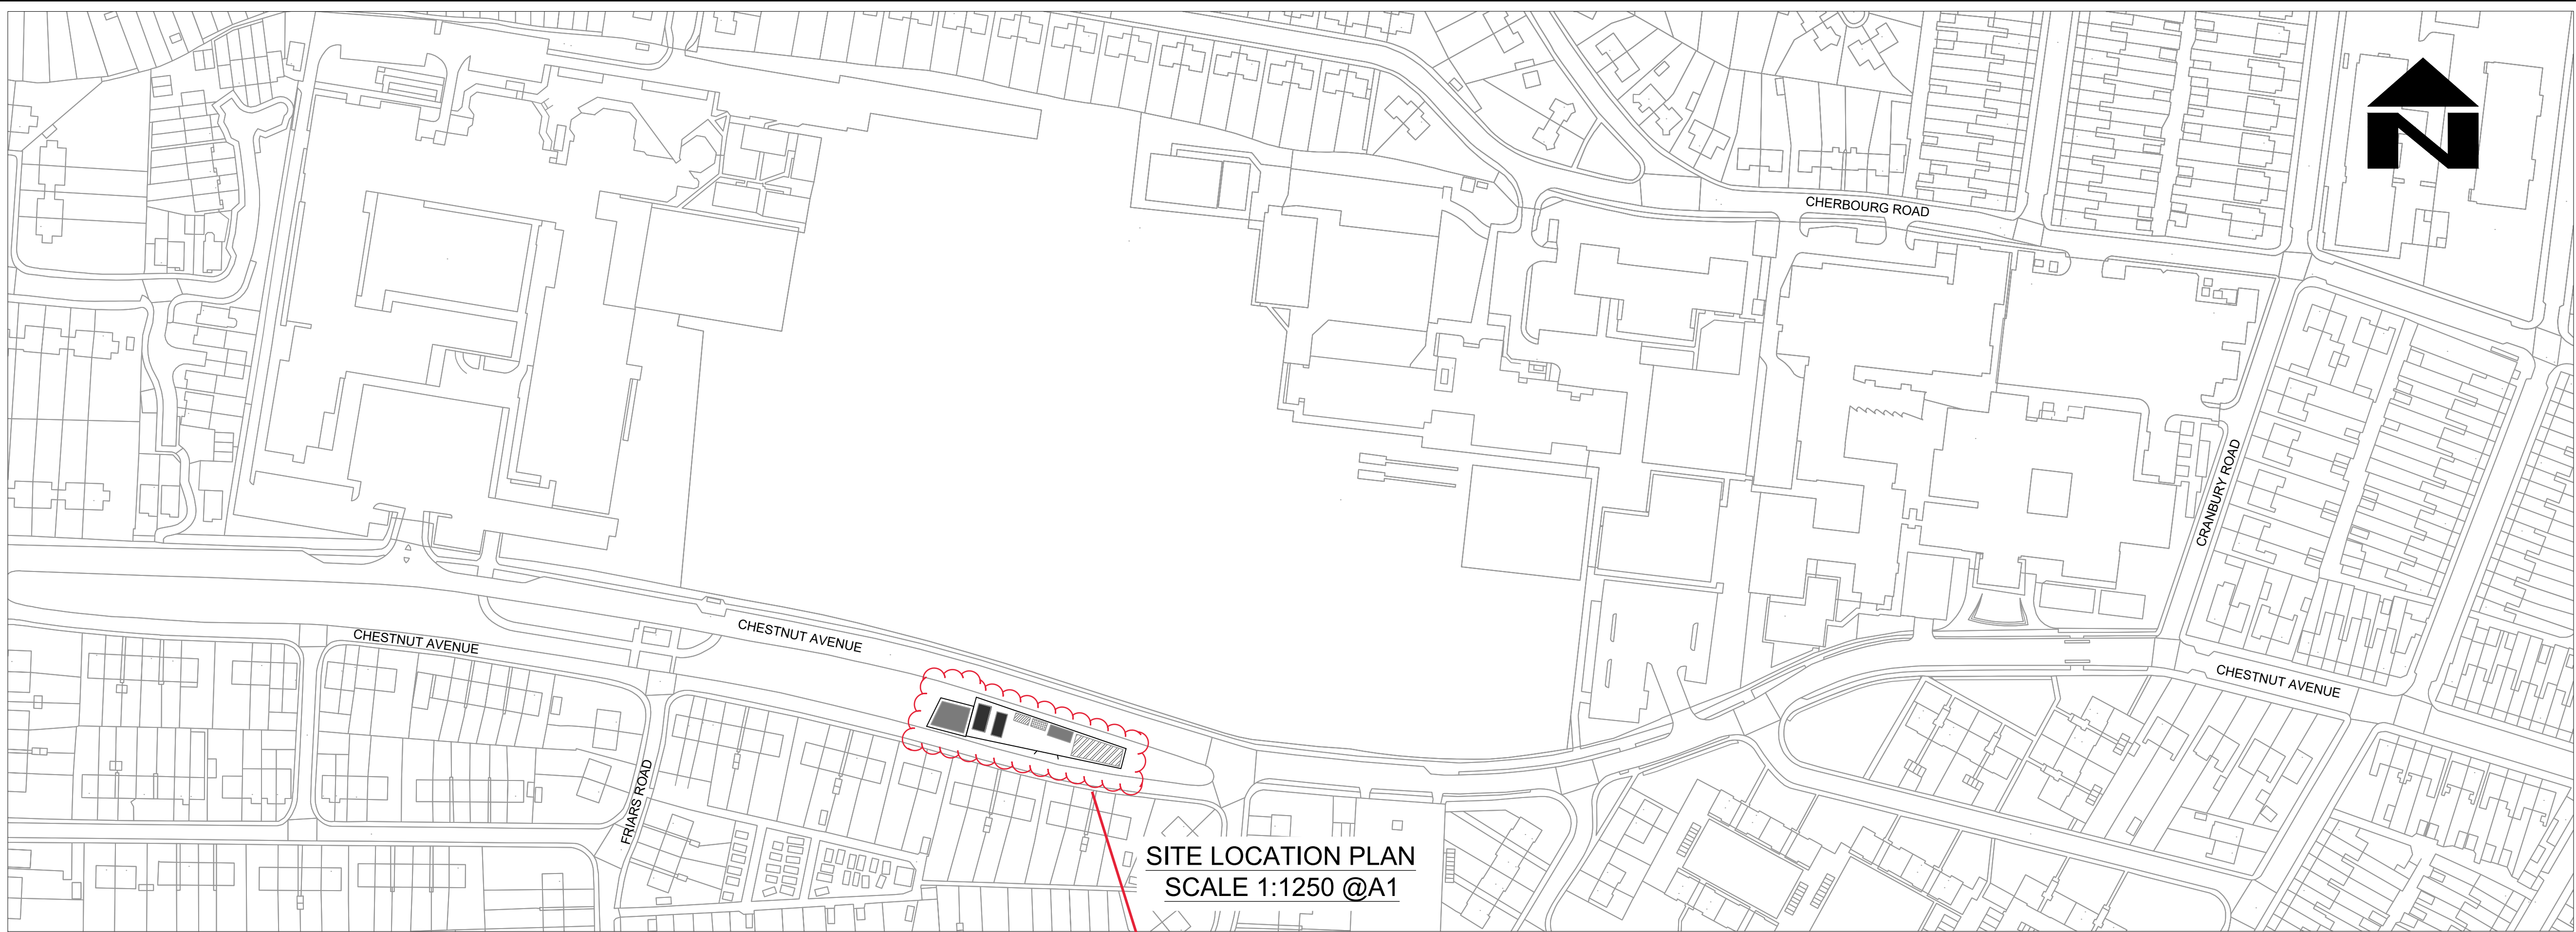

SITE LOCATION PLAN
SCALE 1:1250 @A1

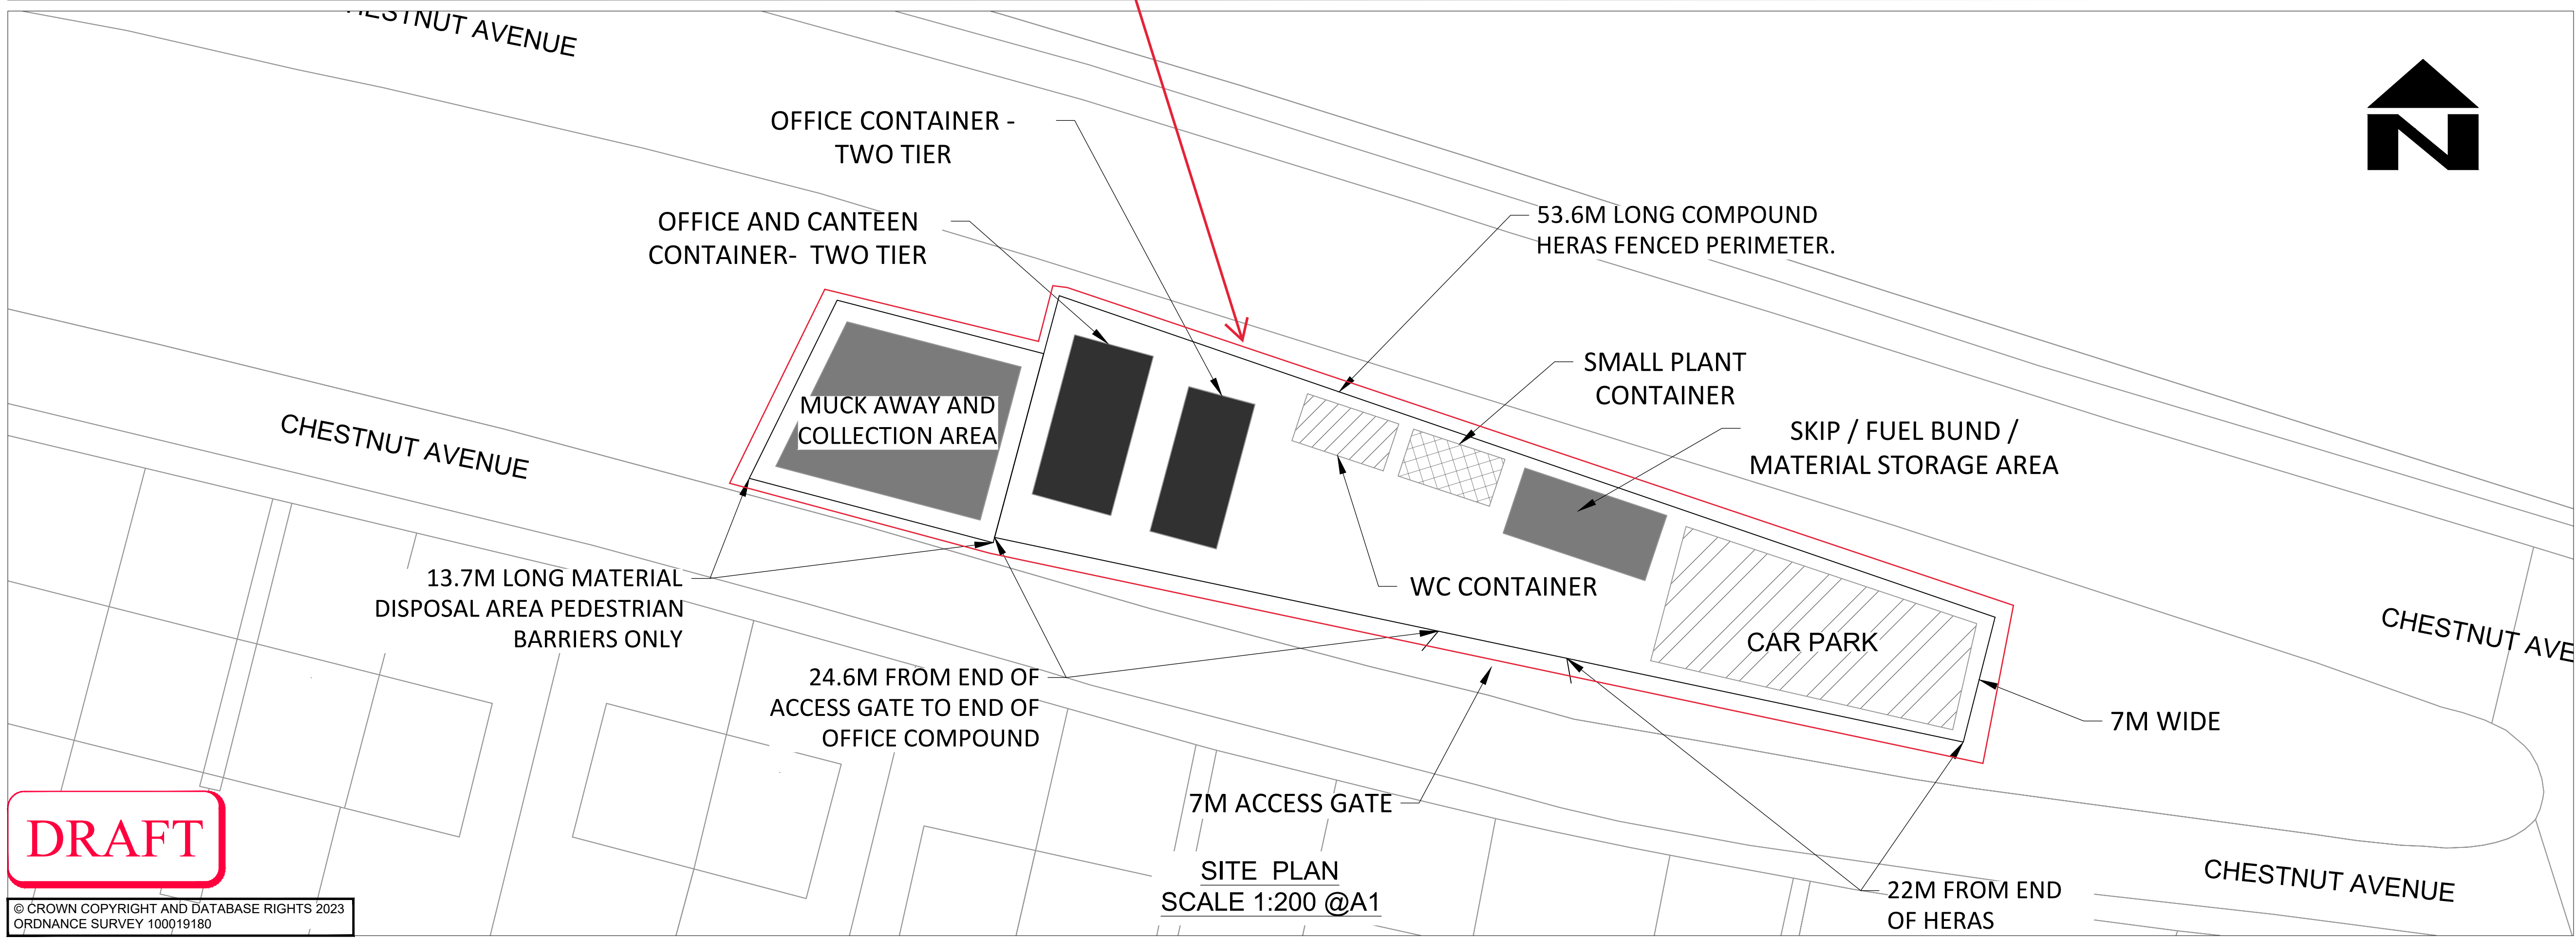

DRAFT

© CROWN COPYRIGHT AND DATABASE RIGHTS 2023.
ORDNANCE SURVEY 100019180

NOTES

- DO NOT SCALE FROM THIS DRAWING
- ALL DIMENSIONS IN METRES UNLESS OTHERWISE STATED

PARTS OF THIS DRAWING SHOULD BE SHOWN IN COLOUR. IF THIS NOTE IS NOT RED REPRINT A COLOURED COPY

S2	P01	FIT FOR INFORMATION					15.09.2023	CL		
SUIT	REV	AMENDMENTS					DATE	CAD	CHKD	APPD

HCC CAD FILE: K:\Engl\Roads\Schemes\CJ009103 Eastleigh Cycles TCF\01-WIP\01-Lead Team\03-Drawings\02-General\CJ009103-HEH-HGN-13320015-DR-HE-0005 COMPOUND AREA PLAN.dwg

CLIENT

HAMPSHIRE COUNTY COUNCIL
UNIVERSAL SERVICES DIRECTORATE
TRANSPORT IMPLEMENTATION

CONSULTANT



Hampshire
County Council



Hampshire
Engineering
Services

TIM LAWTON BEng CEng FICE FCIHT : ASSISTANT DIRECTOR OF UNIVERSAL SERVICES

DESIGNER
WB

CAD
CL

CHECKED
RW

APPROVED
CJP

SCALE @ A1
1:200

DATE
15.09.2023

SHEET NUMBER
1 OF 1

DRAWING NUMBER
CJ009103-HEH-HGN-13320015-DR-HE-0001

SCHEME

EASTLEIGH CYCLES TCF

JOB No. CJ009103.01

DRAWING TITLE

COMPOUND AREA PLAN

HCC CAD PLOT: 15/09/2023 16:33:57

SUIT REV
S2 P01