


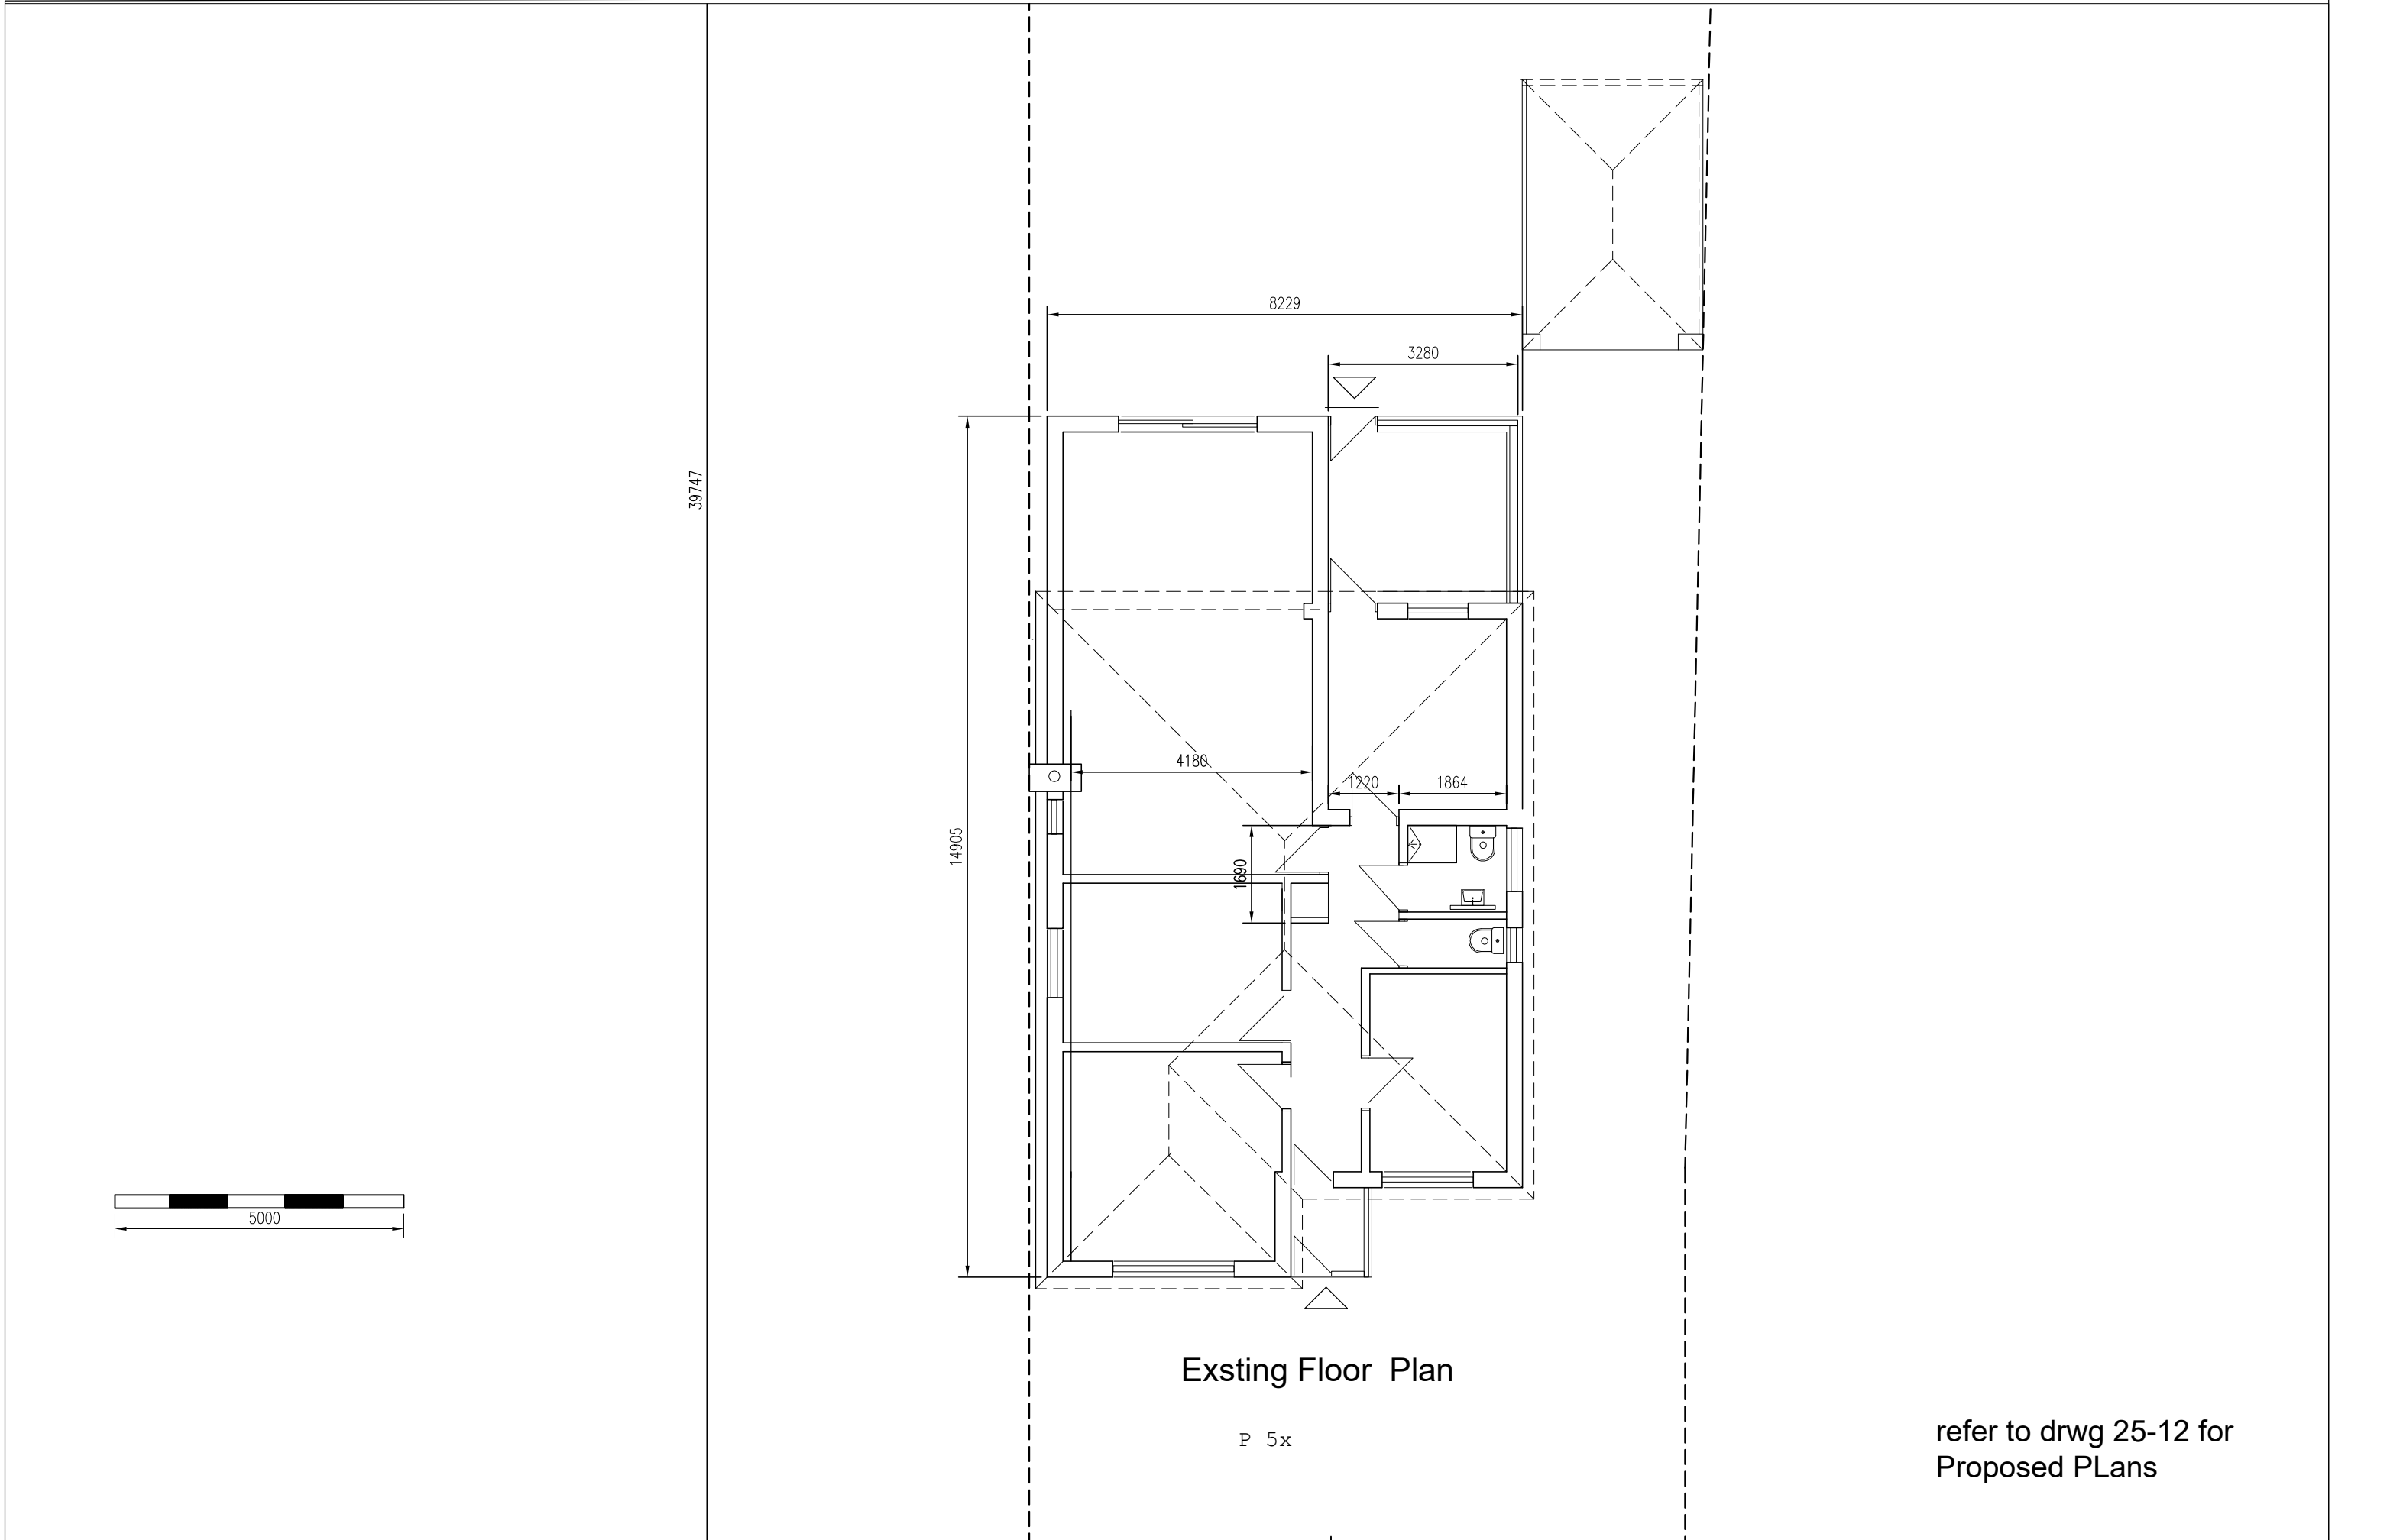

Rev:	Project:		Drawing:		Dwg No:		Rev:		A3 Paper Size		Issued for:	
	Additional Floor + Roof 25 Clifton Gardens,SO18 3DA		Existing Ground Floor		25-15		001		M O		Mr A. Nazari 25 Clifton Gardens SO18 3DA Southampton mob: [REDACTED]	