



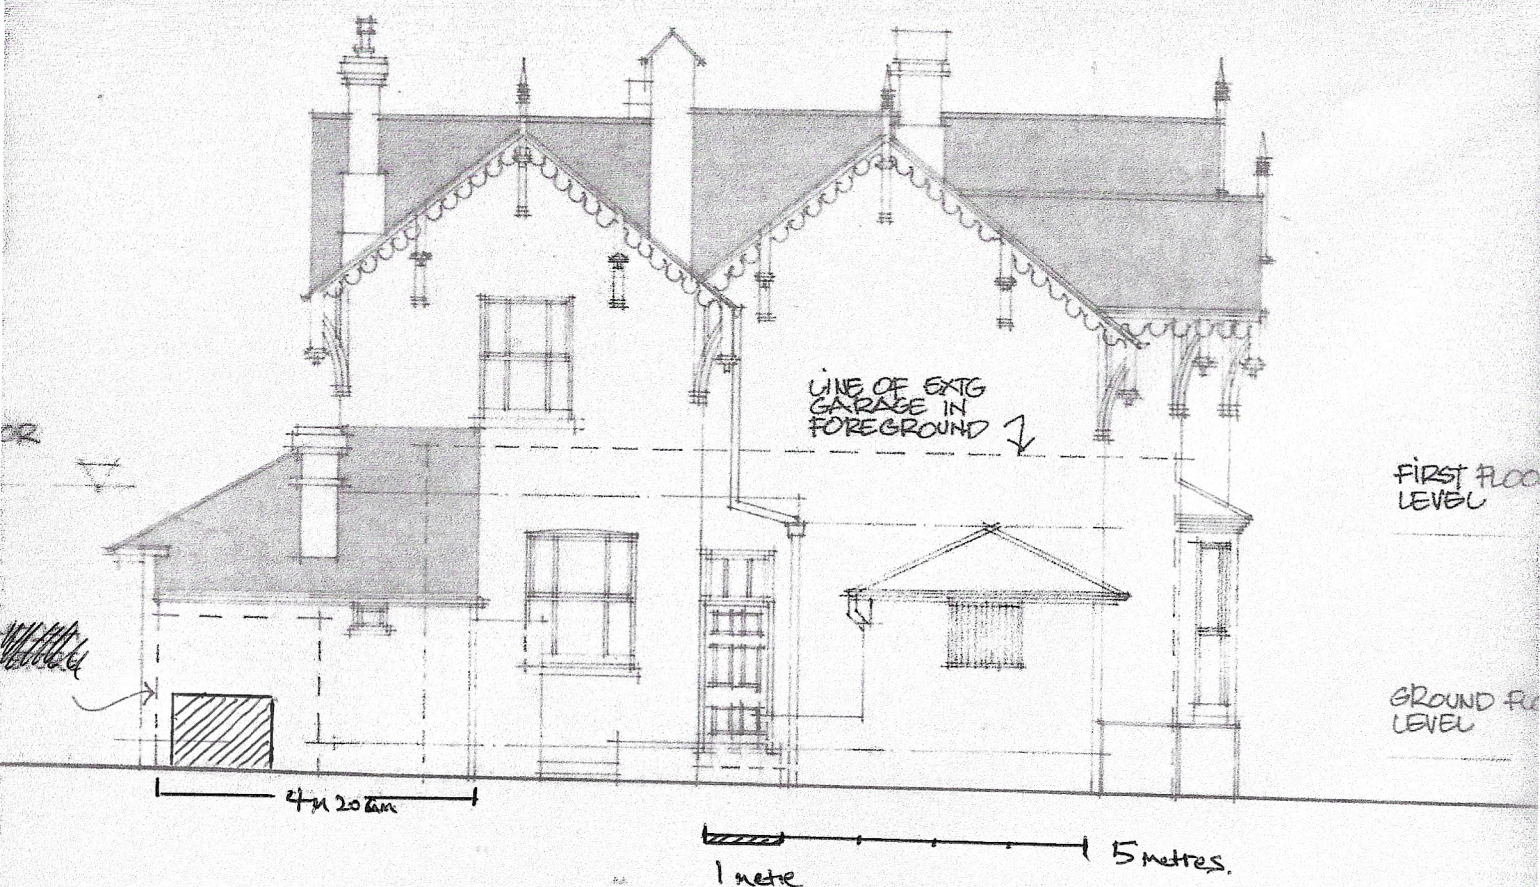

Side elevation - EAST

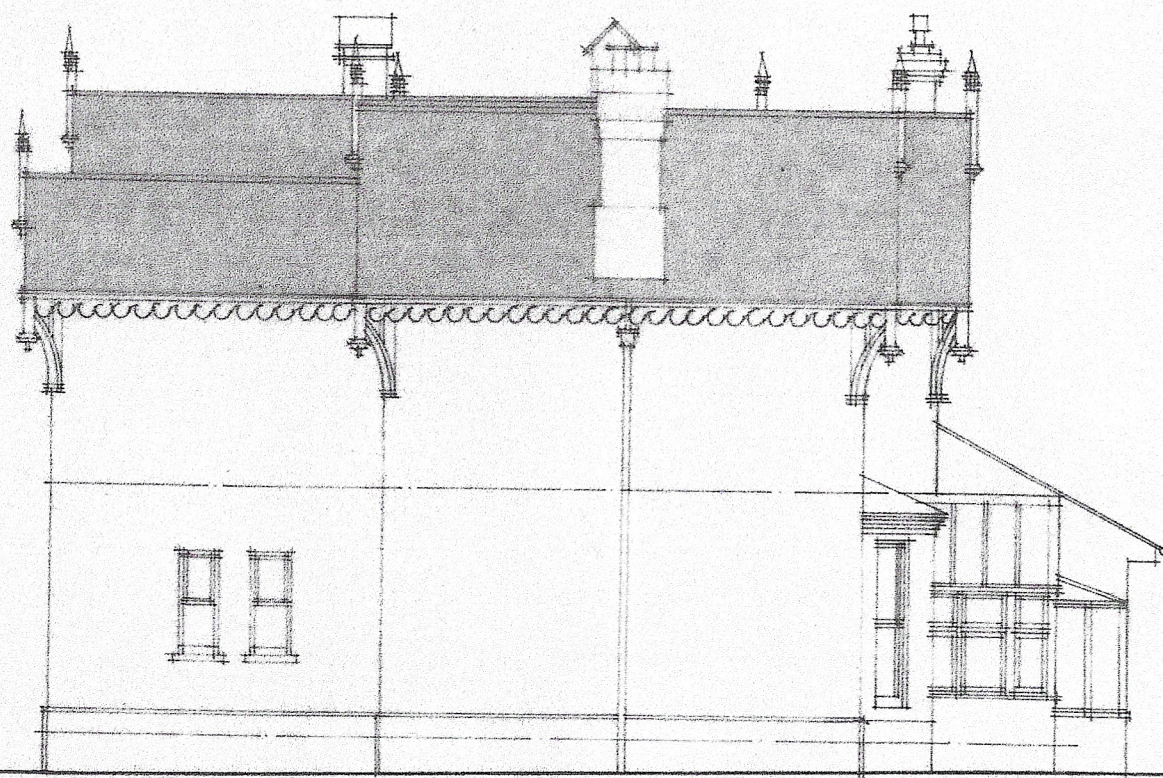

Side elevation - WEST