


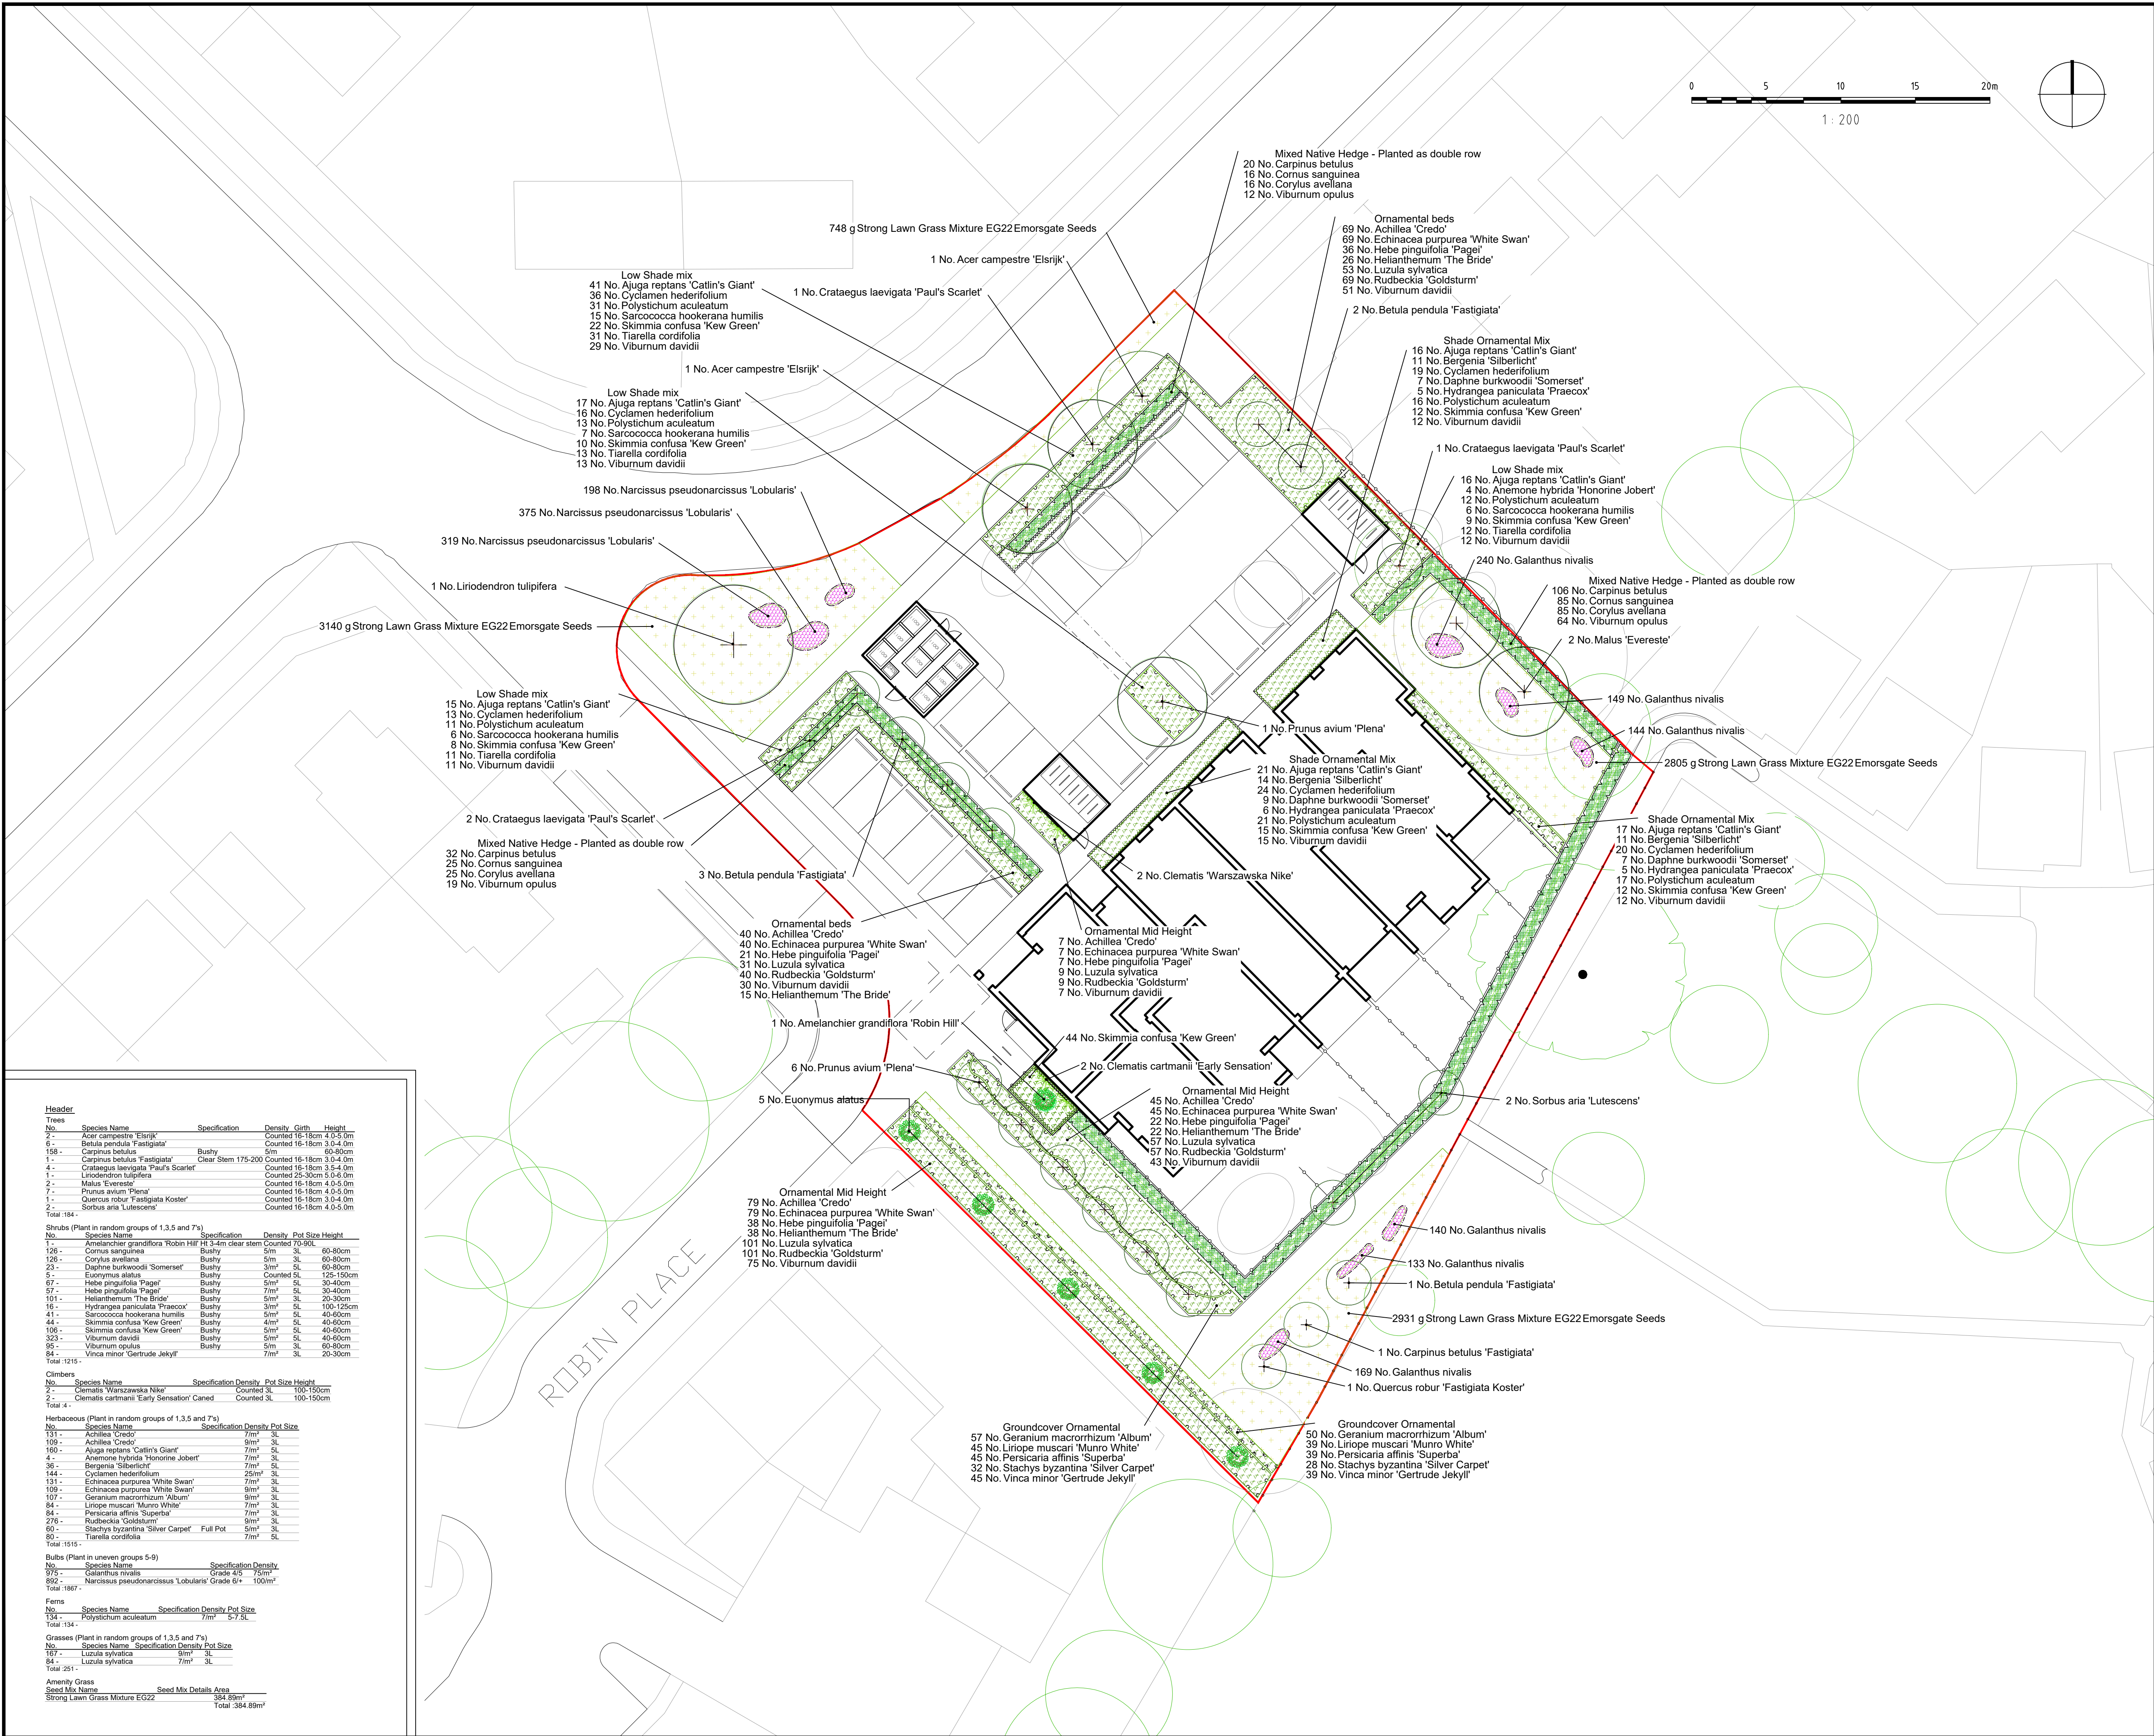

- NOTES:
1. This drawing is to be read in conjunction with all relevant contract drawings and specifications with any conflicting information to be brought to the attention of Deacon Design before works commence on site.
 2. Do not scale from this drawing, (except for planning application purposes only) always work to noted dimensions.
 3. All given dimensions in mm.
 4. Refer to DD596L04 for tree pit details and specification.

KEY

- Site application boundary
- Existing Tree Retained
- Existing tree to be removed
- Proposed Tree Planting / Hierarchy
 - Large Tree 8m. canopy (10+ metres from building)
 - Street Tree 6m. canopy (7+ metres from building)
 - Small / Garden Tree 3m. canopy (3+ metres from building)
- Proposed feature shrub
- Proposed boundary hedge mix
- Proposed amenity shrub planting
- Proposed Bulb Planting
- EG22 - Strong Lawn Grass Mixture

FINAL

DATE	DRAWN	DESCRIPTION OF REVISION	REVISION LETTER	CHECKED BY

DRAWING STATUS
FOR PLANNING

D
DEACON DESIGN
Landscape Architecture | Masterplanning | Urban Design
12a The Square, Wickham, Hampshire PO17 5JQ
www.deacondesign.co.uk | info@dacondesign.co.uk
Copyright Deacon Design Ltd

PROJECT TITLE:
Queensview Landscape Fee

PROJECT NUMBER:
DD596

PLOT DATE:
28.09.23

DRAWING SCALE:
1:200

APPROVED BY:
MG

PAPER SIZE:
A1

DRAWN BY:
LS

DRAWING TITLE:
Planting Plan

DRAWING NUMBER:
DD596L03

REVISION LETTER:
-

DRAWING FILE LOCATION:
Z:\Dropbox (Deacon Design Ltd)\03 PROJECTS 500\DD596_Queensview Landscape Fee\04-Drawings\Autocad_KeyscapeL-Landscape Design\DD596L03-04_Planting Plan.dwg