


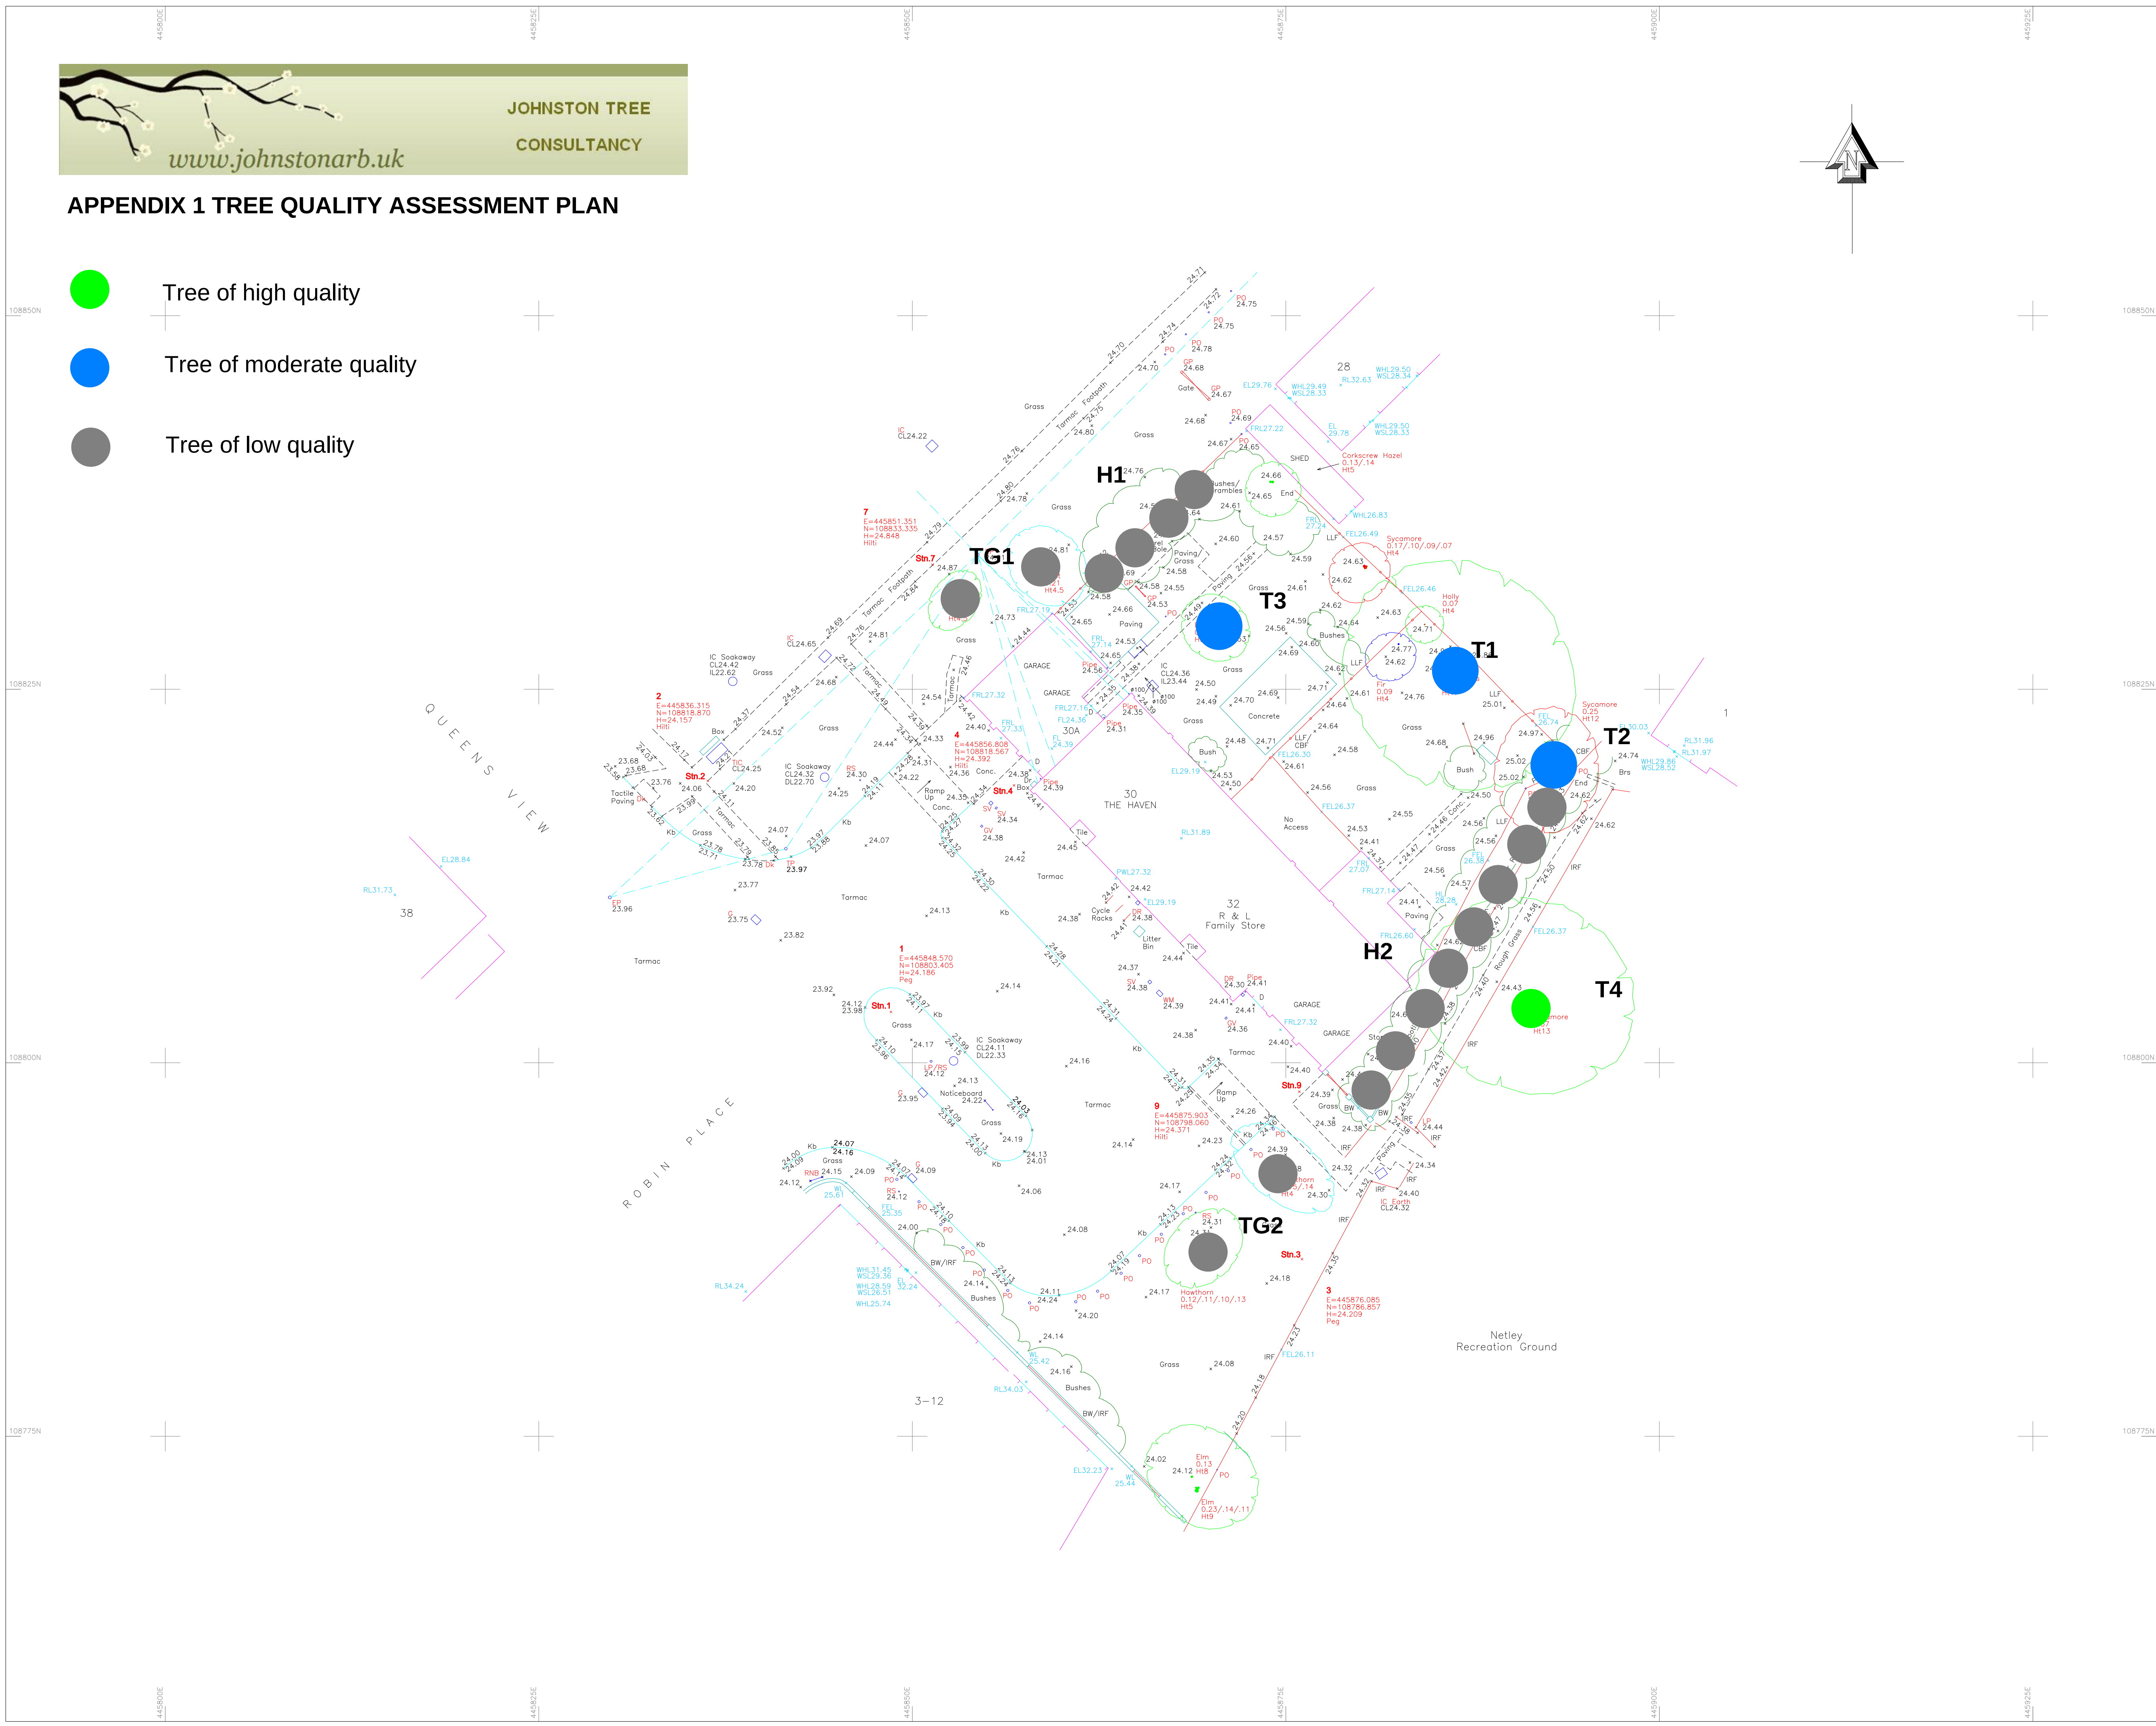

APPENDIX 1 TREE QUALITY ASSESSMENT PLAN

- Tree of high quality
- Tree of moderate quality
- Tree of low quality



NOTES

DO NOT SCALE FROM DRAWING
ALL DIMENSIONS TO BE CHECKED ON SITE

NOTES:

ALL MEASUREMENTS ARE TAKEN TO EXISTING
SURFACE FINISHES UNLESS STATED OTHERWISE

ALL HEIGHTS ARE IN M

ALL ARROWS POINT UP

ALL LEVELS IN METRES AND RELATE TO
GPS CONTROL (00)

Legend

AV	Air Valve	L/Bin	Litter Bin
BEB	Bellish Beacon	LB	Lamp Post
BH	Borehole	LP	Lamp Post
BL	Bed Level	M/Bole	Multiple Bole
BO	Borehole	Mem	Statue/Memorial
BS	Brick Setts	MR	Marker
BS	Bus Stop	MS	Milestone
CATV	Cable TV Cover	NB	Notice Board
CB	Control Box	OHC	Overhead Cable
CCTV	Surveillance Camera	OSBM	Bench Mark
CL	Channel	Pav	Paving
CL	Cover Level	PI	Pillar
Cob	Cobbles	PM	Parking Meter
Col	Column	PO	Post
Conc	Concrete	PWL	Parapet Wall Level
Cul	Culvert	RE	Rodding Eye
Cyc	Cycle Rack	RG	Rough Ground
DA	Drop Away	RL	Ridge Level
Dk	Drop Kerb	RT	Road Line
DR	Drain	RN	Road Nail
DP	Down Pipe	RNB	Road Name Board
EL	Eave Level	RP	Reflector Post
EIC	Electricity IC	RS	Road Sign
EP	Electricity Pole	RWP	Rain Water Pipe
ER	Earth Rod	Sap	Sapling
FB	Flower Bed	Shr	Shrub
Fd	Foundations	SL	Sump Level
FEL	Fence Level	Spok	Spok
FH	Fire Hydrant	ST	Stop
FL	Floor Level	STW	Stay Wire
FP	Flag Pole	SV	Stop Valve
FLT	Floodlights	TacP	Tactile Paving
FRL	Flat Roof Level	TGB	Telephone Call Box
G	Gully	THL	Threshold Level
Gh	Grass House	TIC	Telecom IC
GP	Gate Post	TK	Tank
GV	Gas Valve	Tm	Ticket Machine
HL	Hedge Level	TL	Traffic Light
Ht	Height	Tm	Tarmac
IC	Inspection Cover	TP	Telegraph Pole
IL	Invert Level	Tr	Tree
IRV	Irrigation Valve	UTL	Unable To Lift
JB	Junction Box	VP	Vent Pipe
Kb	Kerb	WL	Wall Level
KO	Kerb Outlet	WM	Water Meter
ø	Diameter	WtrL	Water Level

Boundary Descriptions

Fence Details

Barr	Barrier	Int.F	Interwoven
BWF	Barbed Wire	LLF	Larch Lap
CBF	Close Board	P	Post
CF	Concrete Fence	PCF	Post & Chain
CF	Corrugated Iron	PCF	Post & Roll
CLF	Chain Link	PWF	Post & Wire
CPF	Chestnut Paling	PWF	Post & Wire Mesh
RF	Iron Railings		

Wall Details

BRW	Brick and Flint Wall	DSBM	Drainage Survey Bench Mark
BRW	Brick Wall		
BW	Brick Wall		
CW	Concrete Wall		
FW	Flint Wall		
RF	Retaining Wall		
SLM	Sloping Masonry		
W	Wall		

Drainage Survey Bench Mark

Temporary Bench Mark

Borehole

All underground service information should be checked prior to any works taking place. The type, size and route of all drainage has been ascertained by visual inspection only.

An arboriculturist must be contacted to verify tree species and descriptions if necessary.

DATE	REVISIONS

HAMPSHIRE LAND SURVEYS LTD

Land, Building and Engineering Surveys

Mobile 07563 677394
E-Mail hampls@aol.com
www.hlsld.co.uk

CLIENT

Estleigh Borough Council
Estleigh House
Upper Market Street
Estleigh
Hampshire SO50 9YN

PROJECT No. HLS 2297

TITLE

30-32 QUEENS VIEW
NETLEY
Site Survey Existing

SCALE 1:200

DATE JUNE 2022

DRG No. 2297_22_06_01

DRAWN KLB

CHECKED DB

REV. -