


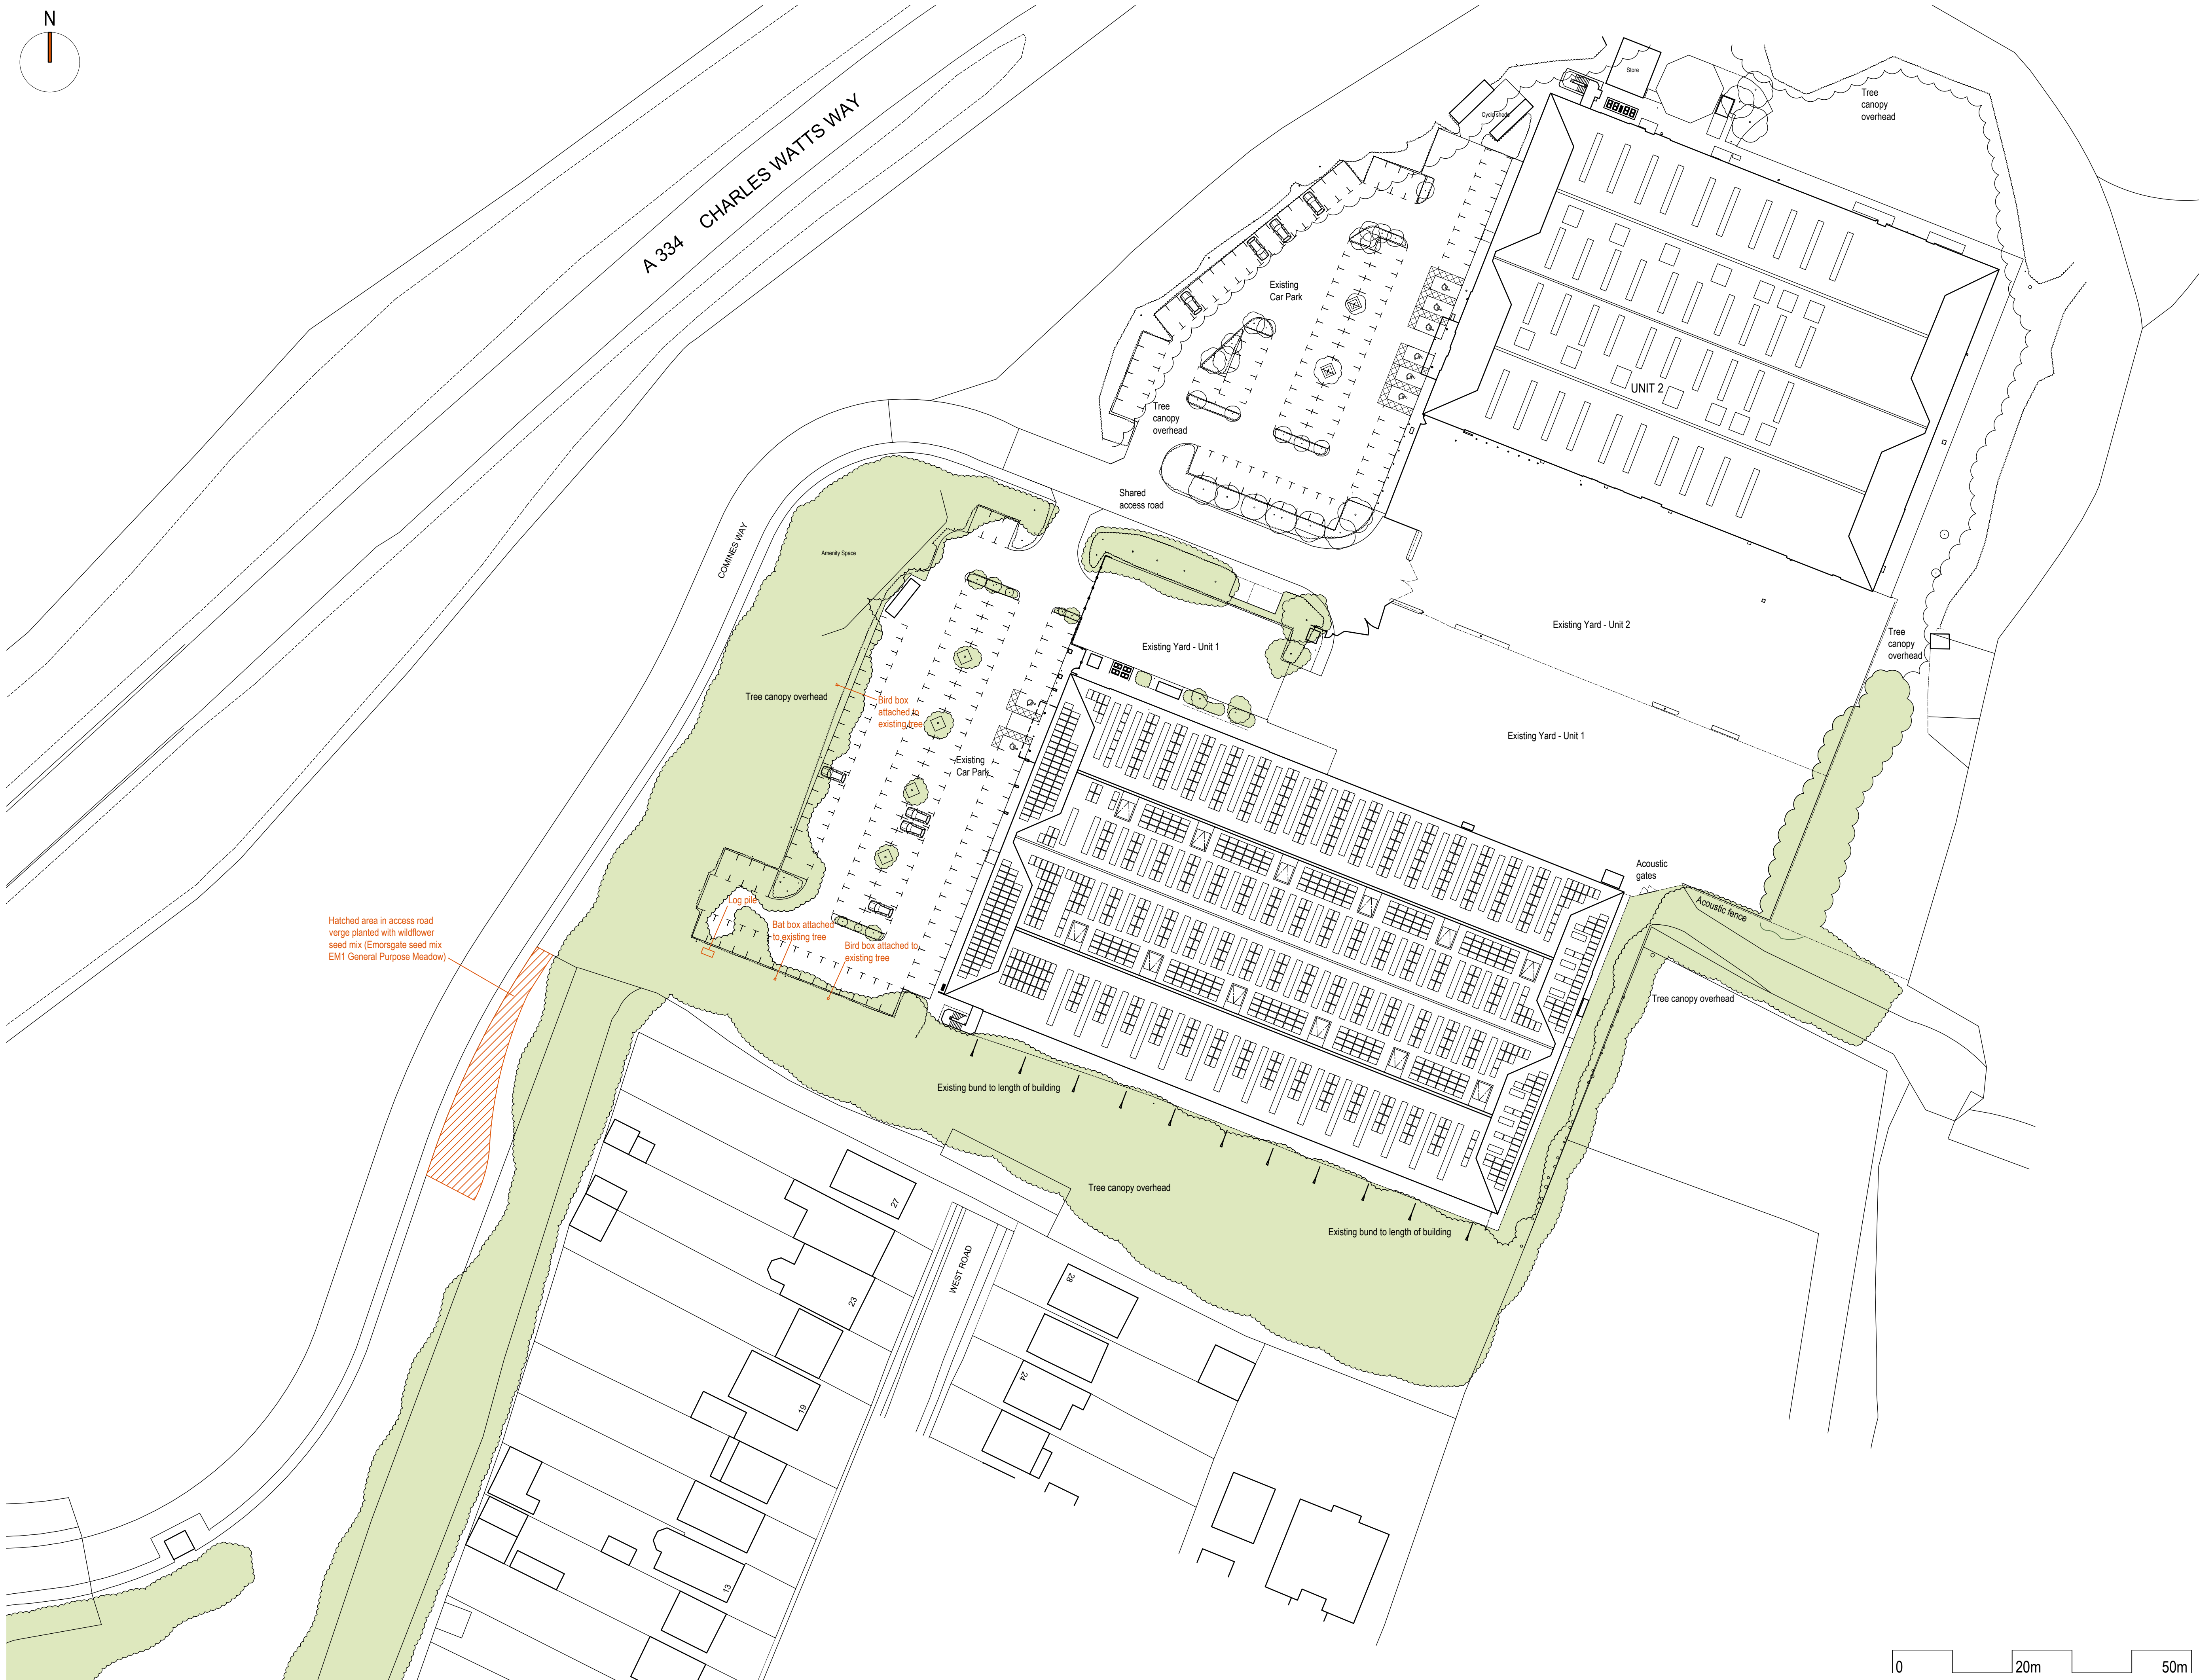

1. This drawing is the copyright of vision architects limited

- MODEL FILE REFERENCE - 230010-A-P-PL Planning

status: **RIBA STAGE 03 - Planning**

date	by	AJC dp
2023.10.13	AJC dp	
2023.10.05	AJC dp	
2023.09.29	AJC dp	

- C Post Team Meeting amendments.
- B Red line updated.
- A Planning Application issue.

rev. description

drawing no.: 230010-A-PL-017 revision: C

230010-A-PL-017
revision: C
drawing no.: