


0 20m 50m

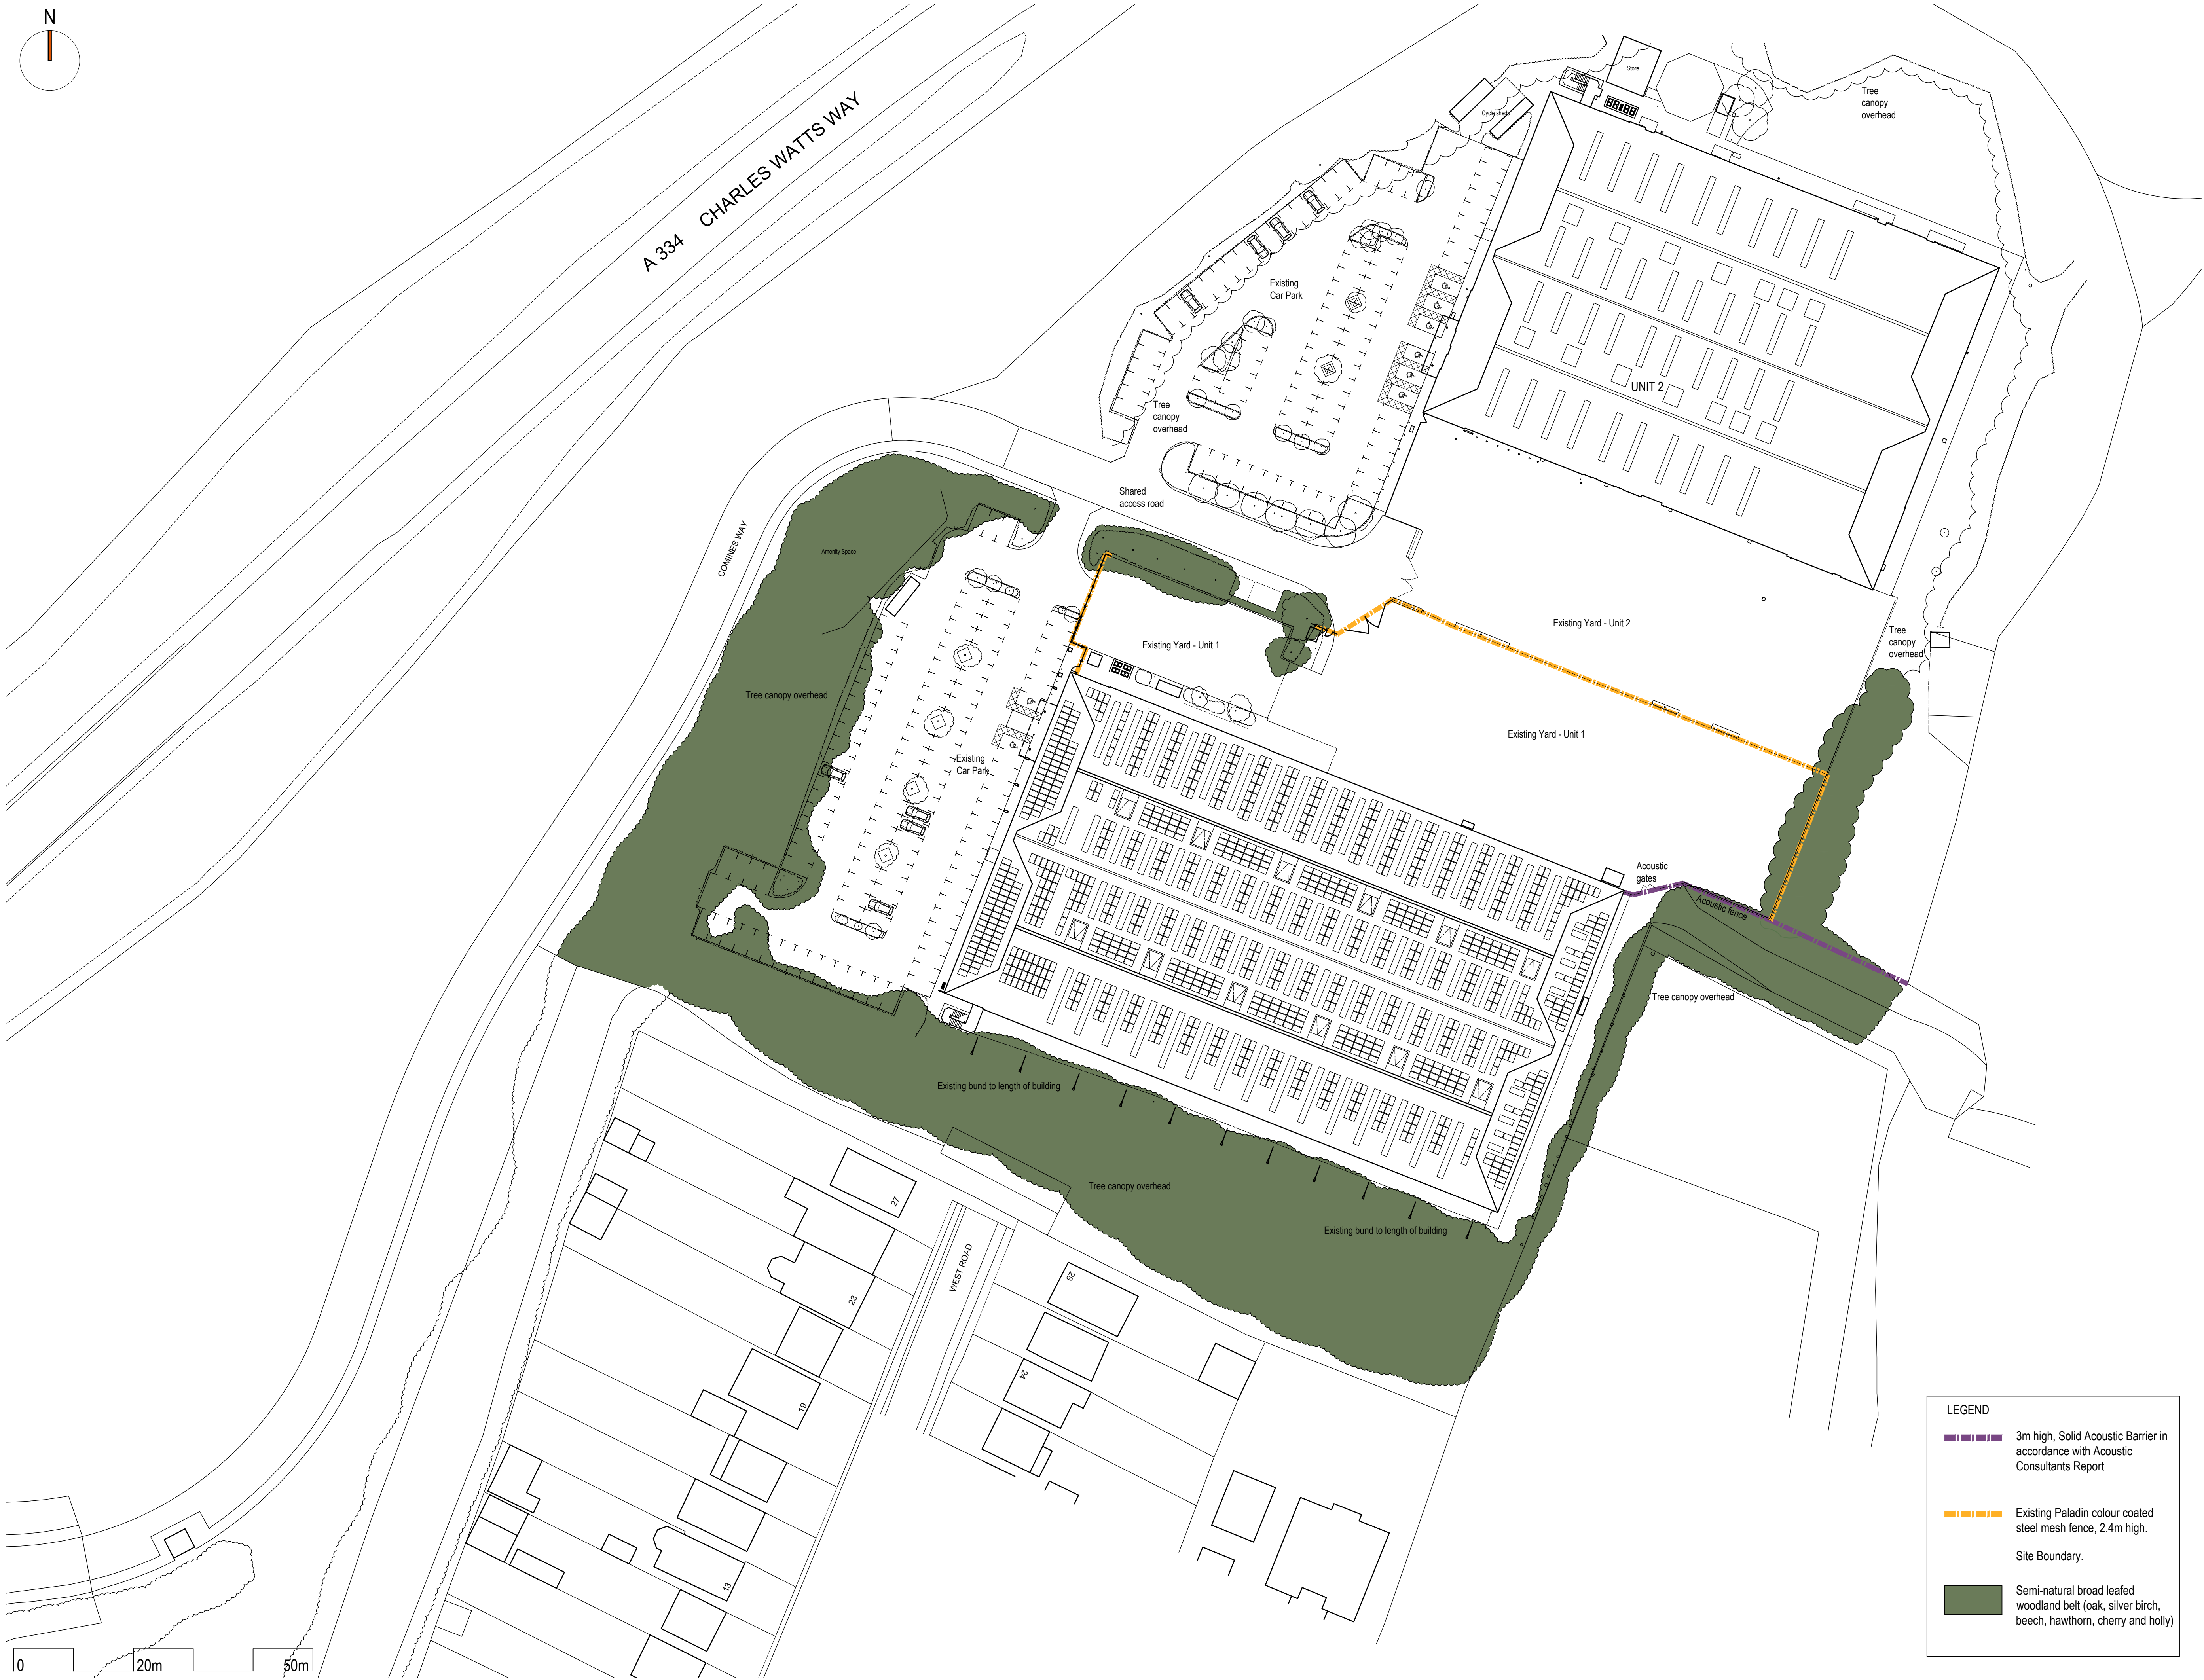

- LEGEND
- 3m high, Solid Acoustic Barrier in accordance with Acoustic Consultants Report
 - Existing Paladin colour coated steel mesh fence, 2.4m high.
 - Site Boundary.
 - Semi-natural broad leaved woodland belt (oak, silver birch, beech, hawthorn, cherry and holly)

notes:
1. This drawing is the copyright of vision architects limited
2. DO NOT copy, alter or reproduce in any way or pass to a third party without written authority
4. READ in conjunction with other Consultants documentation & drawings regarding this project
5. DISCREPANCIES should be reported in writing to the project architect or engineer immediately

MODEL FILE REFERENCE - 230010-A-P-PL Planning

scale: 1:500 @ A1
date: 2023.09
drawn: A/JC
checked: dp

client: F&C Commercial Property Holdings Limited
project: Unit 1 Strategic Park, Hedge End, SO30 4FW.
drawing: Boundary Treatments Plan
status: RIBA STAGE 03 - Planning

2023.10.13 A/JC dp
2023.10.05 A/JC dp
2023.09.29 A/JC dp

C Post Team Meeting amendments.
B Red line updated.
A Planning Application issue.

rev description date by ch