


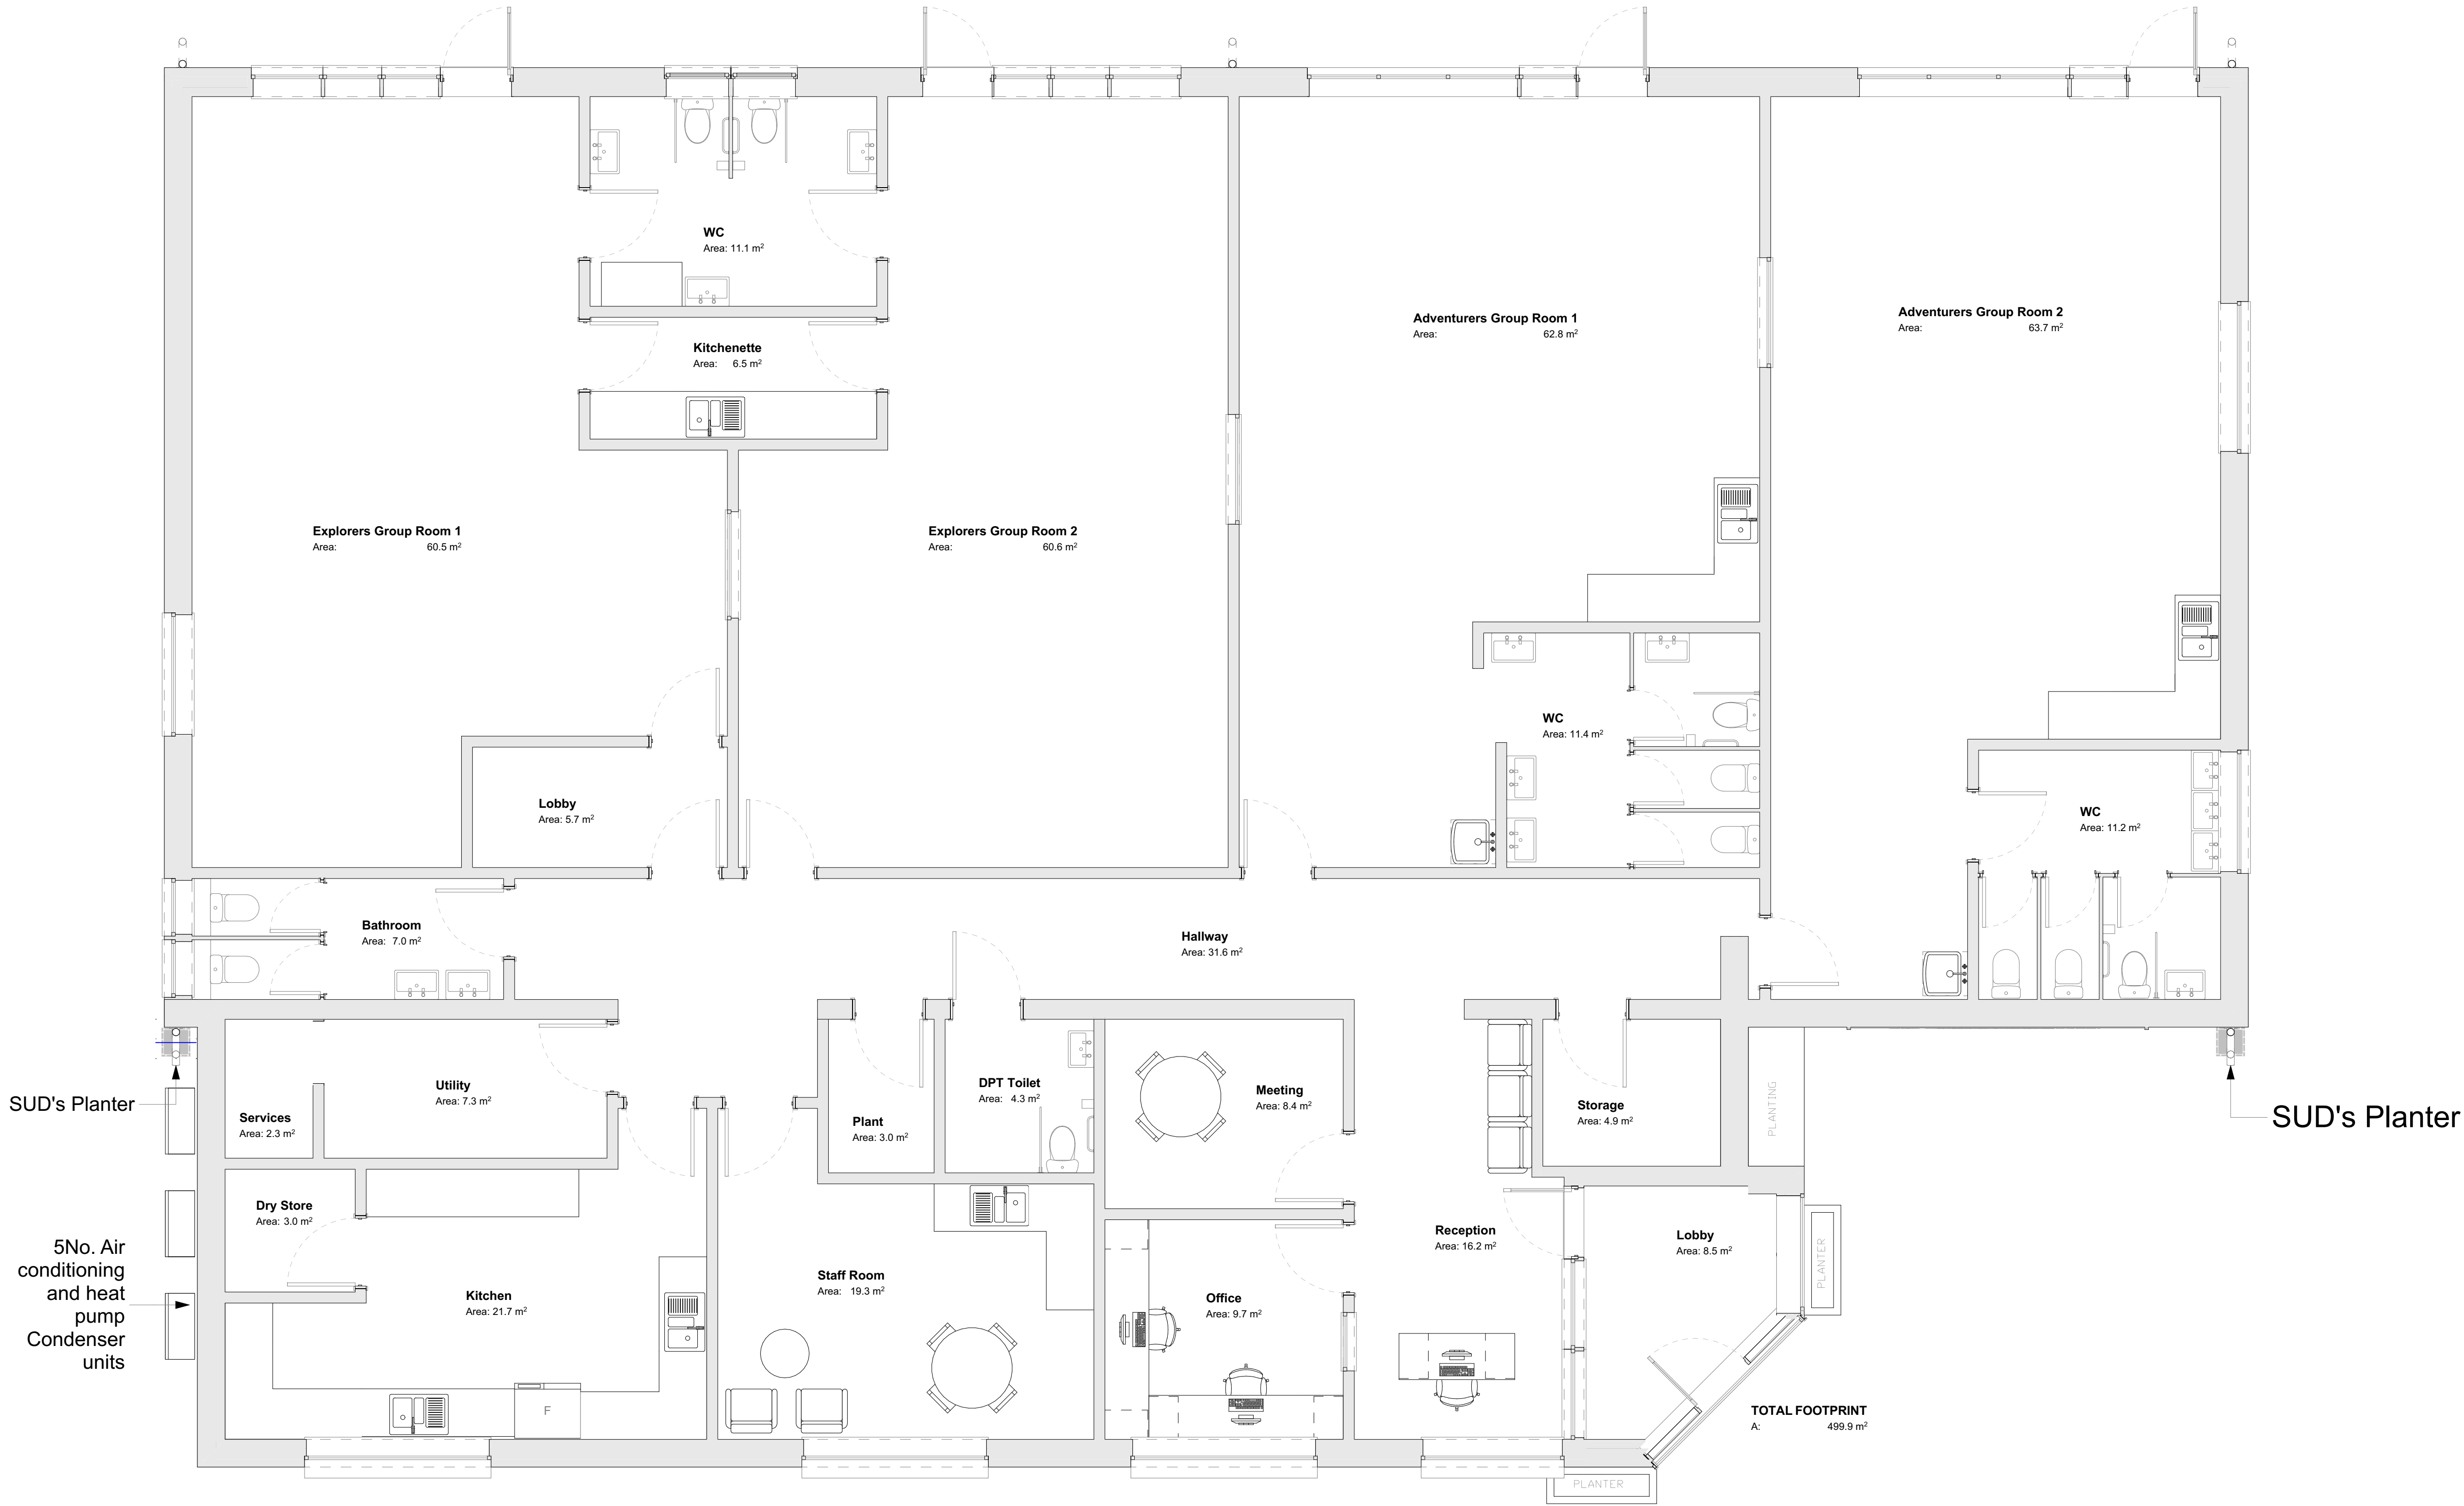

REV	DATE	DESCRIPTION
G	13/04/2023	5no. Air conditioner units
F	12/04/2023	Front entrance planting
E	14/03/2023	Fenestration and other ails.
D	18/10/2022	Additional RWP included
C	29/09/2022	Internal ails and fenestration adjustment
B	21/09/2022	Fenestration ails
A	25/08/2022	Fenestration and material ails
CLIENT		
Jim Atkins		
PROJECT		
New Day Care		
ADDRESS		
Land North and East of Boorley Green, Botley, SO32 2UA		
DRAWING		
Proposed Floor Plan		
STATUS		
Planning		
DATE		
July 2022		
SCALE @ A1		
1:50		
DRAWING N°		REVISION
1980-00-05		G


Asplan
DESIGN - PLANNING - APPROVAL

Architecture, Planning & Building Consultancy
Chartered Surveyors & Building Engineers
info@asplan.co.uk 07968 585858



Preliminary	☒	ISSUE SCHEDULE	Building Regs	☐
Planning	☐	Construction	Construction	☐

Asplan Registered Trade Mark No. UK00003210822. Copyright © 2017 Asplan Associates Ltd. This drawing has copyright protection and should not be reproduced without written permission from Asplan Associates Ltd. The Contractor is responsible for checking the dimensions on site and any discrepancy to be verified with Asplan Associates Ltd prior to the commencement of any building works or fabrication. This drawings is not to be scaled and must be read in accordance with all associated architectural, surveying, engineering and service drawings. IF IN DOUBT ASK!

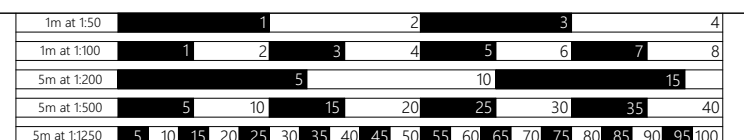

GF-Ground Floor GFL
1:50