



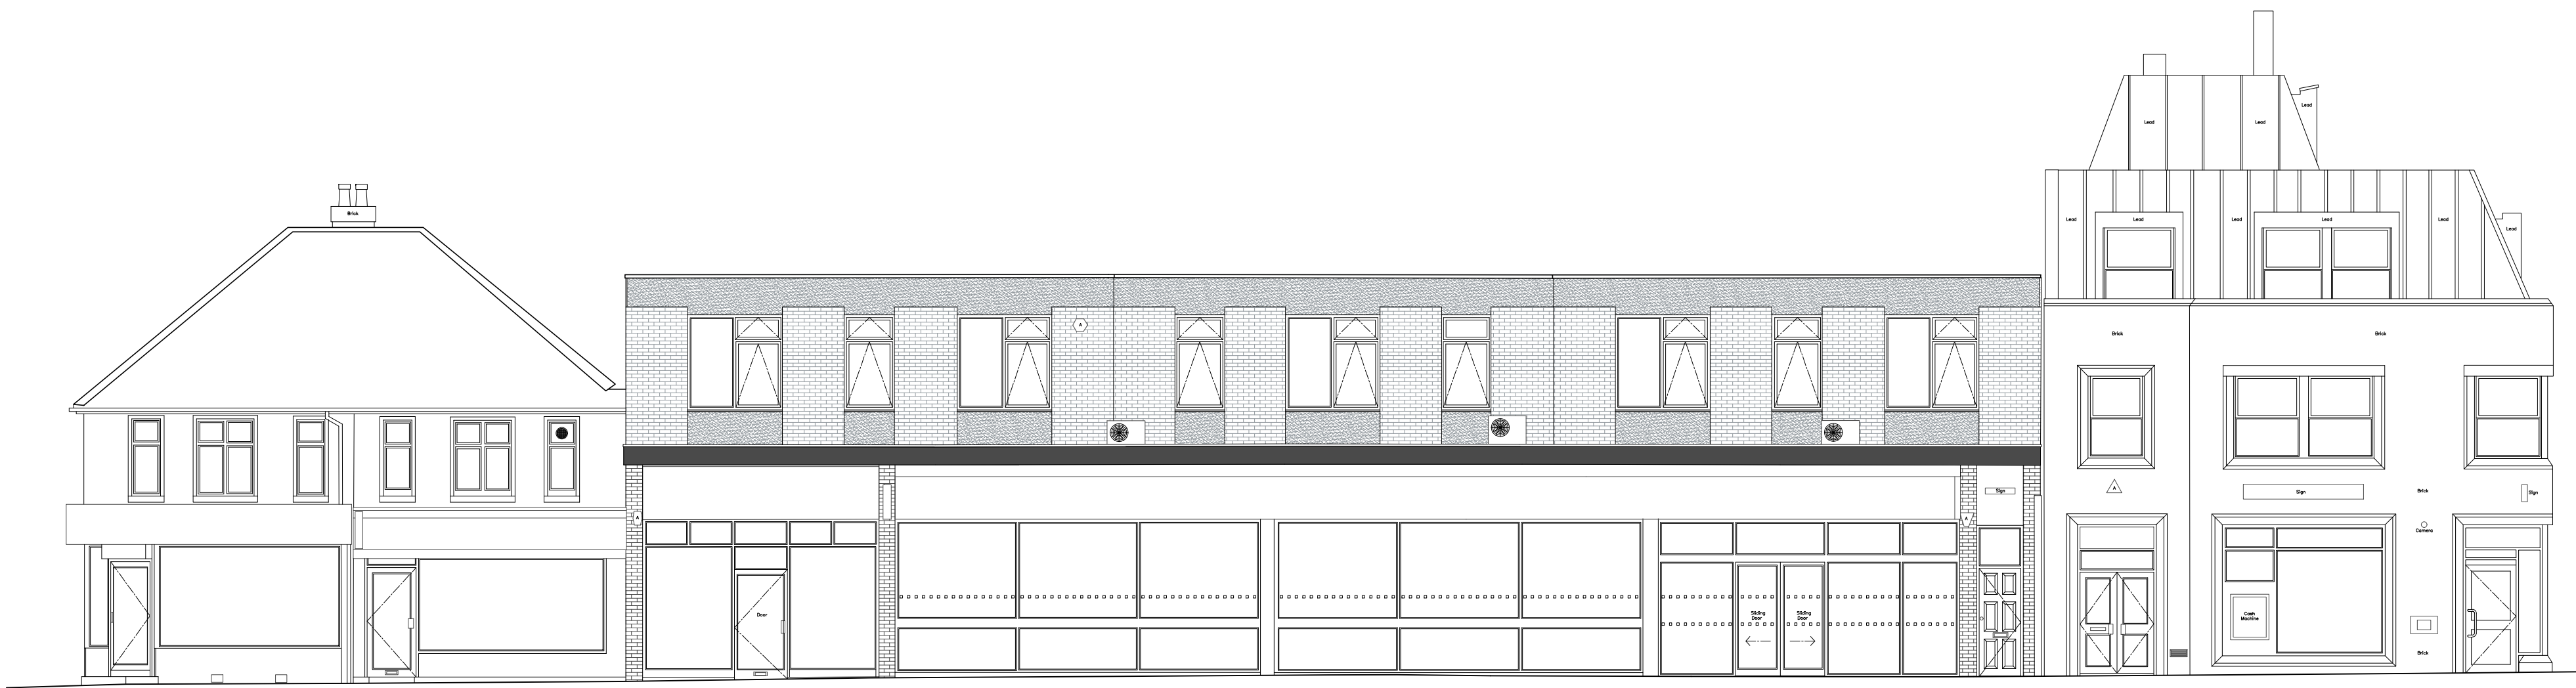

DATUM 43.00m ELEVATION 1 DATUM 43.00m

SOUTH-EAST ELEVATION

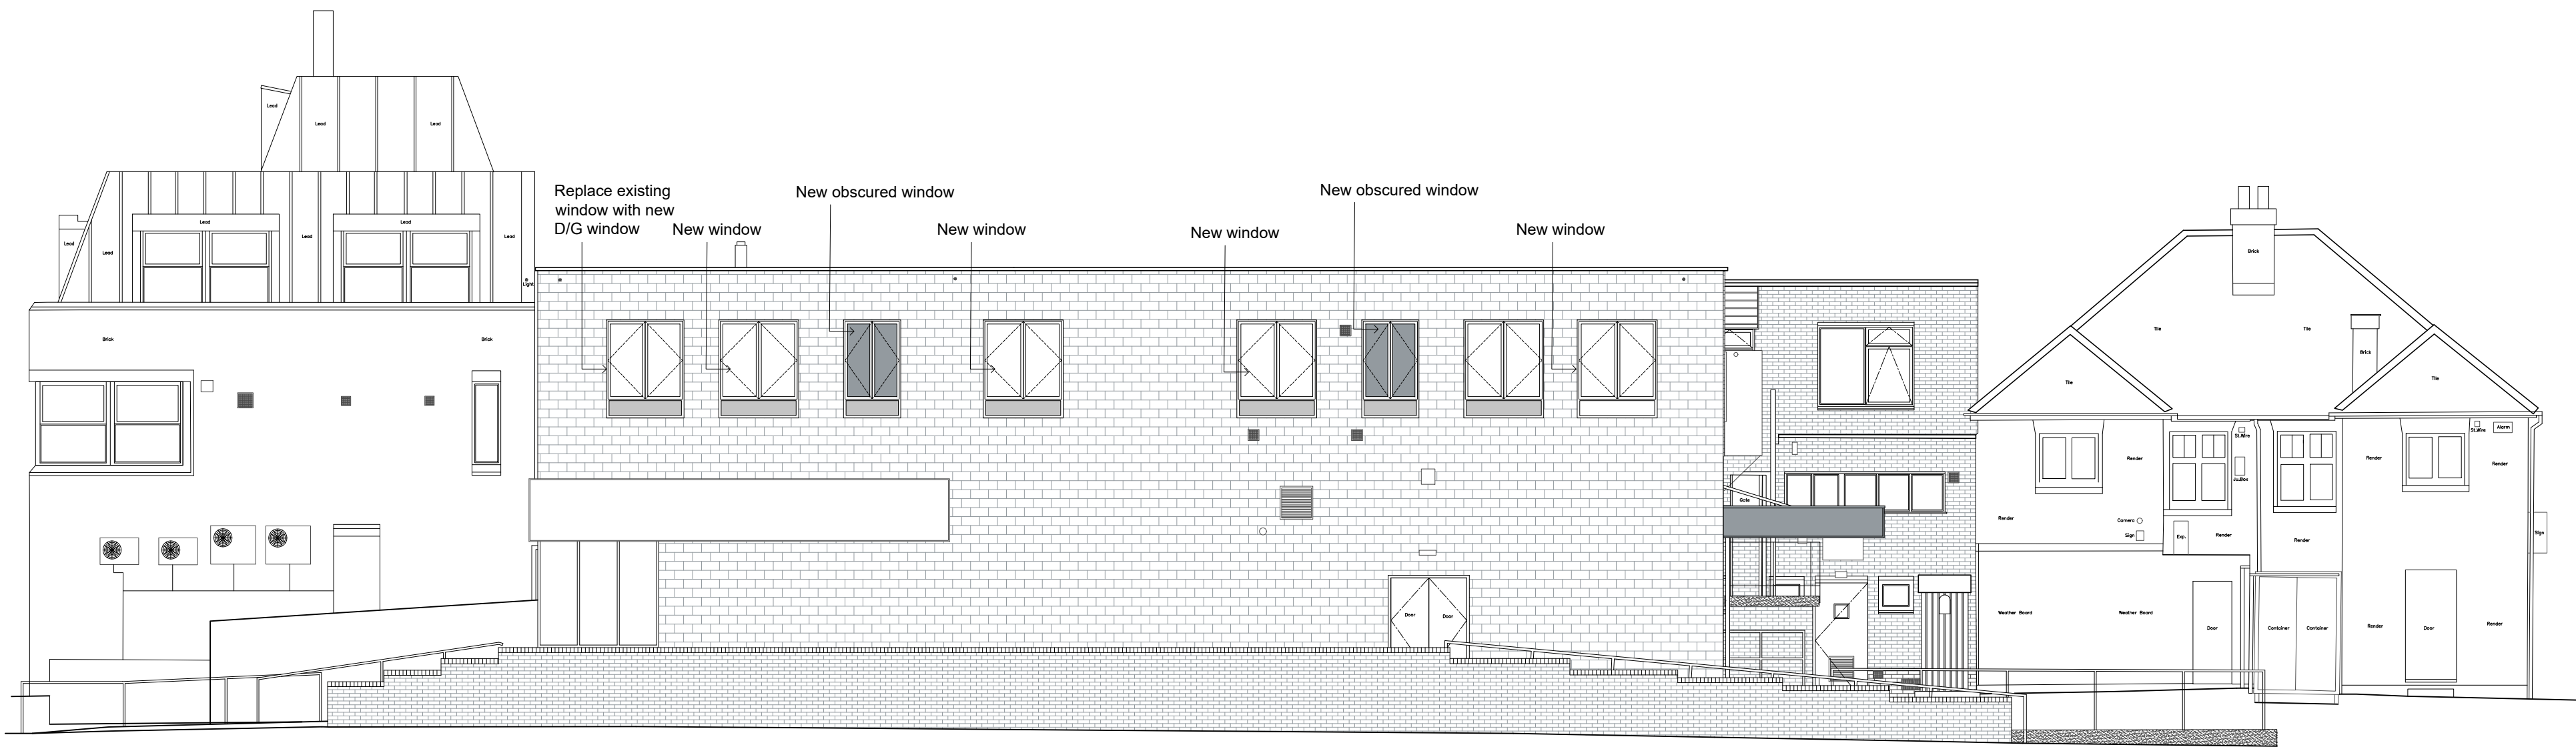

DATUM 43.00m ELEVATION 3 DATUM 43.00m

NORTH-WEST ELEVATION