


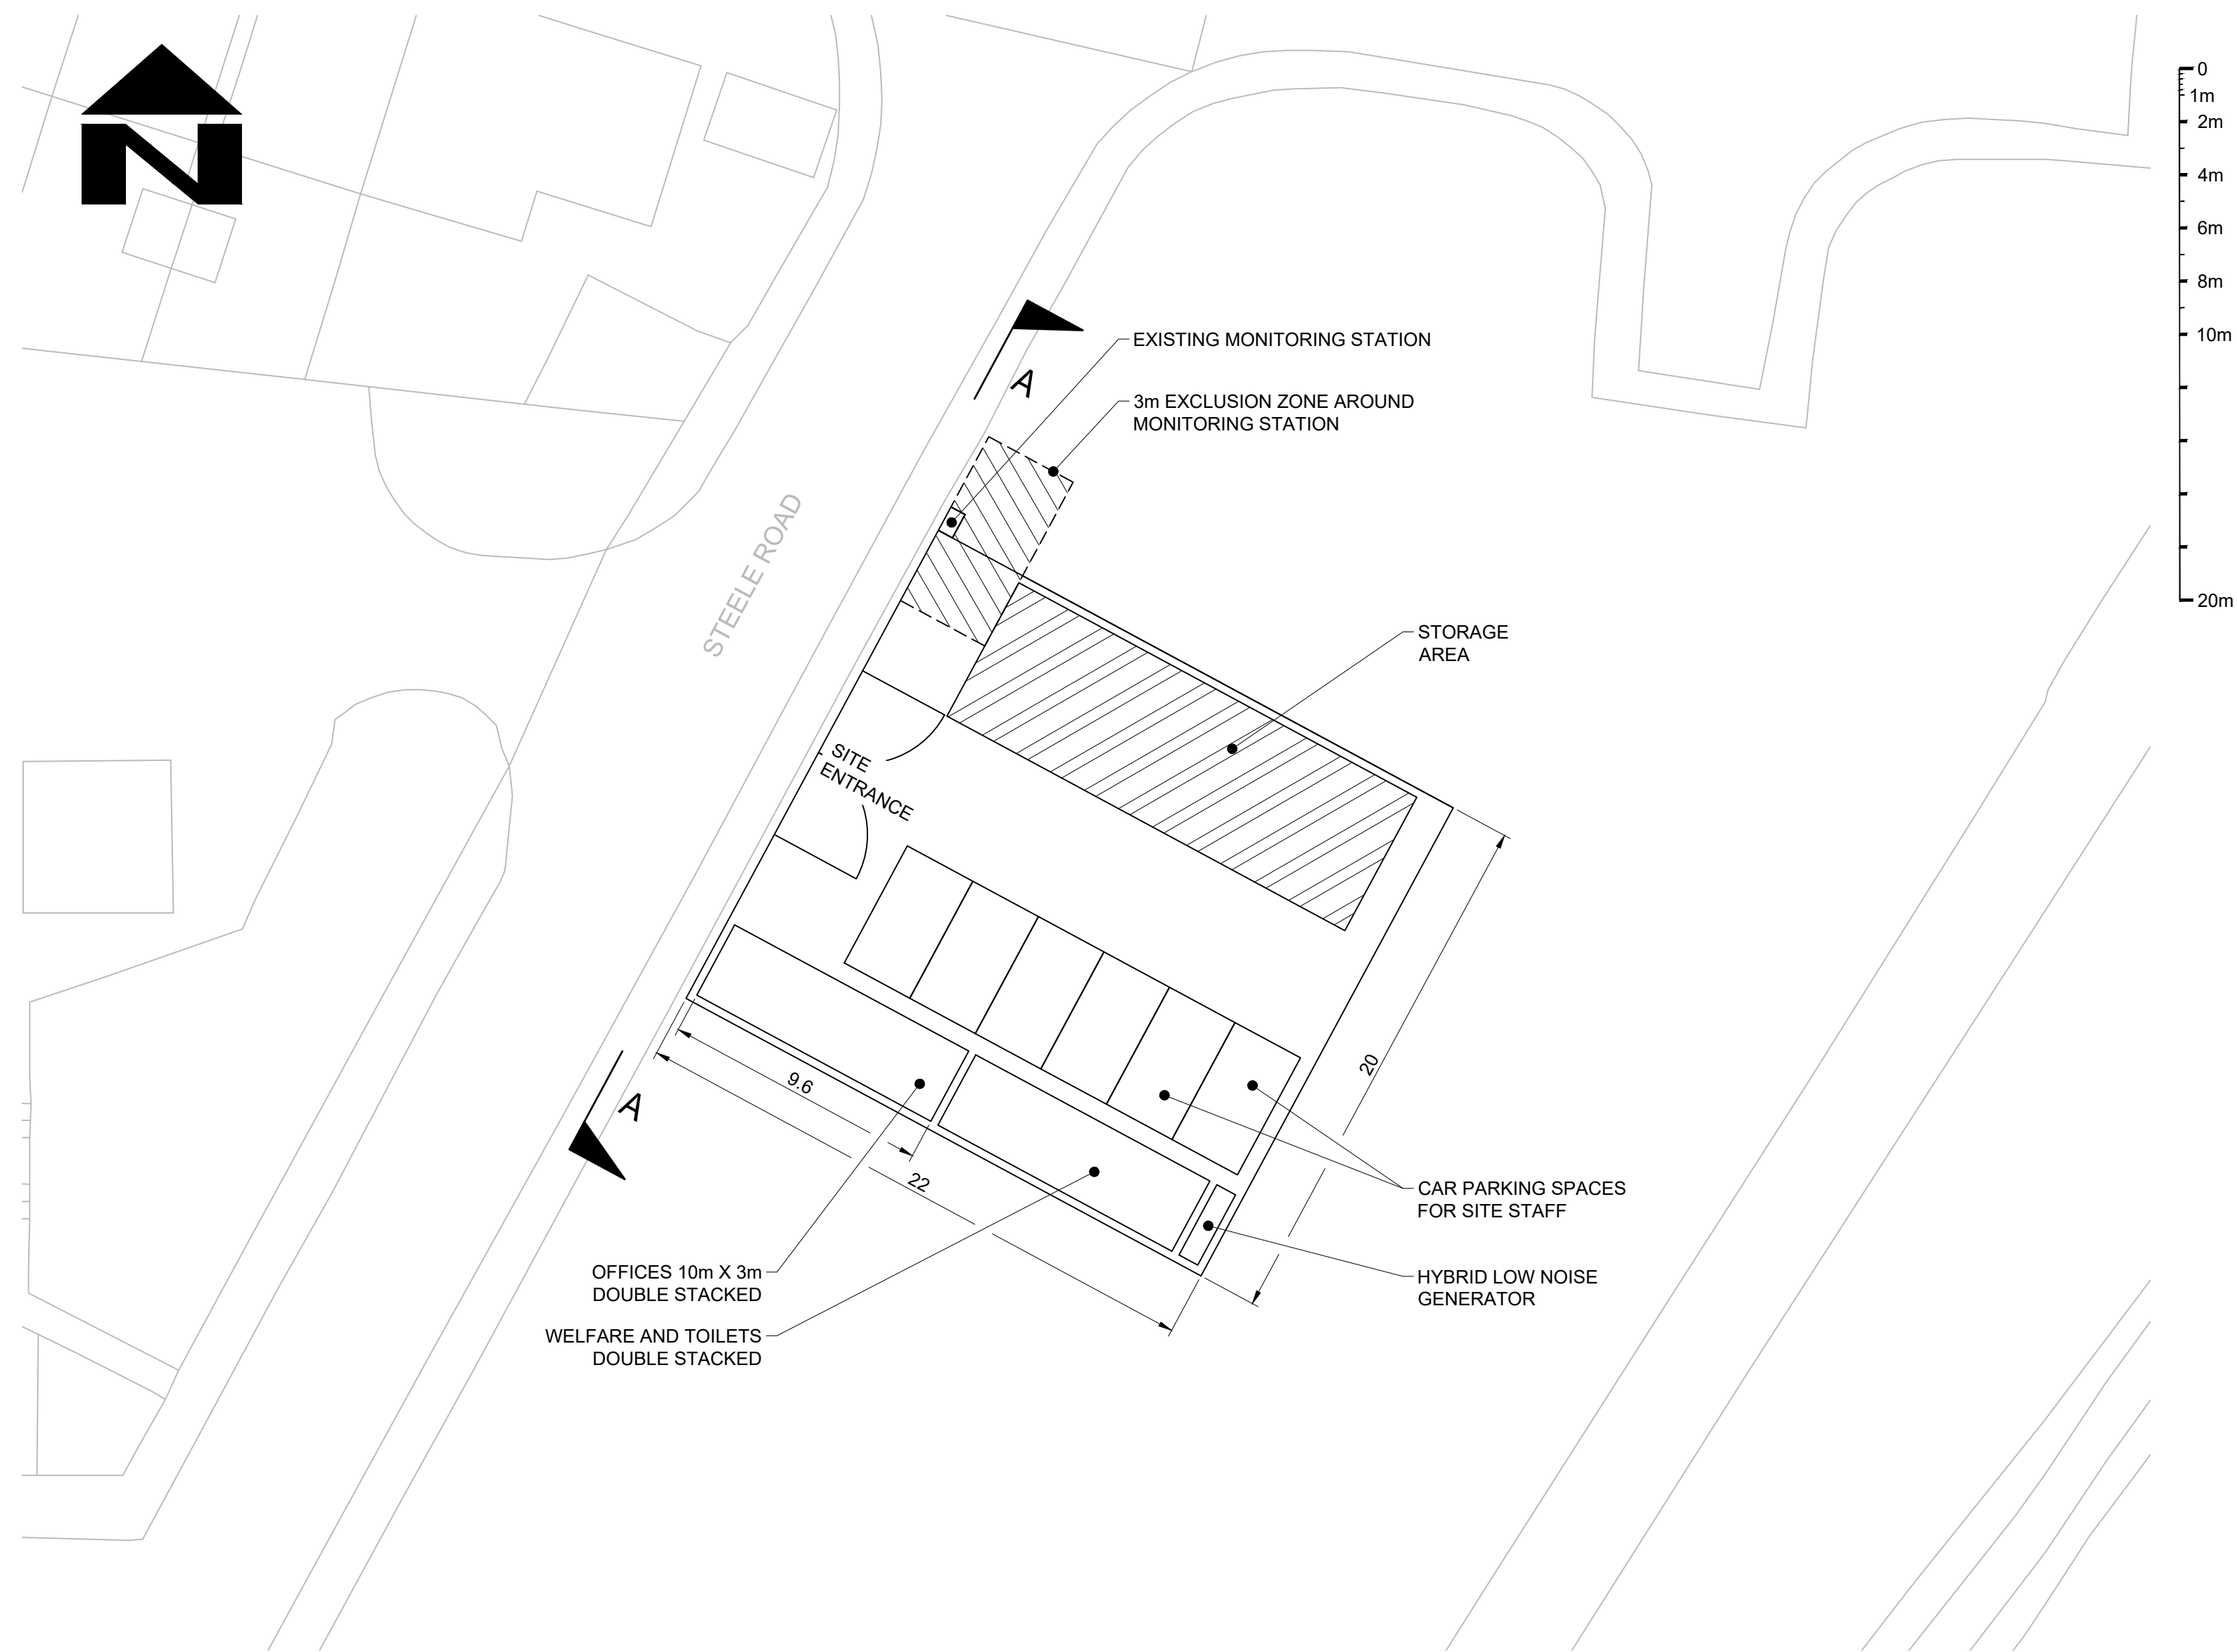

NOTES

1. DO NOT SCALE FROM THIS DRAWING

2. ALL DIMENSIONS IN METRES UNLESS OTHERWISE STATED

S0	P0.1	INITIAL ISSUE	13.10.2023	AC			
SUIT	REV	AMENDMENTS	DATE	CAD	CHKD	APPD	

CONSULTANT

Hampshire
County Council

Hampshire
Engineering
Services

TIM LAWTON BEng CEng FICE FCIHT : ASSISTANT DIRECTOR OF UNIVERSAL SERVICES

CLIENT

BRIDGE CLIENT

SCHEME

B1339 WEARDALE ROAD
BRIDGE DECK REPLACEMENT

JOB No. C.J00

DRAWING TITLE

SITE COMPOUND
DETAILS

HCC CAD PLOT: 19/10/2023 16:07:56

SCALE @ A1
AS SHOWN

DATE
13.10.2023

DRAWING NUMBER
CJ253013 - HES-SBR-B1339

DESIGNER
LJH

CAD
AC

CHECKED
LA LA

APPROVED
BAH BAH

SHEET NUMBER
1 OF 1

SUIT REV
S0 P0.1

-SK- S -0003