


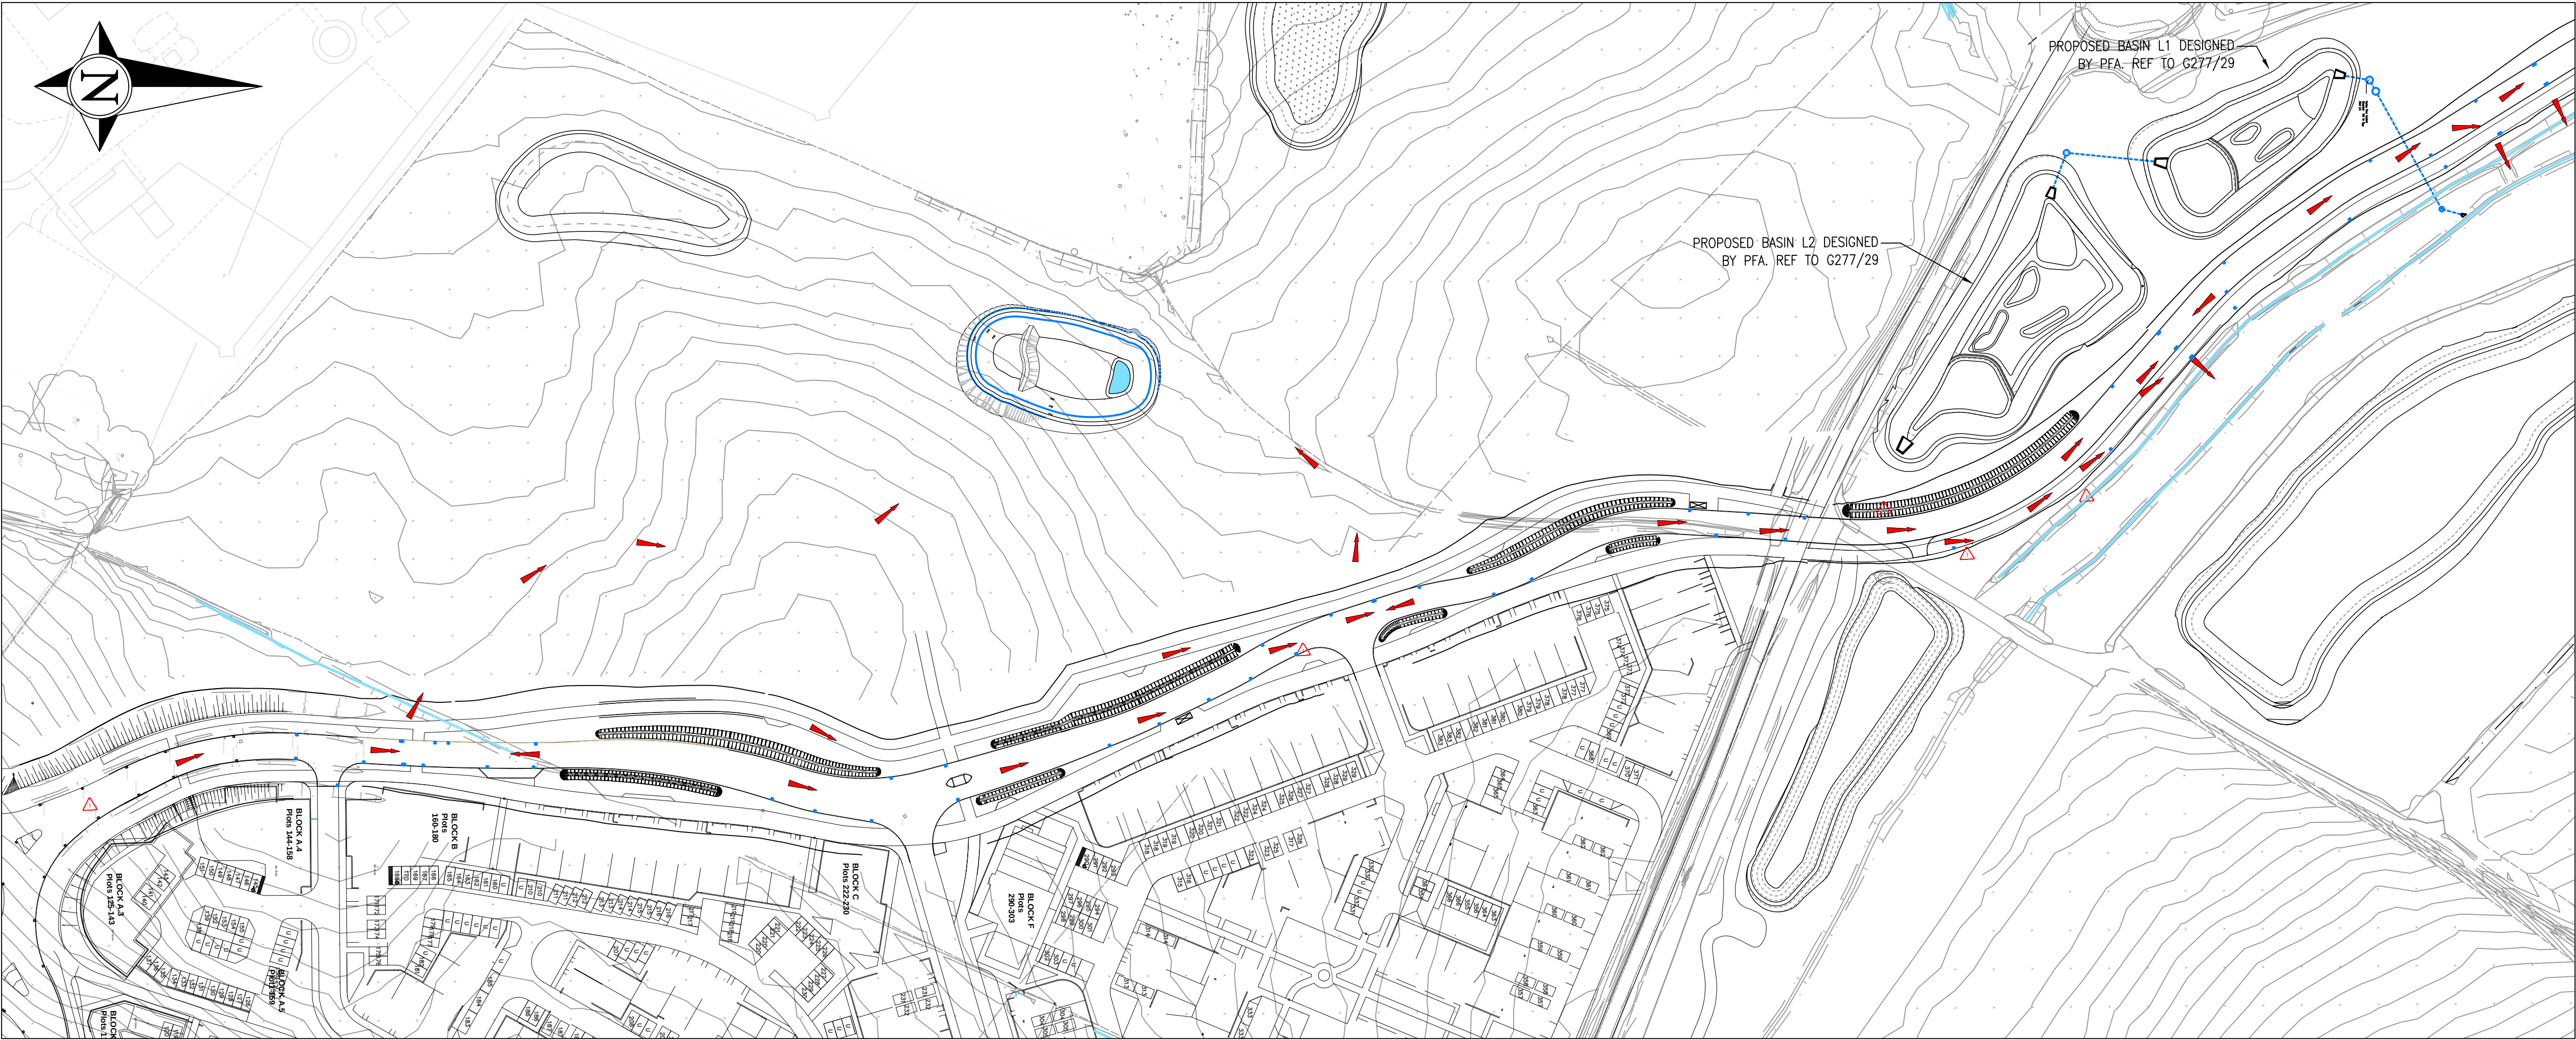

NOTES

1. THIS DRAWING IS COPYRIGHT.

LEGEND

→ DRAINAGE EXCEEDANCE FLOW
BASED ON FULL DRAINAGE FAILURE

