


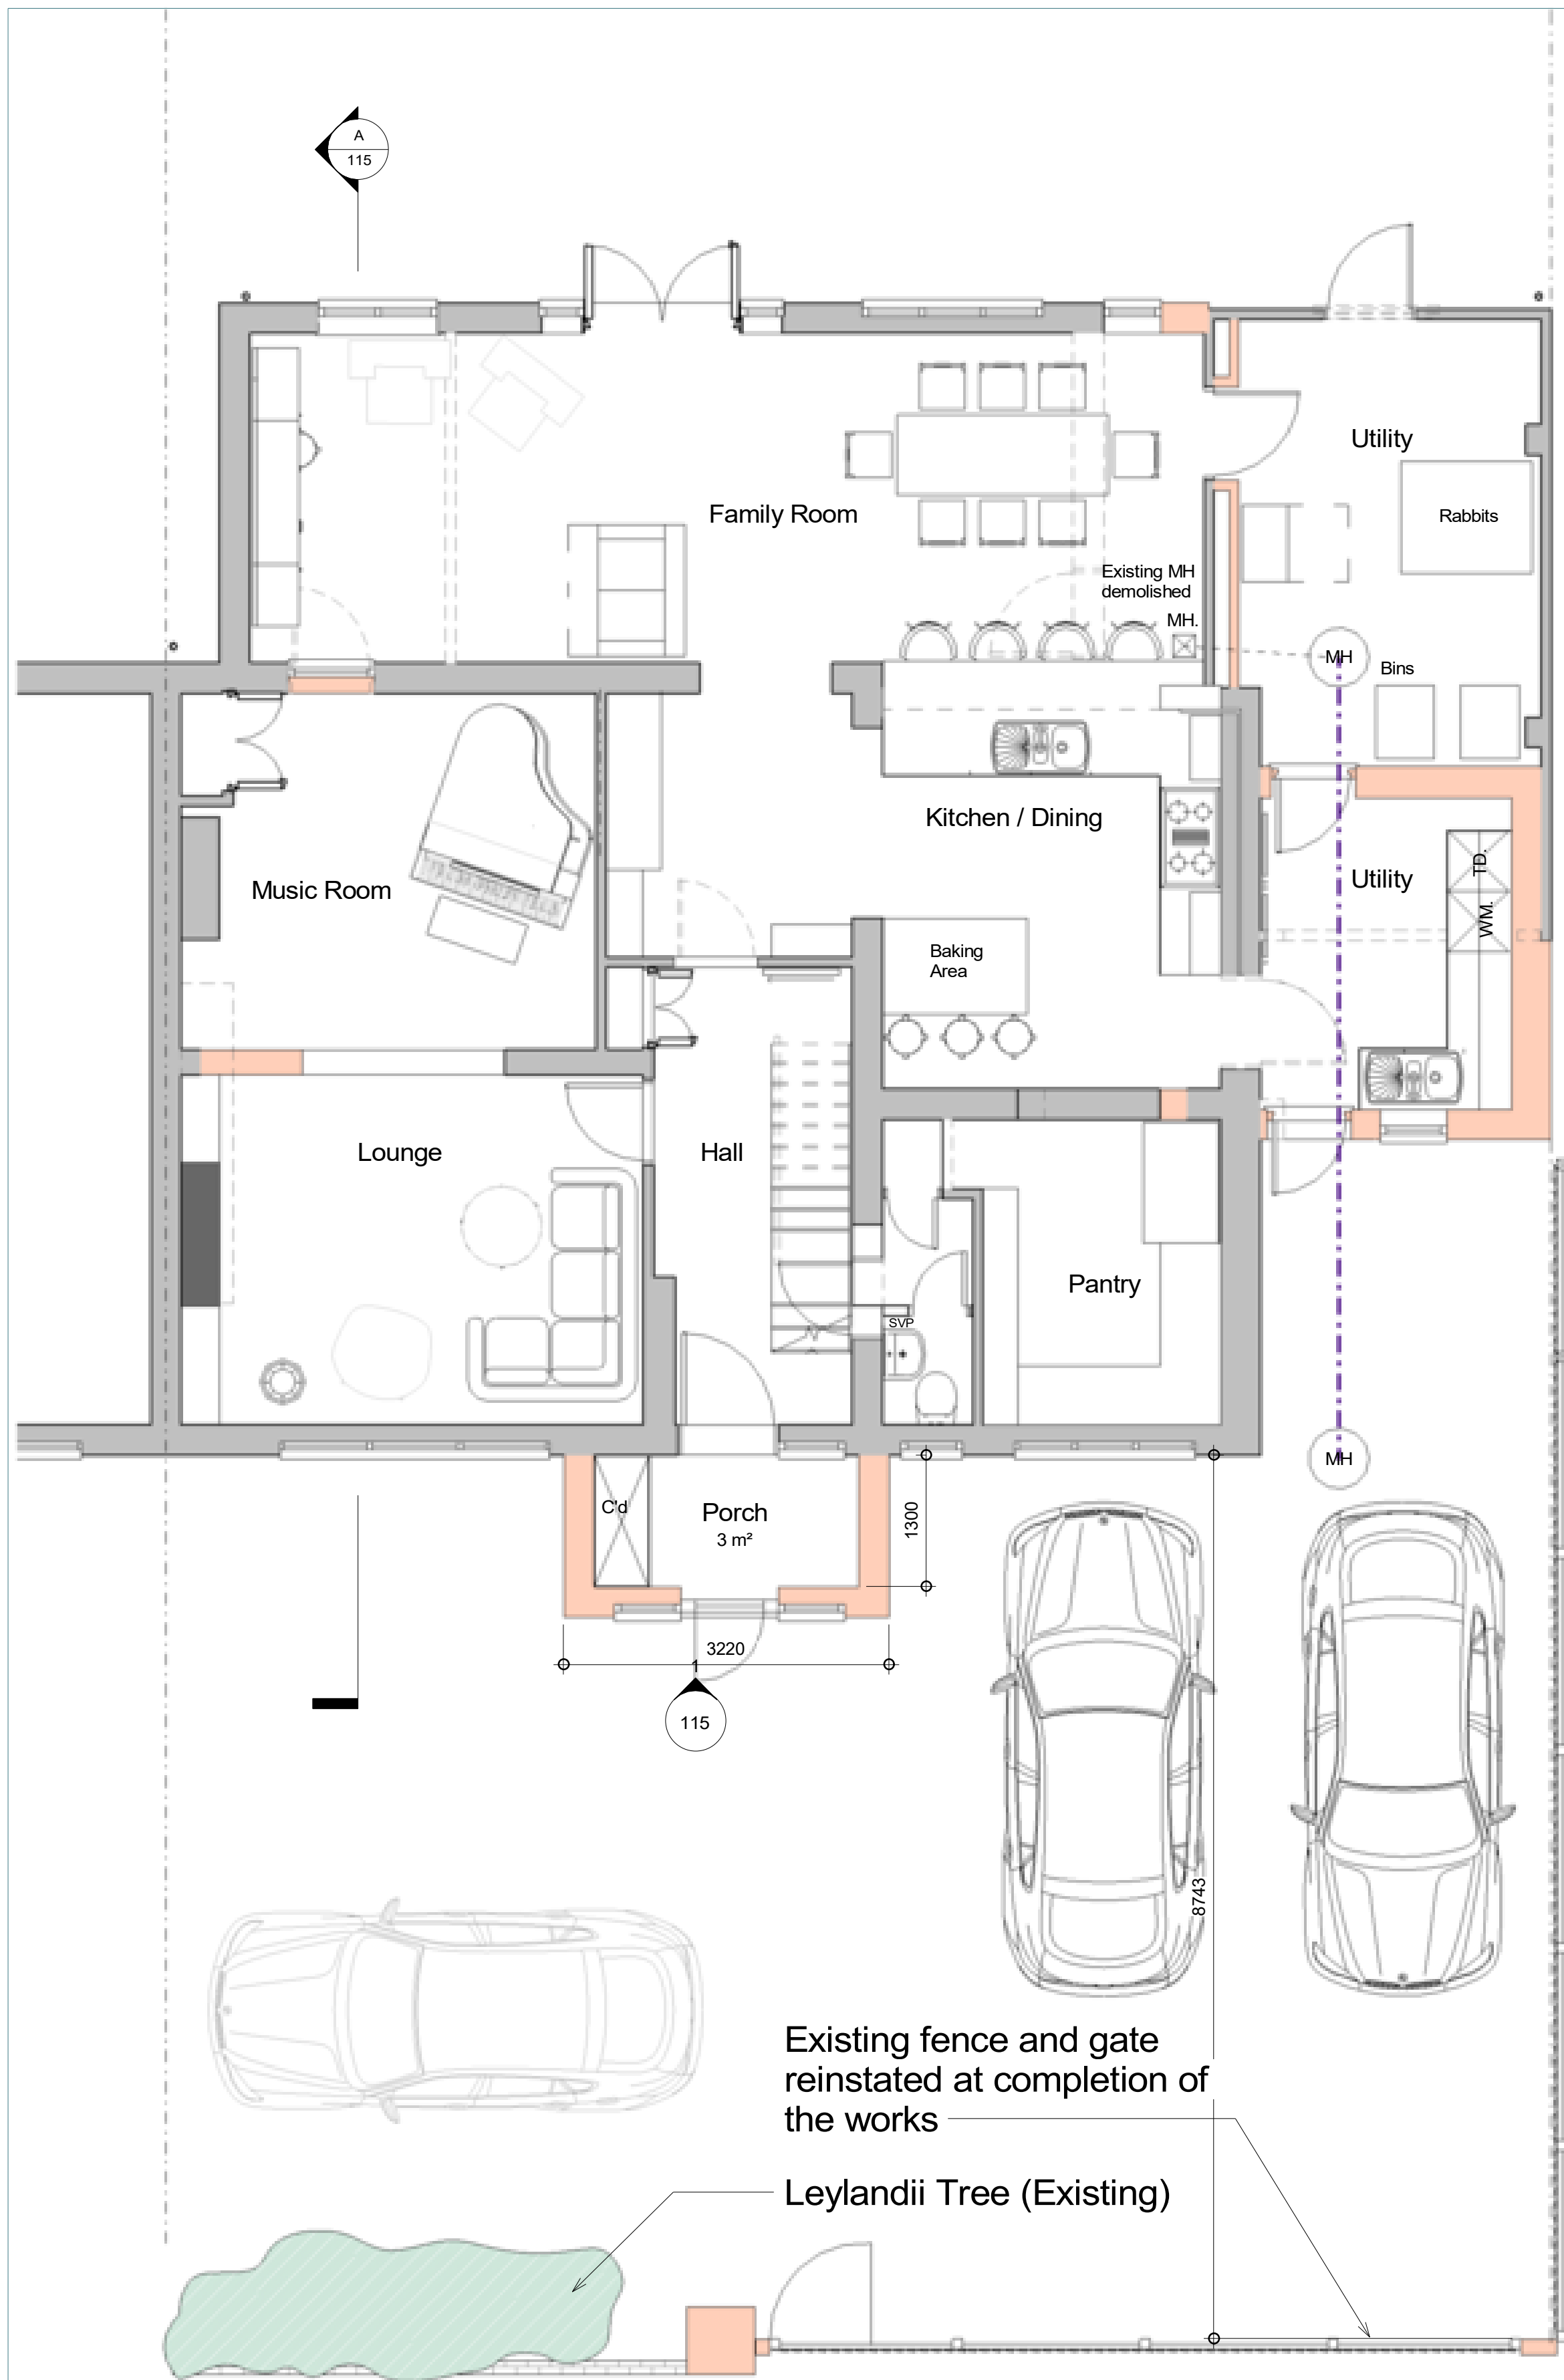


Proposed Wall
Existing Wall

Ground Floor - Proposed
1 : 50

First Floor - Proposed
1 : 50

E	Planning Officer feedback	20/10/23	GB
D	Final Revision for Planning	14/07/23	MC
C	PLANNING	02/06/23	MC
B	Changes made following client comments	18/05/23	MC
A	First issue	05/05/23	GB
Revision		Date	Initial

PLANNING

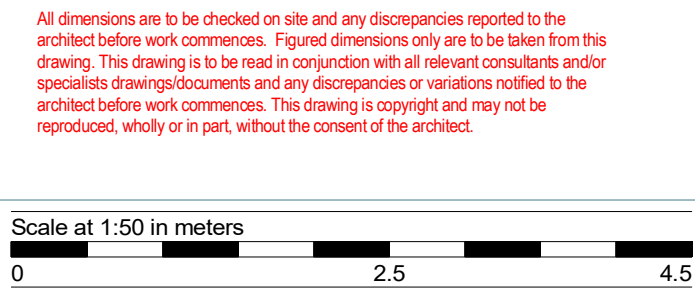

CLIENT
Mrs C Carew

Scale @ A1: 1 : 50
Date : 18/10/23

Drawn by : LR
Checked by : GB

TITLE
The Old Post Office, Allbrook, SO50 4LT
Plans as Proposed

Drawing No: 23-016-110

Revision: E

The Old Post Office, Station Road
Wickham, PO17 5JA
T: 01329 62405
e: office@axismail.co.uk
w: axisarchitecture.co.uk

