
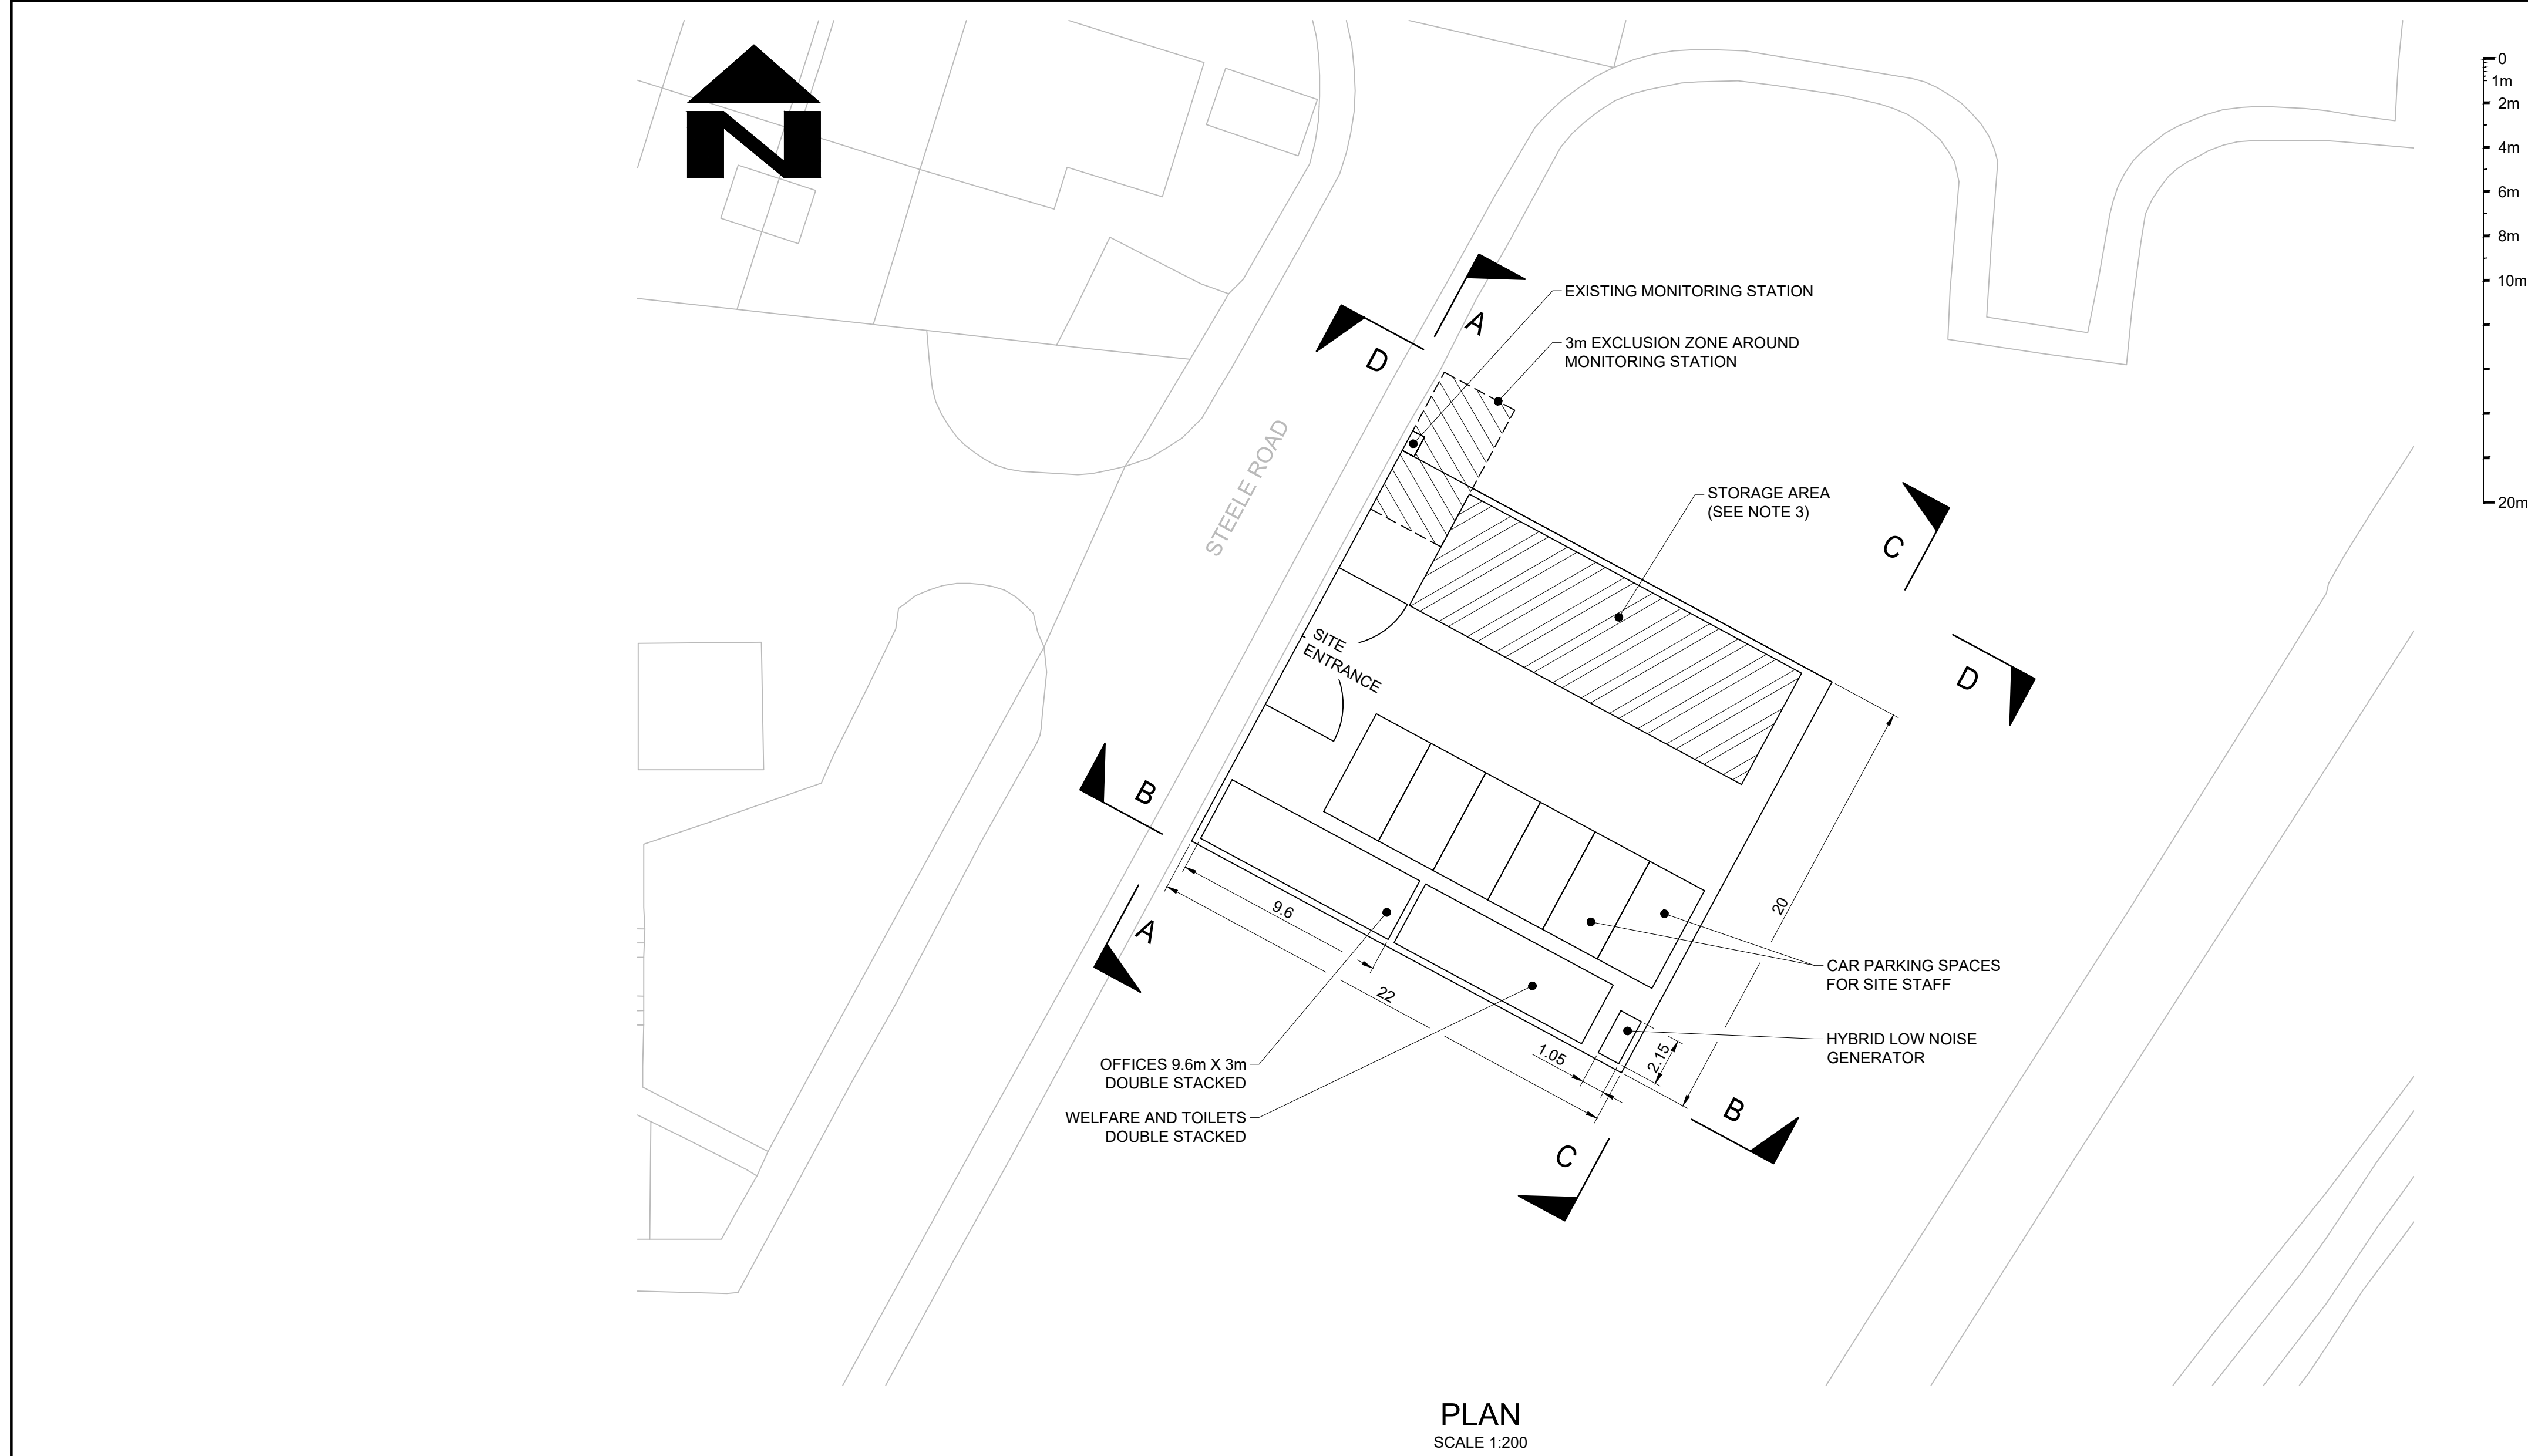
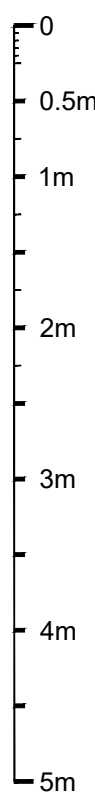


- NOTES**
- DO NOT SCALE FROM THIS DRAWING.
 - ALL DIMENSIONS IN METRES UNLESS OTHERWISE STATED.
 - STORAGE AREA IS FOR USE BY THE CONTRACTOR DURING REPLACEMENT WORKS. THIS AREA MAY BE USED FOR PLANT WHEN NOT IN USE, OR FOR DRY MATERIALS SUCH AS REINFORCEMENT BARS OR CONCRETE KERBS. THE AREA SHALL NOT BE USED FOR STORING CONSTRUCTION WASTE.
 - THIS DRAWING SHALL BE READ IN CONJUNCTION WITH CJ253013-HES-SBR-B1339-SK-S-0004 AND CJ253013-ECS-SBR-B1339-DE-S-1715.

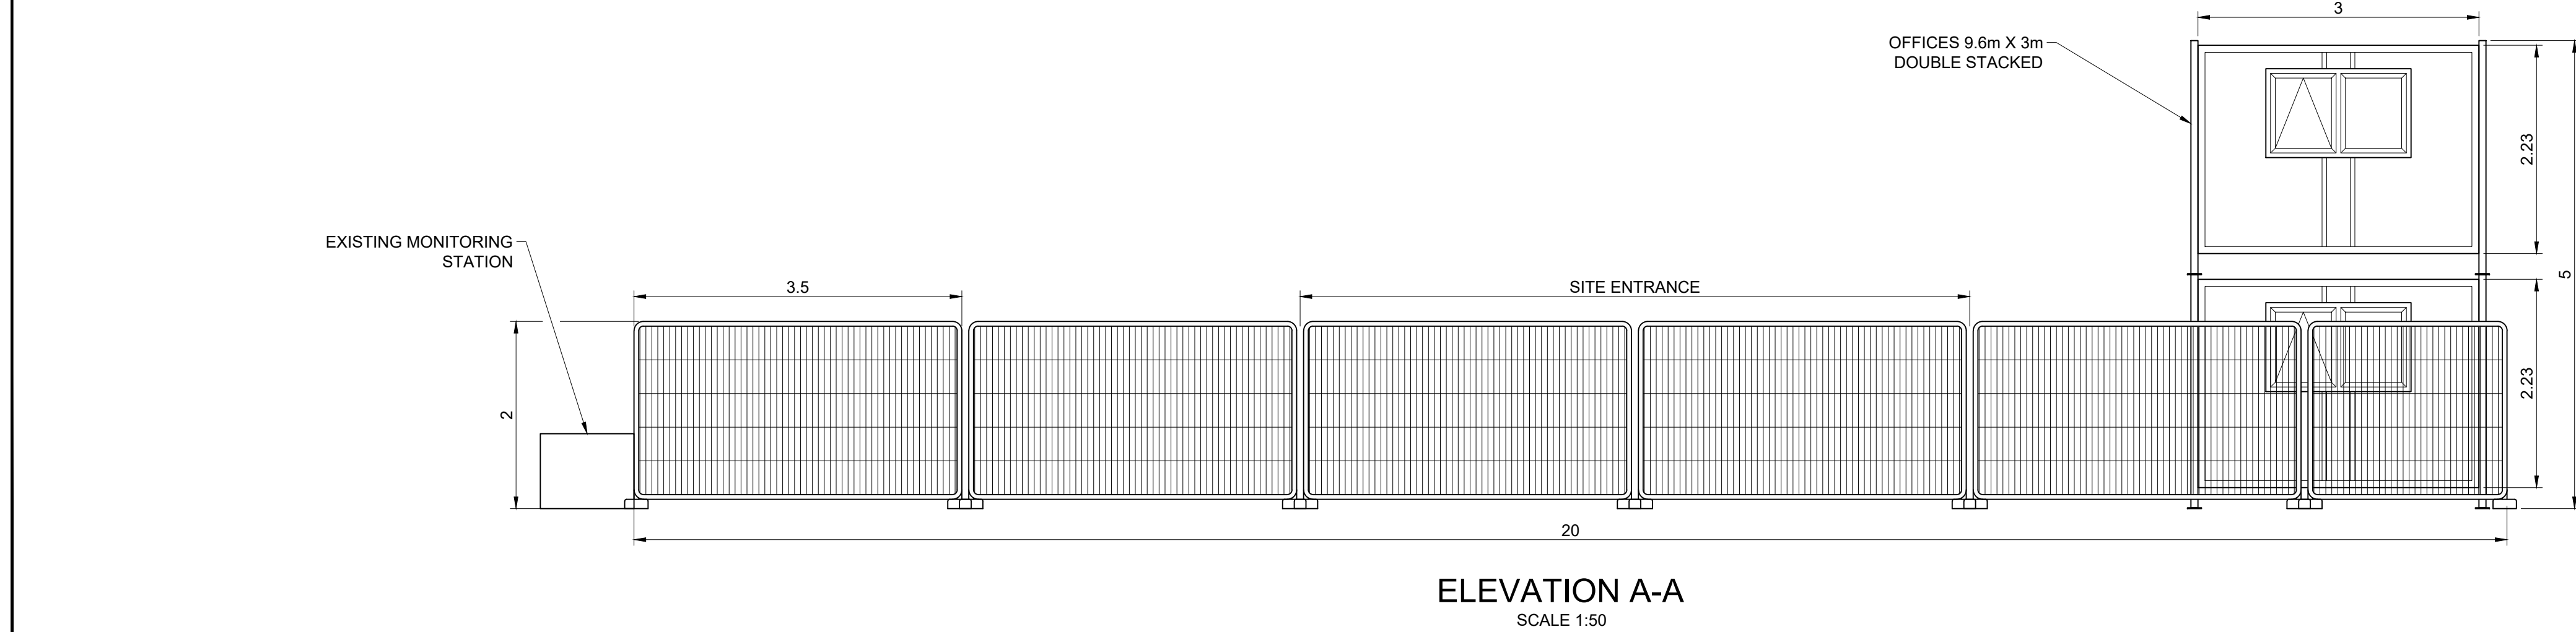

S2	P01	ISSUED FOR INFORMATION		23.10.2023	AC		
SUIT	REV	AMENDMENTS		DATE	CAD	CHKD	APPD
CONSULTANT							
 Hampshire County Council				 Hampshire Engineering Services			
TIM LAWTON BEng CEng FICE FCIHT : ASSISTANT DIRECTOR OF UNIVERSAL SERVICES							
CLIENT							
BRIDGE CLIENT							
SCHEME							
B1339 WEARDALE ROAD BRIDGE DECK REPLACEMENT							
JOB No. C.J00							
DRAWING TITLE							
SITE COMPOUND - DETAILS SHEET 2 OF 2 (SEE DRAWING CJ253013-HES-SBR-B1339-SK-S-0004 FOR ELEVATIONS B-B, C-C & D-D))							
HCC CAD PLOT: 26/10/2023 12:51:46							
SCALE @ A1 AS SHOWN		DESIGNER LJH		CHECKED LA LA		SHEET NUMBER 1 OF 2	
DATE 13.10.2023		CAD AC		APPROVED BAH BAH		SUIT REV S2 P 01	
DRAWING NUMBER CJ253013 - HES - SBR - B1339 -SK- S -0003							