





Existing Plan

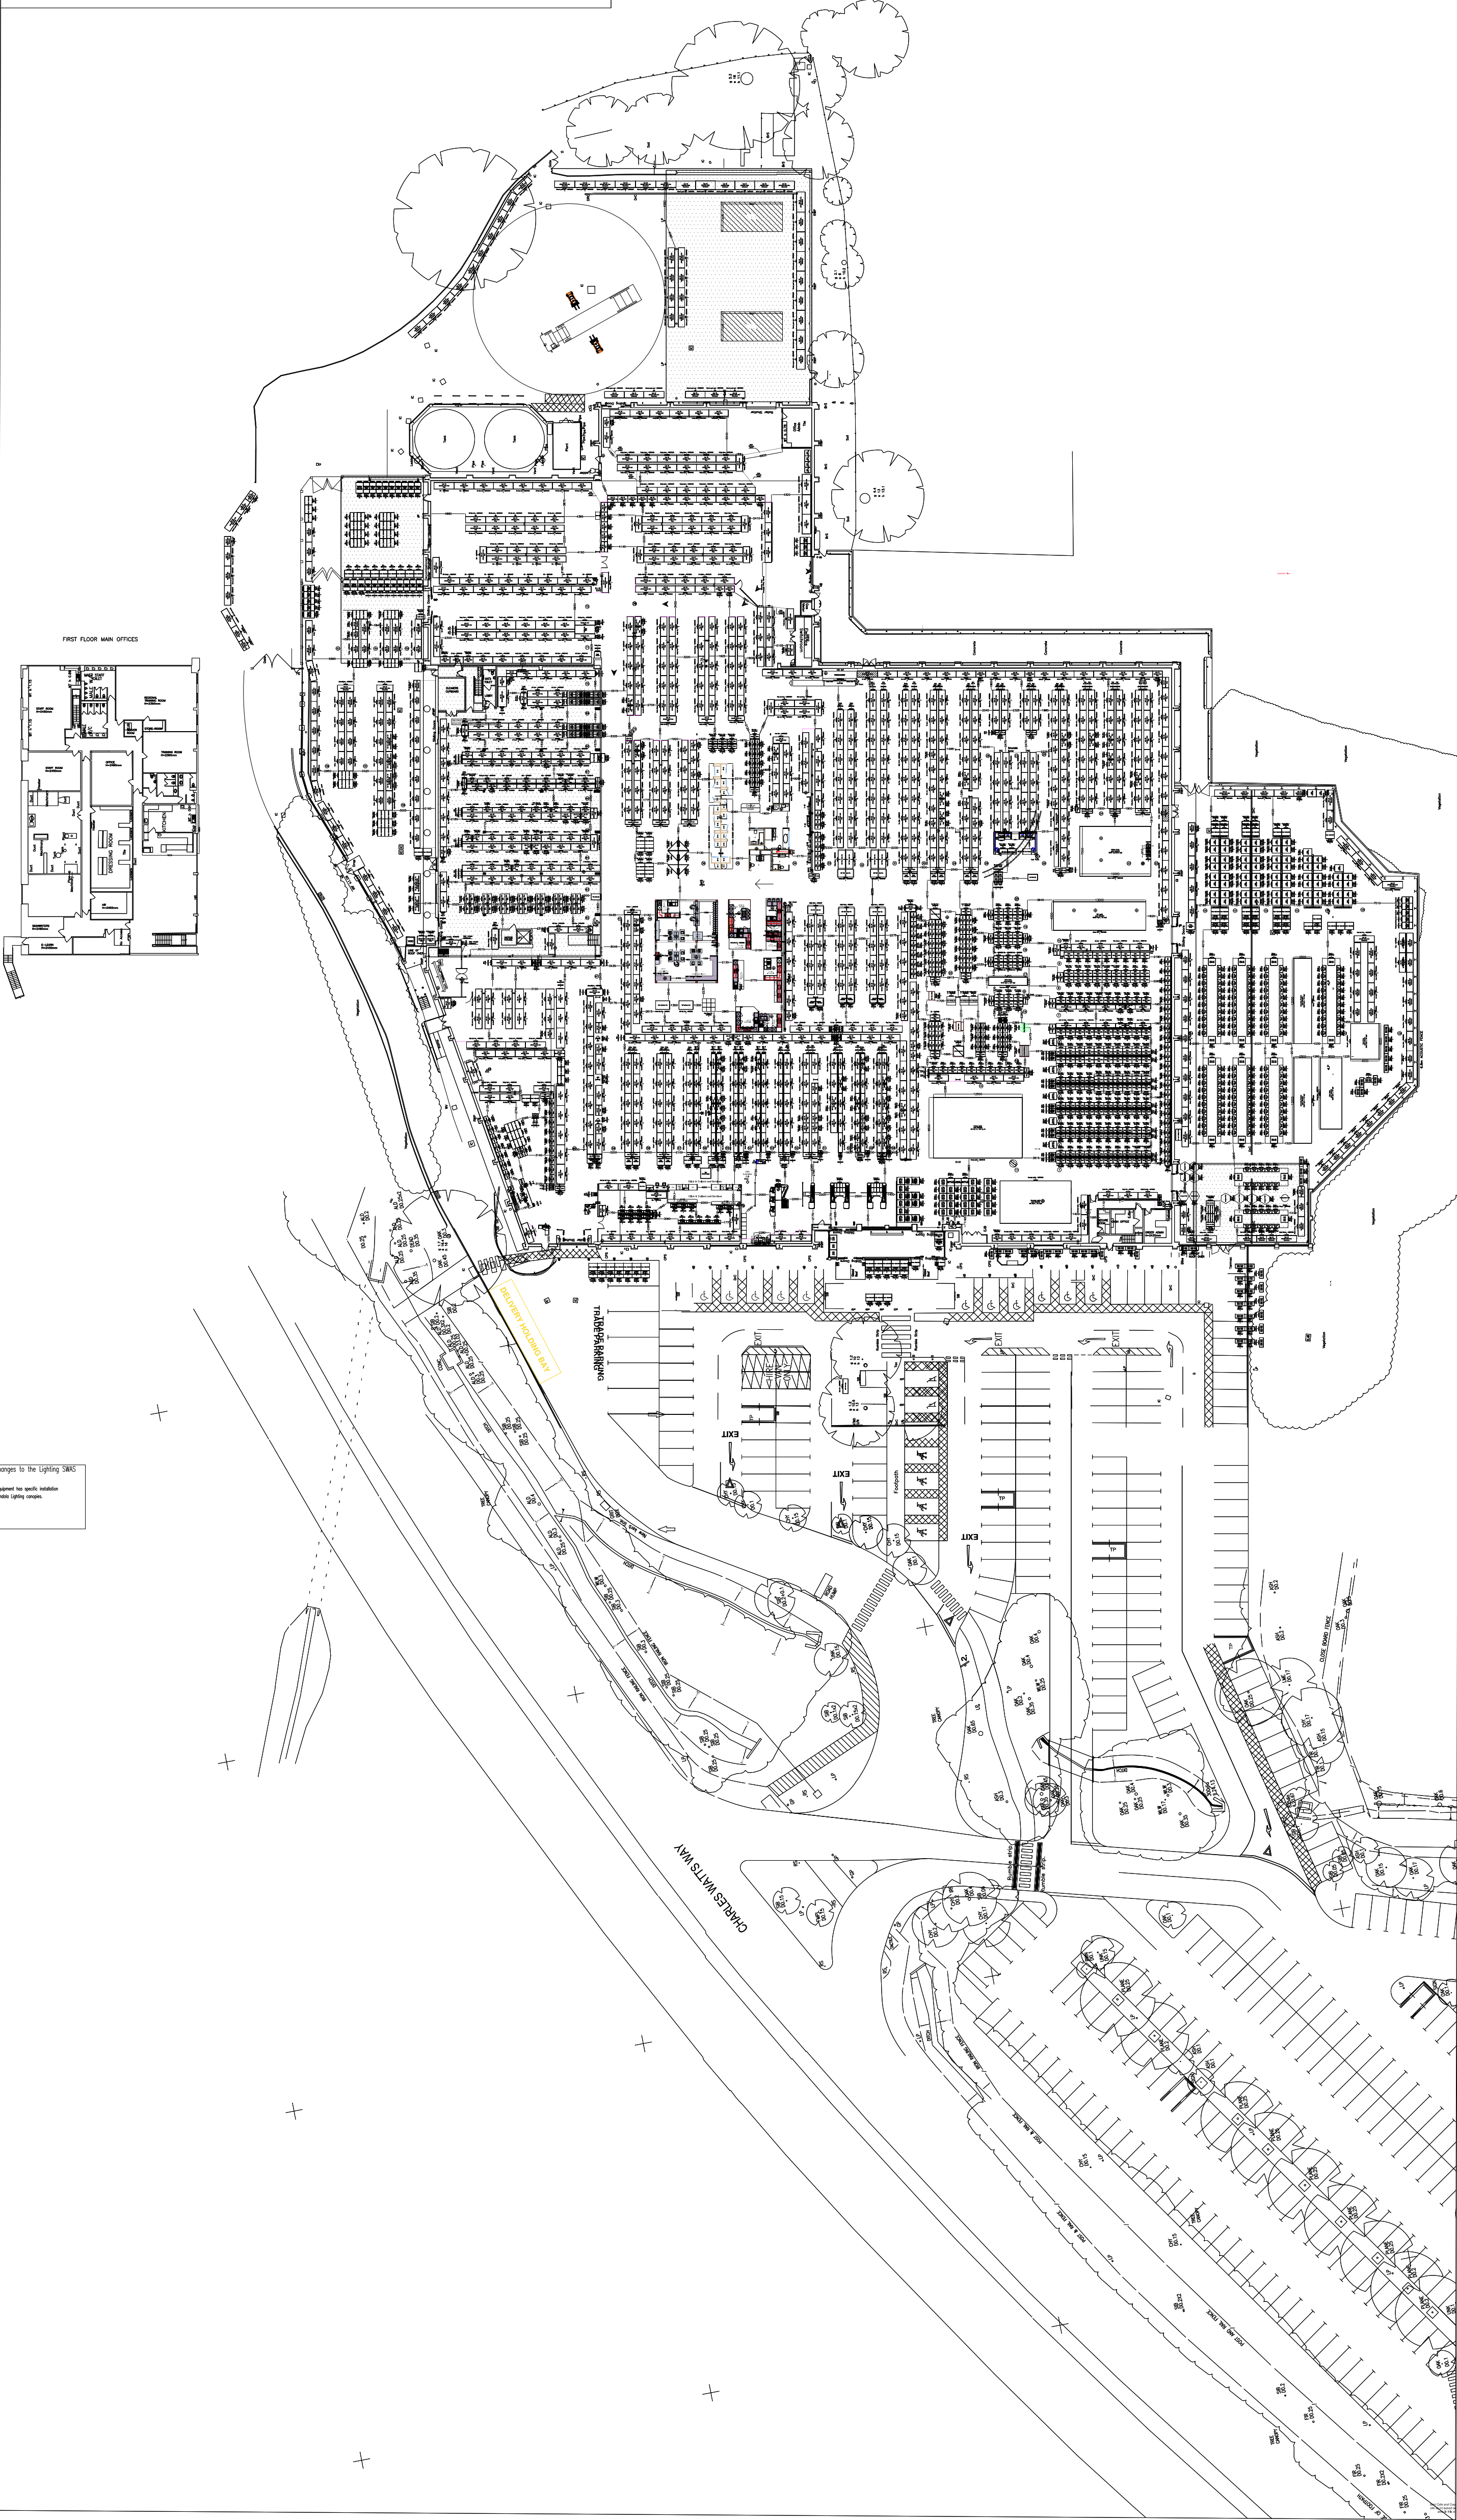

Proposed Plan

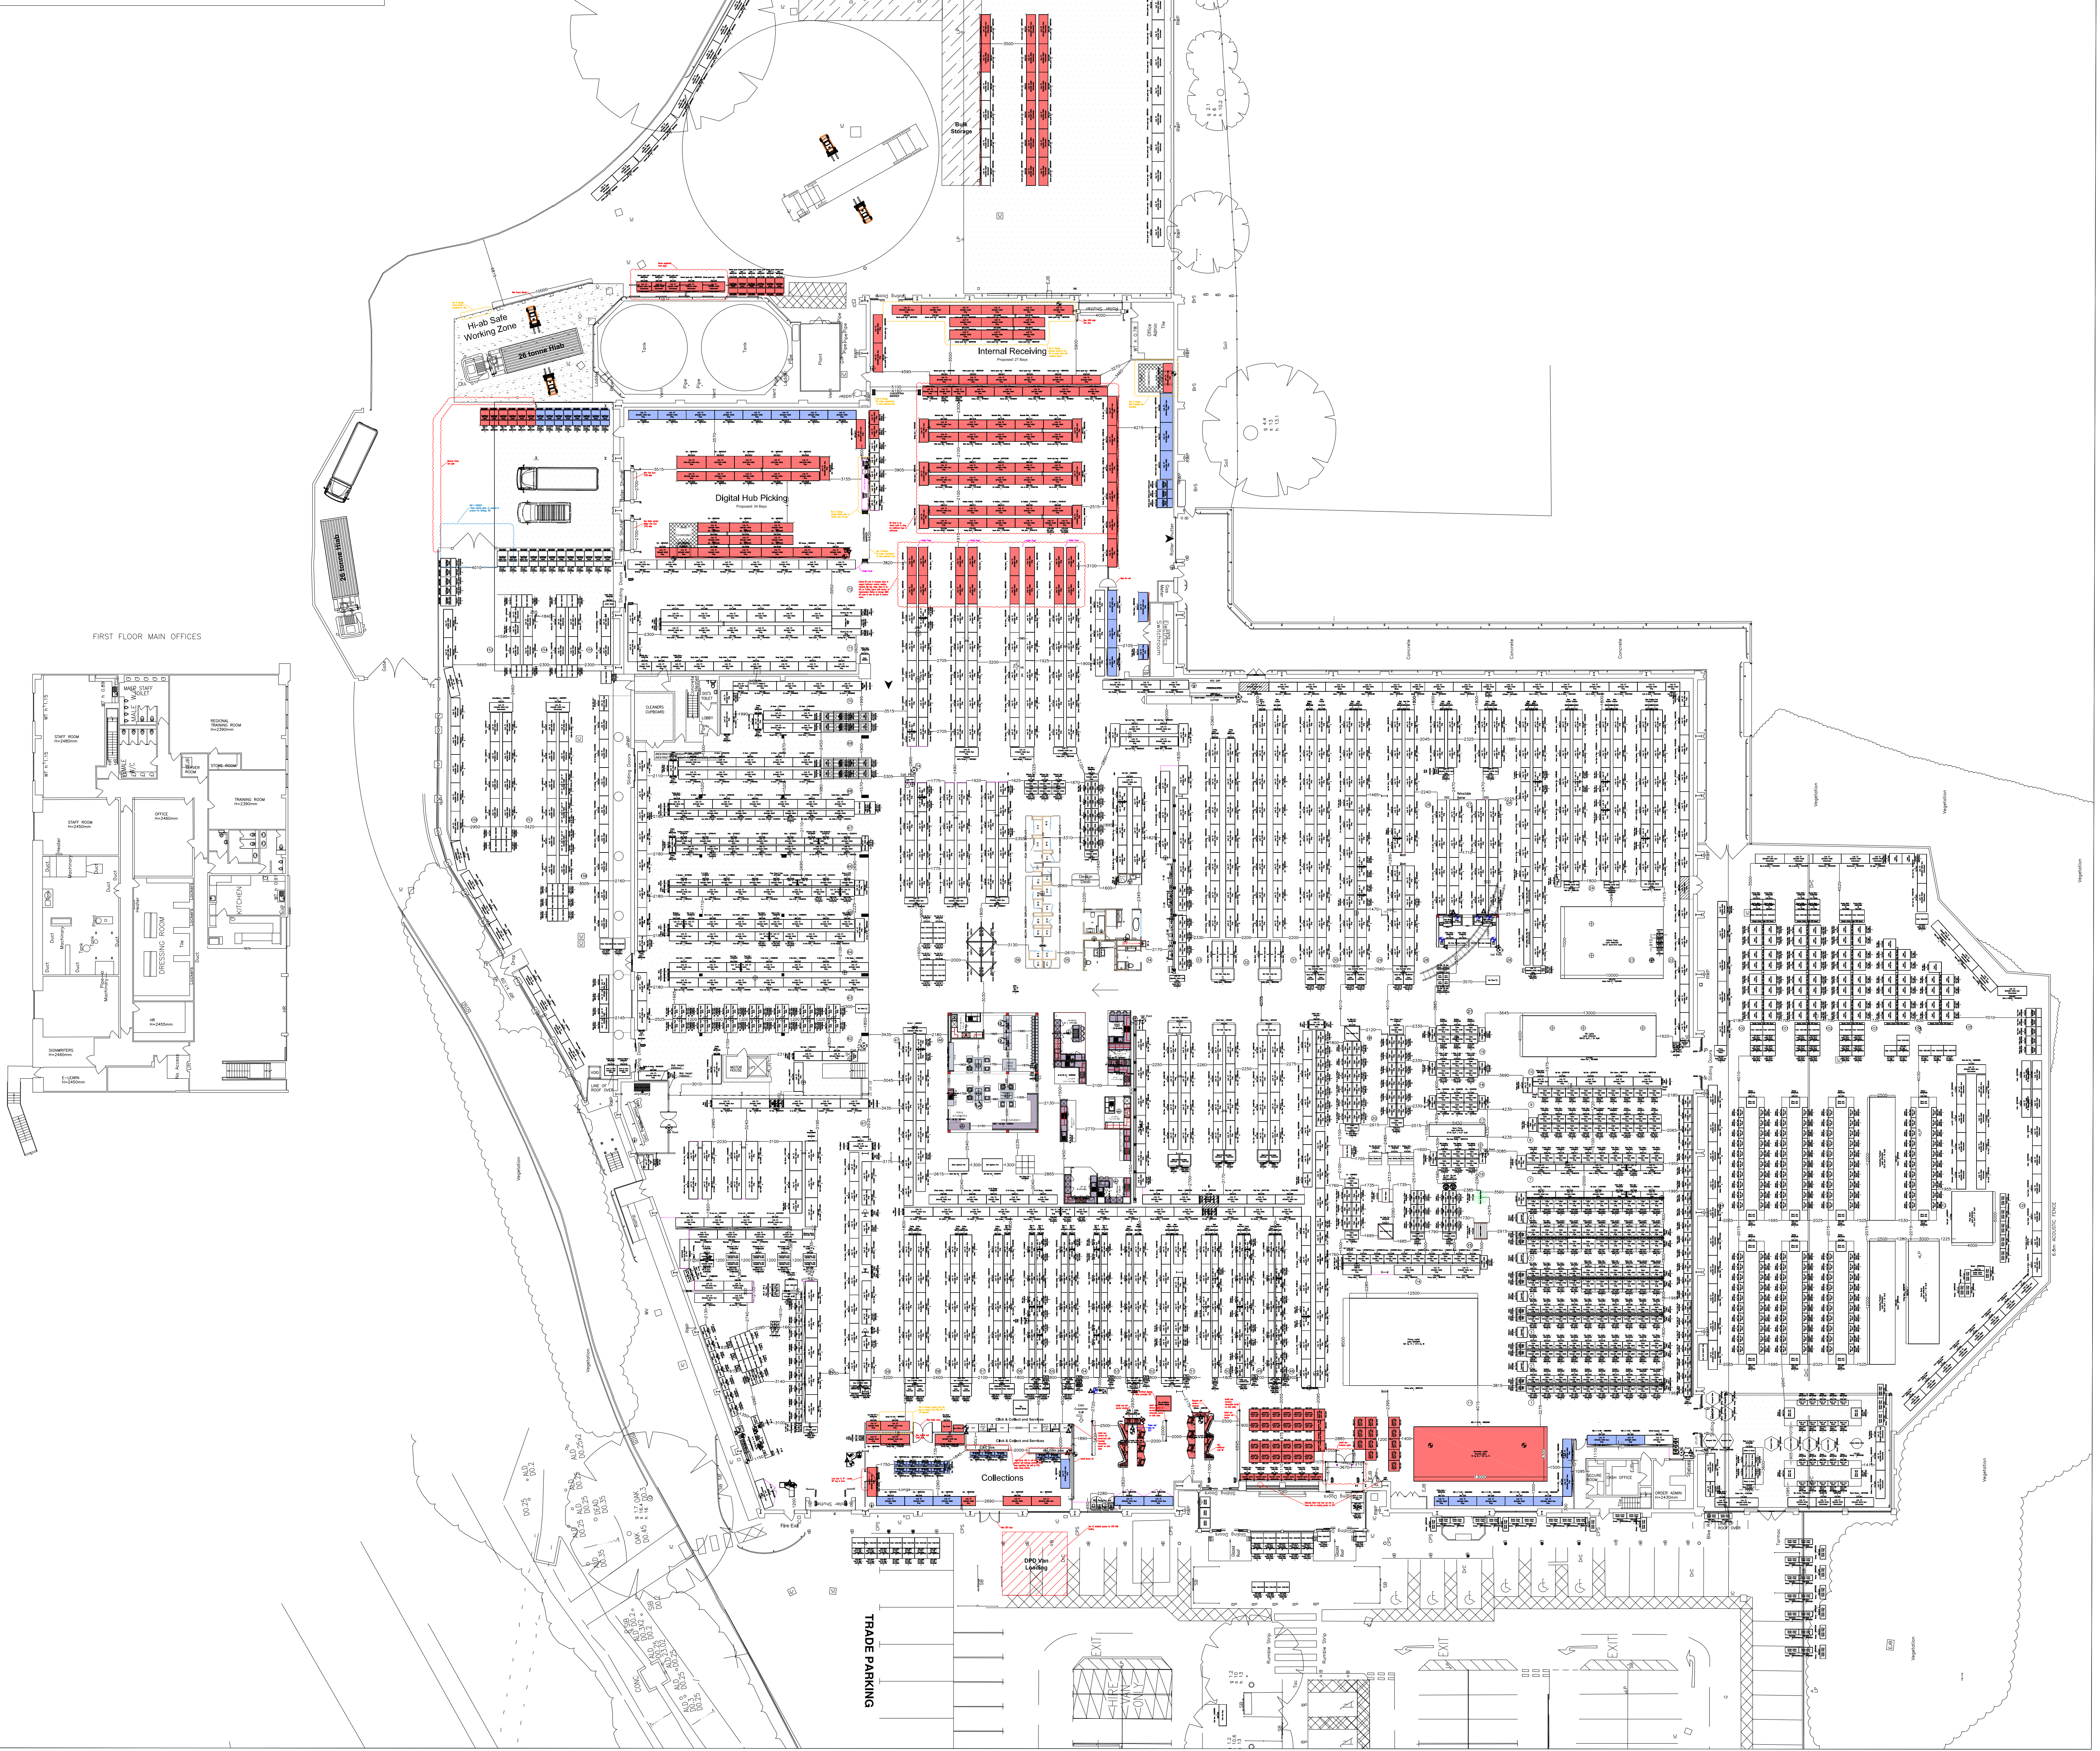

Key to Coloured Hatching:

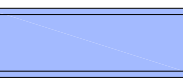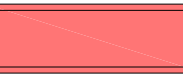-  = Merchandising only impacted by change (see pre/post plan for detail.)
-  = Merchandising and equipment impacted by change (see pre/post plan for detail.) INCLUDES NEW RACKING AS WELL AS RE-MERCHANDISED AND MOVED.
-  = Category lead activity planned alongside this project. Please refer to the latest range review plans for information - DO NOT use this plan for implementation of range reviews
-  = No change

 Power Drop  Data Drop

Hedge End (1048) - Digital Hub Revisit

Revision Notes				
Revision	Notes	By	Checked	Date
A	Approved Digital Hub L1 bubble plan issued.	MJR	XX	03/08/2023
B	Approved Digital Hub L2 block plan issued.	MJR	XX	10/08/2023
C	Approved Digital Hub L3 detail plan issued.	MJR	XX	24/08/2023
D	Approved Digital Hub L3 detail plan issued following scoping meeting amends and several CRs	MJR	XX	24/10/2023

Store/Project Information

Store Name
HEDGE END (1048)

Project Type
Digital Hub

CAD File Name
HEDGE END (1048) - L3-APPROVED Rev D (Digital Hub Revisit)

Plan Status
Approved L3

Date
24 October 2023

Planners email address
Matt.Rogers@b-and-q.co.uk



Address: B&Q House, Chestnut Avenue, Chandlers Ford, Eastleigh, Hampshire, SO53 3JE
Tel: (+44) 2380 6900 00
www.diy.com

This drawing is the property of B&Q plc and shall not be copied or reproduced without permission. All dimensions are to be checked on site where applicable. This drawing shall not be scaled, only written dimensions to be respected.

APPROVED