


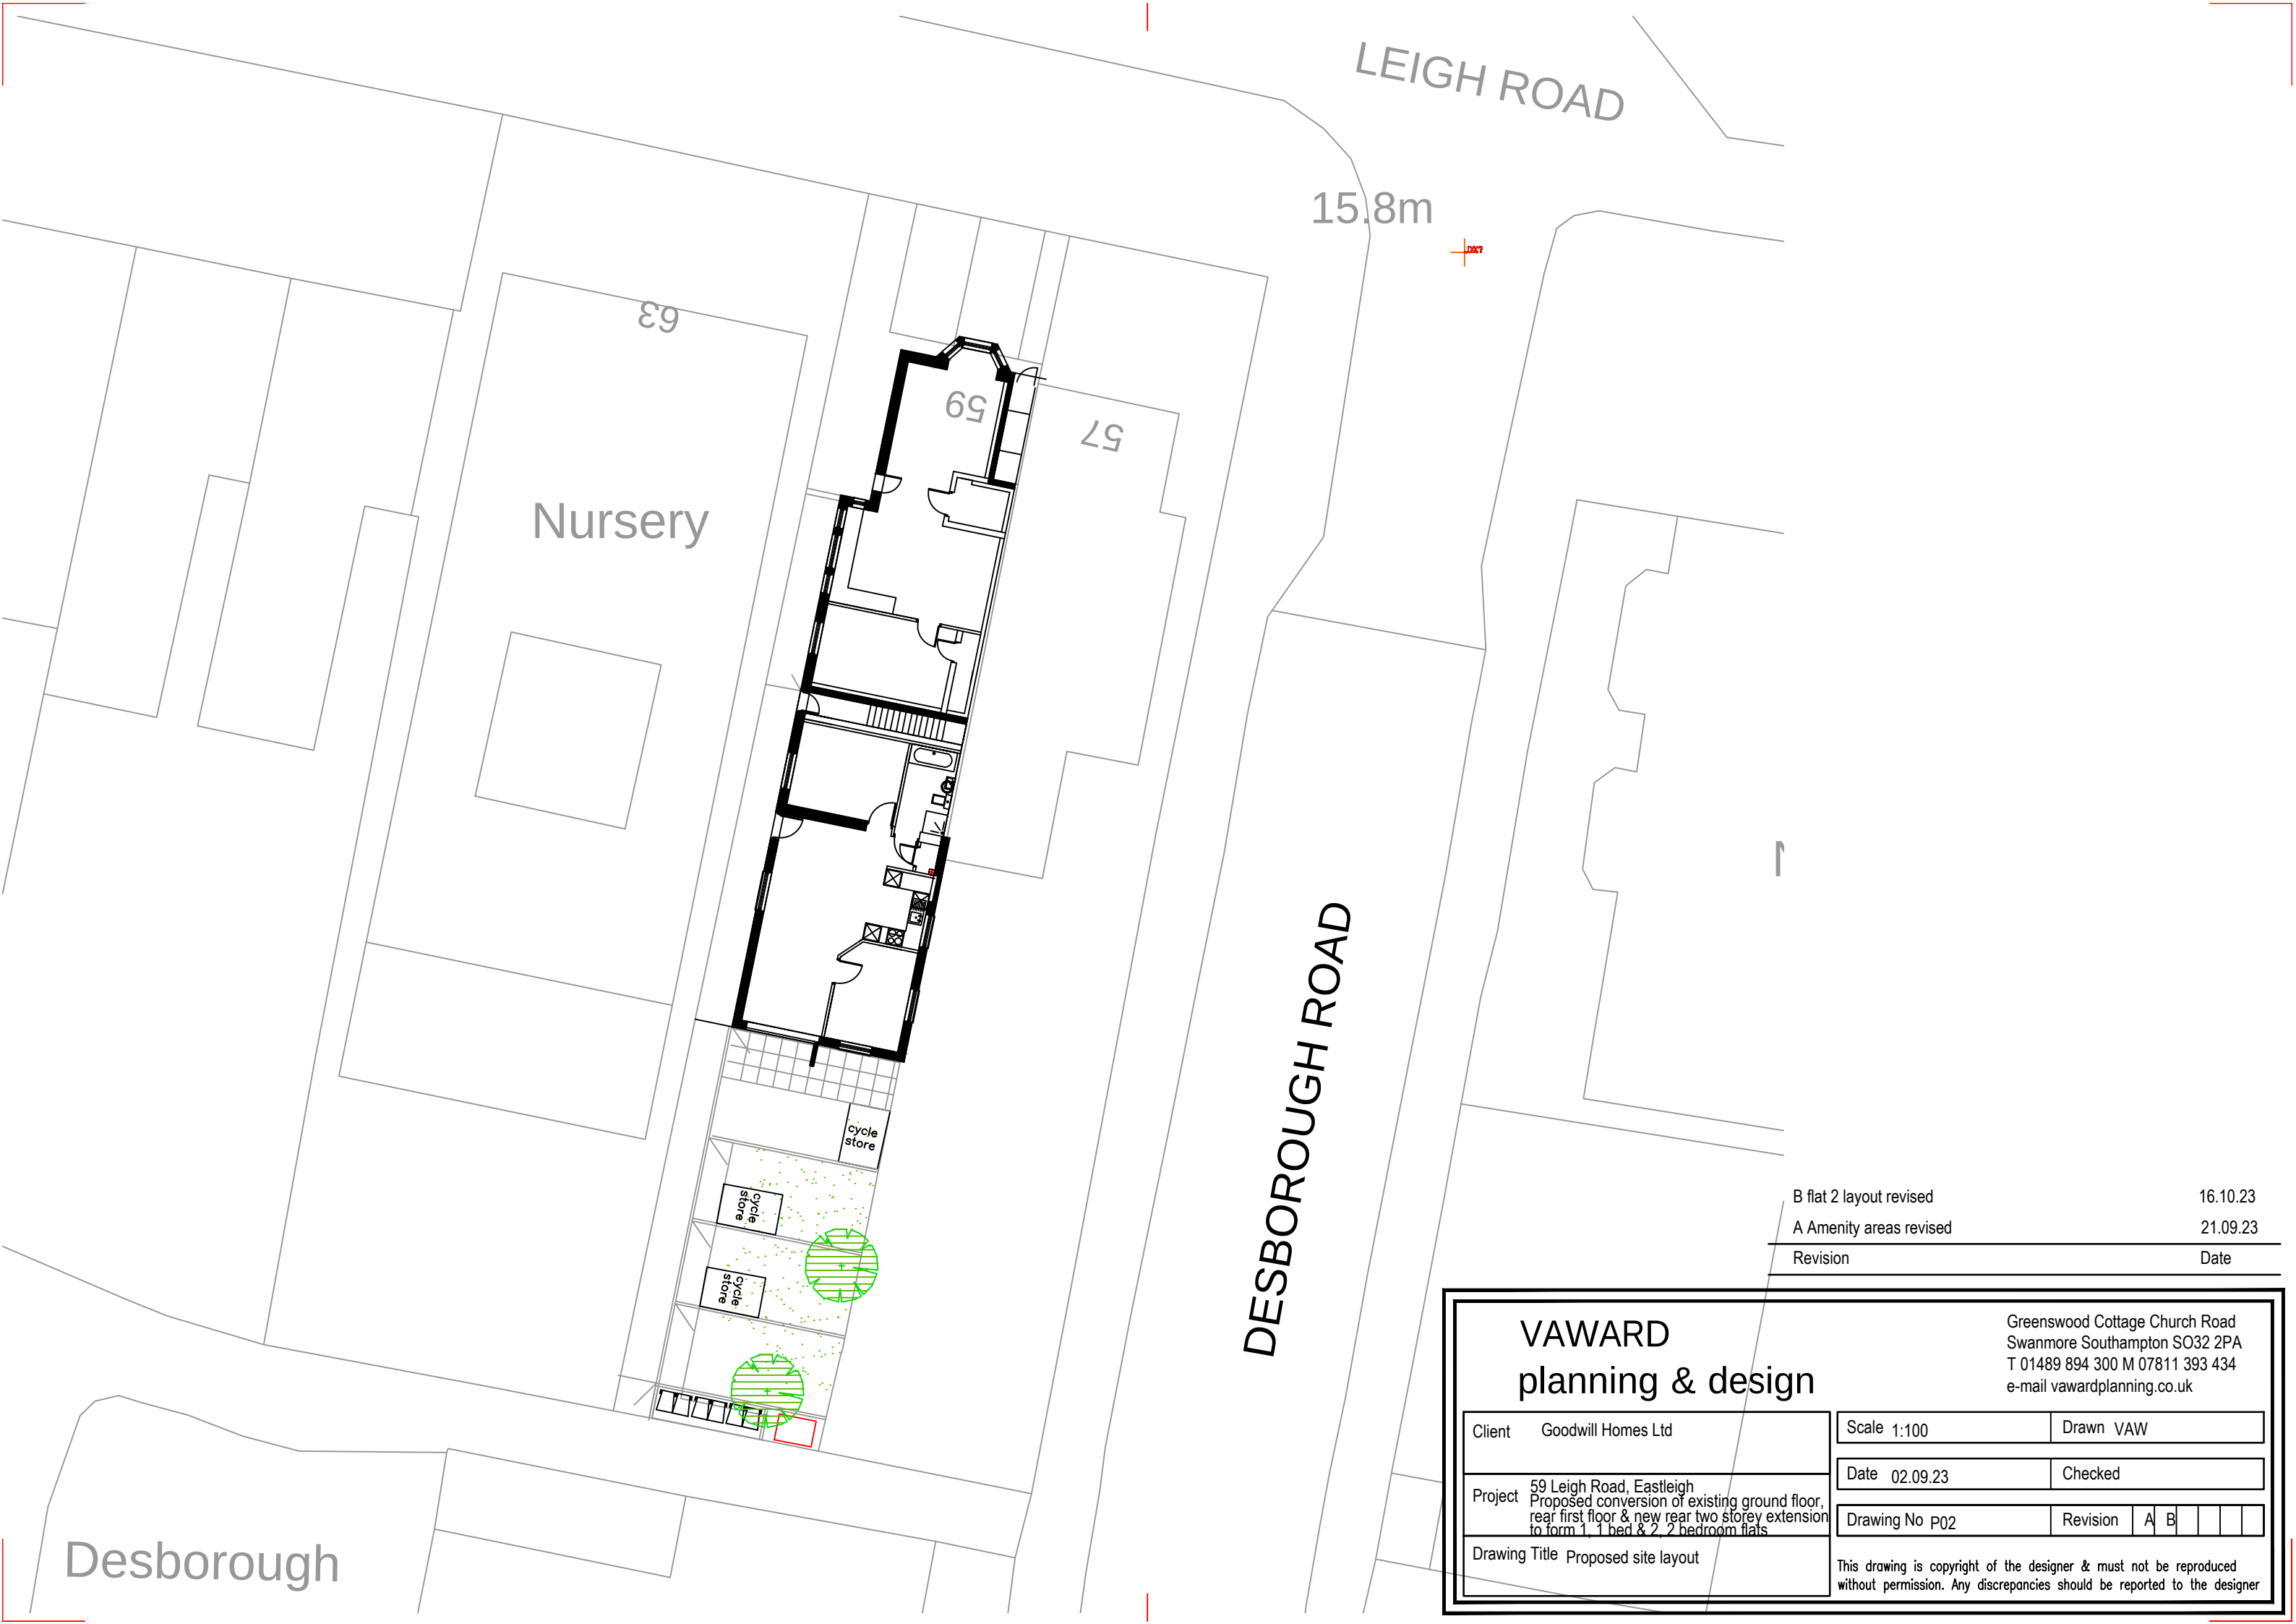

B flat 2 layout revised	16.10.23
A Amenity areas revised	21.09.23
Revision	Date

VAWARD planning & design

Greenswood Cottage Church Road
Swanmore Southampton SO32 2PA
T 01489 894 300 M 07811 393 434
e-mail vawardplanning.co.uk

Client	Goodwill Homes Ltd	Scale	1:100	Drawn	VAW
Date	02.09.23	Checked			
Drawing No	P02	Revision	A	B	
Drawing Title	Proposed site layout	This drawing is copyright of the designer & must not be reproduced without permission. Any discrepancies should be reported to the designer			

Desborough