



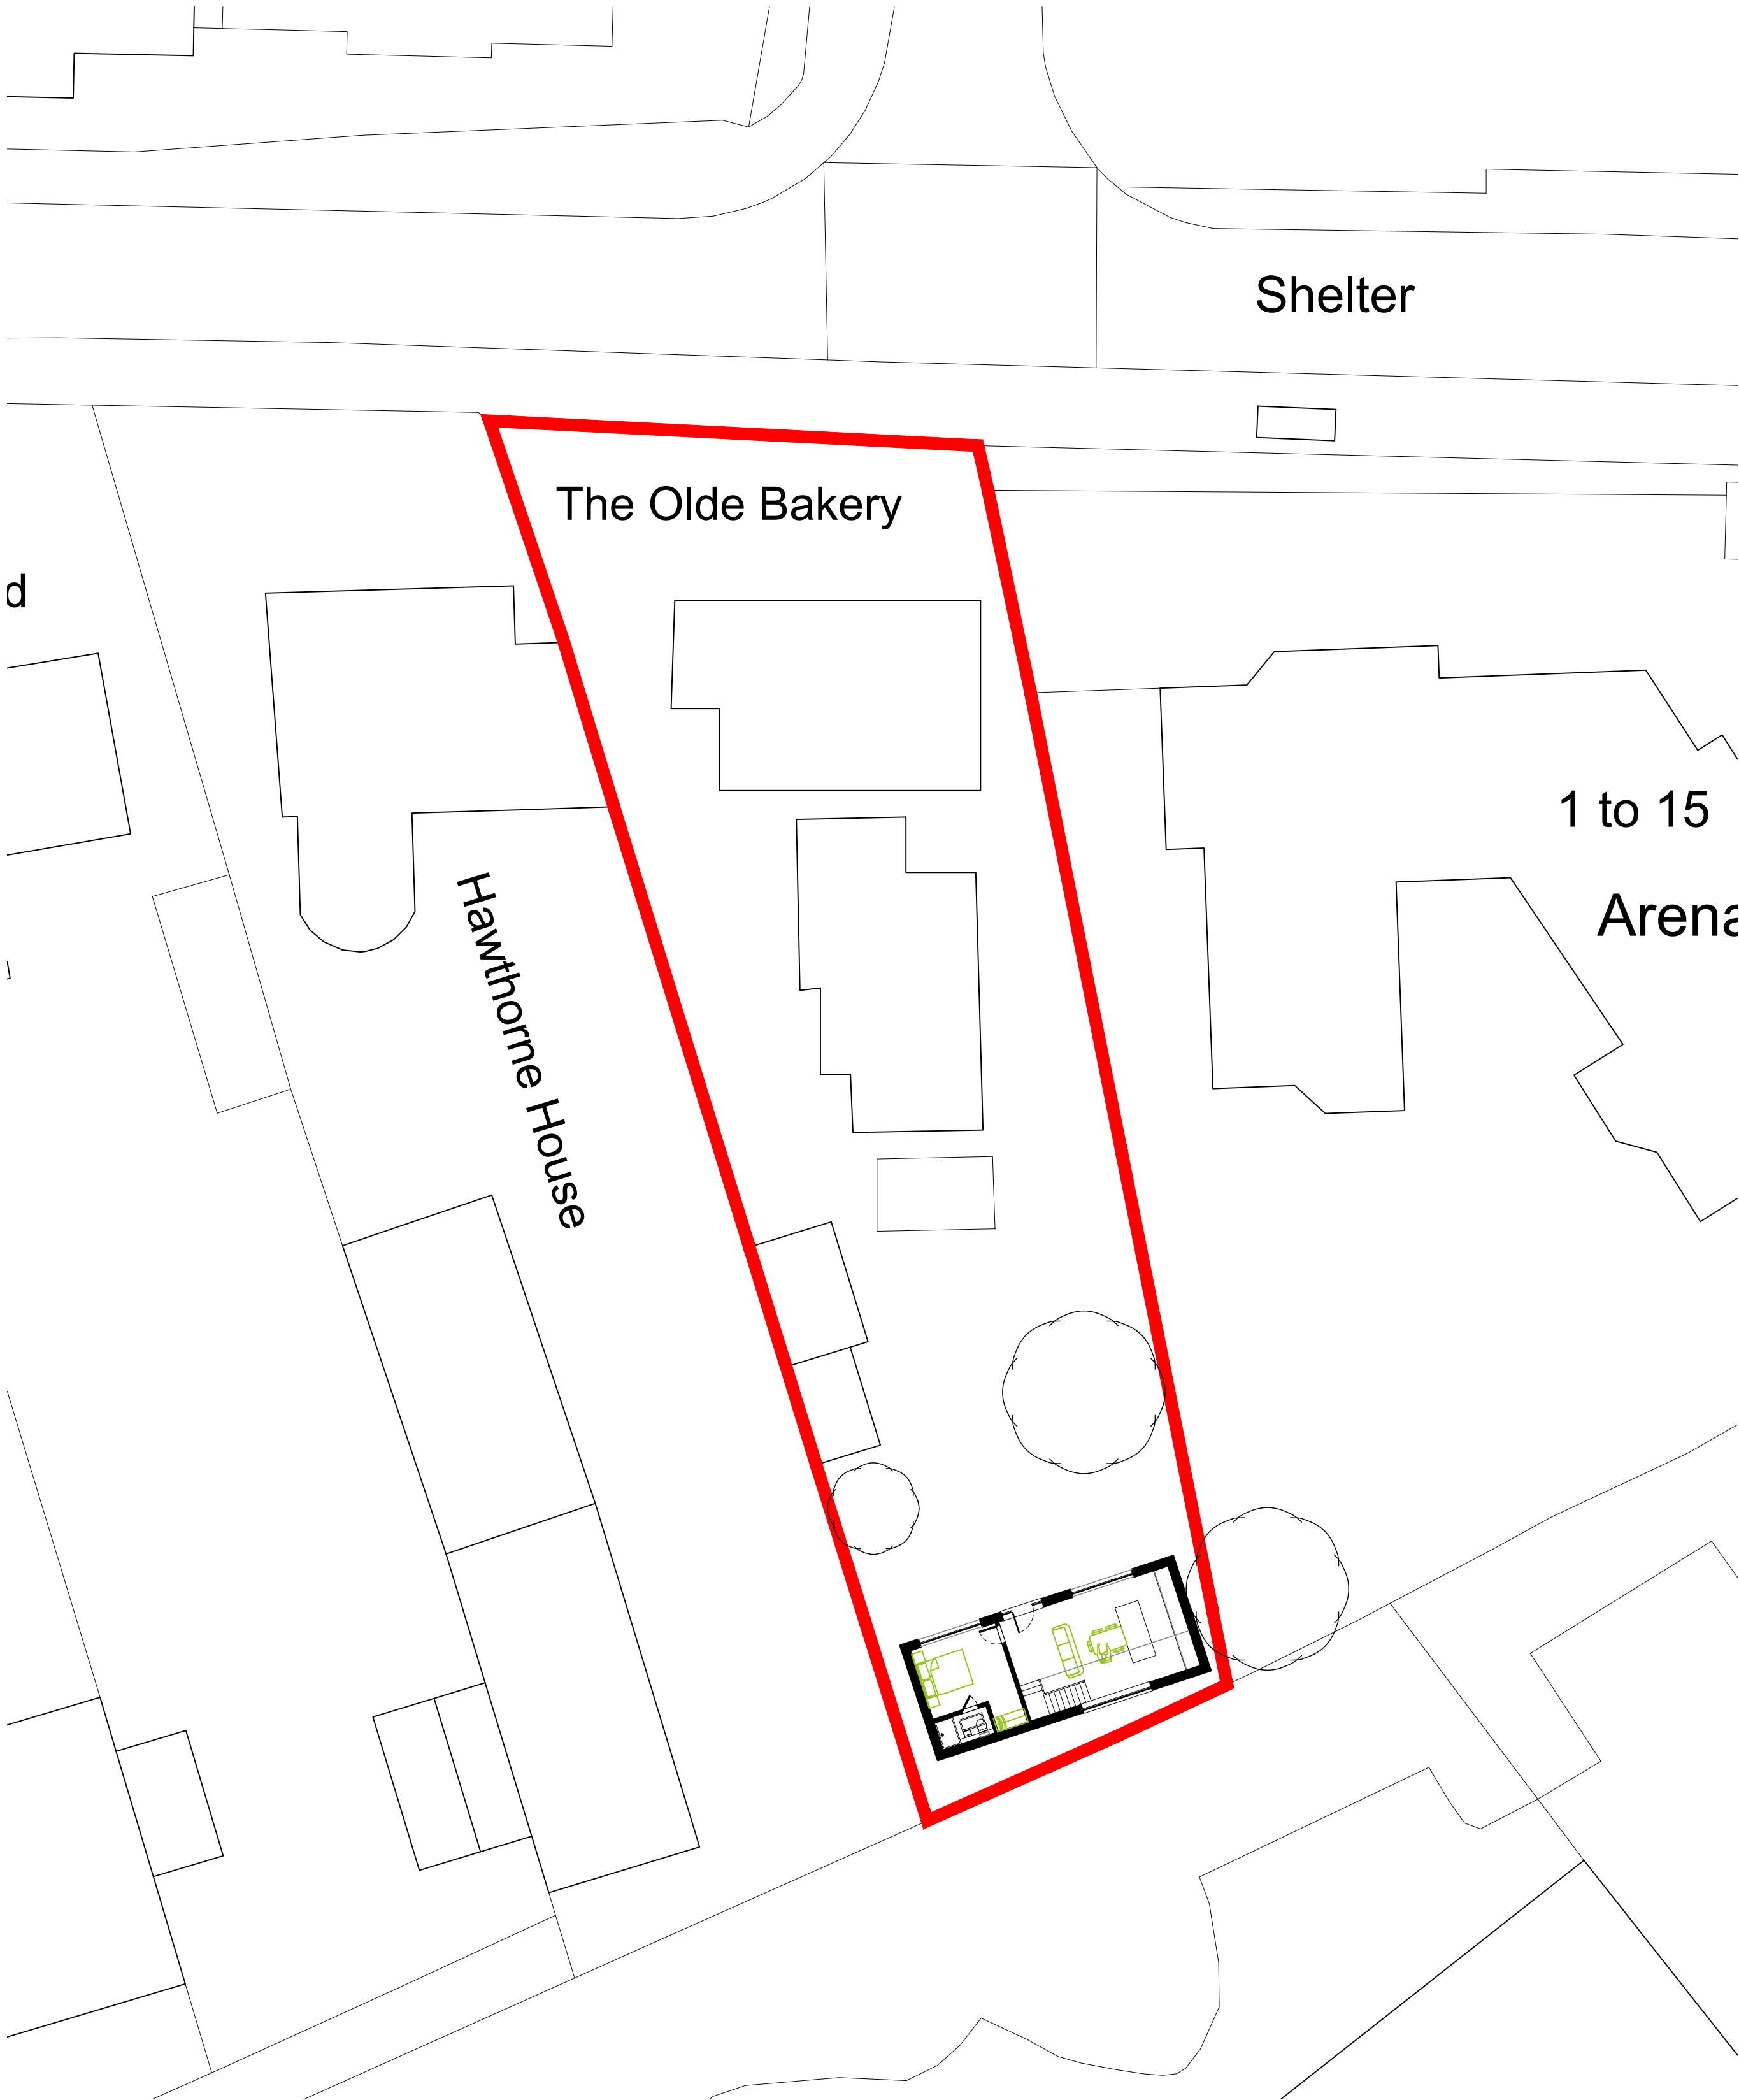

Key
Site Boundary

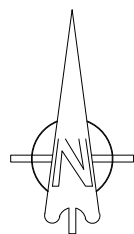

Please ensure drawing is printed with 'no scaling' and 'NOT' scaled to fit'. Check against scale bar.

In association with
AC DESIGN **Hampshire Architect**
Email: alexpcarr@outlook.com
Telephone: 07308 953285
Website: www.acdesignuk.co.uk

PROJECT The Olde Bakery West End Southampton	Project type Housing	Drawing classification Housing	SCALE 1:200	SHEET SIZE A2	SHEET No.	DATE 03/10/23	DRAWN Alexander Carr
	DRAWING TITLE Proposed Site Layout		Planning				
			NT01-1001-1st				