



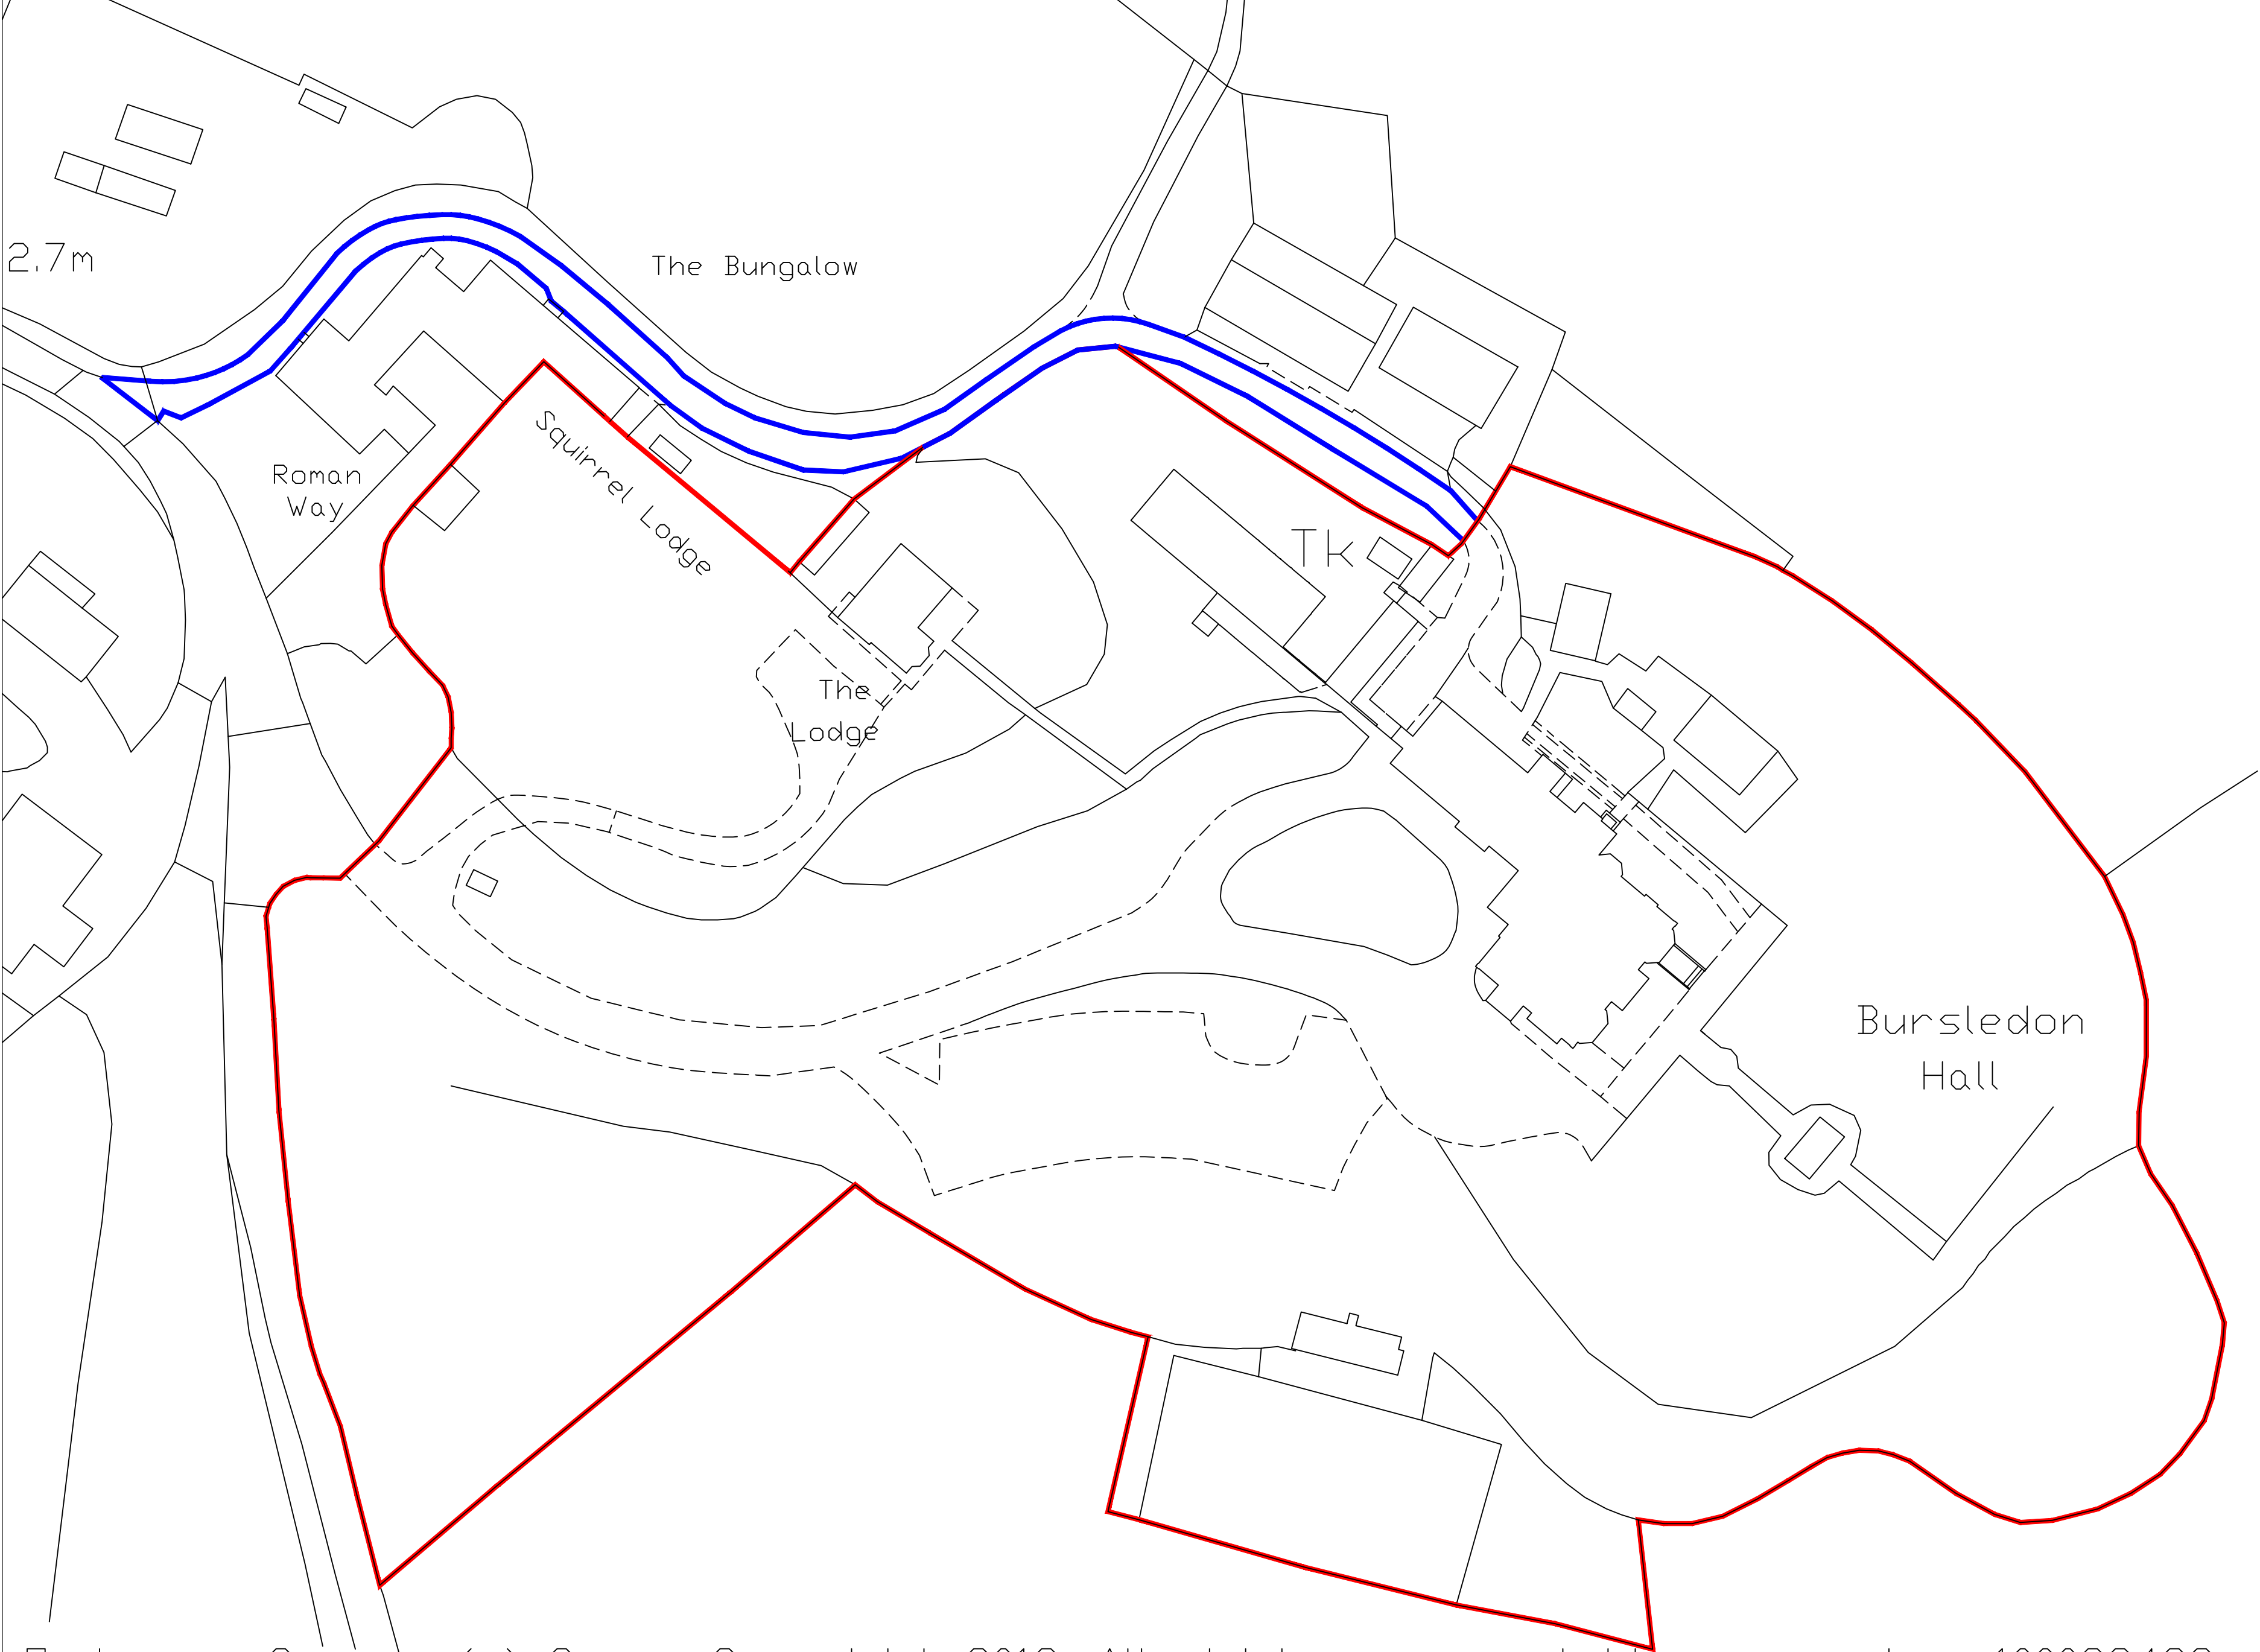

Ordnance Survey (c) Crown Copyright 2019. All rights reserved. Licence number 100022432

NOTES:
Land Registry:
This survey drawing is a combination of accurate on the ground Topographical Survey Data and OS Mapping morphed together. Topographical Survey Detail can be identified from the AutoCAD layering schedule and OS Mapping Detail can also be identified from the AutoCAD layering schedule. OS Mapping Detail is for contextual purposes only and the usual accuracy and detail implications relating to and associated with OS Data apply. This detail does not necessarily denote the legal boundaries.
Northpoint:
The Northpoint position show on this drawing has been located as accurately as possible, but is only indicative of true North

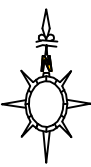

Level Datum:
Levels are related to OSGB15 derived from the GPS network
Grid:
Grid is related to OSGB15 derived from the GPS network
Northpoint:



**ENCOMPASS
SURVEYS**

Encompass Surveys Ltd
Unit 2
Talisman Business Centre
Duncan Road
Park Gate, Fareham
Hampshire, SO31 7GA
Tel: 023 80692002 Email: info@encompass-surveys.co.uk
Fax: 023 80697125 Website: encompass-surveys.co.uk

Client: Achieve Planning	
Survey Location: Bursledon Hall Drug Research Unit Blundell Lane	
Survey type: Location plan	Scale: 1:500@A2
Drawing ref: ENC/0912197HH9Loc	Date: December 2020
Drawn/QA: SBE/G.J.L	Revision: -