



General Notes

This drawing is © Boyle & Summers and may not be reproduced, copied or altered in any way without written authority.


Other than for the purposes of planning, do not scale these drawings. Use written dimensions only. All dimensions to be checked on site prior to commencement of work.

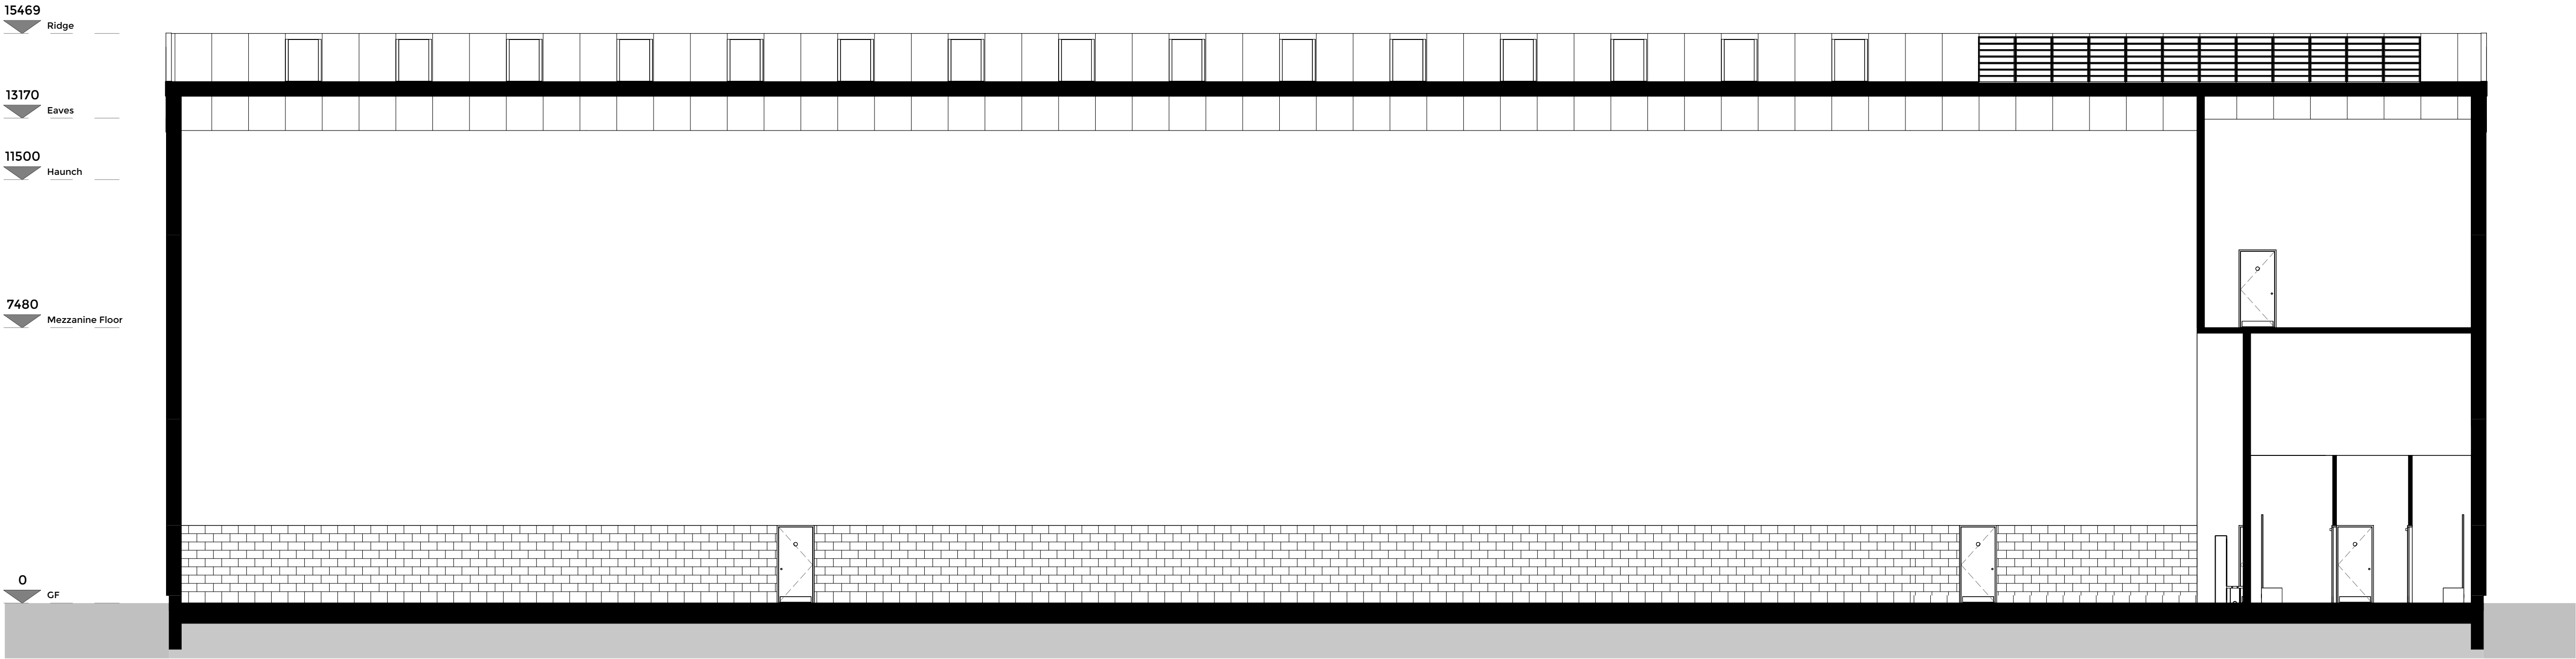

Section 1 B11
1 : 100

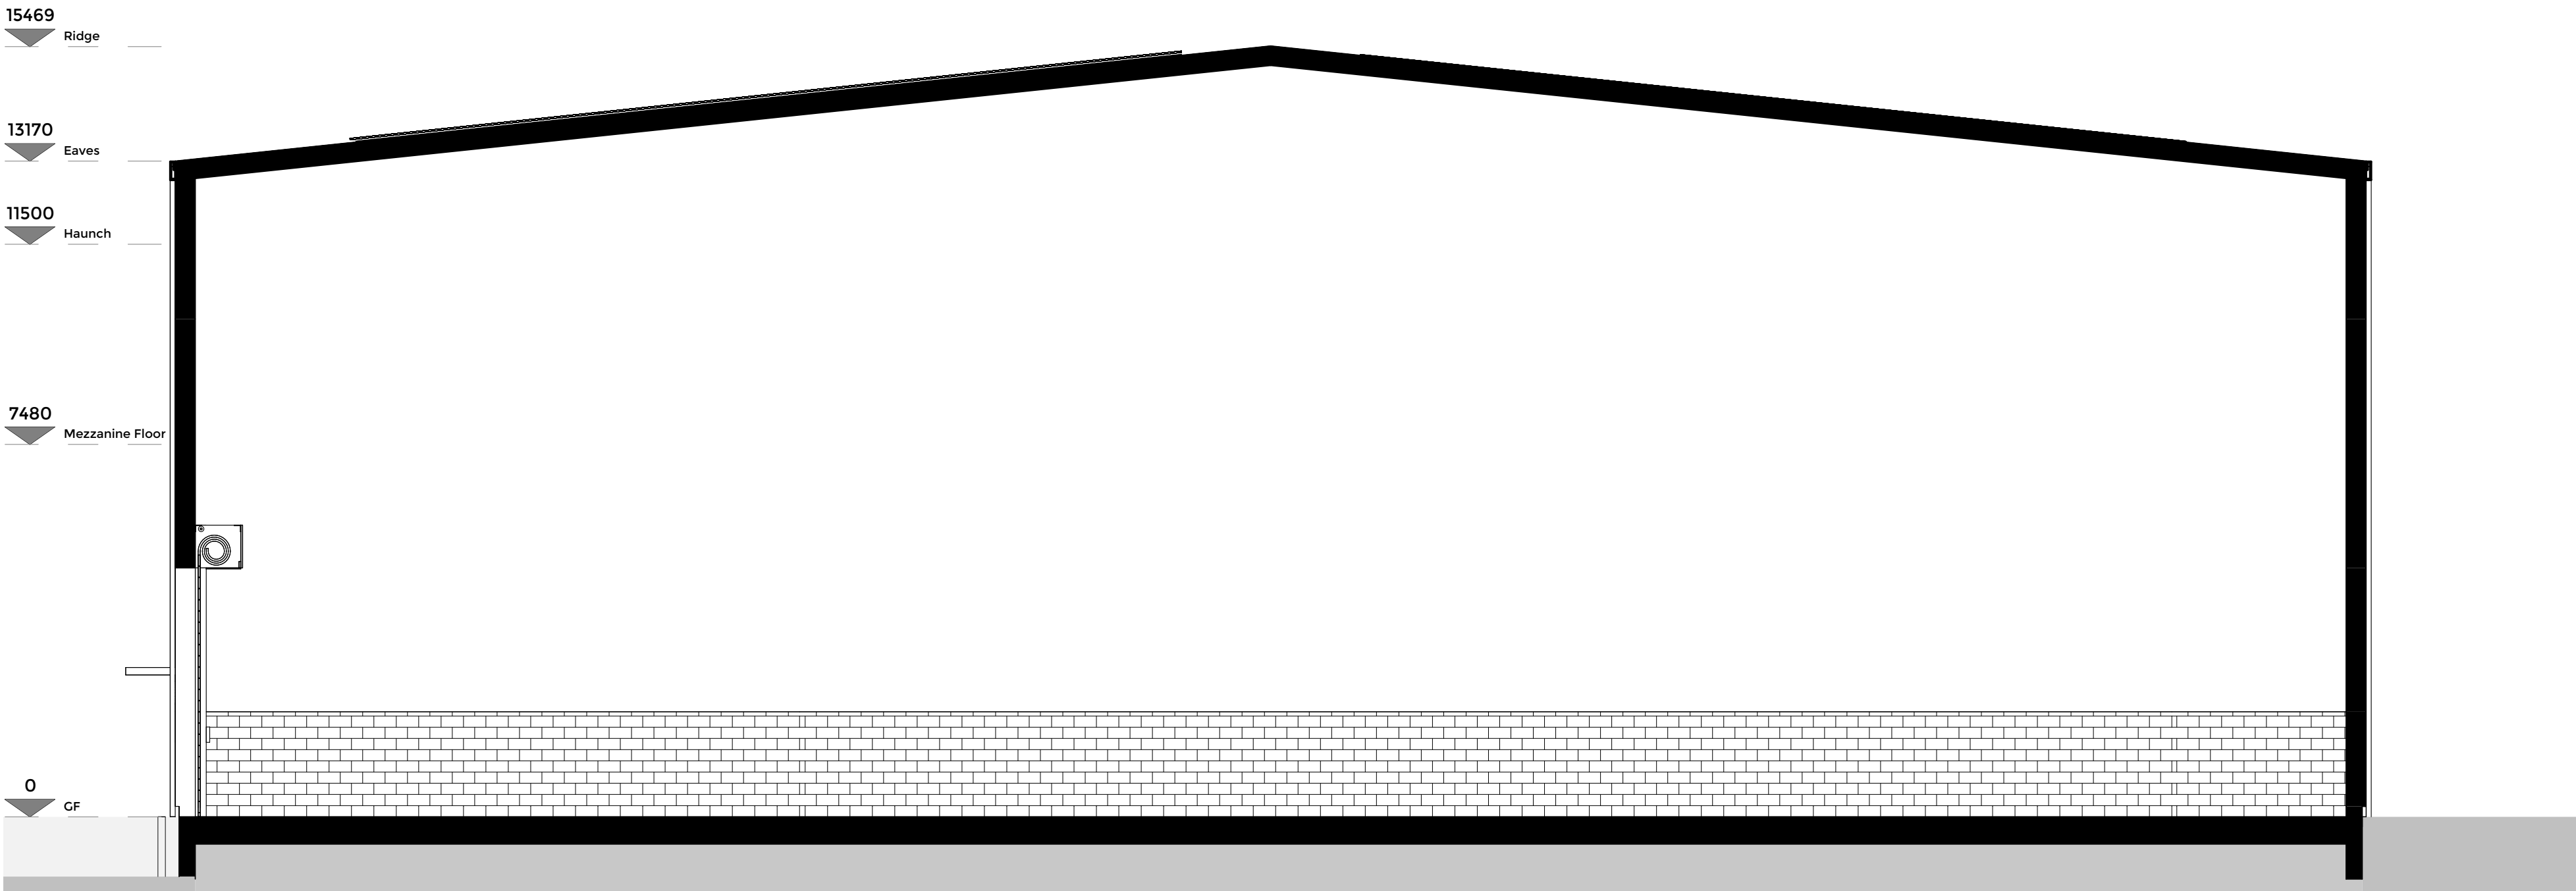

Section 2 B11
1 : 100

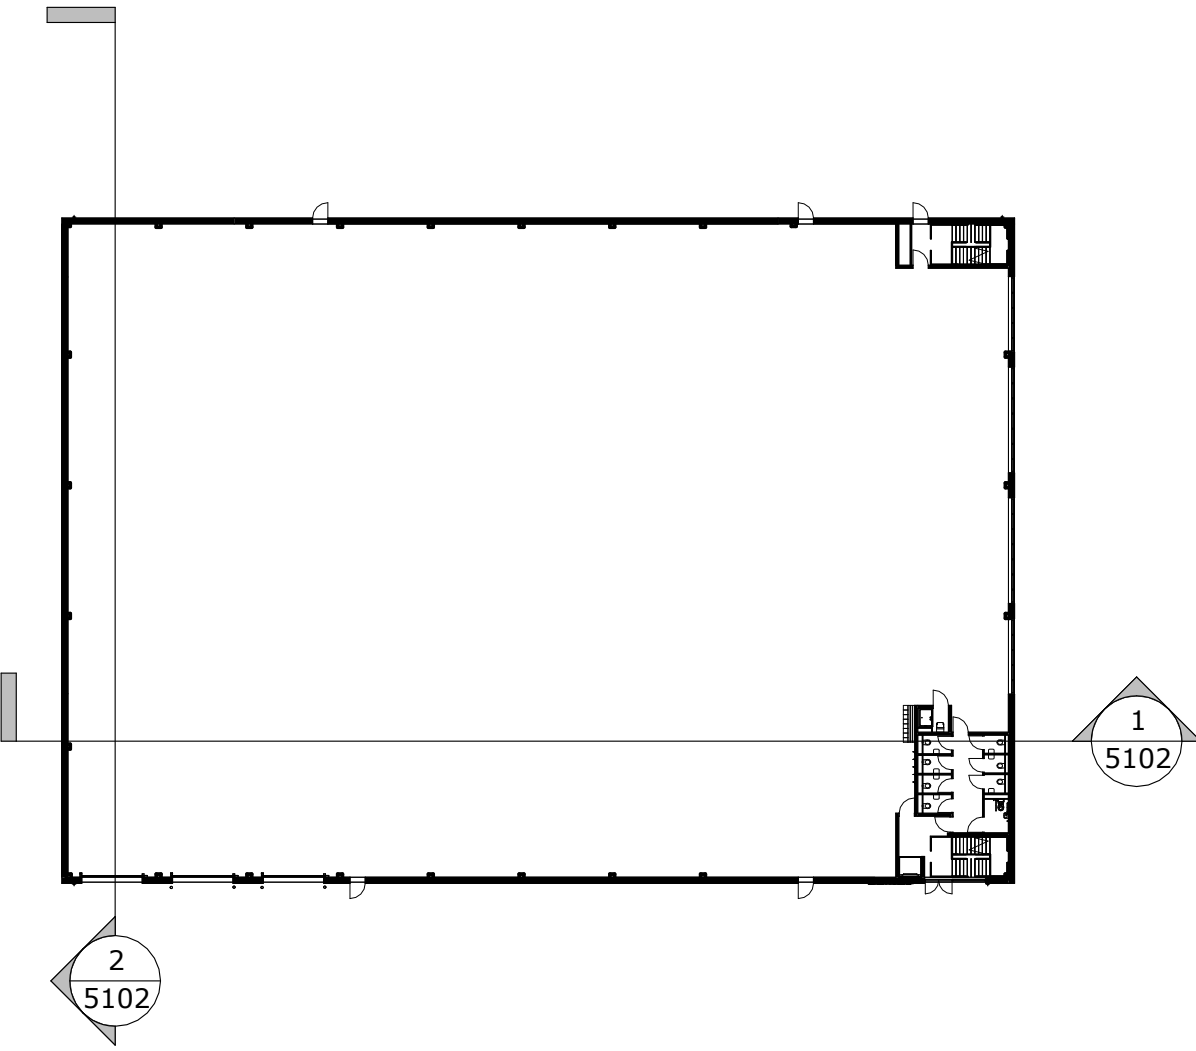

Section Key Plan
1 : 500

C	13.11.23	Building Haunch, Eaves and Ridge lowered.	JL	TB
B	10.10.23	PLANNING APPLICATION	TB	TB
A	24.05.23	Draft Issue.	FN	TB

Building 11 Sections

CBP - BSL - D2 - XX - DR - A - 5102 - PL - C MAY 2023

22093: CHALCROFT 3 Scale As indicated @ A1

CHALCROFT BUSINESS PARK Drawn FN

Client: FIPWEL Checked TB

Suite E, Ferry House
Canute Road
Southampton
Hampshire
SO14 3FJ

023 8063 1432
boyleandsummers.co.uk



PLANNING

