


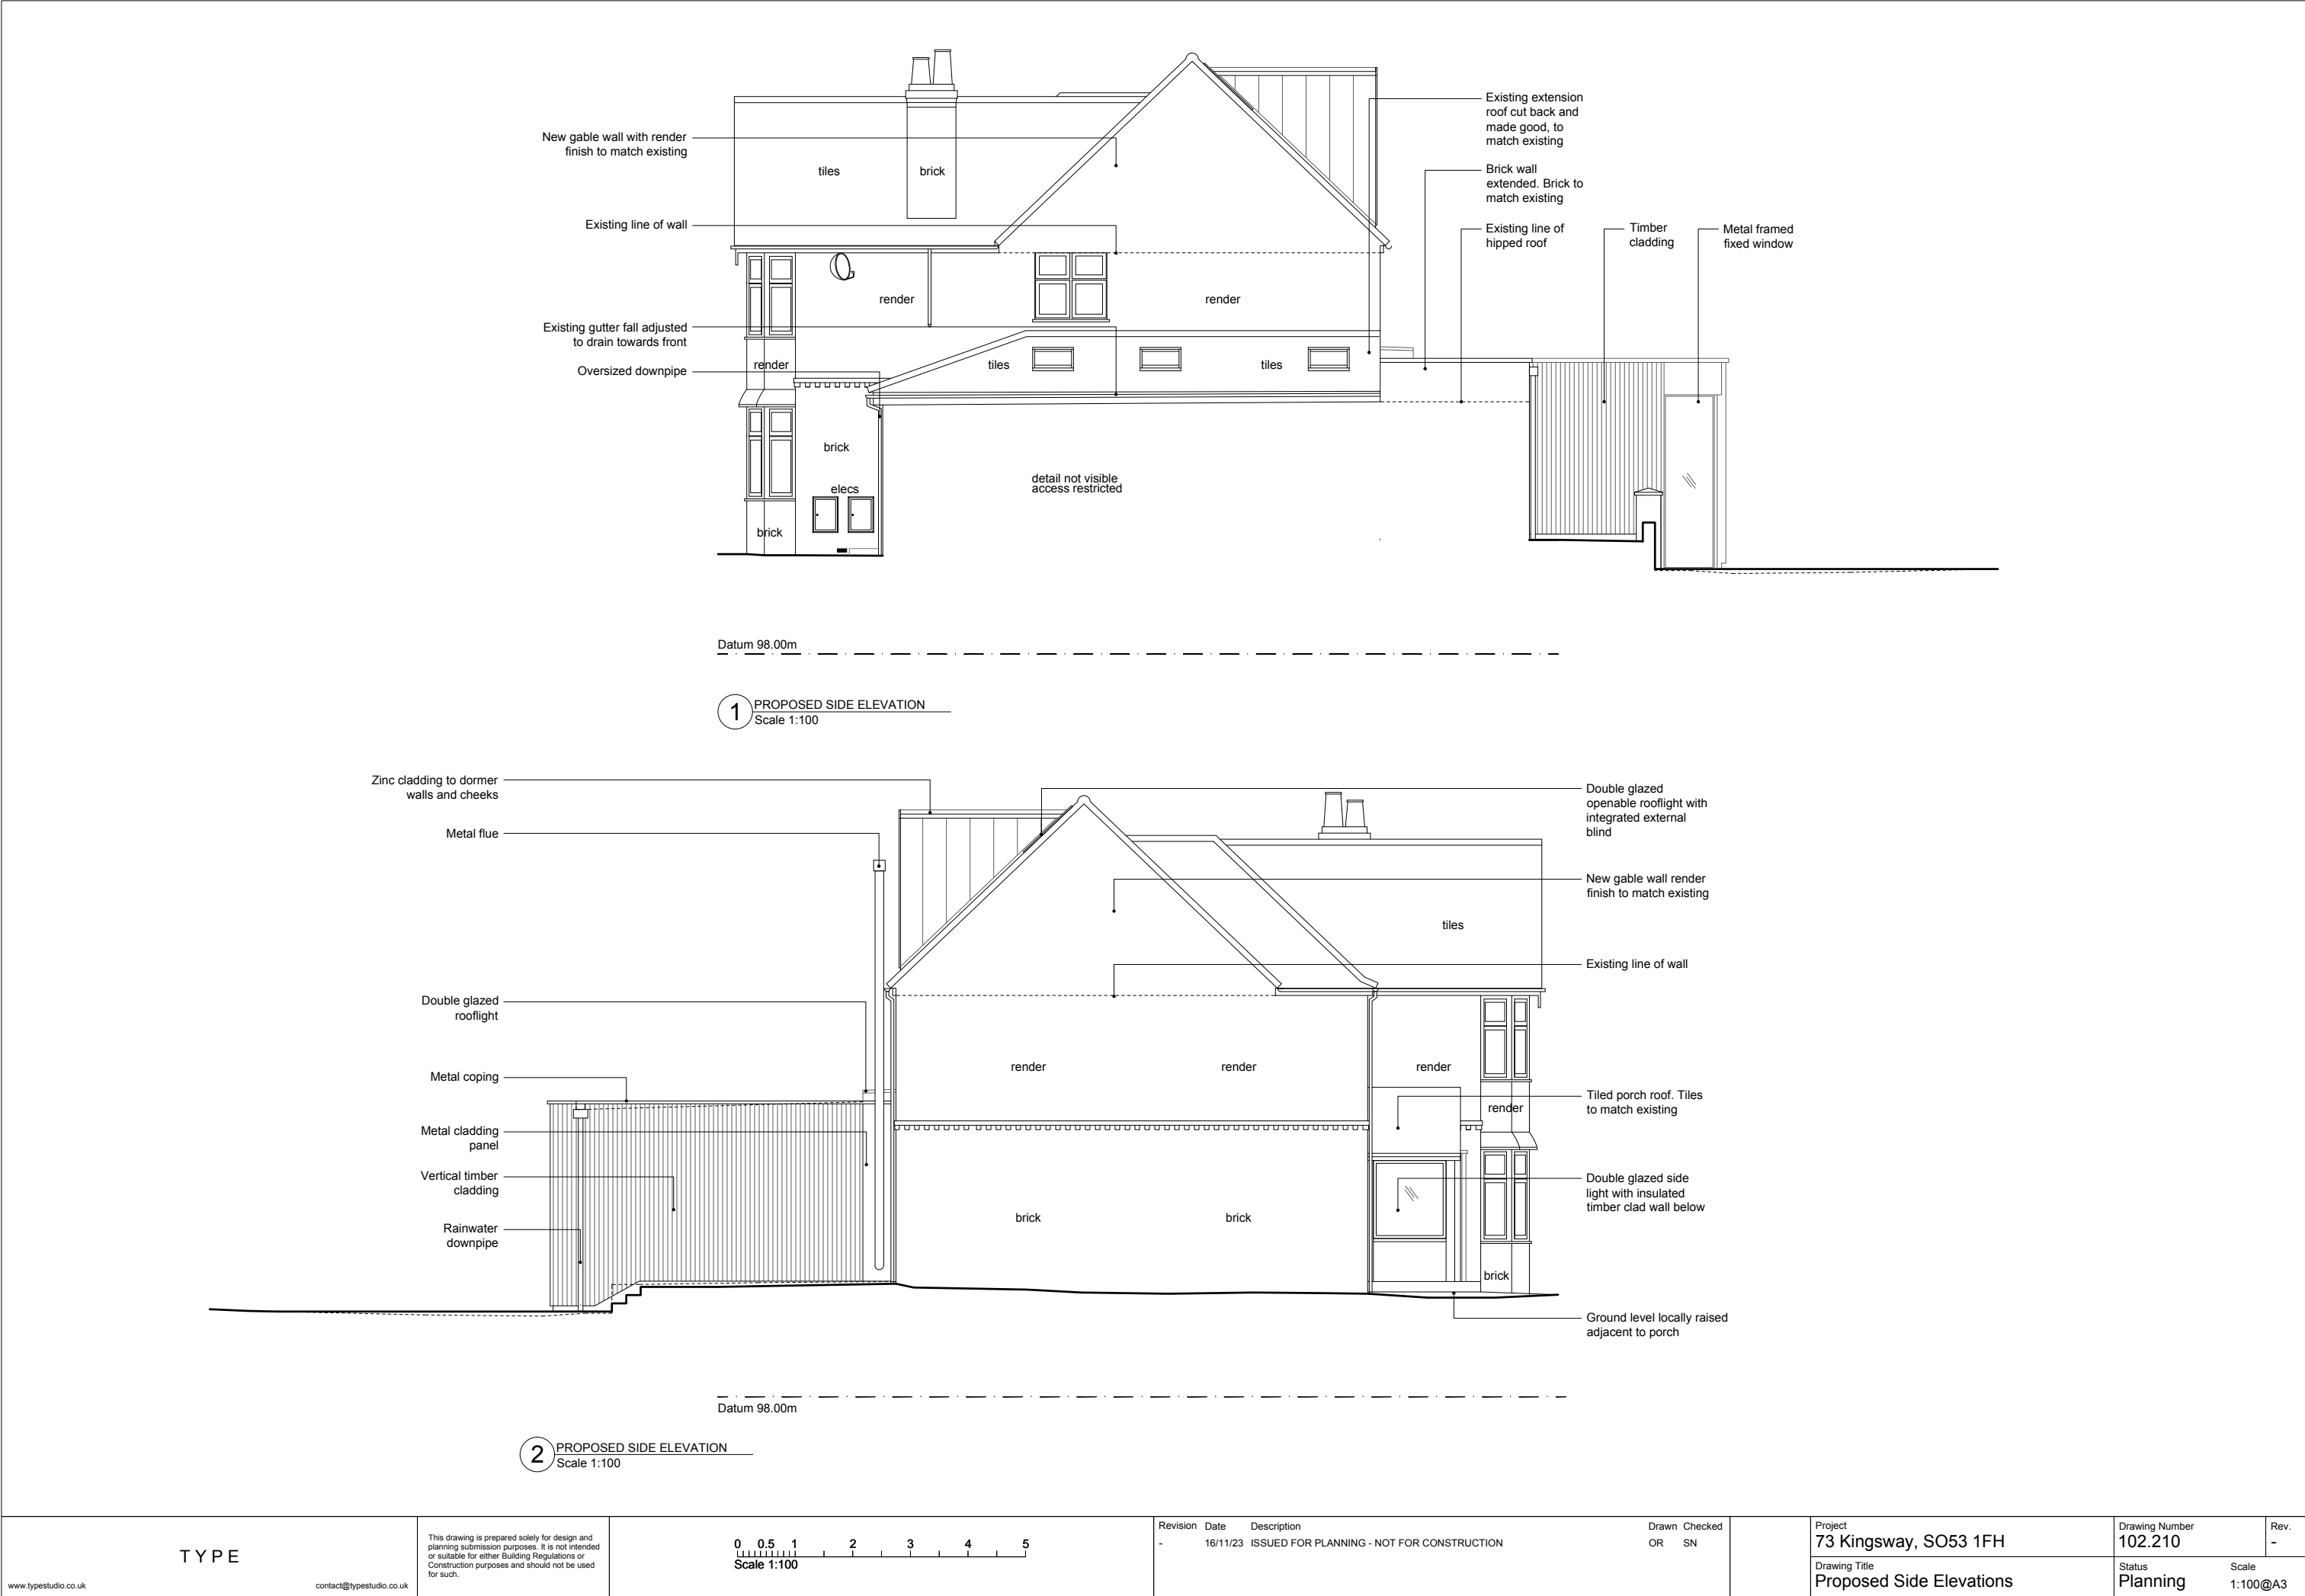

TYPE	This drawing is prepared solely for design and planning submission purposes. It is not intended or suitable for either Building Regulations or Construction purposes and should not be used for such.	0 0.5 1 2 3 4 5 Scale 1:100	Revision Date Description - 16/11/23 ISSUED FOR PLANNING - NOT FOR CONSTRUCTION	Drawn Checked OR SN	Project 73 Kingsway, SO53 1FH	Drawing Number 102.210	Rev. -
					Drawing Title Proposed Side Elevations	Status Planning	Scale 1:100@A3