


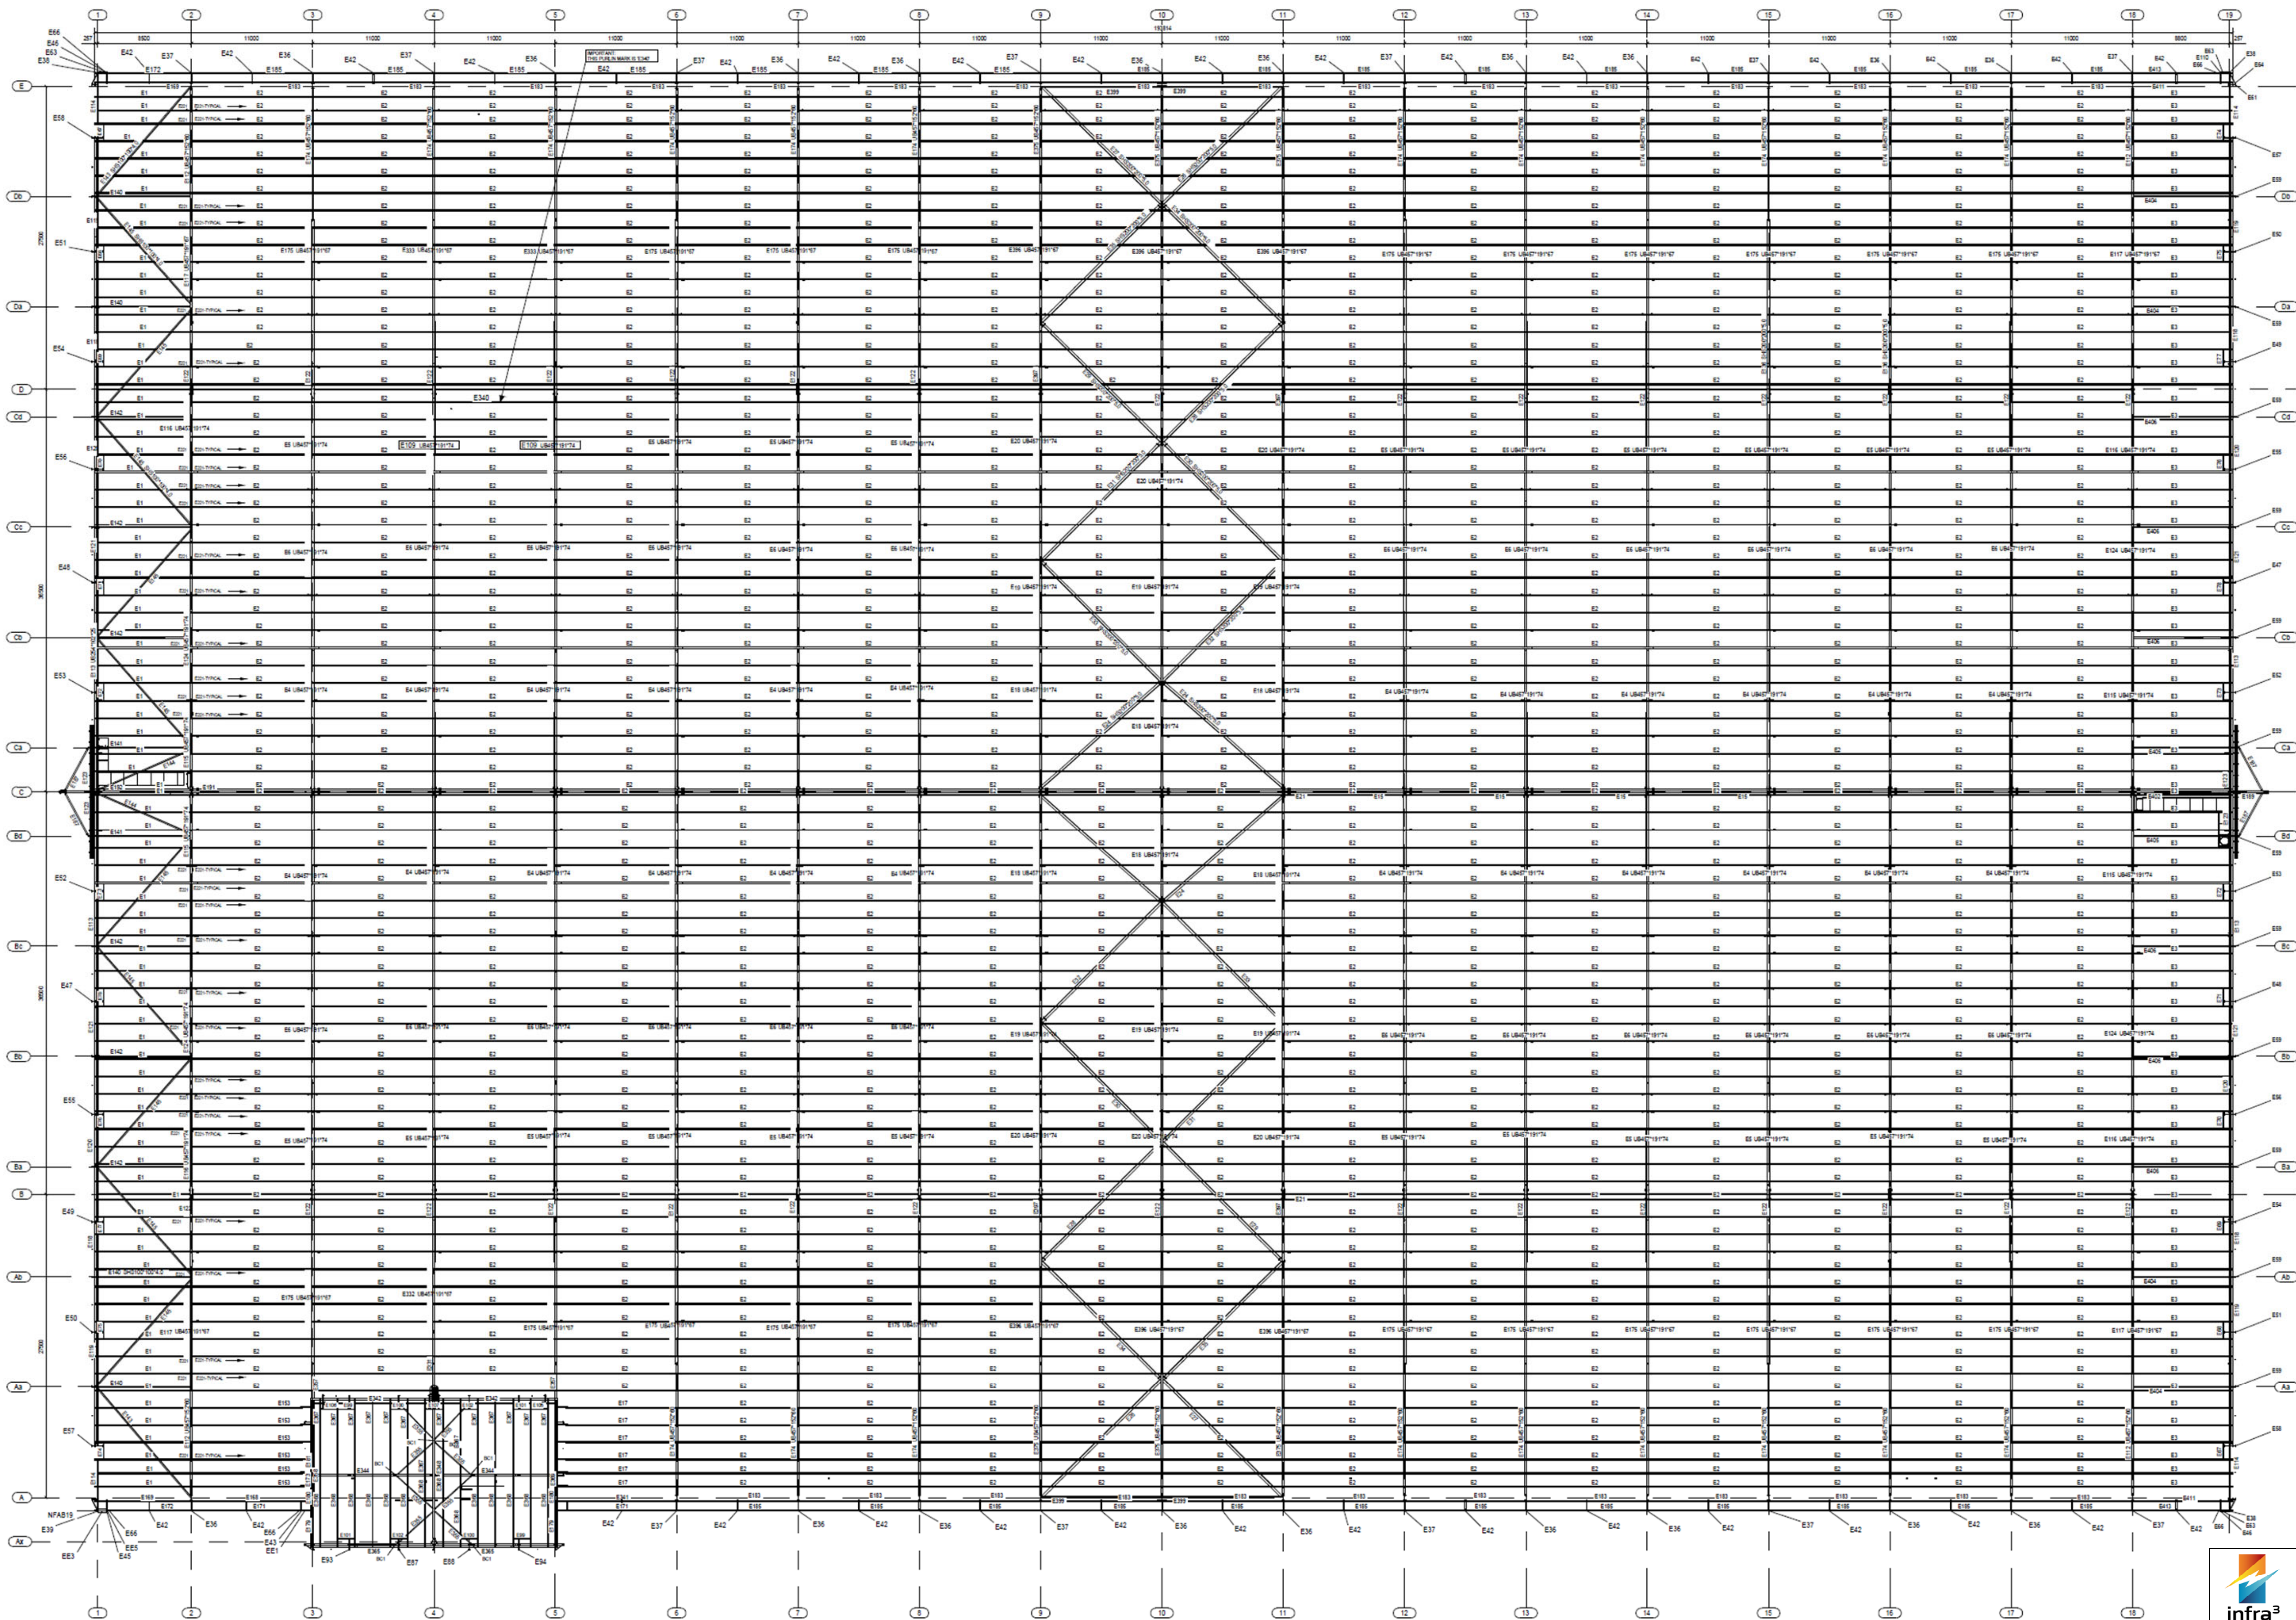

Client: Portsmouth Water
Project: Proposed 4.1MWp Solar Farm on High Wood Reservoir
Scale: 1:300 @ A1
Date: 15/11/2023
Drawn by: R0C
Title: Solar/Roof layout - Existing
Ref No: I3/23-007-004 REV A