


25mm Water Sewer SW9g
Approximate Line
Approximate Line SW9 Maps

Annex DPC as N° 10*
Inspection Chambers 1 & 2 Existing

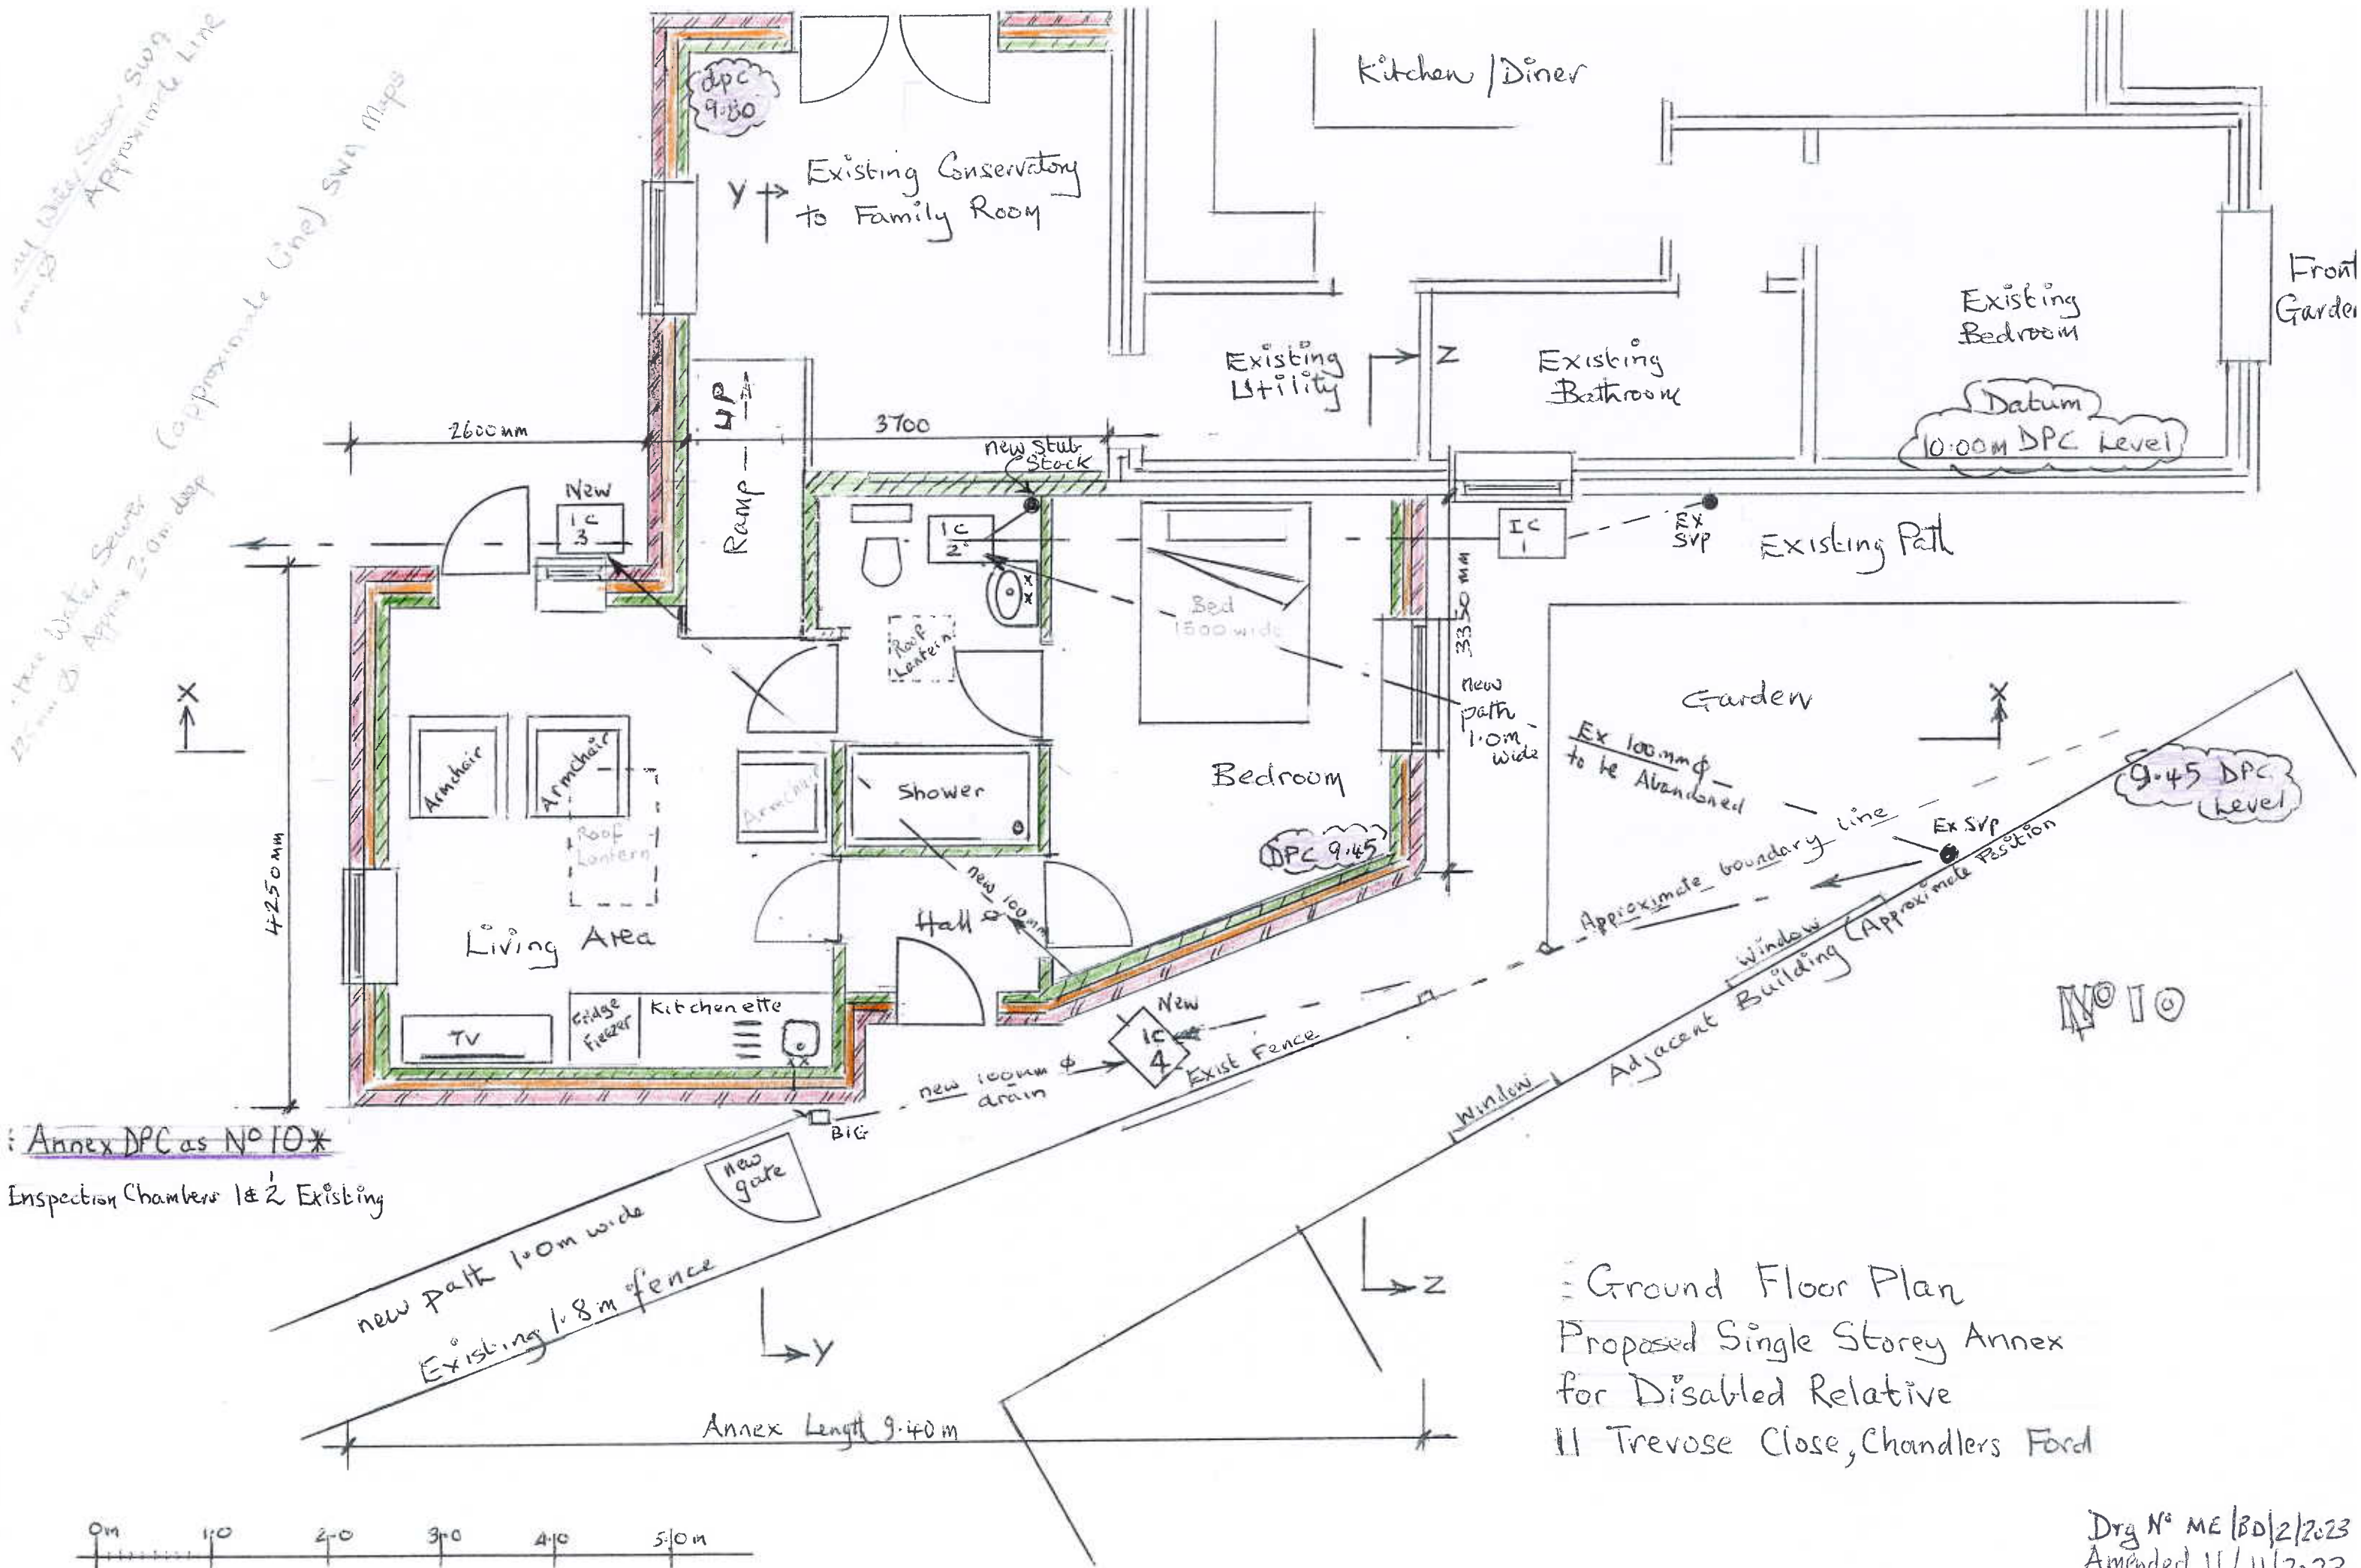

Ground Floor Plan
Proposed Single Storey Annex
for Disabled Relative
11 Trevoze Close, Chancellors Ford

Dwg N° ME/BD/2/2023
Amended 11/11/2023
Annex Floor Lowered