



TREE SURVEY REPORT

FIP West End Ltd

Site: The Paddock Area at Chalcroft Business Park



Chesil House, Arrow Close,
Boyatt Wood, SO50 4SY
Tel: 023 8098 6229 Email: info@cbatrees.co.uk
[www: cbatrees.co.uk](http://www.cbatrees.co.uk)
The Complete Arboricultural Consultancy

August 2023
CBA11012 v2B



The Professional Arboricultural Consultancy

TREE SURVEY NOTES

This Tree Survey has been undertaken within the recommendations of British Standards 5837:2012 and current arboricultural best practice.

- Each tree has been numbered and, where instructed, for future identification on site, has been tagged using small durable metal or plastic tags.
- Due to variations of existing ground levels through the site, height dimensions are estimated and are given in metres. Accurate heights, measured with the aid of optical instruments can be provided where instructed.
- Trunk/stem diameters are measured in mm at 1.5 metres above ground level, using a standard measuring tape as defined by British Standards, unless otherwise stated.
- Estimated branch spread is taken in metres from the centre of the trunk, at the four cardinal points of a compass, to achieve an accurate representation of the crown shape which will be recorded on the tree survey plan.

- An assessment of a tree's age classification is made in terms of its maturity within the site's landscape and defined as:

Y	=	young trees
SM	=	semi-mature trees
EM	=	early mature trees
M	=	mature trees
OM	=	over-mature trees

- An assessment of a tree's physiological condition is defined as:

Good	=	fully functioning biological system showing average vitality i.e. normal bud growth, leaf size, crown density and wound closure
Fair	=	fully functioning biological system showing below average vitality i.e. reduced bud growth, smaller leaf size, lower crown density and reduced wound closure
Poor	=	a biological system with limited functionality showing significantly below average vitality i.e. limited bud growth, small and chlorotic leaves, low crown density and limited wound closure
Dead	=	dead

- An assessment of a tree's structural condition is defined as:

Good	=	no significant structural defects
Fair	=	structural defects which could be alleviated through remedial tree surgery or management practices
Poor	=	structural defects which cannot be alleviated through tree surgery or management practices
Dead	=	dead

- An assessment of a tree's future life expectancy is defined as: **<10, 10+, 20+ or 40+ years.**

Categorisation of Trees

The category for each tree is assessed using the recommendations of BS5837:2012. The assessment has not considered any site-specific development proposals, but will have considered any changes on or off-site which may have an effect on the conditions surrounding the surveyed trees.

The trees have been classified into one of the following categories (and one or more sub-categories [this will however not increase the value of the tree]) and are indicated on the associated drawings by colours as indicated.

Category U				Identification colour on plan
Trees in such a condition that they cannot realistically be retained as living trees in the context of the current land use for longer than 10 years	• Trees that have a serious, irremediable, structural defect, such that their early loss is expected due to collapse, including those that will become unviable after removal of other category U trees (e.g. where, for whatever reason, the loss of companion shelter cannot be mitigated by pruning) • Trees that are dead or are showing signs of significant, immediate, and irreversible overall decline • Trees infected with pathogens of significance to the health and/or safety of other trees nearby, or very low quality trees suppressing adjacent trees of better quality			DARK RED
Category A	1 – Mainly arboricultural values	2 – Mainly landscape values	3 – Mainly cultural values	Identification colour on plan
Trees of high quality with an estimated remaining life expectancy of at least 40 years	Trees that are particularly good examples of their species, especially if rare or unusual; or those that are essential components of groups or formal or semi-formal arboricultural features (e.g. the dominant and/or principal trees within an avenue)	Trees, groups or woodlands of particular visual importance as arboricultural and/or landscape features	Trees, groups or woodlands, of significant conservation, historical, commemorative or other value (e.g. veteran trees or wood-pasture)	LIGHT GREEN
Category B	1 – Mainly arboricultural values	2 – Mainly landscape values	3 – Mainly cultural values	Identification colour on plan
Trees of moderate quality with an estimated remaining life expectancy of at least 20 years	Trees that might be included in category A, but are down-graded because of impaired condition (e.g. presence of significant though remediable defects, including unsympathetic past management and storm damage), such that they are unlikely to be suitable for retention for beyond 40 years; or trees lacking the special quality necessary to merit the category A designation	Trees present in numbers, usually growing as groups or woodlands, such that they attract a higher collective rating than they might as individuals; or trees occurring as collectives but situated so as to make little visual contribution to the wider locality	Trees with material conservation value or other cultural value	MID BLUE
Category C	1 – Mainly arboricultural values	2 – Mainly landscape values	3 – Mainly cultural values	Identification colour on plan
Trees of low quality with an estimated remaining life expectancy of at least 10 years, or young trees with a stem diameter below 150mm	Unremarkable trees of very limited merit or such impaired condition that they do not qualify in higher categories	Trees present in groups or woodlands, but without this conferring on them significantly greater collective landscape value; and/or trees offering low or only temporary/transient landscape benefits	Trees with no material conservation or other cultural value	GREY

Clients are advised that Tree Surveys are a basic data collection exercise and record of tree condition at the time of survey. This will identify any visible signs of ill-health or major defects, advising a further detailed investigation where appropriate. This will most often take the form of a request for either “*full ground level inspection*” or “*climbing inspection required*”. There may also be a further reference to the need for “*decay detection equipment*” to aid diagnosis. A tree survey does not include a comprehensive schedule or specification of remedial tree works, but may contain a guide to the work which might be undertaken by a prudent tree owner, purely for reasons of health and safety.

A Tree Survey should not be confused with a Tree Inspection or Arboricultural Implication Assessment, which are totally separate exercises.

	TREE SURVEY REPORT (BS5837:2012)	
	Site:	The Paddock Area at Chalcroft Business Park
	Date:	27th April 2023 (updated 10th July 2023)
	Consultant:	Stefan Rose <i>BSc (Hons), TechCert (Arbor.A), TechArbor.A</i>
	Tagged:	No

Notes:

1. It may be advised that some trees should have the ivy removed to enable a re-survey to be carried out. This would also alleviate the tree from becoming suppressed; carrying additional weight that increases the chance of windthrow due to a larger dense crown area; and only receiving restricted light. Unless otherwise stated, in order to prevent regrowth, it is only necessary to remove a 300mm section of ivy and clear around the base.
2. It may be advised that it was only possible to estimate the diameter of some trees because of ivy smothering, dense vegetation, or trees located off-site with no access.
3. The estimated remaining contribution in years, and the tree grading category have been calculated for the current situation and may alter where further investigation works are advised.
4. Some trees or groups may have been given an interim grade. The reason for the interim grading is addressed in the timescales given as this may have a bearing on health and safety and/or any development proposals.
5. Tree Groups have been assessed with estimated and representative data.
6. This is not a Tree Works Schedule. Any preliminary management recommendations are listed in the interests of health and safety and should be carried out by a prudent tree owner.
7. Any management recommendations are suggested for reasons of health and safety only, regardless of development proposals at this stage. However, the defects requiring remedial tree surgery are by their very nature potential wildlife habitats, including protected species which needs consideration prior to any tree surgery works commencing.
8. The data collected and any advice provided within this report is supplied in the interests of sound arboricultural management. Trees are a living dynamic organism that can be affected by external conditions (high winds, storms, snow, heavy rain or drought) and may occasionally fail without warning. It is therefore not possible to state with any certainty that any tree or group of trees is completely safe. The condition of a tree or group of trees can change rapidly as a result of external factors; we would advise that the occupier/ owners inspect the trees at least every 12 months or following periods of extreme weather and where concerns are raised relating to tree health that would be considered beyond the knowledge of a layperson, further arboricultural advice should be sought.

TREE PRESERVATION ORDER:
CBA Trees is aware that an Area Tree Preservation Order with reference TPO-876-E was served on 22nd June 2023 which protects all tree species on site.

Tree No	Species	H't (m)	Single/ Multi- Stemmed (S or MS)	Stem Diam (mm)	Branch Spread (m)				H't of Crown AGL (m)				Life Stage	Physio- logical Condition	Structural Condition and General Observations	Preliminary Management Recommendations	Est. Rem. Contrib. (Yrs)	Cat
					N	E	S	W	N	E	S	W						
24	Norway Spruce <i>Picea abies</i>	18	S	500	5.0	5.0	4.0	5.0	2.0	2.0	2.0	2.0	EM	Fair	Fair Bark wound on north side of trunk at base occluding Mechanical damage to surface roots Old pruning wounds on trunk Minor deadwood in crown Crown appears sparse	None required at time of survey	10+	C1+2
25	Pedunculate Oak <i>Quercus robur</i>	13	S	730	8.0	7.0	10.0	10.0	2.0	1.5	1.5	1.5	EM	Good	Fair Leans west Low hanging branches Epicormics in crown Major deadwood in crown but no significant target Trunk shape distorted due to group pressure	None required at time of survey	40+	B1+2
26	Pedunculate Oak <i>Quercus robur</i>	19	S	1150	10.0	11.0	14.0	10.0	2.0	1.5	1.0	1.5	M	Good	Good Low hanging branches Large buttress roots Old pruning wounds on trunk and in crown Epicormics in crown Major deadwood in crown but no significant target Wildlife hole in south west side of trunk at approximately 4.5m above ground level	None required at time of survey	40+	A1+2

Tree No	Species	H't (m)	Single/ Multi-Stemmed (S or MS)	Stem Diam (mm)	Branch Spread (m)				H't of Crown AGL (m)				Life Stage	Physio-logical Condition	Structural Condition and General Observations	Preliminary Management Recommendations	Est. Rem. Contrib. (Yrs)	Cat
					N	E	S	W	N	E	S	W						
27	Pedunculate Oak <i>Quercus robur</i>	14	S	580	7.0	6.0	6.0	4.0	1.5	3.0	2.0	2.0	EM	Good	Good Large buttress roots Ditch to east Epicormics on trunk and in crown Crown shape distorted due to group pressure Major deadwood in crown but no significant target Weighted east	None required at time of survey	20+	C1+2
28	Pedunculate Oak <i>Quercus robur</i>	18	S	820	9.5	8.0	6.0	9.0	2.0	2.0	2.0	1.5	M	Good	Good Ivy on trunk Epicormics on trunk and in crown Low hanging branches Major deadwood in crown but no significant target Crown shape distorted due to group pressure	None required at time of survey	40+	B1+2

Tree No	Species	H't (m)	Single/ Multi- Stemmed (S or MS)	Stem Diam (mm)	Branch Spread (m)				H't of Crown AGL (m)				Life Stage	Physio- logical Condition	Structural Condition and General Observations	Preliminary Management Recommendations	Est. Rem. Contrib. (Yrs)	Cat
					N	E	S	W	N	E	S	W						
29	Ash x1 Pedunculate Oak x1	19	MS <5	850	7.0	8.0	8.0	10.0	2.0	2.0	2.0	2.0	EM	Fair	Fair Two trees growing in close proximity Multi-stemmed at ground level Ivy on trunks Large buttress roots Trunk and crown shape distorted due to group pressure Epicormics on trunk and in crown Bark wounds on trunk Ash appears to be an old coppice stool Ivy on trunks and crowns Major deadwood in crowns but no significant target	None required at time of survey	10+	C1+2
30	Pedunculate Oak <i>Quercus robur</i>	19	S	790	5.0	9.0	8.0	8.0	2.0	2.0	2.0	2.0	M	Good	Fair Large buttress roots Crown shape distorted due to group pressure Weighted south Epicormics on trunk and in crown Major deadwood in crown but no significant target	None required at time of survey	20	C1+2
31	Pedunculate Oak <i>Quercus robur</i>	17	S	740	9.0	10.0	11.0	9.0	3.0	5.0	3.0	2.0	M	Good	Fair Large buttress roots Epicormics on trunk and in crown Major deadwood in crown but no significant target Multi-stemmed by 6m above ground level	None required at time of survey	40+	A1+2

Tree No	Species	H't (m)	Single/ Multi-Stemmed (S or MS)	Stem Diam (mm)	Branch Spread (m)				H't of Crown AGL (m)				Life Stage	Physio-logical Condition	Structural Condition and General Observations	Preliminary Management Recommendations	Est. Rem. Contrib. (Yrs)	Cat
					N	E	S	W	N	E	S	W						
32	Pedunculate Oak <i>Quercus robur</i>	21	S	1460	12.5	11.0	10.0	15.0	2.0	2.0	2.0	1.5	M	Good	Fair Large buttress roots Ivy on trunk Epicormics on trunk and in crown Multi-stemmed by 5m above ground level Low hanging branches Major deadwood in crown but no significant target Potential veteran opportunity Unable to verify health and safety due to brambles and fencing	None required at time of survey	40+	A1+2+3
33	Pedunculate Oak <i>Quercus robur</i>	15	S	Est 650	5.0	5.0	5.0	6.0	2.0	2.0	2.0	2.0	M	Fair	Fair Unable to verify health and safety due to limited access and ivy Ivy on trunk and in crown Epicormics on trunk and in crown Major deadwood in crown	Remove deadwood Clear around base and sever ivy (within 3 months) and resurvey within 12 months	20+	C1+2 Interim
34	Pedunculate Oak <i>Quercus robur</i>	12	S	Est 550	5.0	4.0	8.0	6.0	4.0	2.0	2.0	2.0	EM	Good	Fair Offsite tree Major deadwood in crown Crown shape distorted due to group pressure Unable to verify health and safety due to no access Weighted south	None required at time of survey	20+	C1+2
35	Previously removed	-	-	-	-	-	-	-	-	-	-	-	-	-	-	-	-	-

Tree No	Species	H't (m)	Single/ Multi-Stemmed (S or MS)	Stem Diam (mm)	Branch Spread (m)				H't of Crown AGL (m)				Life Stage	Physio-logical Condition	Structural Condition and General Observations	Preliminary Management Recommendations	Est. Rem. Contrib. (Yrs)	Cat
					N	E	S	W	N	E	S	W						
Grp 13	Hawthorn Ash Hazel	16	S	400	-	-	-	-	-	-	-	-	SM	Good	Fair Natural regeneration Trunks and crown shapes distorted due to group pressure Low hanging branches Brambles limit survey	None required at time of survey	10+	C1+2
Grp 14	Pedunculate Oak Common Ash Silver Birch Hawthorn	12	S	See below (est)	-	-	-	-	-	-	-	-	EM	Good	Fair Offsite group growing on network rail embankment Trunk and crown shape distorted due to group pressure Low hanging branches	None required at time of survey	20+	B1+2
G14.1	Pedunculate Oak	-	S	450	-	-	-	-	-	-	-	-	EM	Good	Fair Ivy on trunk and in crown	-	40+	B1+2
G14.2	Pedunculate Oak	-	S	300	-	-	-	-	-	-	-	-	SM	Good	Good	-	40+	B1+2
G14.3	Pedunculate Oak	-	S	360	-	-	-	-	-	-	-	-	SM	Good	Good	-	40+	B1+2
G14.4	Pedunculate Oak	-	S	370	-	-	-	-	-	-	-	-	SM	Good	Good	-	40+	B1+2
G14.5	Pedunculate Oak	-	S	450	-	-	-	-	-	-	-	-	SM	Good	Good	-	40+	B1+2
G14.6	Pedunculate Oak	-	S	500	-	-	-	-	-	-	-	-	SM	Good	Good	-	40+	B1+2
G14.7	Pedunculate Oak	-	S	460	-	-	-	-	-	-	-	-	SM	Good	Good	-	40+	B1+2
G14.8	Pedunculate Oak	-	S	420	-	-	-	-	-	-	-	-	SM	Good	Good	-	40+	B1+2


Tree No	Species	H't (m)	Single/ Multi-Stemmed (S or MS)	Stem Diam (mm)	Branch Spread (m)				H't of Crown AGL (m)				Life Stage	Physio-logical Condition	Structural Condition and General Observations	Preliminary Management Recommendations	Est. Rem. Contrib. (Yrs)	Cat
					N	E	S	W	N	E	S	W						
G14.9	Ash	-	MS <5	790	-	-	-	-	-	-	-	-	M	Good	Fair Bifurcated at ground level	-	20+	B1+2
G14.10	Pedunculate Oak	-	S	550	-	-	-	-	-	-	-	-	EM	Good	Fair Bifurcated at 1.5m above ground level	-	20+	C1+2
G14.11	Pedunculate Oak	-	S	600	-	-	-	-	-	-	-	-	EM	Good	Fair		20+	B1+2
Grp 15	Lawson Cypress Common Ash Silver Birch	11	S	Est 350	-	-	-	-	-	-	-	-	EM	Good	Fair Offsite group Garden trees and unmaintained hedging Trunks and crown shapes distorted due to group pressure Unable to verify health and safety due to no access	None required at time of survey	10+	C1
Grp 16	Blackthorn Goat Willow Common Ash	5	S	120	-	-	-	-	-	-	-	-	EM	Fair	Fair Unmaintained field boundary hedge Some trees may be offsite Low hanging branches Trunks and crown shapes distorted due to group pressure Becoming dominated by brambles	None required at time of survey	10+	C1
Grp 17	Pedunculate Oak Common Ash Common Hazel Field Maple	17	S / MS	See below	-	-	-	-	-	-	-	-	EM	Good	Good Trunk and crown shape distorted due to group pressure Ash and Oak woodland with Hazel coppice Major deadwood in crown	None required at time of survey	40+	B1+2

Tree No	Species	H't (m)	Single/ Multi- Stemmed (S or MS)	Stem Diam (mm)	Branch Spread (m)				H't of Crown AGL (m)				Life Stage	Physio- logical Condition	Structural Condition and General Observations	Preliminary Management Recommendations	Est. Rem. Contrib. (Yrs)	Cat
					N	E	S	W	N	E	S	W						
G17.1	Pedunculate Oak	-	S	590	-	-	-	-	-	-	-	-	M	Good	Fair Ivy on trunk and in crown	Sever ivy	20+	B1+2
G17.2	Pedunculate Oak	-	S	450	-	-	-	-	-	-	-	-	EM	Dead	Dead tree	Advise removal	-	U
G17.3	Pedunculate Oak	-	S	460	-	-	-	-	-	-	-	-	EM	Good	Fair Ivy on trunk	-	20+	C1+2
G17.4	Pedunculate Oak	-	S	530	-	-	-	-	-	-	-	-	EM	Good	Fair Ivy on trunk	-	20+	C1+2
G17.5	Common Ash	-	MS <5	500	-	-	-	-	-	-	-	-	EM	Fair	Fair Multi-stemmed at ground level	-	20+	C1+2
G17.6	Common Hazel	-	MS <5	200	-	-	-	-	-	-	-	-	EM	Good	Fair Ivy on trunk	-	10+	C1
G17.7	Field Maple	-	MS <5	300	-	-	-	-	-	-	-	-	EM	Good	Fair Bifurcated at 1m above ground level	-	20+	C1+2
G17.8	Common Ash	-	MS <5	720	-	-	-	-	-	-	-	-	M	Good	Fair Bifurcated at 1m above ground level One stem snapped out	-	10+	C1+2
G17.9	Common Ash	-	S	230	-	-	-	-	-	-	-	-	SM	Fair	Fair	-	10+	C1+2
G17.10	Pedunculate Oak	-	S	590	-	-	-	-	-	-	-	-	M	Good	Fair Heavily leans east	-	20+	C1+2
G17.11	Field Maple	-	S	360	-	-	-	-	-	-	-	-	EM	Good	Fair Two stems fused together	-	10+	C1+2

Tree No	Species	H't (m)	Single/ Multi-Stemmed (S or MS)	Stem Diam (mm)	Branch Spread (m)				H't of Crown AGL (m)				Life Stage	Physio-logical Condition	Structural Condition and General Observations	Preliminary Management Recommendations	Est. Rem. Contrib. (Yrs)	Cat
					N	E	S	W	N	E	S	W						
G17.12	Common Ash	-	MS <5	740	-	-	-	-	-	-	-	-	M	Fair	Fair Old coppice stool Decay at base	-	10+	C1+2
G17.13	Common Hazel	-	MS >6	240	-	-	-	-	-	-	-	-	M	Good	Fair Multi-stemmed at ground level	-	20+	C1+2
G17.14	Common Hazel	-	MS >6	150	-	-	-	-	-	-	-	-	EM	Good	Fair Multi-stemmed at ground level	-	20+	C1+2
G17.15	Common Hazel	-	MS >6	170	-	-	-	-	-	-	-	-	EM	Good	Fair Multi-stemmed at ground level	-	20+	C1+2
G17.16	Common Hazel	-	MS <5	190	-	-	-	-	-	-	-	-	EM	Good	Fair Bifurcated at ground level	-	20+	C1+2
G17.17	Common Hazel	-	MS >6	170	-	-	-	-	-	-	-	-	EM	Good	Fair Multi-stemmed at ground level	-	20+	C1+2
G17.18	Common Hazel	-	S	370	-	-	-	-	-	-	-	-	EM	Good	Fair Tall and etiolated due to group pressure	-	20+	B1+2
G17.19	Pedunculate Oak	-	S	940	-	-	-	-	-	-	-	-	M	Good	Fair Major deadwood in crown Storm damage in crown	-	20+	B1+2
G17.20	Pedunculate Oak	-	S	640	-	-	-	-	-	-	-	-	M	Good	Good	-	20+	B1+2
G17.21	Common Beech	-	S	290	-	-	-	-	-	-	-	-	SM	Good	Good	-	40+	B1+2
G17.22	Scots Pine	-	-	-	-	-	-	-	-	-	-	-	-	-	Windblown	-	-	-

Tree No	Species	H't (m)	Single/ Multi- Stemmed (S or MS)	Stem Diam (mm)	Branch Spread (m)				H't of Crown AGL (m)				Life Stage	Physio- logical Condition	Structural Condition and General Observations	Preliminary Management Recommendations	Est. Rem. Contrib. (Yrs)	Cat
					N	E	S	W	N	E	S	W						
G17.23	Pedunculate Oak	-	S	530	-	-	-	-	-	-	-	-	M	Good	Fair Ivy on trunk and in crown	-	40+	B1+2
G17.24	Pedunculate Oak	-	S	650	-	-	-	-	-	-	-	-	M	Good	Fair Ivy on trunk and in crown	-	40+	B1+2
G17.25	Common Hazel	-	MS <5	140	-	-	-	-	-	-	-	-	EM	Good	Fair Multi-stemmed at ground level	-	20+	C1+2
G17.26	Common Hazel	-	MS >6	100	-	-	-	-	-	-	-	-	EM	Good	Fair Multi-stemmed at ground level	-	20+	C1+2
G17.27	Common Ash	-	MS <5	520	-	-	-	-	-	-	-	-	EM	Fair	Fair Bifurcated at ground level North trunk snapped and hung up	-	10+	C1+2
G17.28	Common Hazel	-	MS >6	200	-	-	-	-	-	-	-	-	EM	Fair	Fair Multi-stemmed at ground level	-	20+	C1+2
G17.29	Elm	-	S	90	-	-	-	-	-	-	-	-	Y	Fair	Fair	-	10+	C1+2
G17.30	Common Hazel	-	MS <5	150	-	-	-	-	-	-	-	-	SM	Good	Fair Bifurcated at ground level	-	10+	C1+2
G17.31	Common Hazel	-	MS <5	100	-	-	-	-	-	-	-	-	SM	Good	Fair Multi-stemmed at ground level	-	20+	C1+2
G17.32	Common Hazel	-	MS >6	260	-	-	-	-	-	-	-	-	M	Good	Fair Multi-stemmed at ground level	-	10+	C1+2
G17.33	Common Hazel	-	MS >6	200	-	-	-	-	-	-	-	-	M	Good	Fair Multi-stemmed at ground level	-	10+	C1+2
G17.34	Common Hazel	-	MS >6	260	-	-	-	-	-	-	-	-	M	Good	Fair Multi-stemmed at ground level	-	10+	C1+2

Tree No	Species	H't (m)	Single/ Multi-Stemmed (S or MS)	Stem Diam (mm)	Branch Spread (m)				H't of Crown AGL (m)				Life Stage	Physio-logical Condition	Structural Condition and General Observations	Preliminary Management Recommendations	Est. Rem. Contrib. (Yrs)	Cat
					N	E	S	W	N	E	S	W						
G17.35	Common Hazel	-	MS >6	170	-	-	-	-	-	-	-	-	M	Good	Fair Multi-stemmed at ground level	-	10+	C1+2
H1	Hawthorn	2.5	S	90	-	-	-	-	-	-	-	-	SM	Good	Fair Field boundary hedge becoming unmaintained	Continue annual pruning	20+	B2
H2	Hawthorn Blackthorn	2.5	S	90	-	-	-	-	-	-	-	-	SM	Good	Fair Field boundary hedge becoming unmaintained	Continue annual pruning	20+	B2
H3	Hawthorn Blackthorn	2	S	75	-	-	-	-	-	-	-	-	SM	Fair	Fair Field boundary hedge becoming overgrown with brambles	Continue annual pruning	10+	C1+2

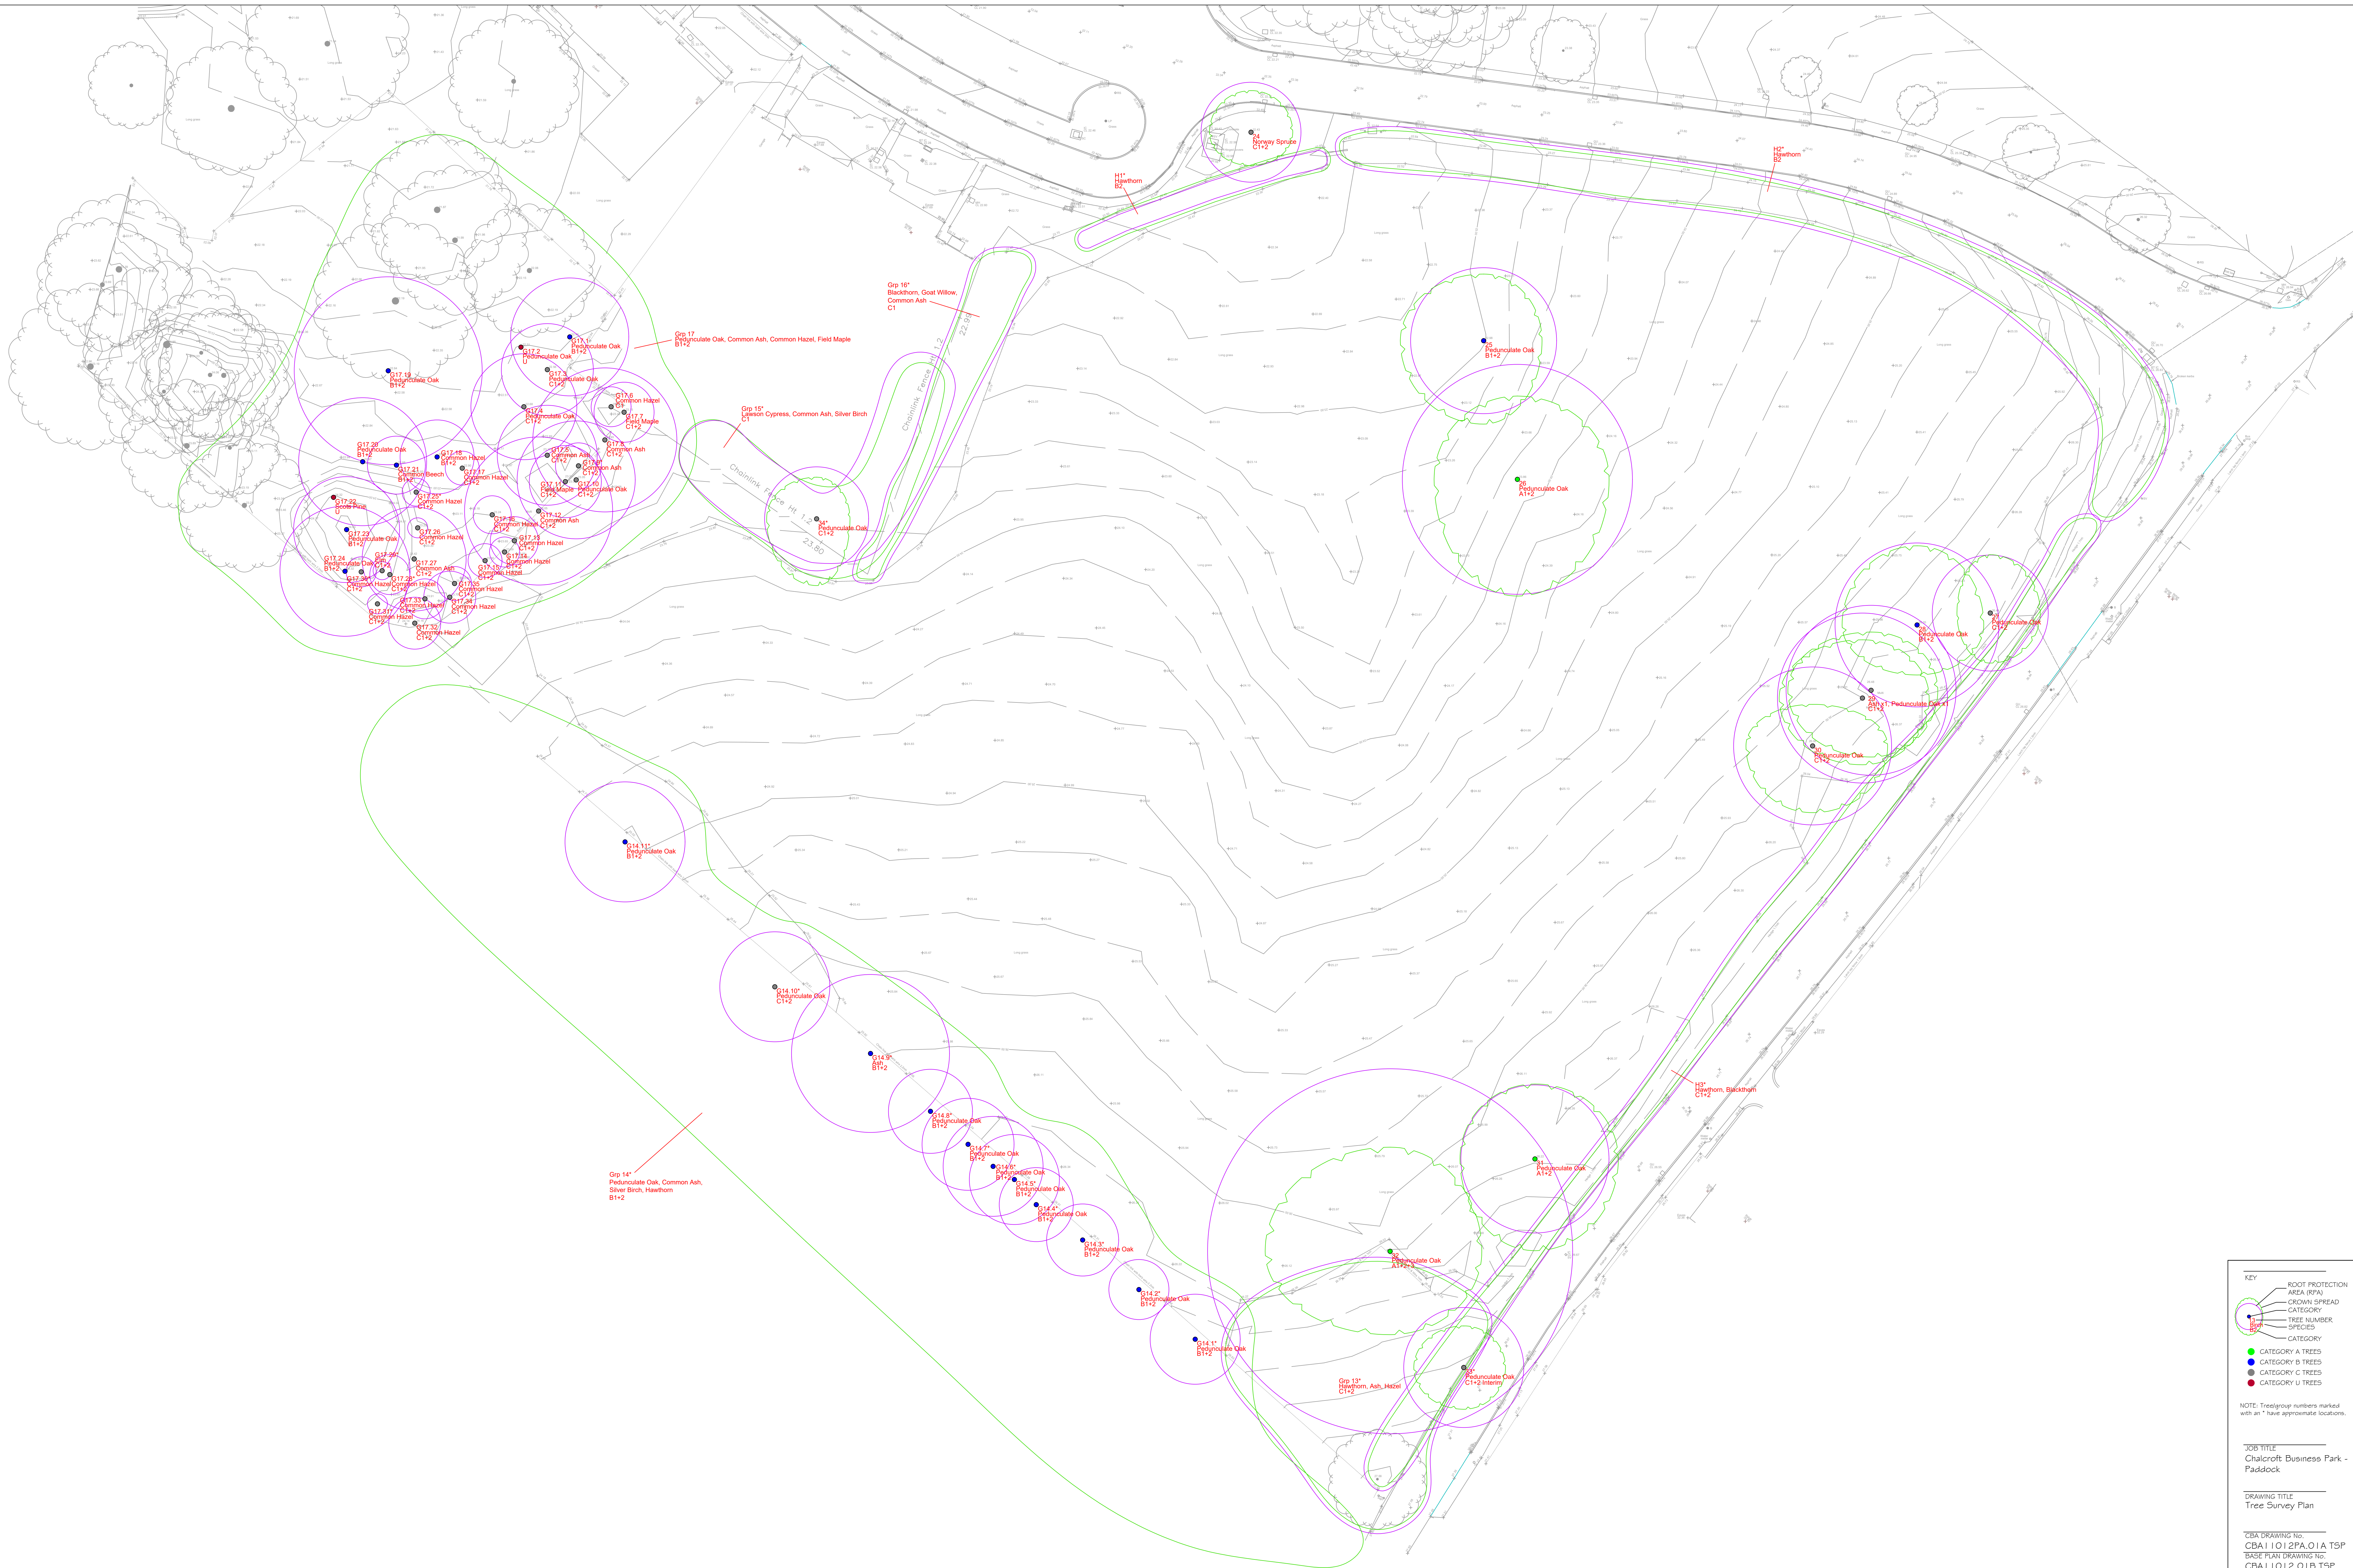

KEY

- ROOT PROTECTION AREA (RPA)
- CROWN SPREAD
- CATEGORY
- TREE NUMBER
- SPECIES
- CATEGORY

● CATEGORY A TREES
● CATEGORY B TREES
● CATEGORY C TREES
● CATEGORY U TREES

NOTE: Treegroup numbers marked with an * have approximate locations.

JOB TITLE:
Chalcroft Business Park - Paddock

DRAWING TITLE:
Tree Survey Plan

CBA DRAWING NO:
CBA11012PA.OIA TSP

BASE PLAN DRAWING NO:
CBA11012.OIB TSP

SCALE
1:250 @ A0


DRAWN
NB 4 AM

DATE
August 2023

THIS DRAWING IS COPYRIGHT OF CBA. Trees and ground not to be removed without permission. All dimensions must be checked on site and not scaled from this plan.

CBA
Conservation Business Area
100, 1000, 10000
Tel: 01202 345678

TREE PRESERVATION ORDER/CONSERVATION AREA:
CBA Trees has not been instructed to ascertain whether there are any legal protections pertaining to trees on and adjacent to the site.

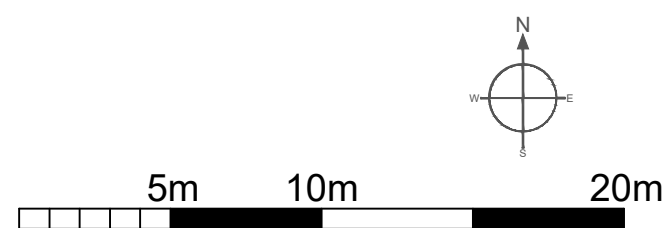



	BS5837:2012 TREE ROOT PROTECTION AREA SCHEDULE					
	Site:	The Paddock Area at Chalcroft Buisness Park				
	Date:	27th April 2023 (updated 10th July 2023)				
	Consultant:	Stefan Rose <i>BSc (Hons), TechCert (Arbor.A), TechArbor.A</i>				
Notes: 1. This is an assessment of the Root Protection Area (RPA) required, based on the individual tree data collected and Section 4.6.1 of BS5837:2012. 2. For all single stem trees with a stem diameter greater than 1250mm, and multi-stem trees with a stem diameter greater than 1500mm, the calculated RPA has been capped at 707m2 in accordance with Section 4.6.1 of BS5837.2012. T32 has not had the RPA capped due to its age.						
TREE PRESERVATION ORDER: CBA Trees is aware that an Area Tree Preservation Order with reference TPO-876-E was served on 22nd June 2023 which protects all tree species on site.						
Tree No	Species	Category	Single/ Multi-Stemmed (S or MS)	Stem Diameter (mm)	Initial Linear Root Protection Distance (Radius m)	Root Protection Area (m2)
24	Norway Spruce Picea abies	C1+2	S	500	6.00	113.11
25	Pedunculate Oak Quercus robur	B1+2	S	730	8.76	241.11
26	Pedunculate Oak Quercus robur	A1+2	S	1150	13.80	598.36
27	Pedunculate Oak Quercus robur	C1+2	S	580	6.96	152.20
28	Pedunculate Oak Quercus robur	B1+2	S	820	9.84	304.23
29	Ash x1 Pedunculate Oak x1	C1+2	MS <5	850	10.20	326.89
30	Pedunculate Oak Quercus robur	C1+2	S	790	9.48	282.37
31	Pedunculate Oak Quercus robur	A1+2	S	740	8.88	247.76

Tree No	Species	Category	Single/ Multi-Stemmed (S or MS)	Stem Diameter (mm)	Initial Linear Root Protection Distance (Radius m)	Root Protection Area (m2)
32	Pedunculate Oak Quercus robur	A1+2+3	S	1460	21.90	1506.70
33	Pedunculate Oak Quercus robur	C1+2 Interim	S	600	7.20	162.88
34	Pedunculate Oak Quercus robur	C1+2	S	520	6.24	122.34
35	Previously removed	-	-	650	7.80	191.16
Grp 13	Hawthorn Ash Hazel	C1+2	S	400	4.80	72.39
Grp 14	Pedunculate Oak Common Ash Silver Birch Hawthorn	B1+2	S	See below (est)	-	-
G14.1	Pedunculate Oak	B1+2	S	450	5.40	91.62
G14.2	Pedunculate Oak	B1+2	S	300	3.60	40.72
G14.3	Pedunculate Oak	B1+2	S	360	4.32	58.64
G14.4	Pedunculate Oak	B1+2	S	370	4.44	61.94
G14.5	Pedunculate Oak	B1+2	S	450	5.40	91.62
G14.6	Pedunculate Oak	B1+2	S	500	6.00	113.11
G14.7	Pedunculate Oak	B1+2	S	460	5.52	95.74
G14.8	Pedunculate Oak	B1+2	S	420	5.04	79.81
G14.9	Ash	B1+2	MS <5	790	9.48	282.37

Tree No	Species	Category	Single/ Multi-Stemmed (S or MS)	Stem Diameter (mm)	Initial Linear Root Protection Distance (Radius m)	Root Protection Area (m2)
G14.10	Pedunculate Oak	C1+2	S	550	6.60	136.87
G14.11	Pedunculate Oak	B1+2	S	600	7.20	162.88
Grp 15	Lawson Cypress Common Ash Silver Birch	C1	S	350	4.20	55.42
Grp 16	Blackthorn Goat Willow Common Ash	C1	S	120	1.44	6.52
Grp 17	Pedunculate Oak Common Ash Common Hazel Field Maple	B1+2	S / MS	See below	-	-
G17.1	Pedunculate Oak	B1+2	S	590	7.08	157.50
G17.2	Pedunculate Oak	U	S	450	-	-
G17.3	Pedunculate Oak	C1+2	S	460	5.52	95.74
G17.4	Pedunculate Oak	C1+2	S	530	6.36	127.09
G17.5	Common Ash	C1+2	MS <5	500	6.00	113.11
G17.6	Common Hazel	C1	MS <5	200	2.40	18.10
G17.7	Field Maple	C1+2	MS <5	300	3.60	40.72
G17.8	Common Ash	C1+2	MS <5	720	8.64	234.55
G17.9	Common Ash	C1+2	S	230	2.76	23.93

Tree No	Species	Category	Single/ Multi-Stemmed (S or MS)	Stem Diameter (mm)	Initial Linear Root Protection Distance (Radius m)	Root Protection Area (m2)
G17.10	Pedunculate Oak	C1+2	S	590	7.08	157.50
G17.11	Field Maple	C1+2	S	360	4.32	58.64
G17.12	Common Ash	C1+2	MS <5	740	8.88	247.76
G17.13	Common Hazel	C1+2	MS >6	240	2.88	26.06
G17.14	Common Hazel	C1+2	MS >6	150	1.80	10.18
G17.15	Common Hazel	C1+2	MS >6	170	2.04	13.08
G17.16	Common Hazel	C1+2	MS <5	190	2.28	16.33
G17.17	Common Hazel	C1+2	MS >6	170	2.04	13.08
G17.18	Common Hazel	B1+2	S	370	4.44	61.94
G17.19	Pedunculate Oak	B1+2	S	940	11.28	399.78
G17.20	Pedunculate Oak	B1+2	S	640	7.68	185.32
G17.21	Common Beech	B1+2	S	290	3.48	38.05
G17.22	Scots Pine	-	-	-	-	-
G17.23	Pedunculate Oak	B1+2	S	530	6.36	127.09
G17.24	Pedunculate Oak	B1+2	S	650	7.80	191.16
G17.25	Common Hazel	C1+2	MS <5	140	1.68	8.87

Tree No	Species	Category	Single/ Multi-Stemmed (S or MS)	Stem Diameter (mm)	Initial Linear Root Protection Distance (Radius m)	Root Protection Area (m2)
G17.26	Common Hazel	C1+2	MS >6	100	1.20	4.52
G17.27	Common Ash	C1+2	MS <5	520	6.24	122.34
G17.28	Common Hazel	C1+2	MS >6	200	2.40	18.10
G17.29	Elm	C1+2	S	90	1.08	3.66
G17.30	Common Hazel	C1+2	MS <5	150	1.80	10.18
G17.31	Common Hazel	C1+2	MS <5	100	1.20	4.52
G17.32	Common Hazel	C1+2	MS >6	260	3.12	30.59
G17.33	Common Hazel	C1+2	MS >6	200	2.40	18.10
G17.34	Common Hazel	C1+2	MS >6	260	3.12	30.59
G17.35	Common Hazel	C1+2	MS >6	170	2.04	13.08
H1	Hawthorn	B2	S	90	1.08	3.66
H2	Hawthorn Blackthorn	B2	S	90	1.08	3.66
H3	Hawthorn Blackthorn	C1+2	S	75	0.90	2.55





The Professional Arboricultural Consultancy

Company Profile, Qualifications and Experience

CBA Trees is acknowledged as one of the UK's leading arboricultural consultancies offering a full range of tree related services from BS5837 tree surveys, arboricultural impact assessments and method statements to health and safety audits. Based near Southampton in Hampshire with easy access to the motorway network and transport links, we provide a professional solution to your tree problem throughout southern England and nationwide across the UK.

Whether the instruction is in respect of a single tree in a garden, a mortgage report, a development site or a new settlement that needs a full arboricultural report for a planning application, CBA Trees has the tree expertise to provide a professional solution. We employ a team of qualified and experienced arboricultural consultants to ensure that at every stage of the arboricultural process our clients receive the very best in expert knowledge and the highest standard of professional service.

Stefan Rose *BSc(Hons), TechCert (Arbor A), TechArbor.A* joined CBA Trees in 1998 as a junior surveyor and having gained extensive knowledge and a wealth of experience over the years including the Professional Tree Inspectors Certification (LANTRA), has progressed to Principal Consultant. His vast experience in working as a locum for local authorities, assessing new and extant Tree Preservation Orders, as well as working on some of the largest development sites nationwide enables him to provide expert advice and guidance on initial feasibility site assessments to full scale planning applications, working with individual homeowners and within multi-disciplinary teams to achieve successful arboricultural outcomes.

Dominic Poston *F.Arbor.A. MICFor, CEnv, Prof Dip (RFS), BSc (Hons), HND* joined CBA Trees in 2015 as a Senior Consultant and brings with him a wealth of knowledge and experience. Having attained a Bachelor of Science Degree in Horticulture, a Higher National Diploma in Landscape Management and the Royal Forestry Society's Professional Diploma in Arboriculture, Dominic is a fellow of the Arboricultural Association and a Chartered Arboriculturist and Chartered Environmentalist. Through local authority experience he has been involved as a supervising officer and advisor to planning teams on many developments near trees. Through private sector experience he has provided arboricultural advice, ranging from feasibility through to implementation on many development projects near trees. He has extensive experience in the management of large tree stocks, implementing the recommendations within BS5837 and acting as an expert witness. He has considerable experience working closely with clients and as part of a multi-disciplinary team.

Alexa Monk *TechCert (Arbor.A), NCH.Arb* has a background in tree surgery, running her own small business for many years. Working with CBA Trees for over 10 years, Alexa has experience of pre-planning work for developers, Tree Preservation Order legislation work, tree inspection including decay detection with sophisticated decay detection equipment and general arboricultural health and safety surveys.

Joe Beznosiuk *Dip Arb L4 (ABC)* the newest member of our team, Joe started his career as a tree surgeon before he made the transition into consultancy 10 years ago, where he has worked for both local authorities and private consultancies, providing a wide range of arboricultural advice, which has involved tree stock management, development projects in relation to BS5837, planning advice and Health and Safety risk assessment surveys.

Listed below are some of the services we provide:

- Arboricultural Consultancy
- BS5837 tree surveys (for residential sites and development projects)
- Arboricultural Impact Assessments and Method Statements
- Advice on Tree Preservation Orders including Objections
- Arboricultural Health and Safety Surveys
- Arboricultural site and project management

CBA Trees is very proud of its client base which includes the following companies:

Acorn Tree Specialist Ltd
Ampfield Parish Council
Burseldon Parish Council
Contractual Ltd
Crest Strategic Properties
Croudace
David Wilson Homes
Dhand Construction Ltd
Drew Smith Group

Draycott Chartered Surveyor
Eastleigh Borough Council
English Heritage Trust
Genesis Design Studio
Gillings Planning
Knight Architectural Design
Lakewood Tree Surgeons
NHS Property Services
Portsmouth City Council

Radian
Southampton City Council
SLR Consulting Ltd
Taylor Wimpey
University of Portsmouth
University of Winchester
Unsted Design
West Wittering Parish Council
Whiterok Architectural Services Ltd

CBA Trees can be found at:

Chesil House
Arrow Close
Boyatt Wood
Hampshire
SO50 4SY

For further information visit our website at www.cbatrees.co.uk which provides more detail on our expertise, and of course, our team are always willing to help answer any queries you may have.

Tel: 02380 986229
Email: info@cbatrees.co.uk